
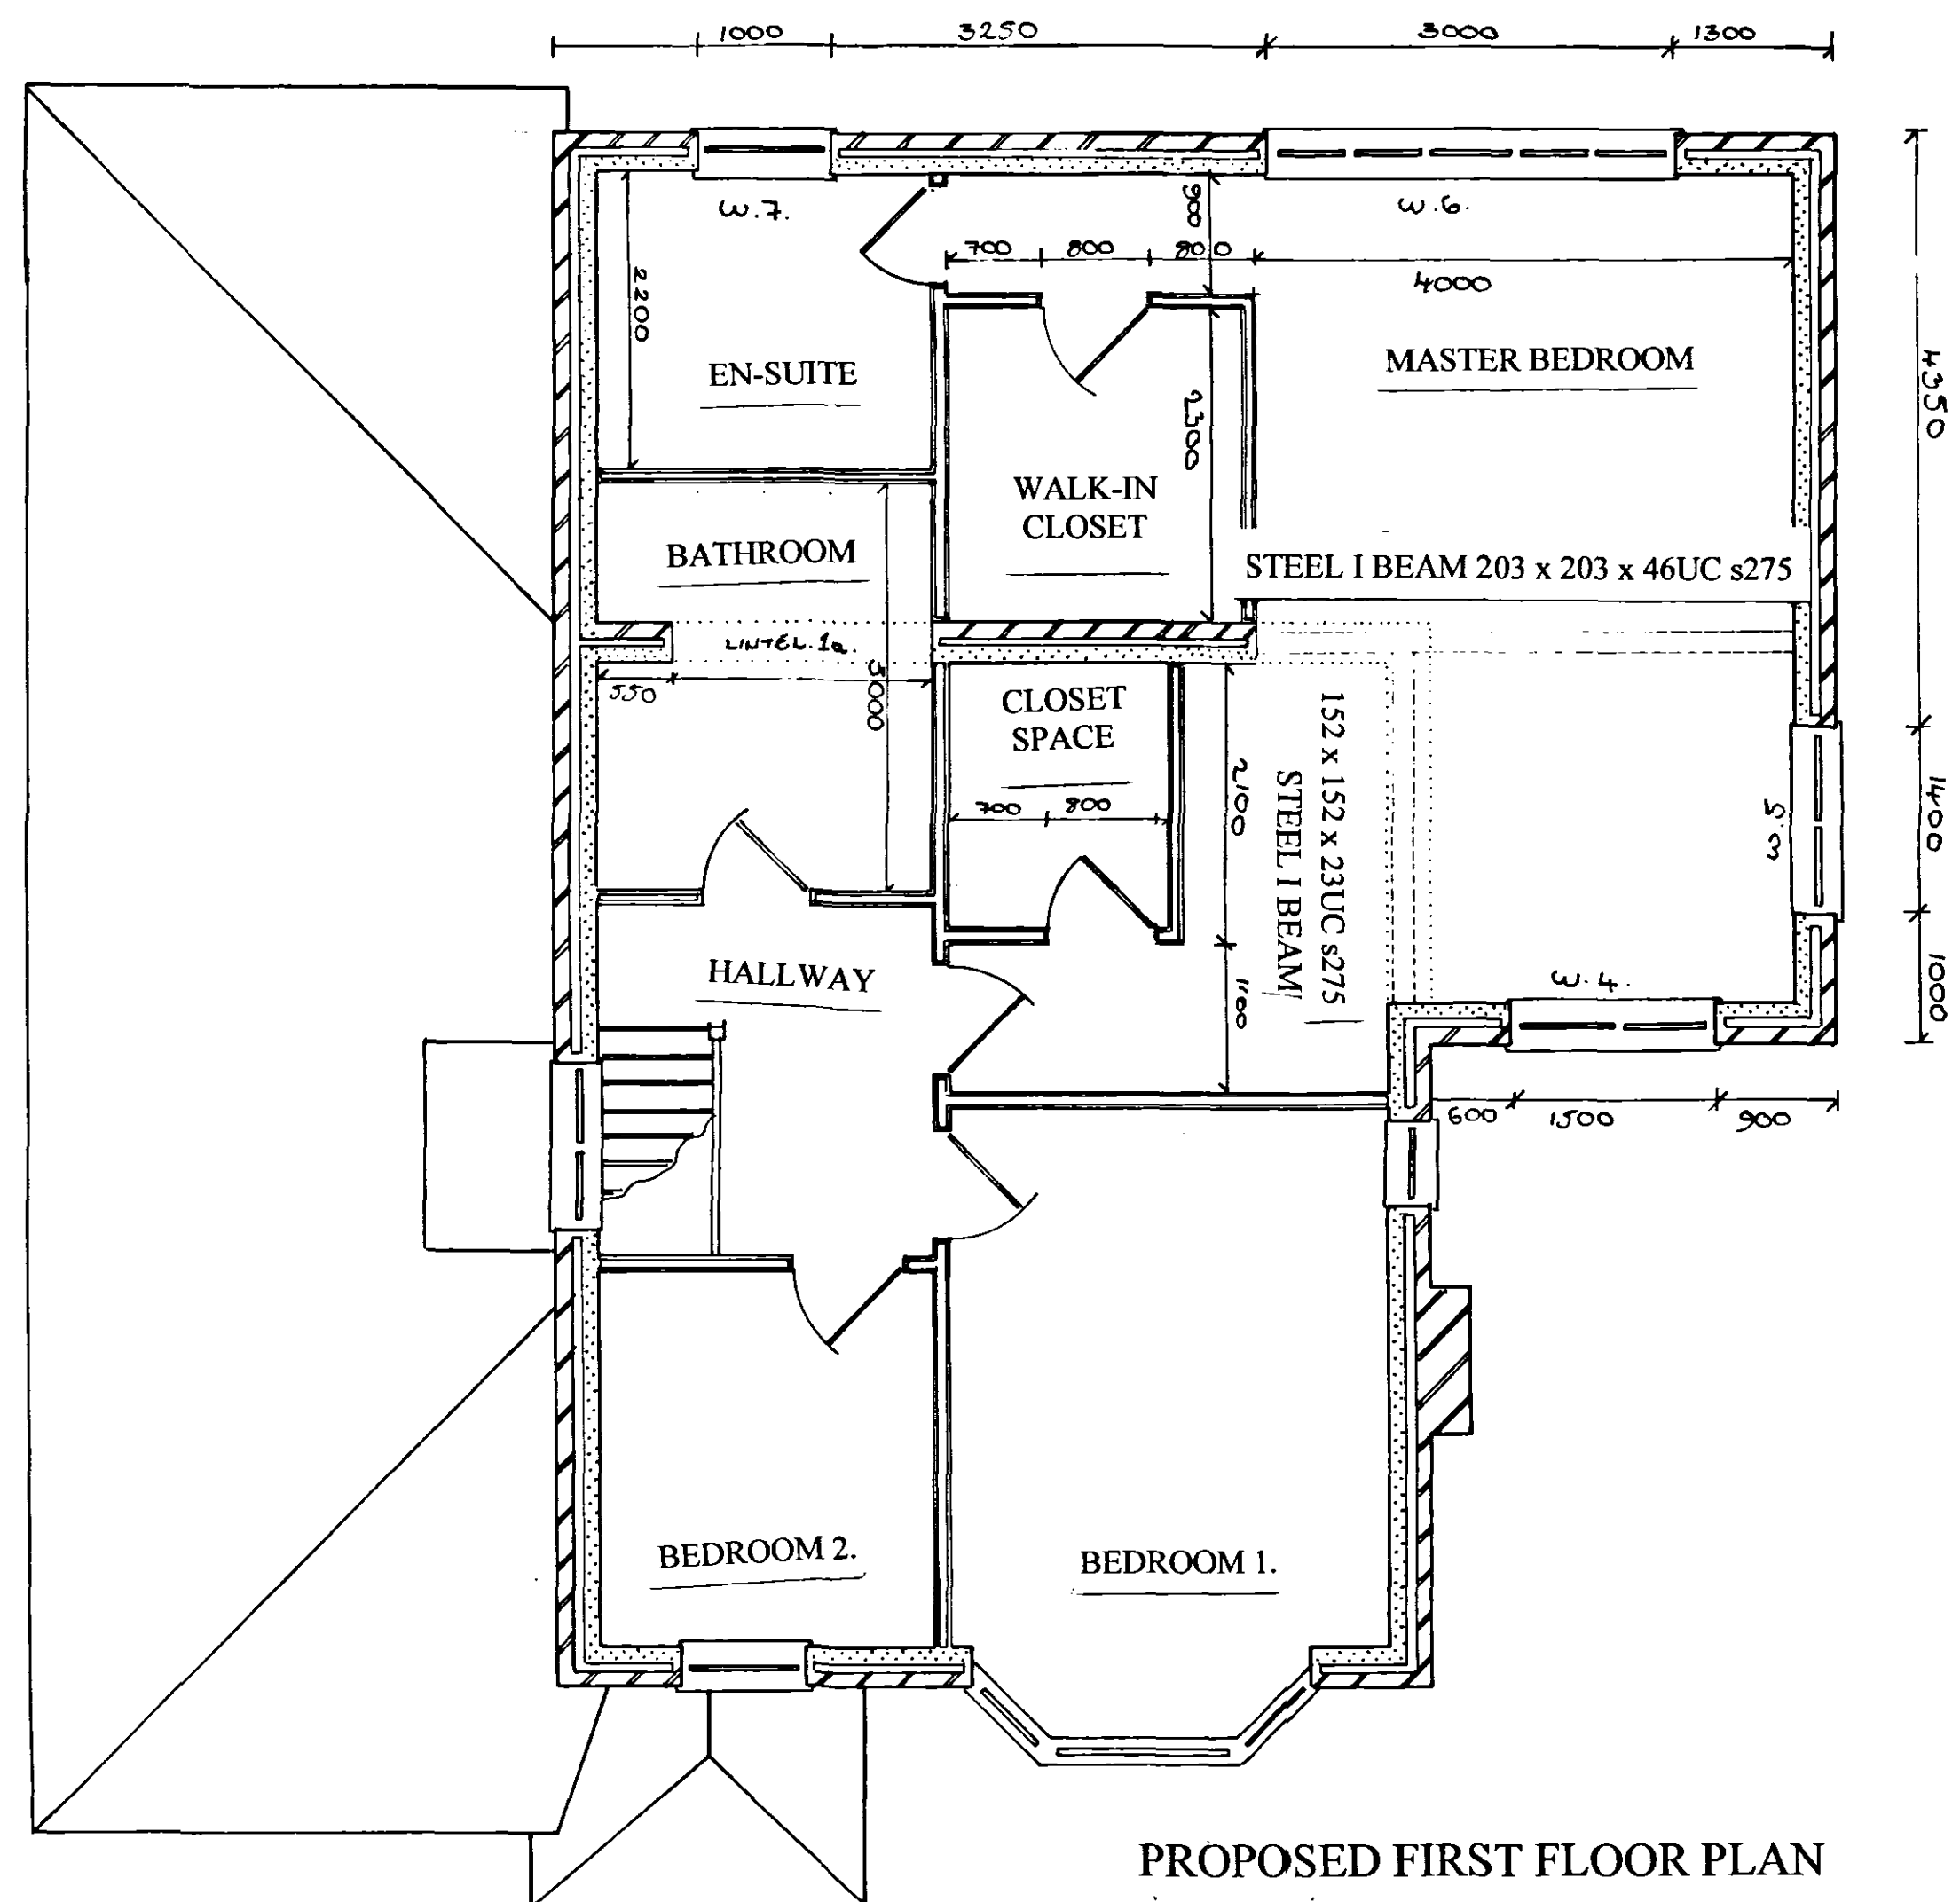


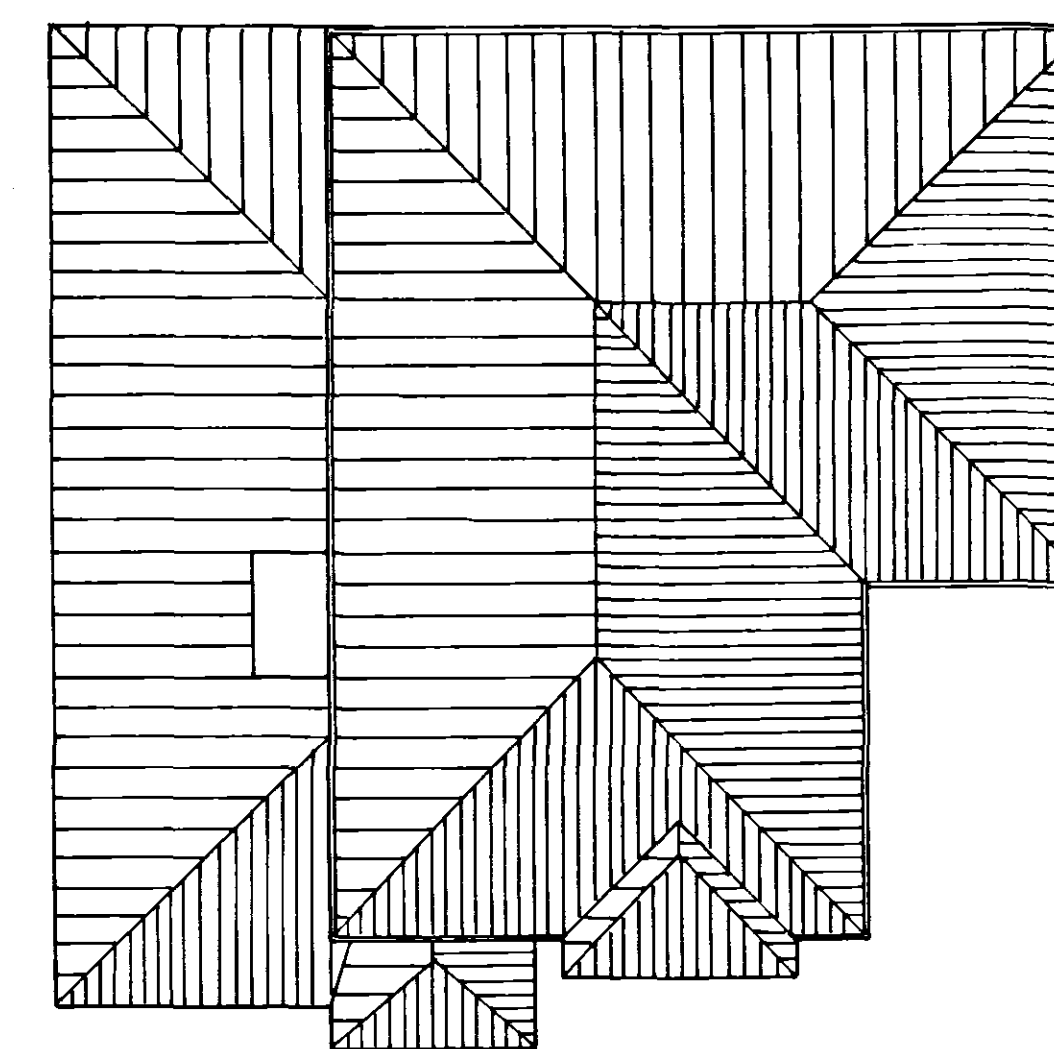

PROPOSED ROOF PLAN


NOTE: THESE DRAWINGS ARE AMENDMENTS TO PROPOSED EXTENSION OF PINCHBECK BARS P.O.

BUILDERS SHOULD WORK FROM THESE DRAWINGS **ONLY** FOR LAYOUT OF GROUND AND FIRST FLOOR ALTERATIONS AND REAR AND DRIVE SIDE ELEVATIONS.

BUILDING REGS. AND DESIGN AMENDMENTS

ALTHOUGH EVERY EFFORT HAS BEEN TAKEN TO ENSURE THE SCALE AND MEASUREMENT OF THESE DRAWINGS ARE CORRECT, IT IS ADVISED TO CHECK ALL DETAILS ON SITE BEFORE ANY WORK IS CARRIED OUT.

1. PROPOSED GROUND FLOOR PLAN SCALE 1:50
2. PROPOSED FIRST FLOOR PLAN SCALE 1:50
3. PROPOSED REAR ELEVATION SCALE 1:50
4. PROPOSED DRIVEWAY SIDE ELEVATION SCALE 1:50
5. PROPOSED ROOF PLAN SCALE 1:100

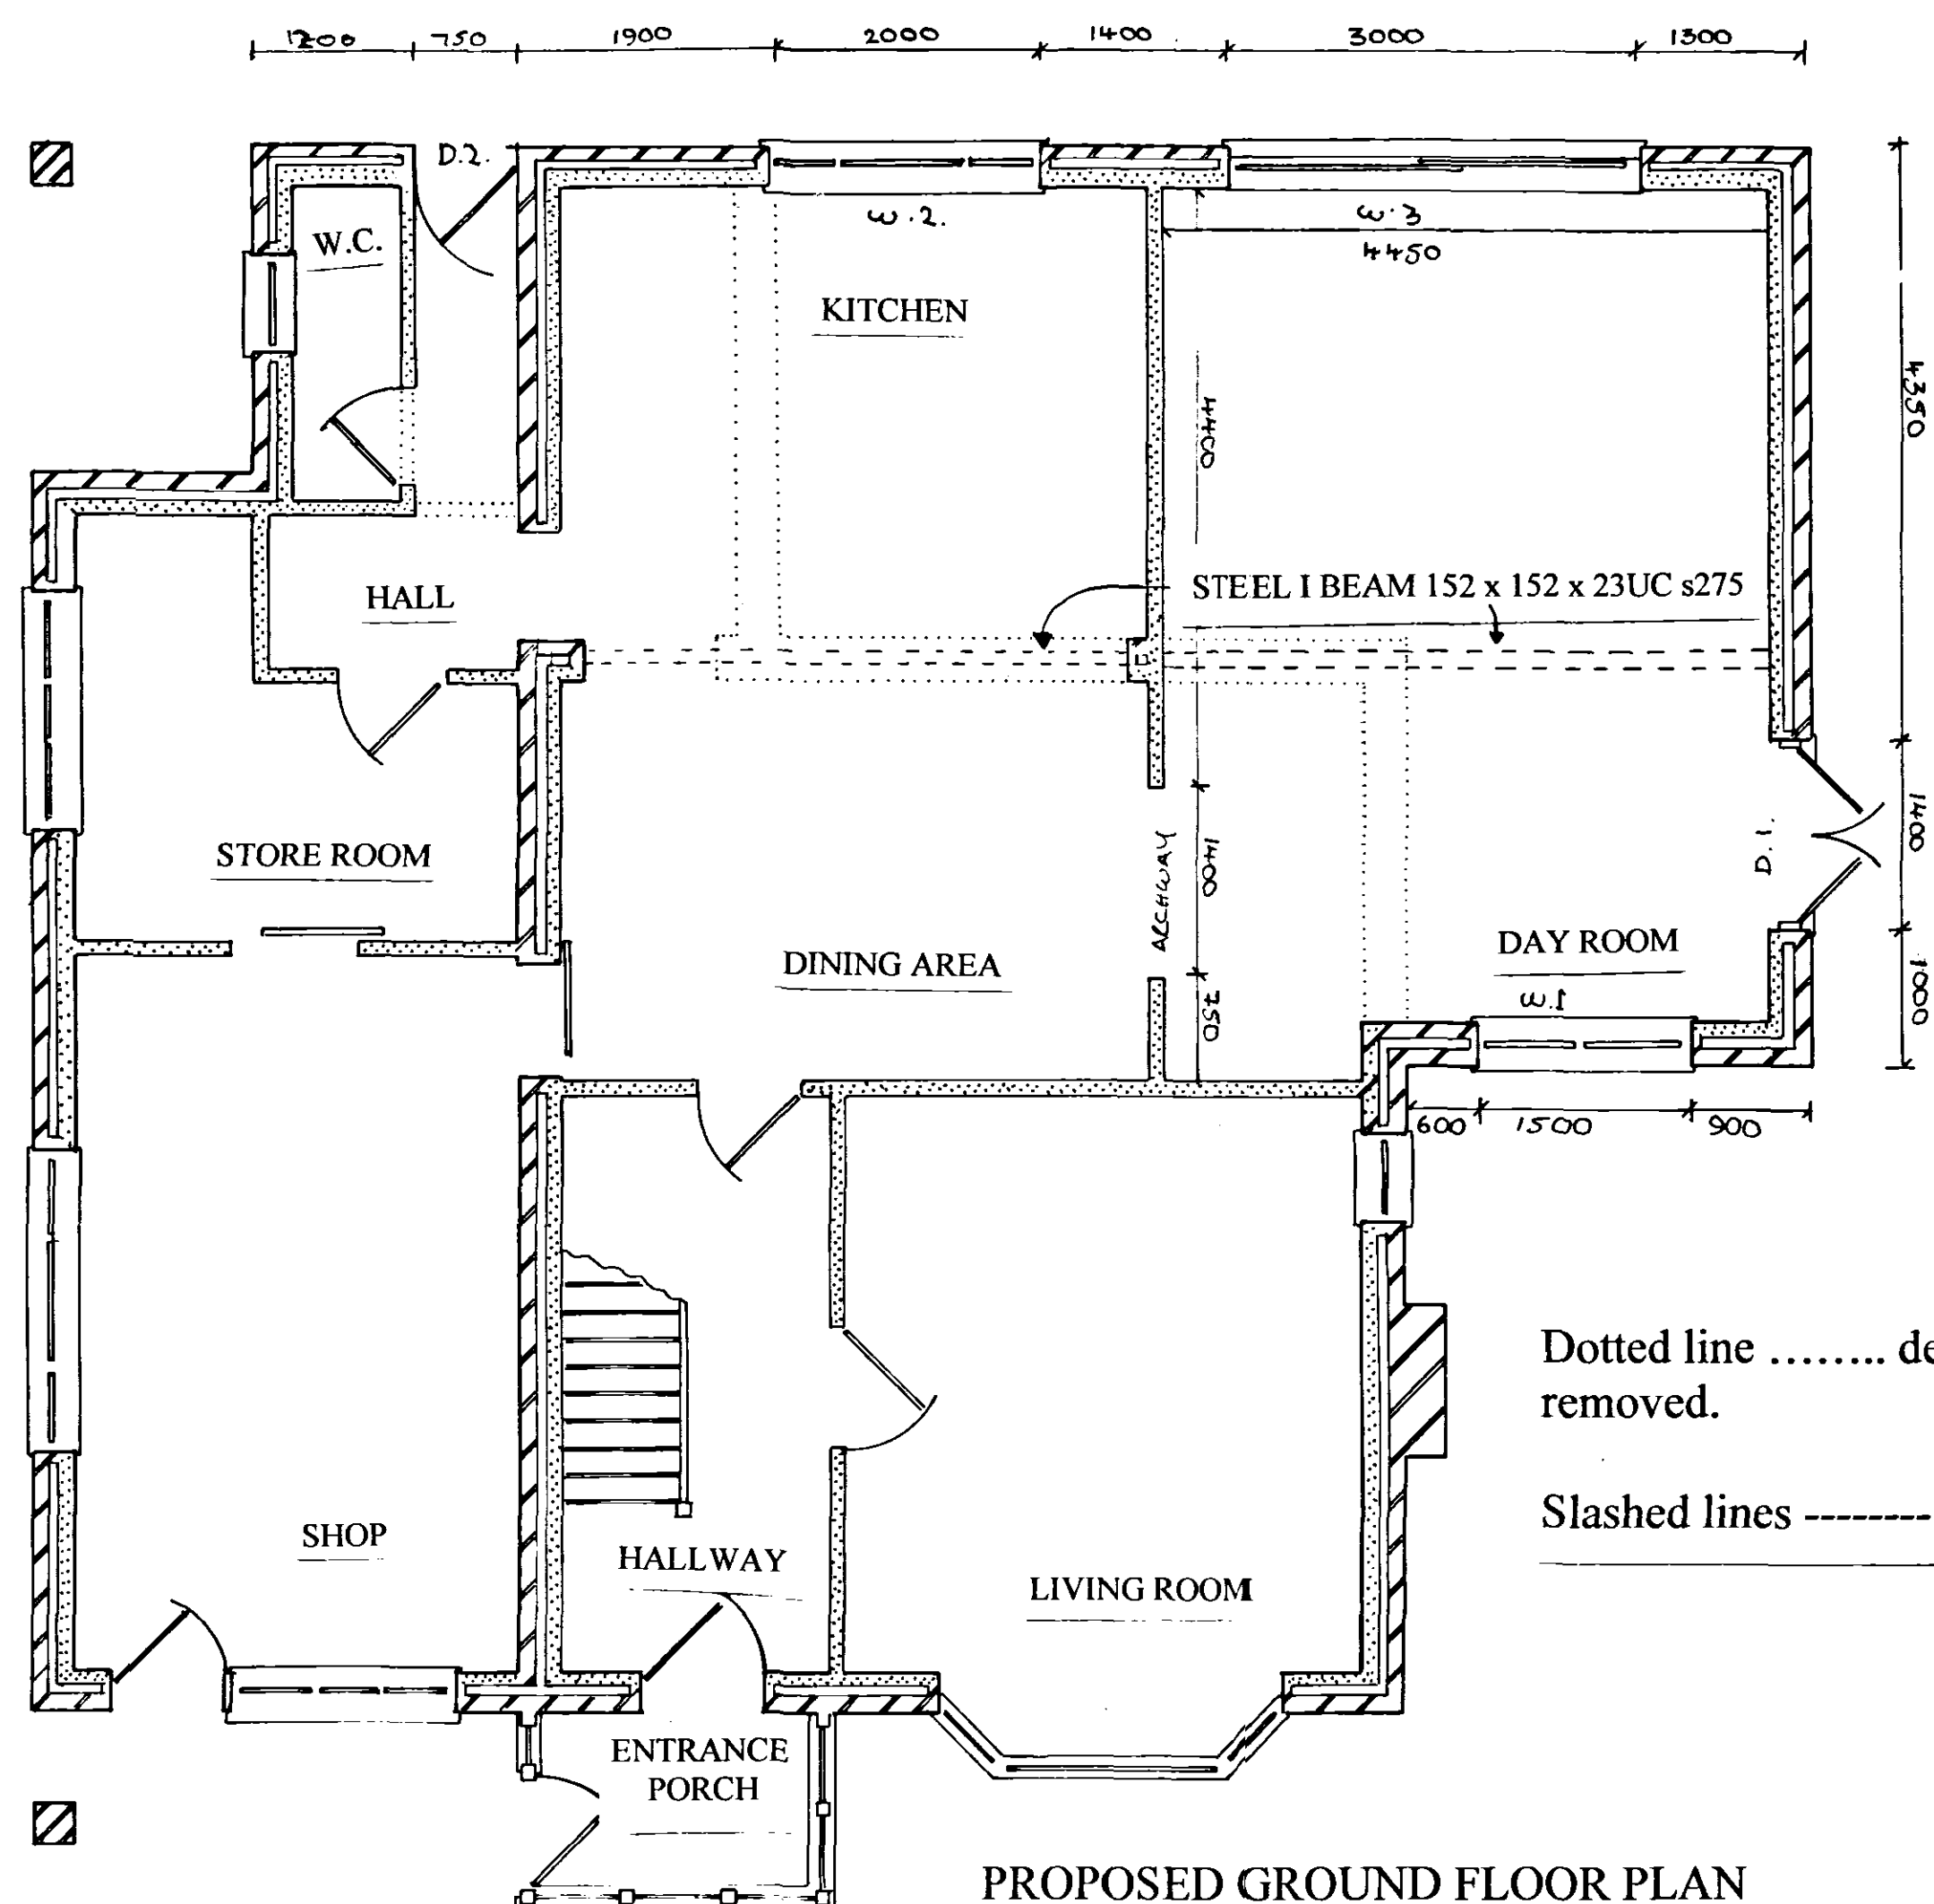

Dotted line denotes existing walls to be removed.

Slashed lines ----- denotes steel I beams



WINDOW SCHEDULE:

WINDOW 1.	1500mm wide x 1440mm high
WINDOW 2.	2000mm wide x 910mm high
WINDOW 3.	3000mm wide x 2160mm high
WINDOW 4.	1500mm wide x 1240mm high
WINDOW 5.	1400mm wide x 1240mm high
WINDOW 6.	3000mm wide x 2000mm high
WINDOW 7.	1000mm wide x 1240mm high

DOOR SCHEDULE:

DOOR 1.	1044mm wide x 2160mm high
DOOR 2.	780mm wide x 2160mm high

LINTELS

LINTEL 1a.	2400mm.	WINDOW 6.	3300mm
WINDOW 1.	1800mm.	WINDOW 7.	1350mm
WINDOW 2.	2400mm.	DOOR 1.	1800mm
WINDOW 3.	3300mm.	DOOR 2.	1200mm
WINDOW 4.	1800mm.		
WINDOW 5.	1800mm.		

DATE: 03:02:05

AMENDMENT DRAWINGS

Planning & Development
09 FEB 2005
Ref: 0239104

CLIENT:
MR. & MRS ELLIS
PINCHBECK BARS P.O.
WEST PINCHBECK
LINCOLNSHIRE
AMENDED PLAN

Ref: A1

PORDRIC J CLAY
ARCHITECTURAL DESIGN
55 WILLESBY ROAD, SPALDING
LINCOLNSHIRE. PE11 2AX
01775 762918