



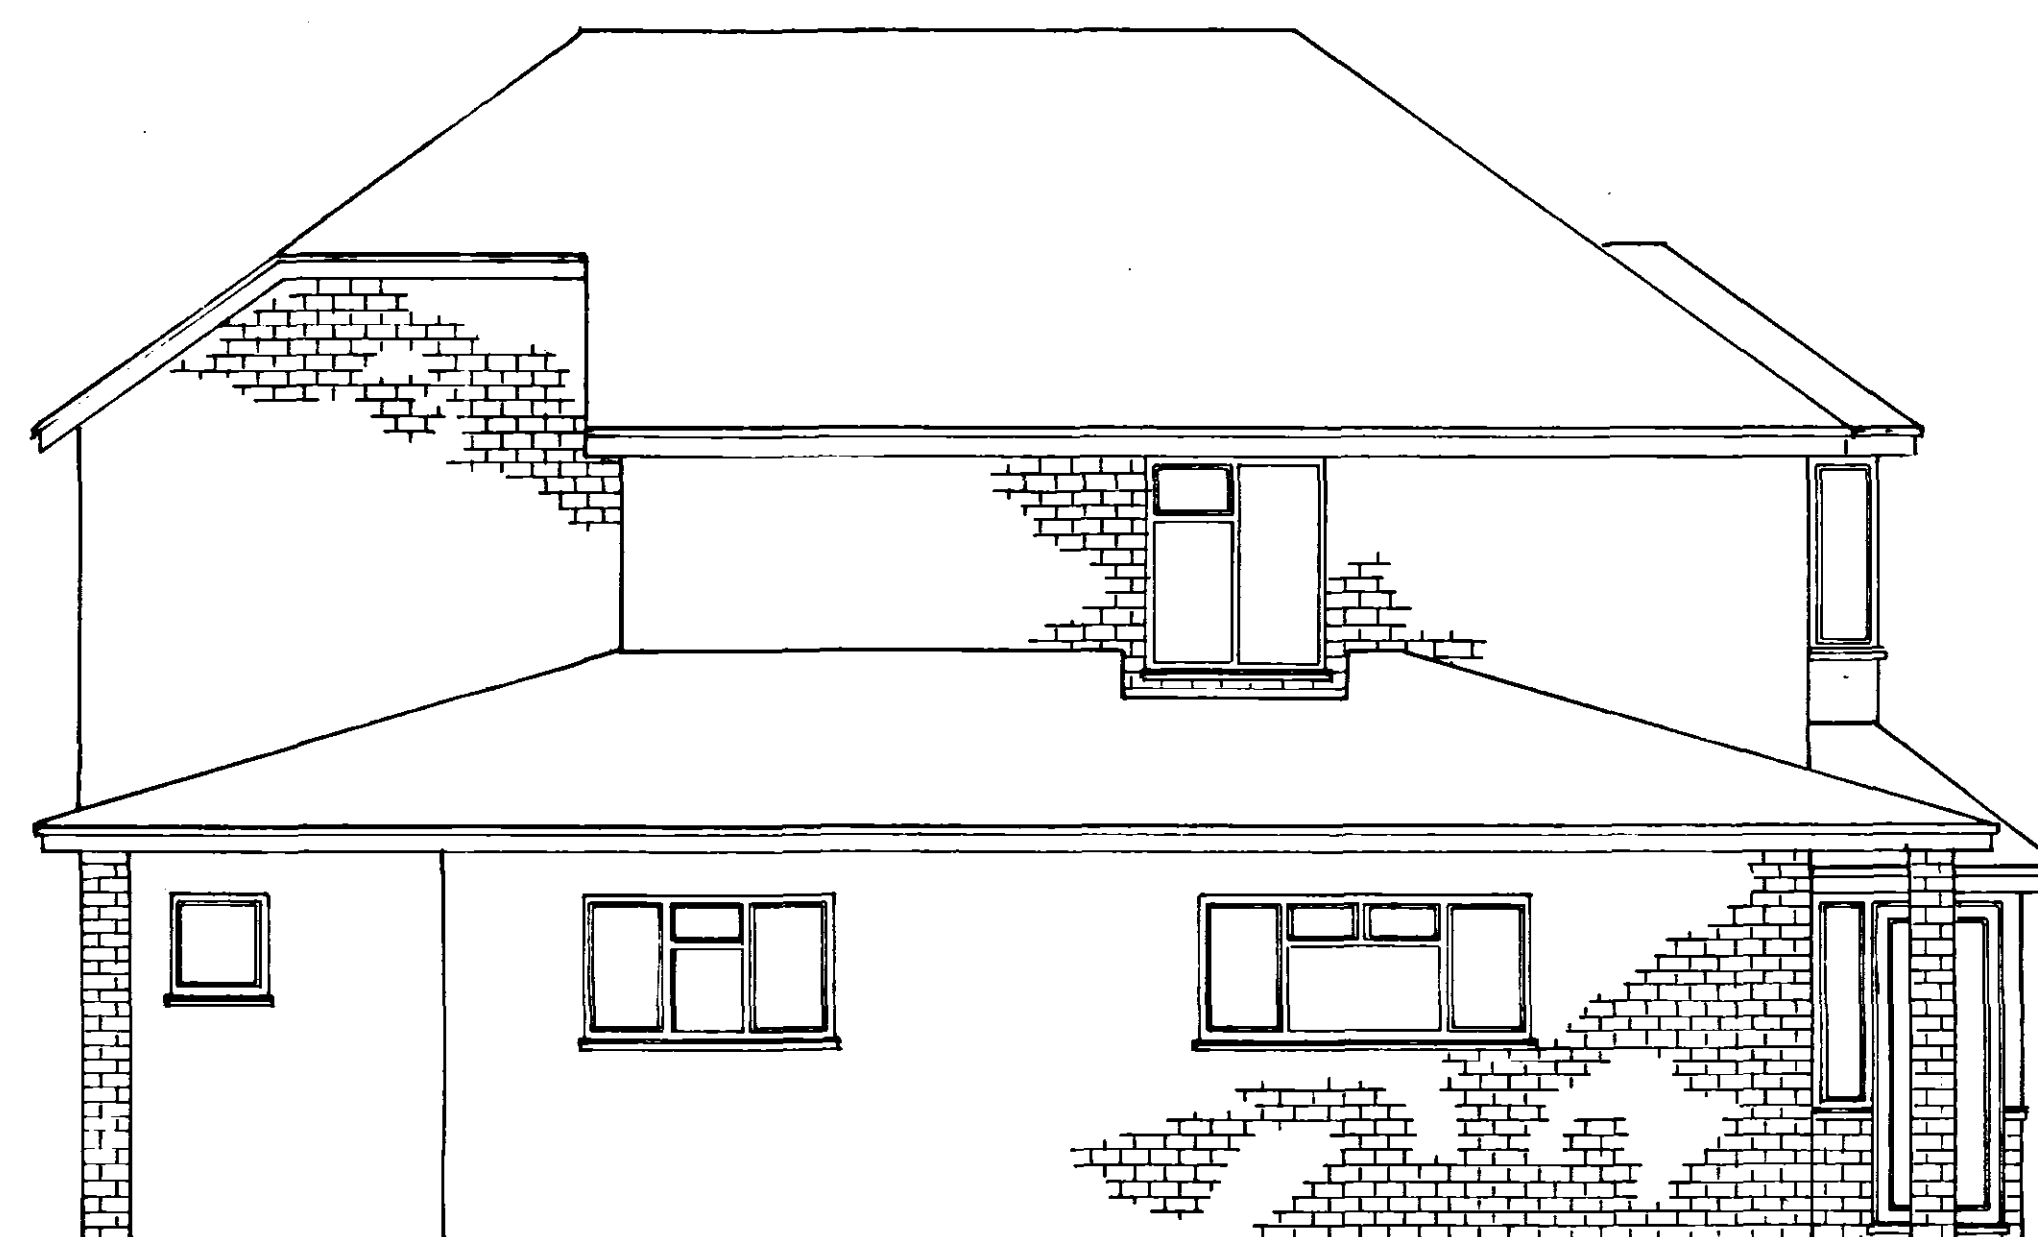


PROPOSED REAR ELEVATION



PROPOSED SIDE ELEVATION

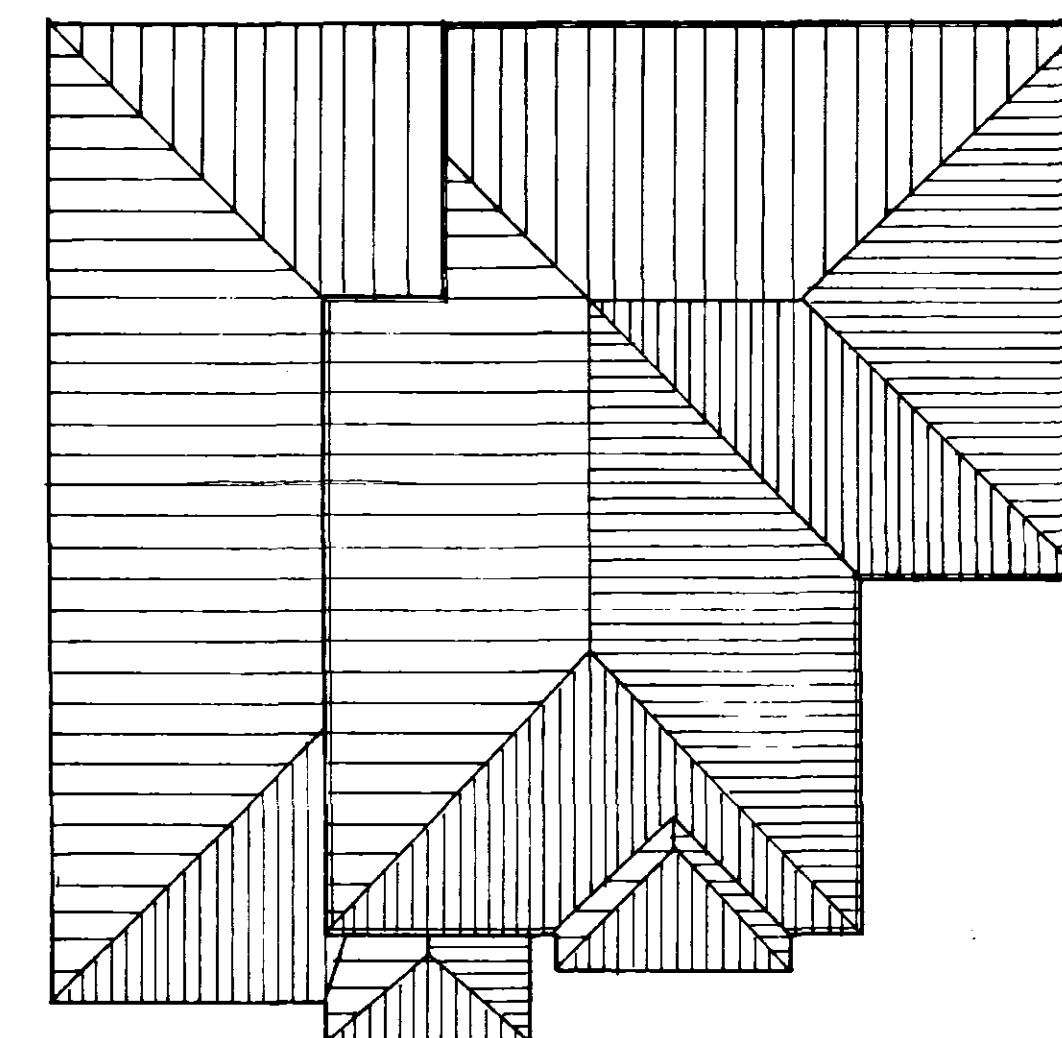

PROPOSED ROOF PLAN

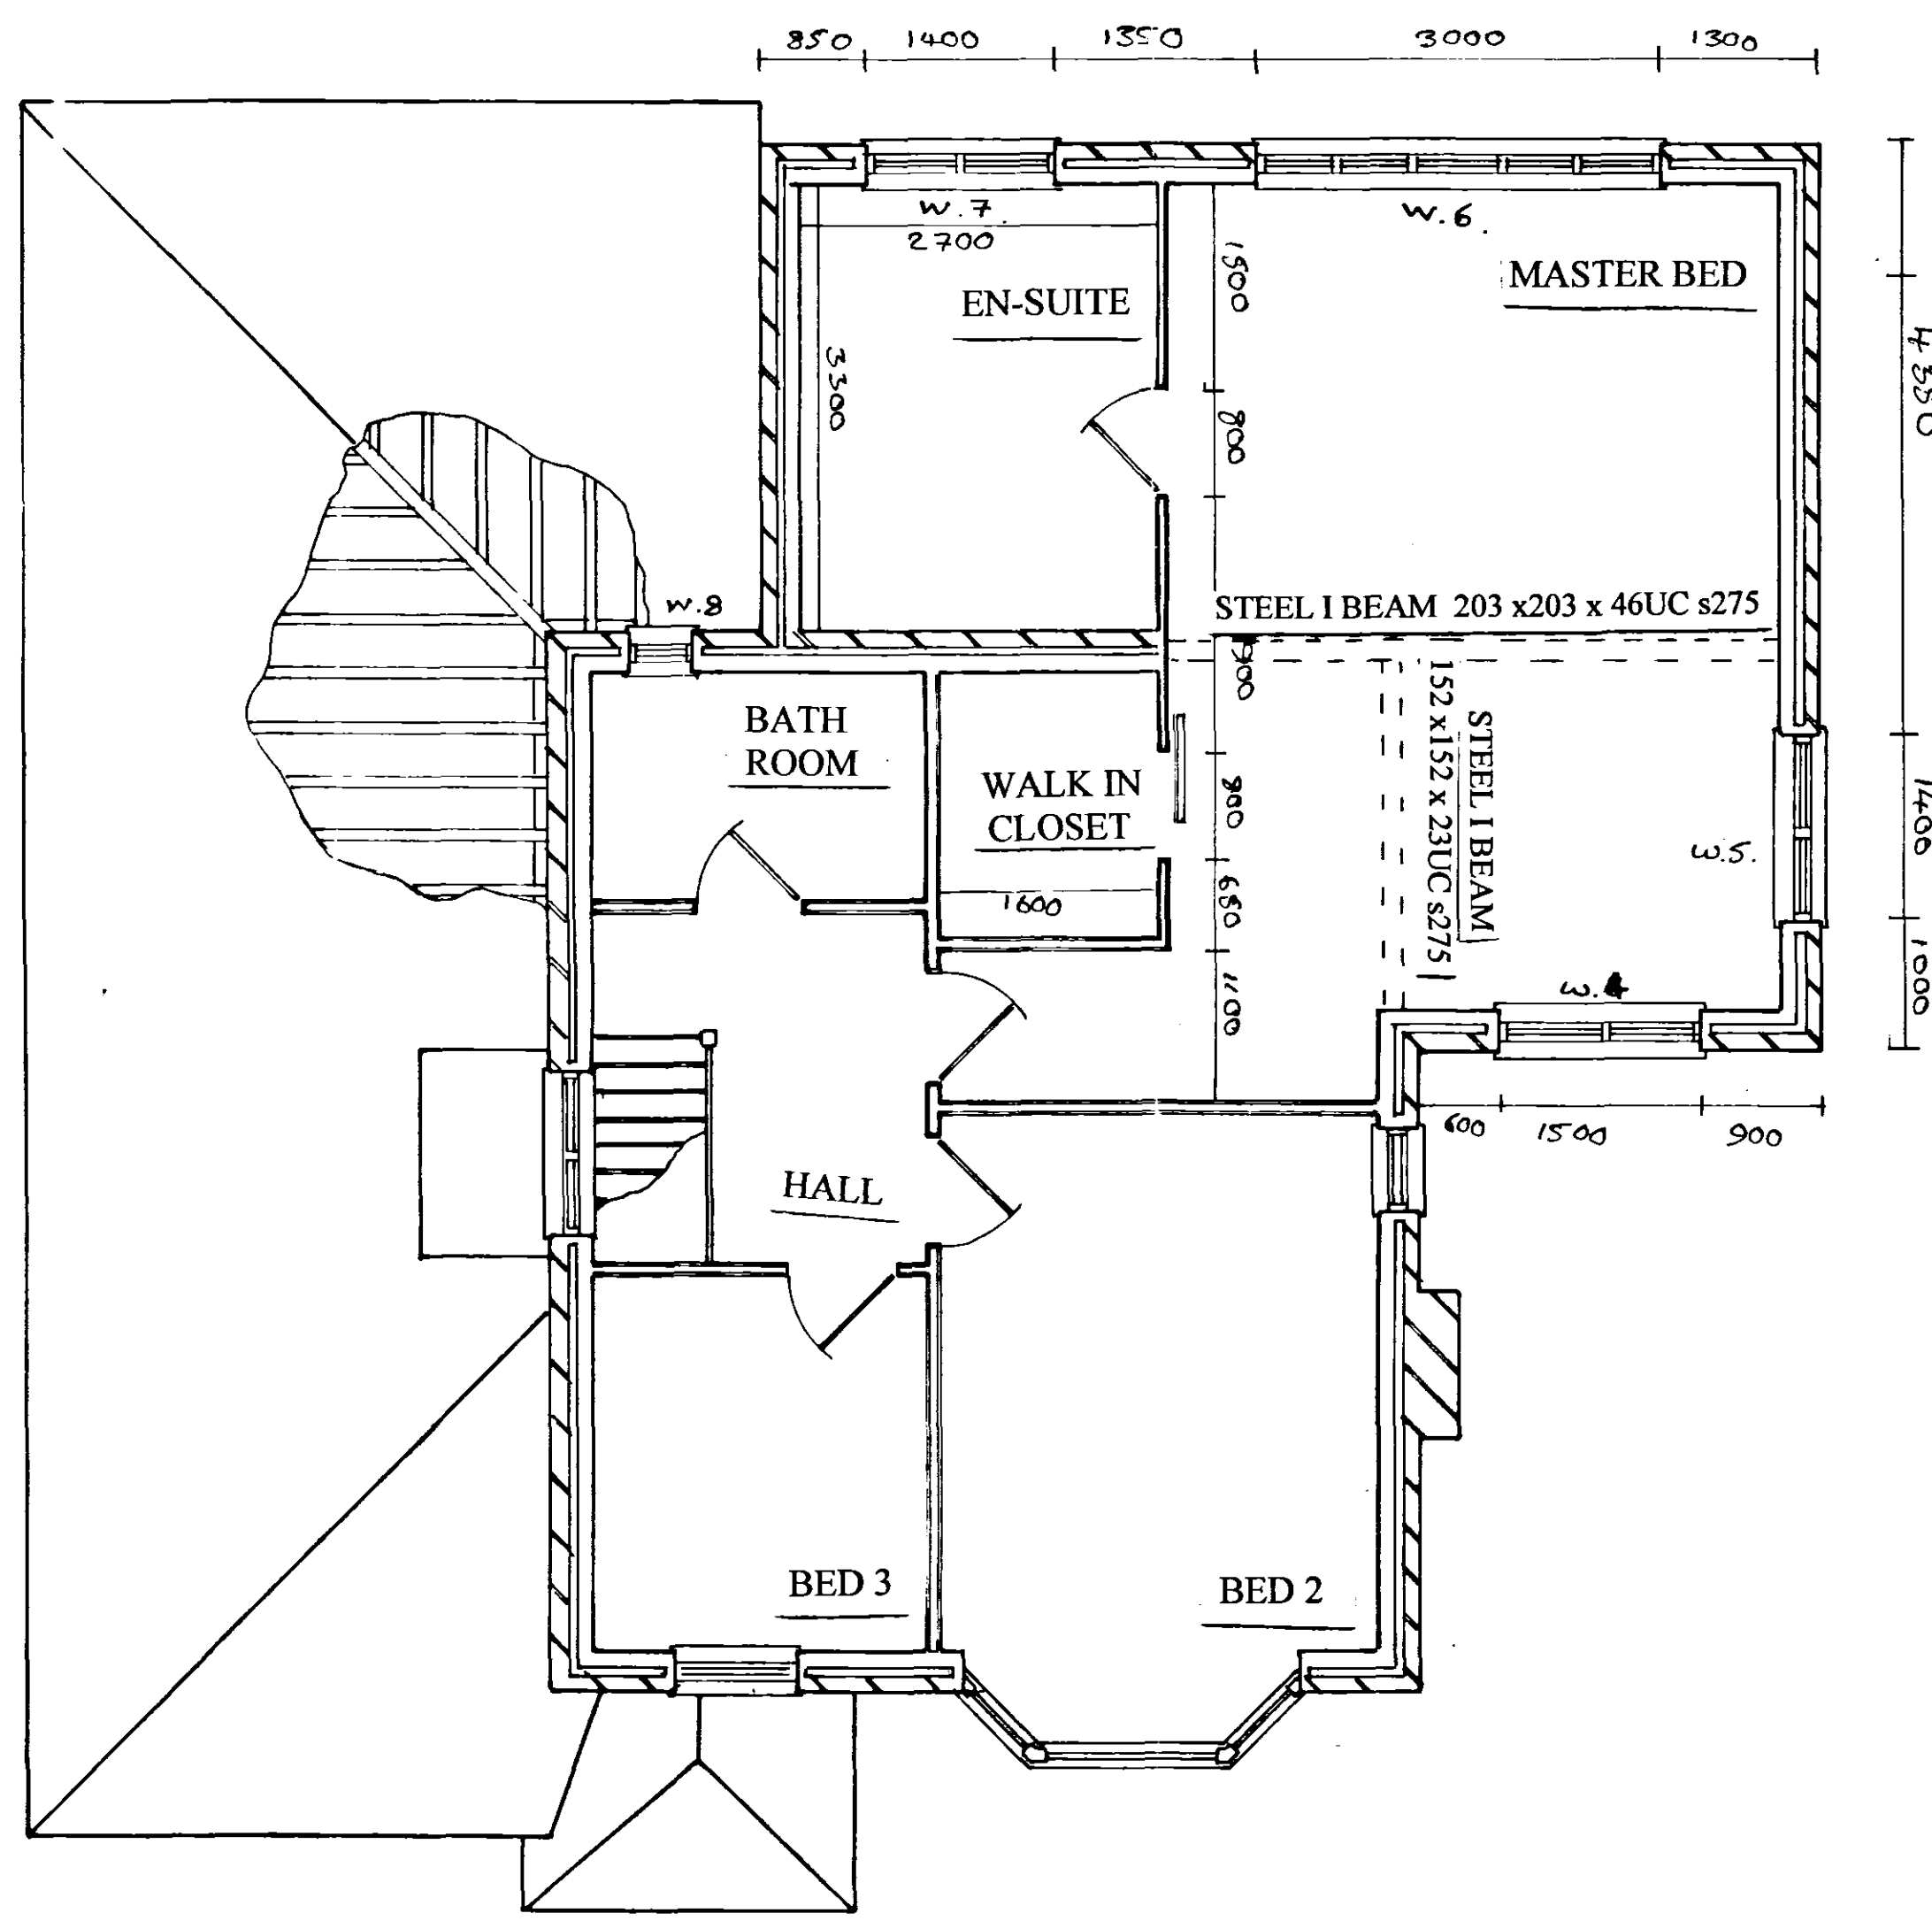

PROPOSED SIDE ELEVATION

ALTHOUGH EVERY EFFORT HAS BEEN TAKEN TO CORRECTLY SCALE THESE DRAWINGS AND TO APPLY CORRECT MEASUREMENTS, IT IS ADVISED TO CHECK ALL DETAILS ON SITE BEFORE ANY WORK IS CARRIED OUT.

- | | |
|------------------------------|-------------|
| 1. Proposed first floor plan | SCALE 1:50 |
| 2. Proposed rear elevation | SCALE 1:50 |
| 3. Proposed side elevation | SCALE 1:50 |
| 4. Proposed side elevation | SCALE 1:50 |
| 5. Proposed roof plan | SCALE 1:100 |

DATE: 30:01:2004

CLIENT:
Mr. & Mrs. Ellis
Pinchbeck Bars P.O.
West Pinchbeck
Lincolnshire

DETAILED
PAGE: 2

SHDC
Planning & Development
23 FEB 2004
Ref: 237/04

PORDRIC J CLAY
ARCHITECTURAL DESIGN
55 WILLESBY ROAD, SPALDING
LINCOLNSHIRE. PE11 2AX
01775 762918
Email: Pordricjclay@aol.com