


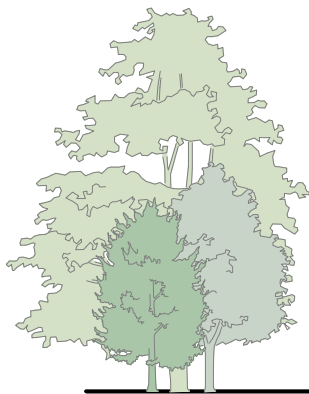


NORTH ELEVATION
SCALE - 1:100



EAST ELEVATION
SCALE - 1:100



SOUTH ELEVATION
SCALE - 1:100

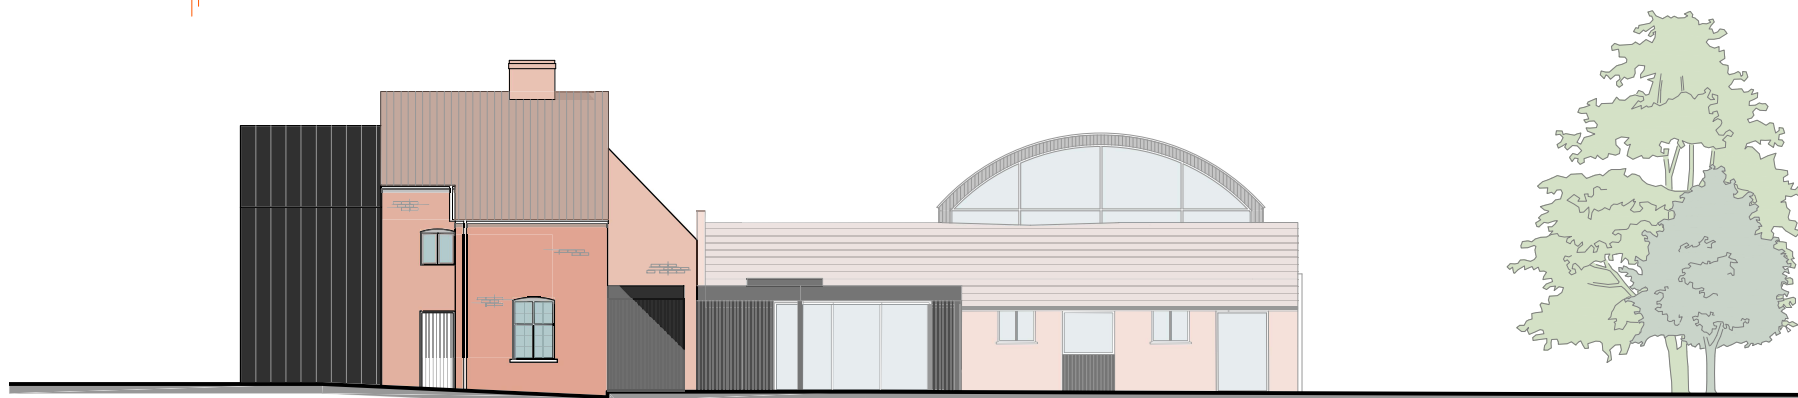

WEST ELEVATION
SCALE - 1:100

Revisions
Project Marriott Farm Black Hole Drove West Pinchbeck, Spalding PE11 3QL
Drawing PROPOSED Elevations

**Harris
McCormack
Architects**

harrismccormackarchitects.co.uk

ArchHaus Peterborough Road Wansford PE8 6JN
t01780 433 334 architects@harrismccormack.co.uk

Date	Scale	Drawn
03/03/2022	VAR@A1	JF
Job No.	Drawing No.	Revision
21-1032	P5	-