



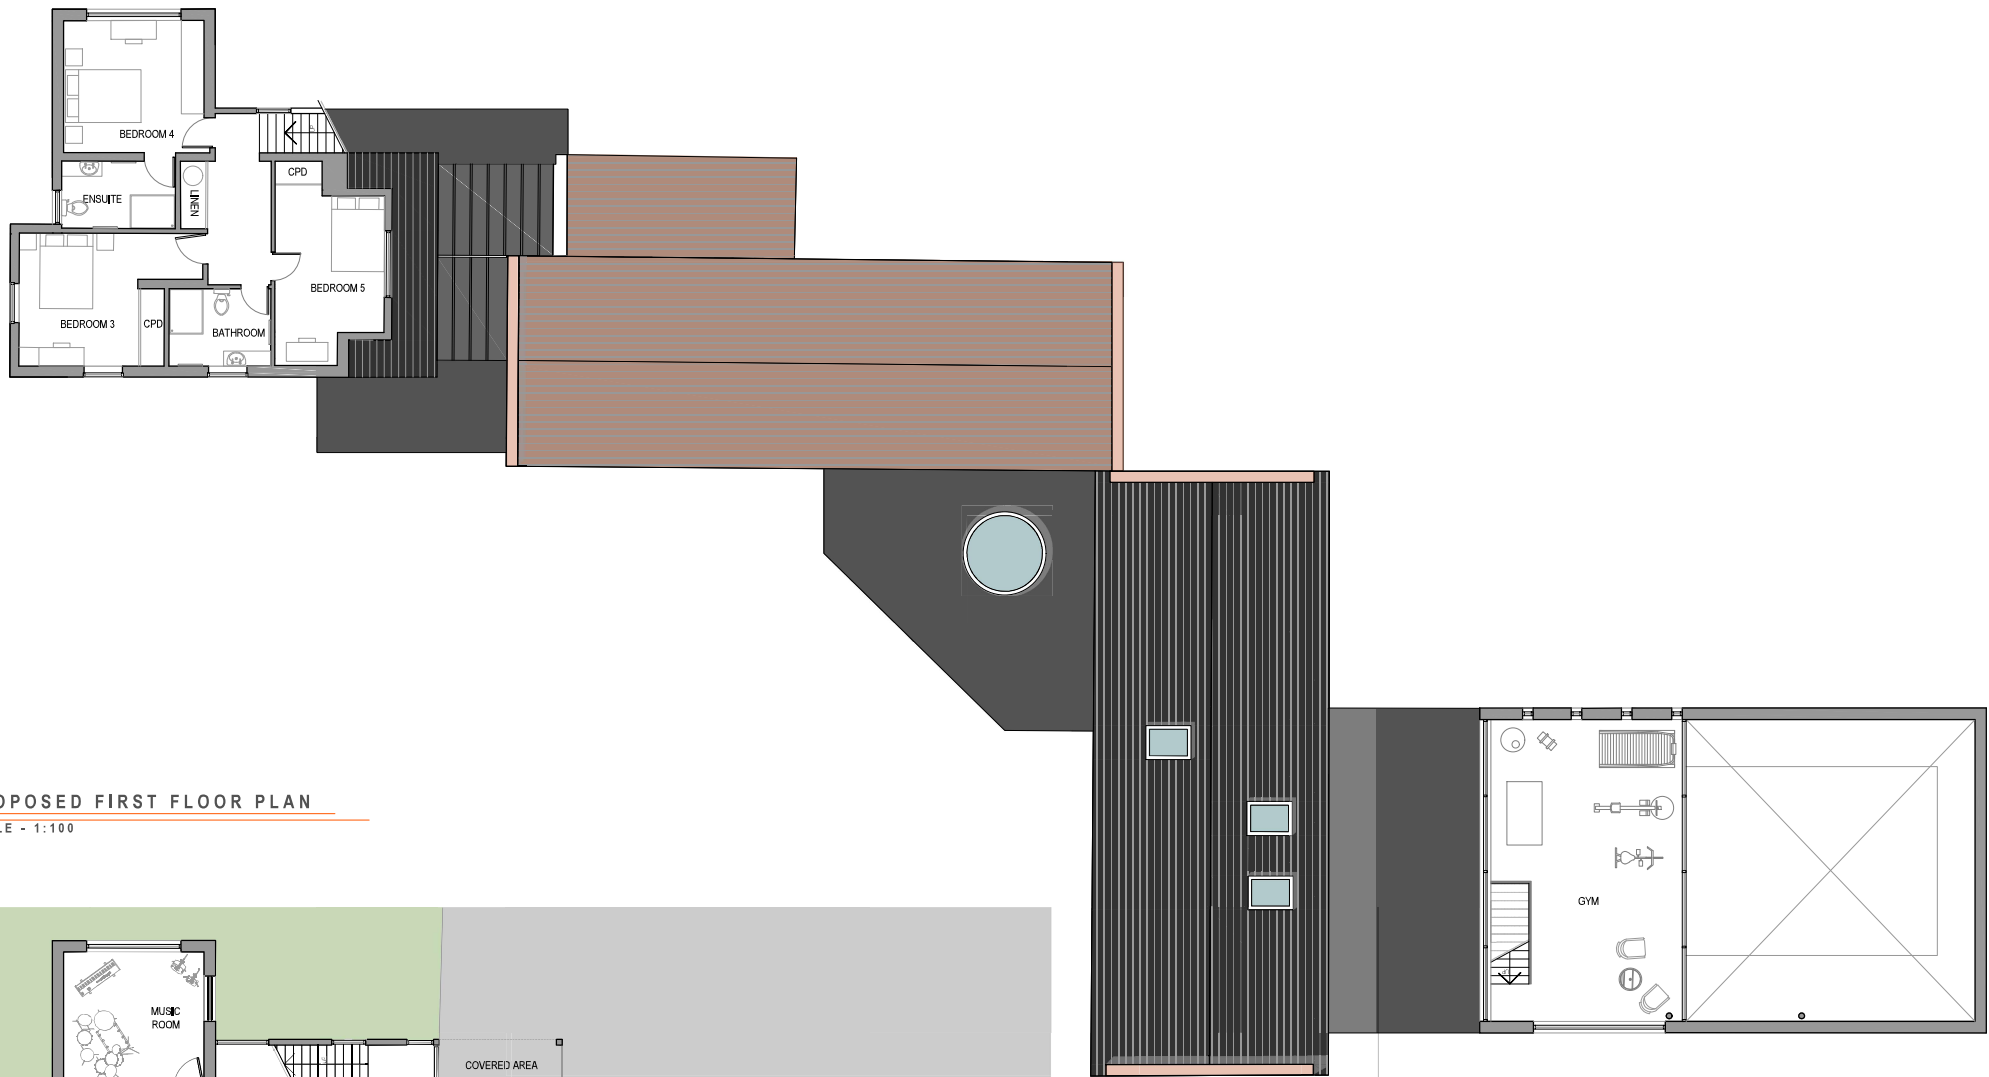


PROPOSED FIRST FLOOR PLAN

SCALE - 1:100

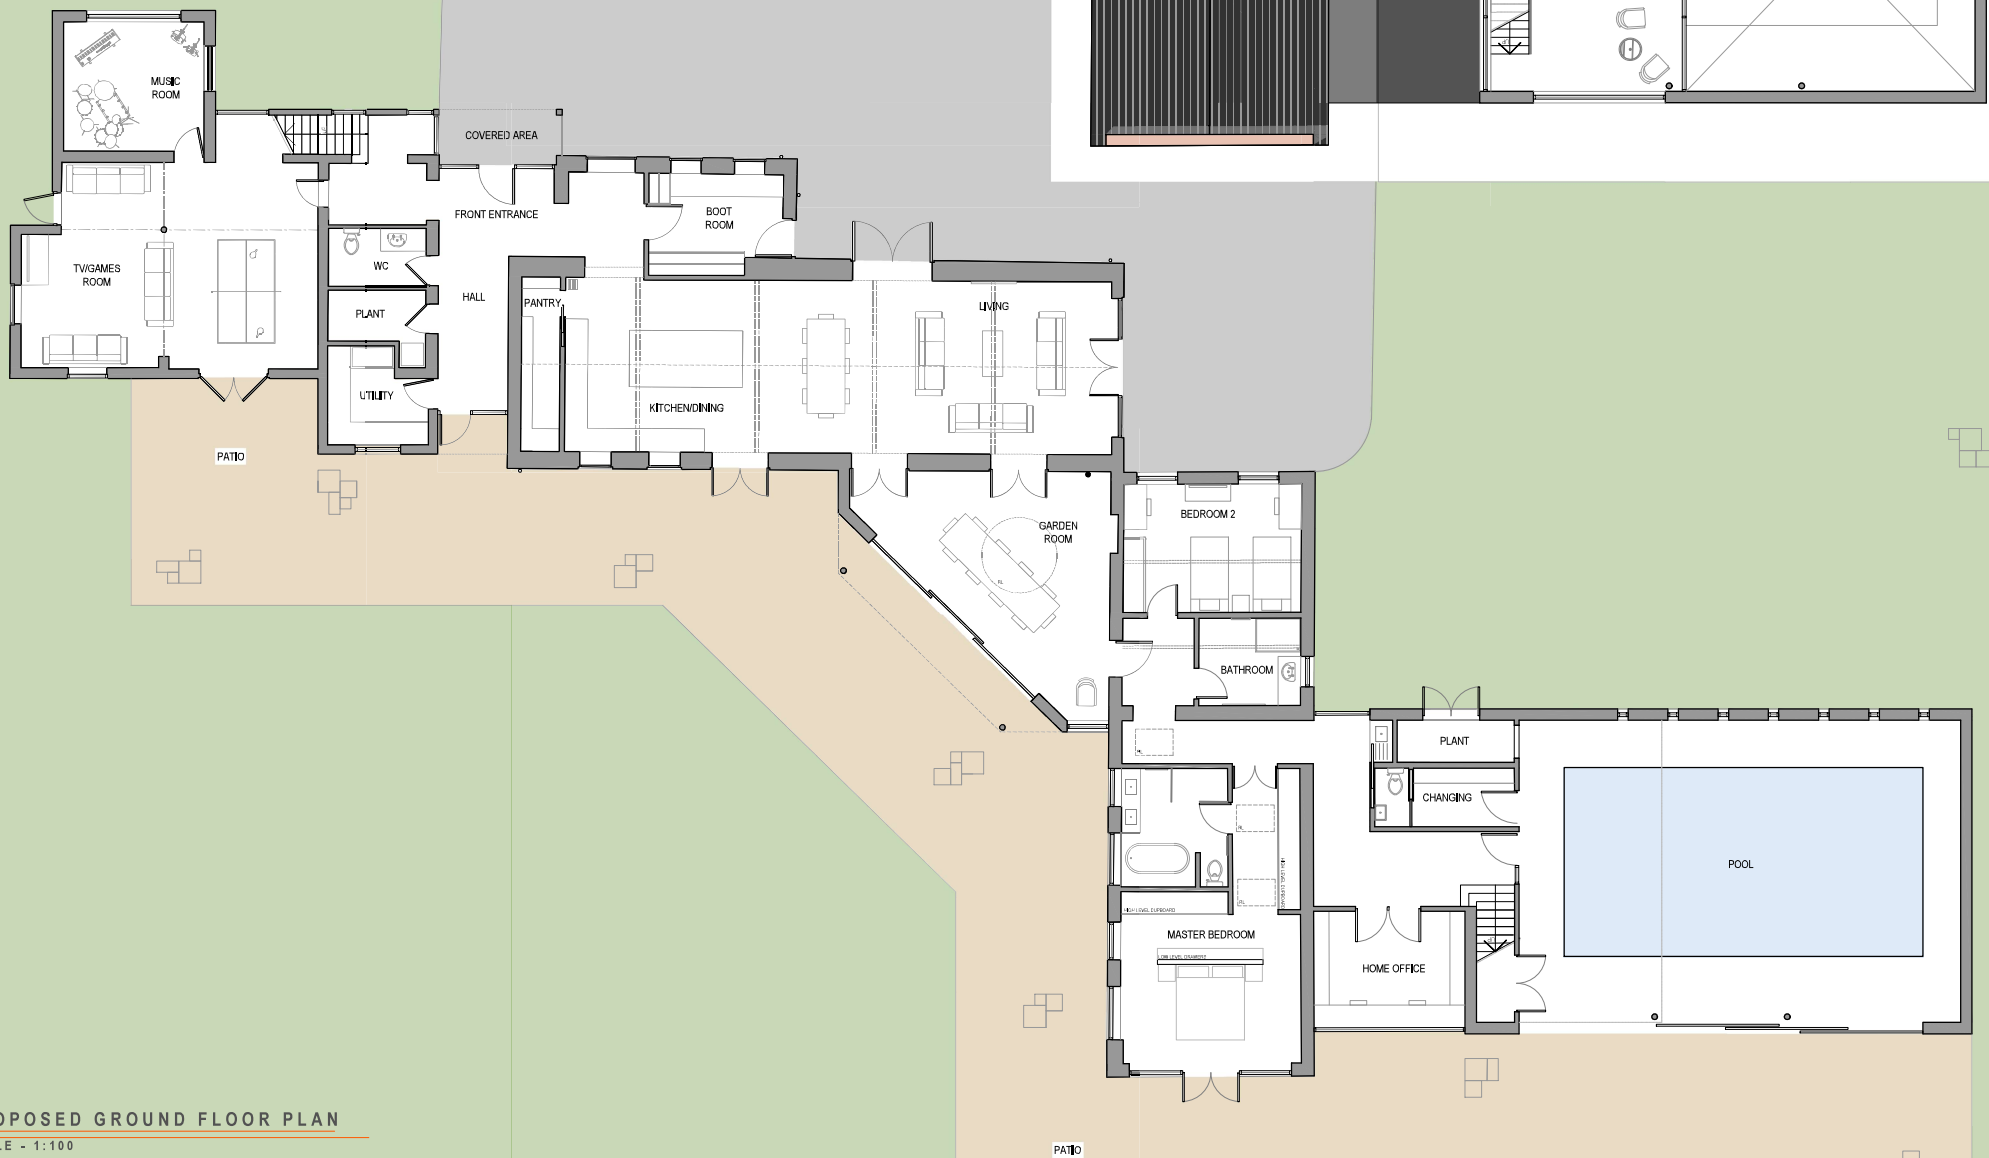

PROPOSED GROUND FLOOR PLAN

SCALE - 1:100

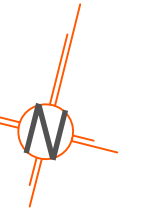

0m 5m
SCALE - 1:100

Revisions

Project
Marriott Farm
Black Hole Drove
West Pinchbeck, Spalding
PE11 3QL

Drawing
PROPOSED
Ground Floor Plan

Harris
McCormack
Architects

harrismccormackarchitects.co.uk

ArcHaus Peterborough Road Wansford PE8 6JN
t 01780 433 334 architects@harrismccormack.co.uk

Date 03/03/2022	Scale 1:100 @ A1	Drawn JF
--------------------	---------------------	-------------

Job No. 21-1032	Drawing No. P3	Revision -
--------------------	-------------------	---------------