
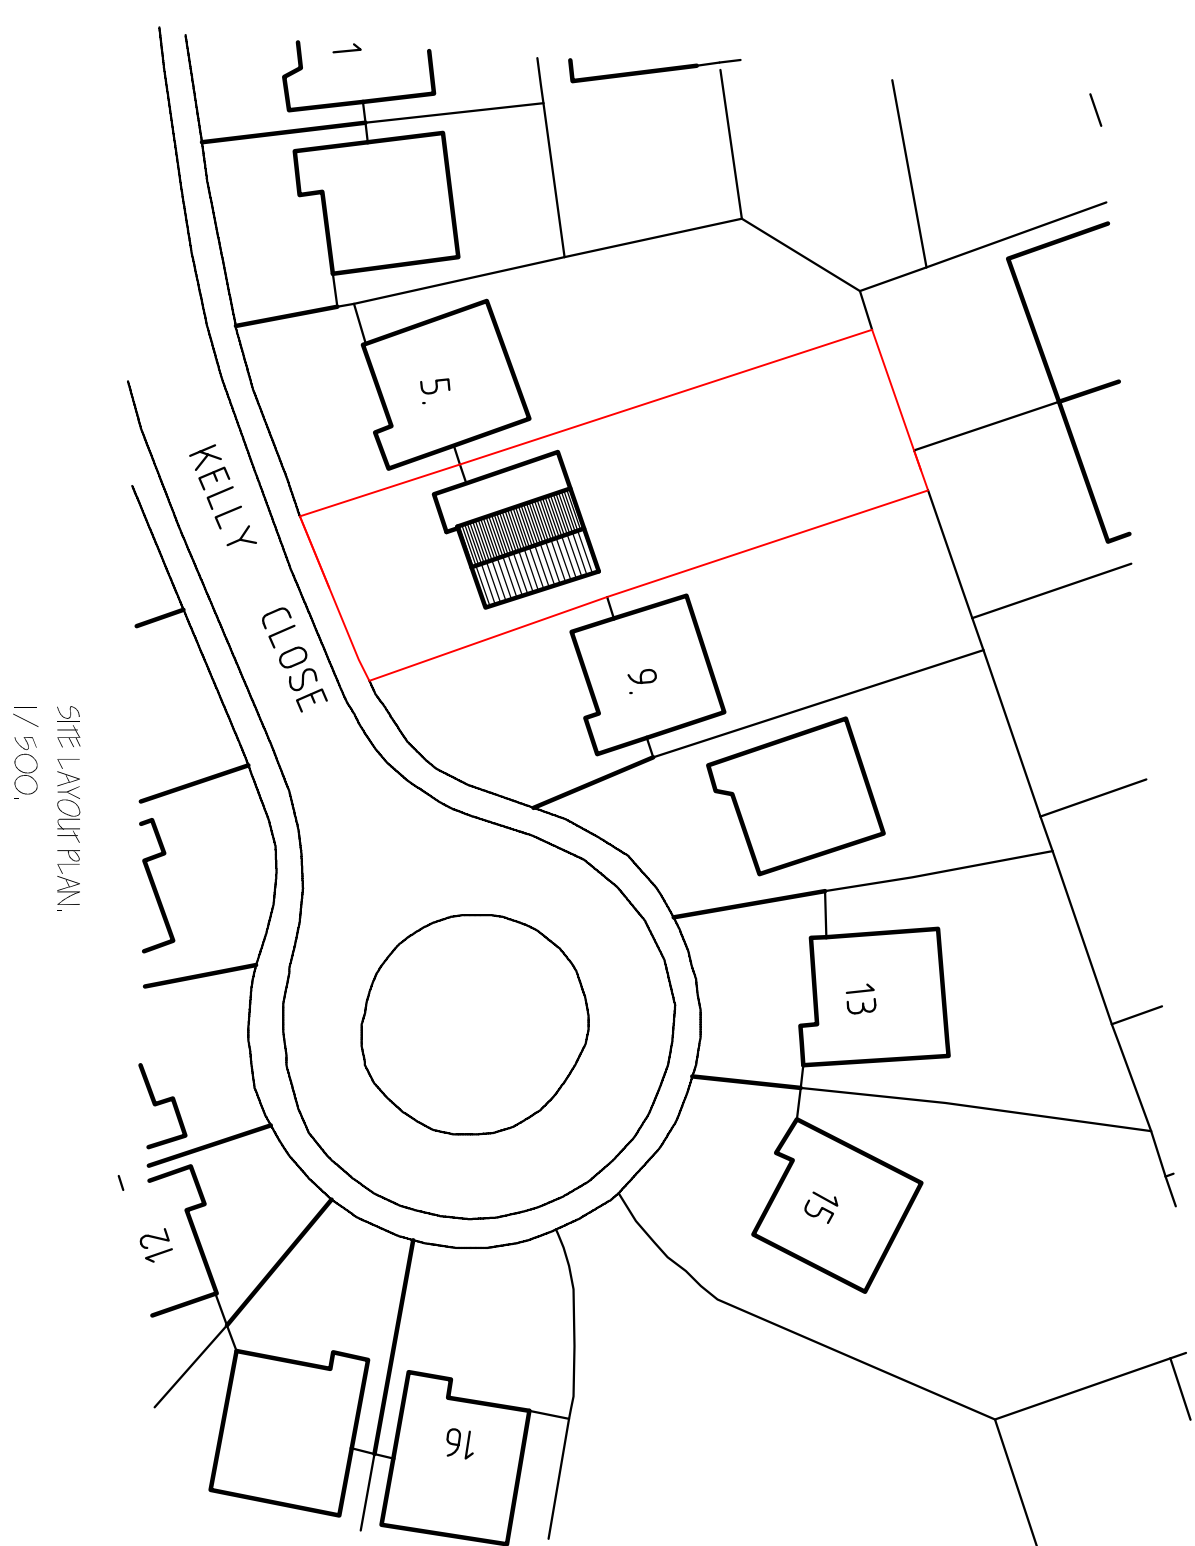
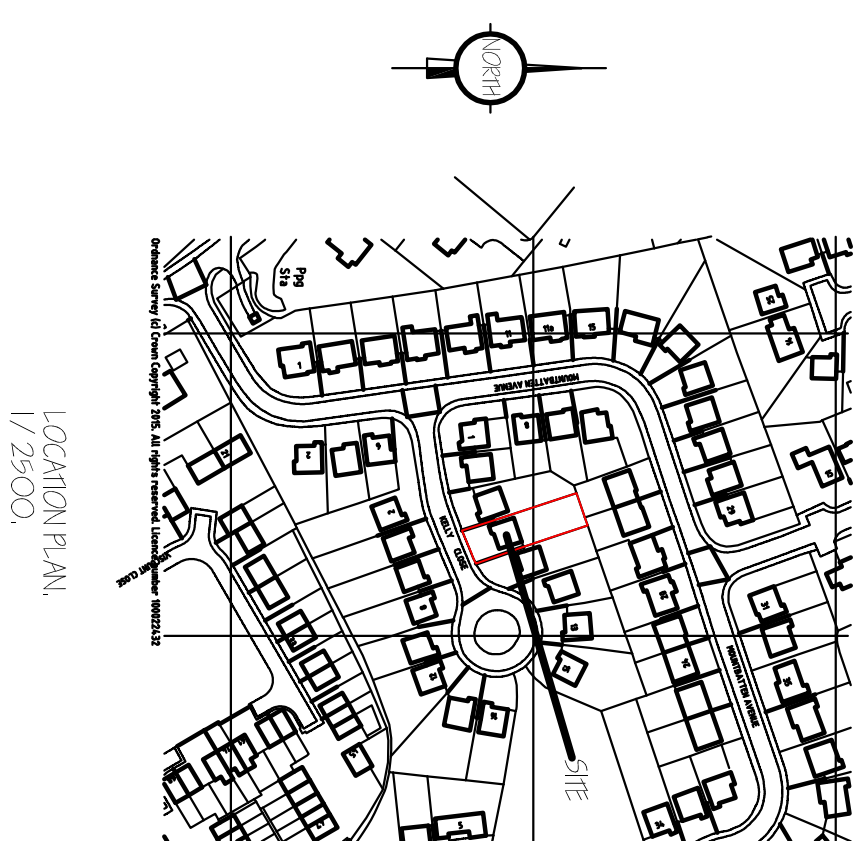
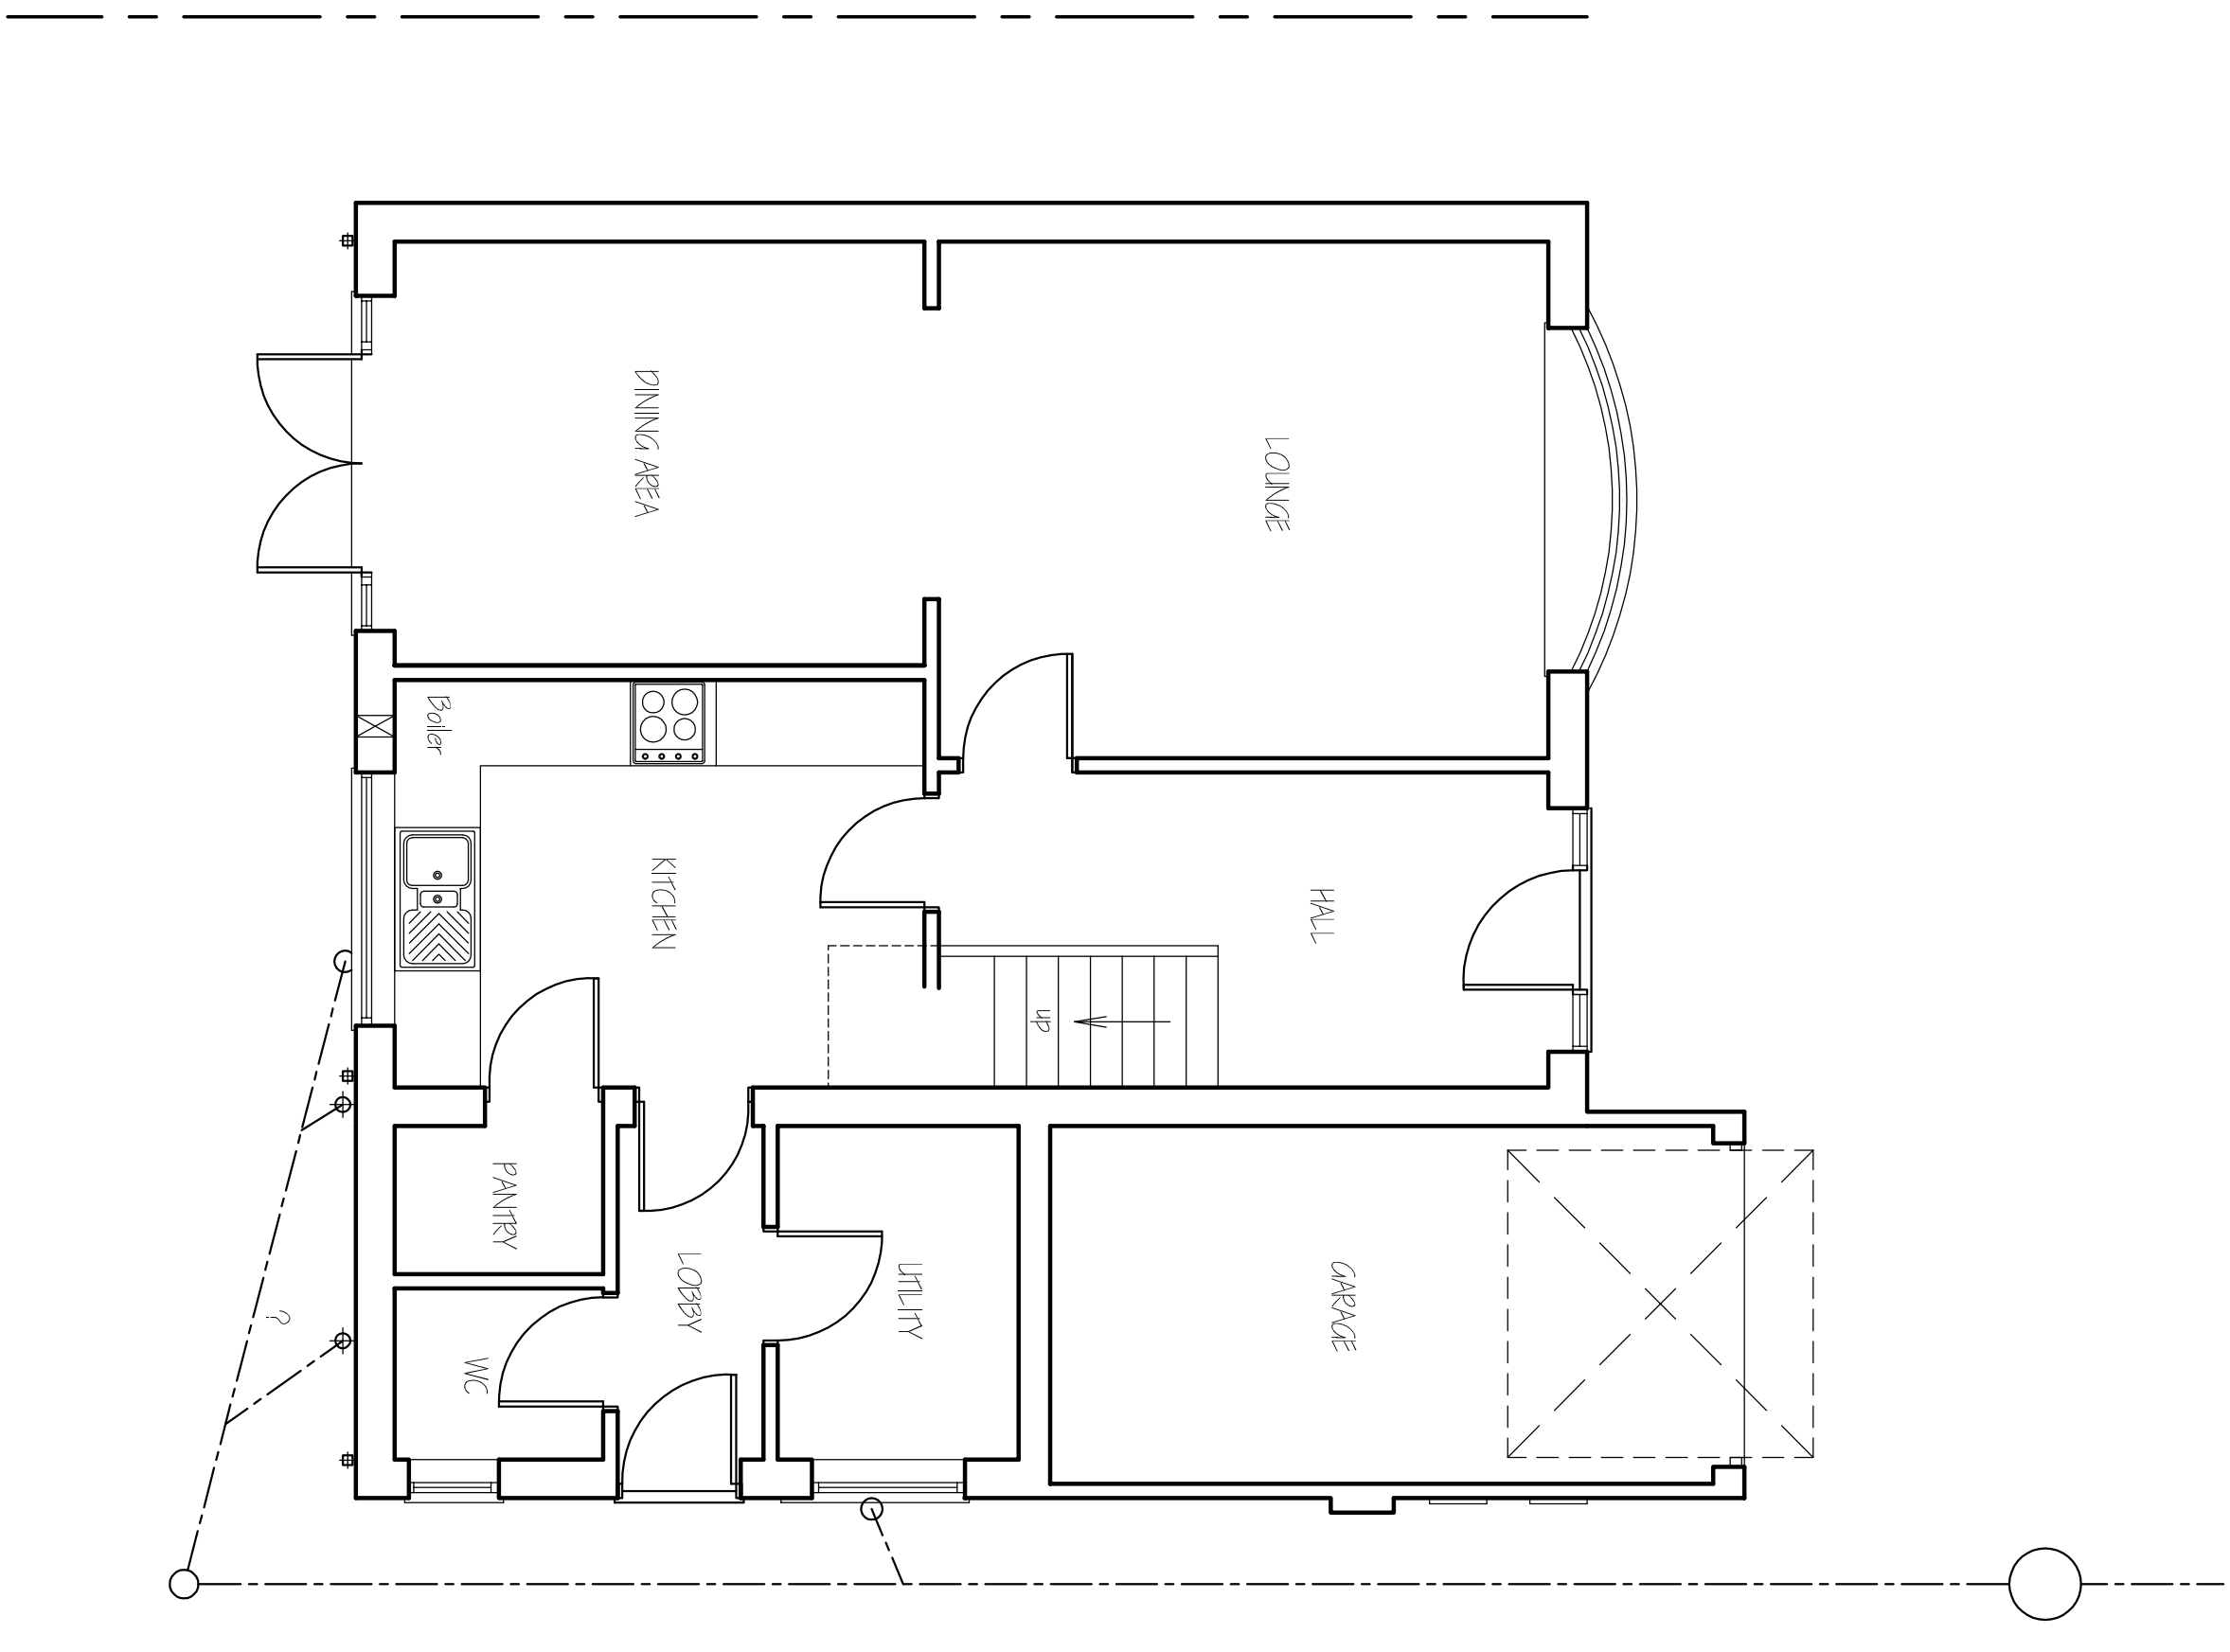
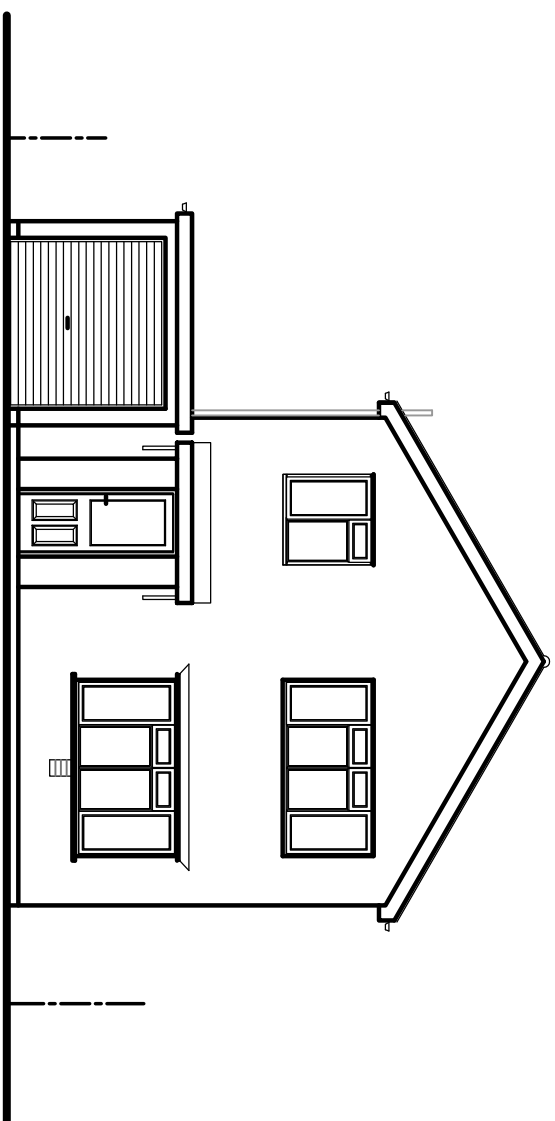
 
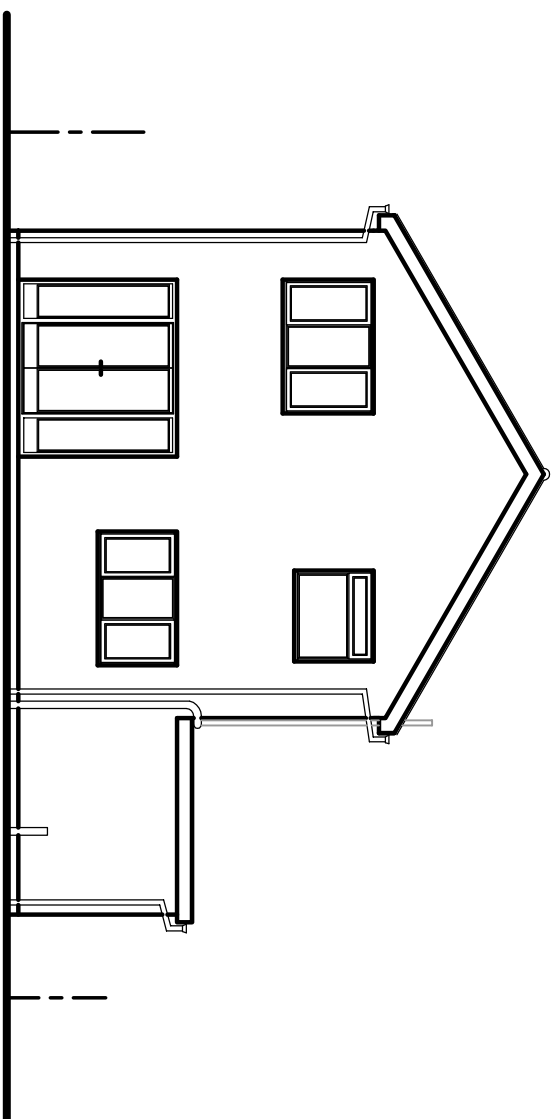


[illegible]

G. R. MERCHANT LTD.
1, LENG AMICE FMO
ARCHITECTURAL, STRUCTURAL
AND LAND DRAINAGE
CONSULTANTS

4 Wrights Mews
 12A Park Road, Holbeach,
 Spalding, Lincs. PE12 7EE
 Tel: 01 406 490800
 Fax: 01 406 625744
 E-mail: gr-mech@btconnect.com

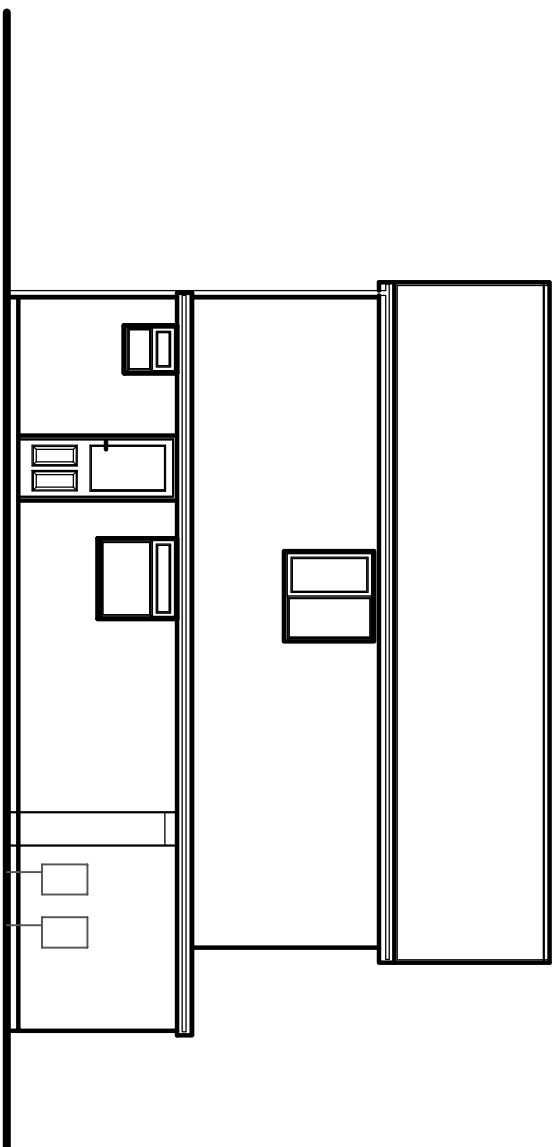

Project
REAR SINGLE STOREY EXTENSION & ALTERATIONS
7 KELLY CLOSE,
PINCHBECK,
SPALDING, LINCS, PE11 3TL.

Client

MR. & MRS. J. WATT.

Drawing

FLOOR PLANS & ELEVATIONS - EXISTING,
LOCATION & SITE PLANS.

Job Ref.	Drawing No.
2759-15.	01.
Date	Drawn
FEB. 2015.	GRM / SLD.

Scale
1/50, 1/100, (unless otherwise stated)

DO NOT SCALE FROM THIS DRAWING

[illegible]