




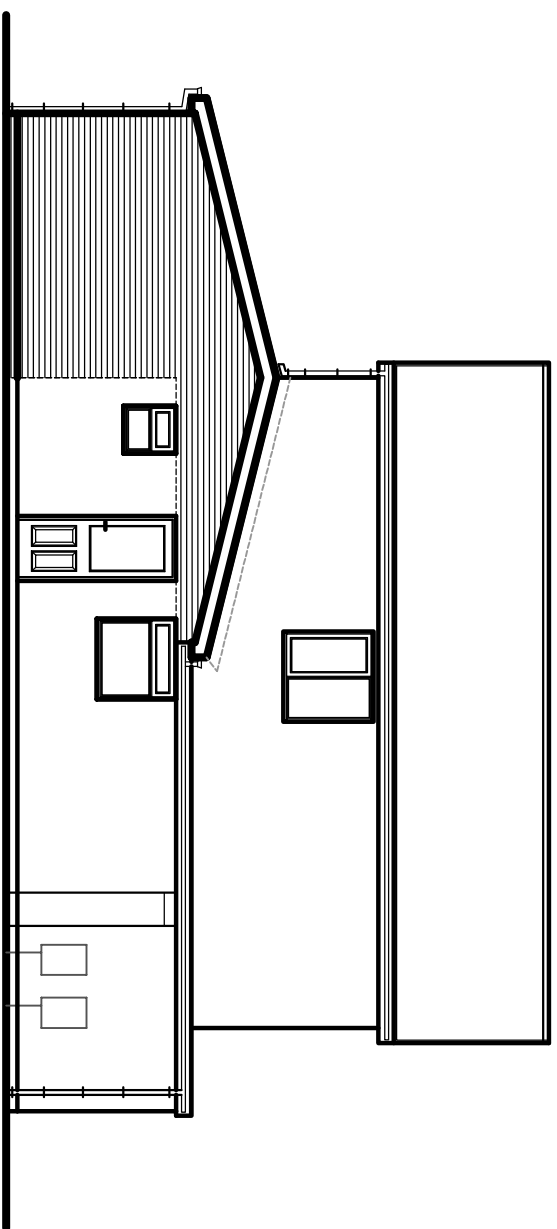


SIDE ELEVATION.

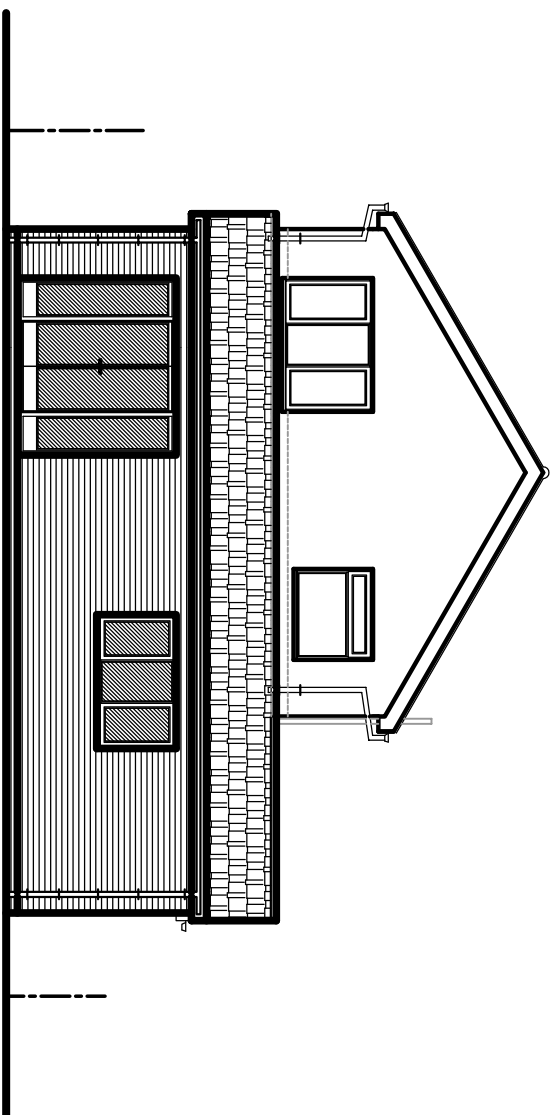


REAR ELEVATION.

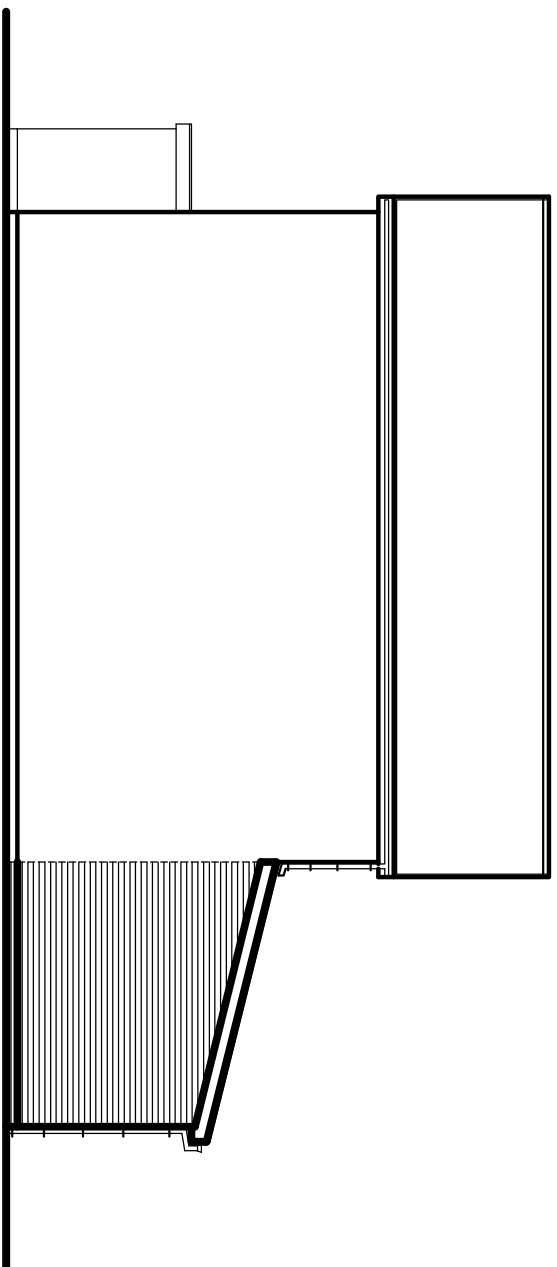


SIDE ELEVATION.

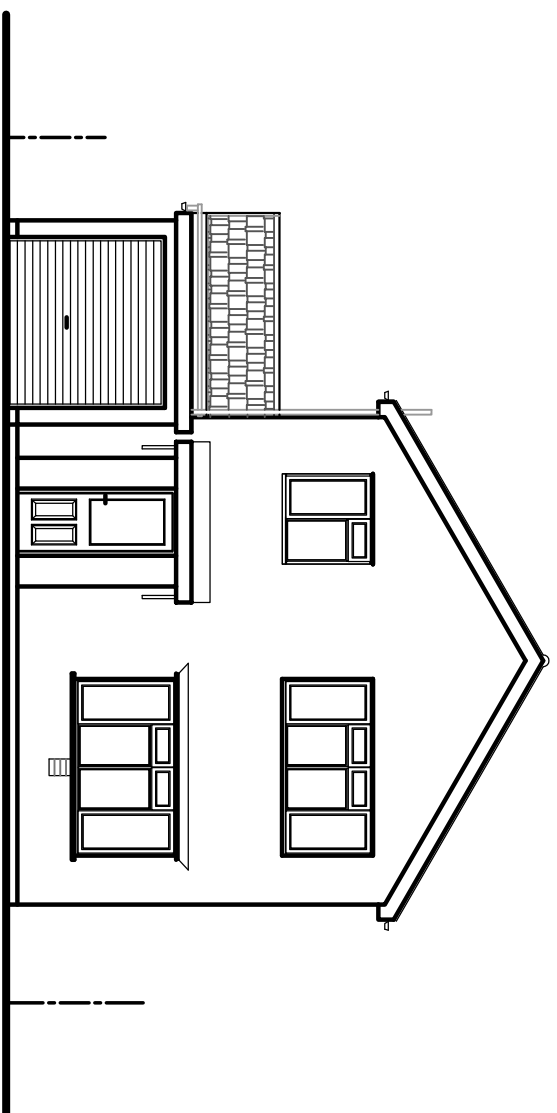


FRONT ELEVATION.

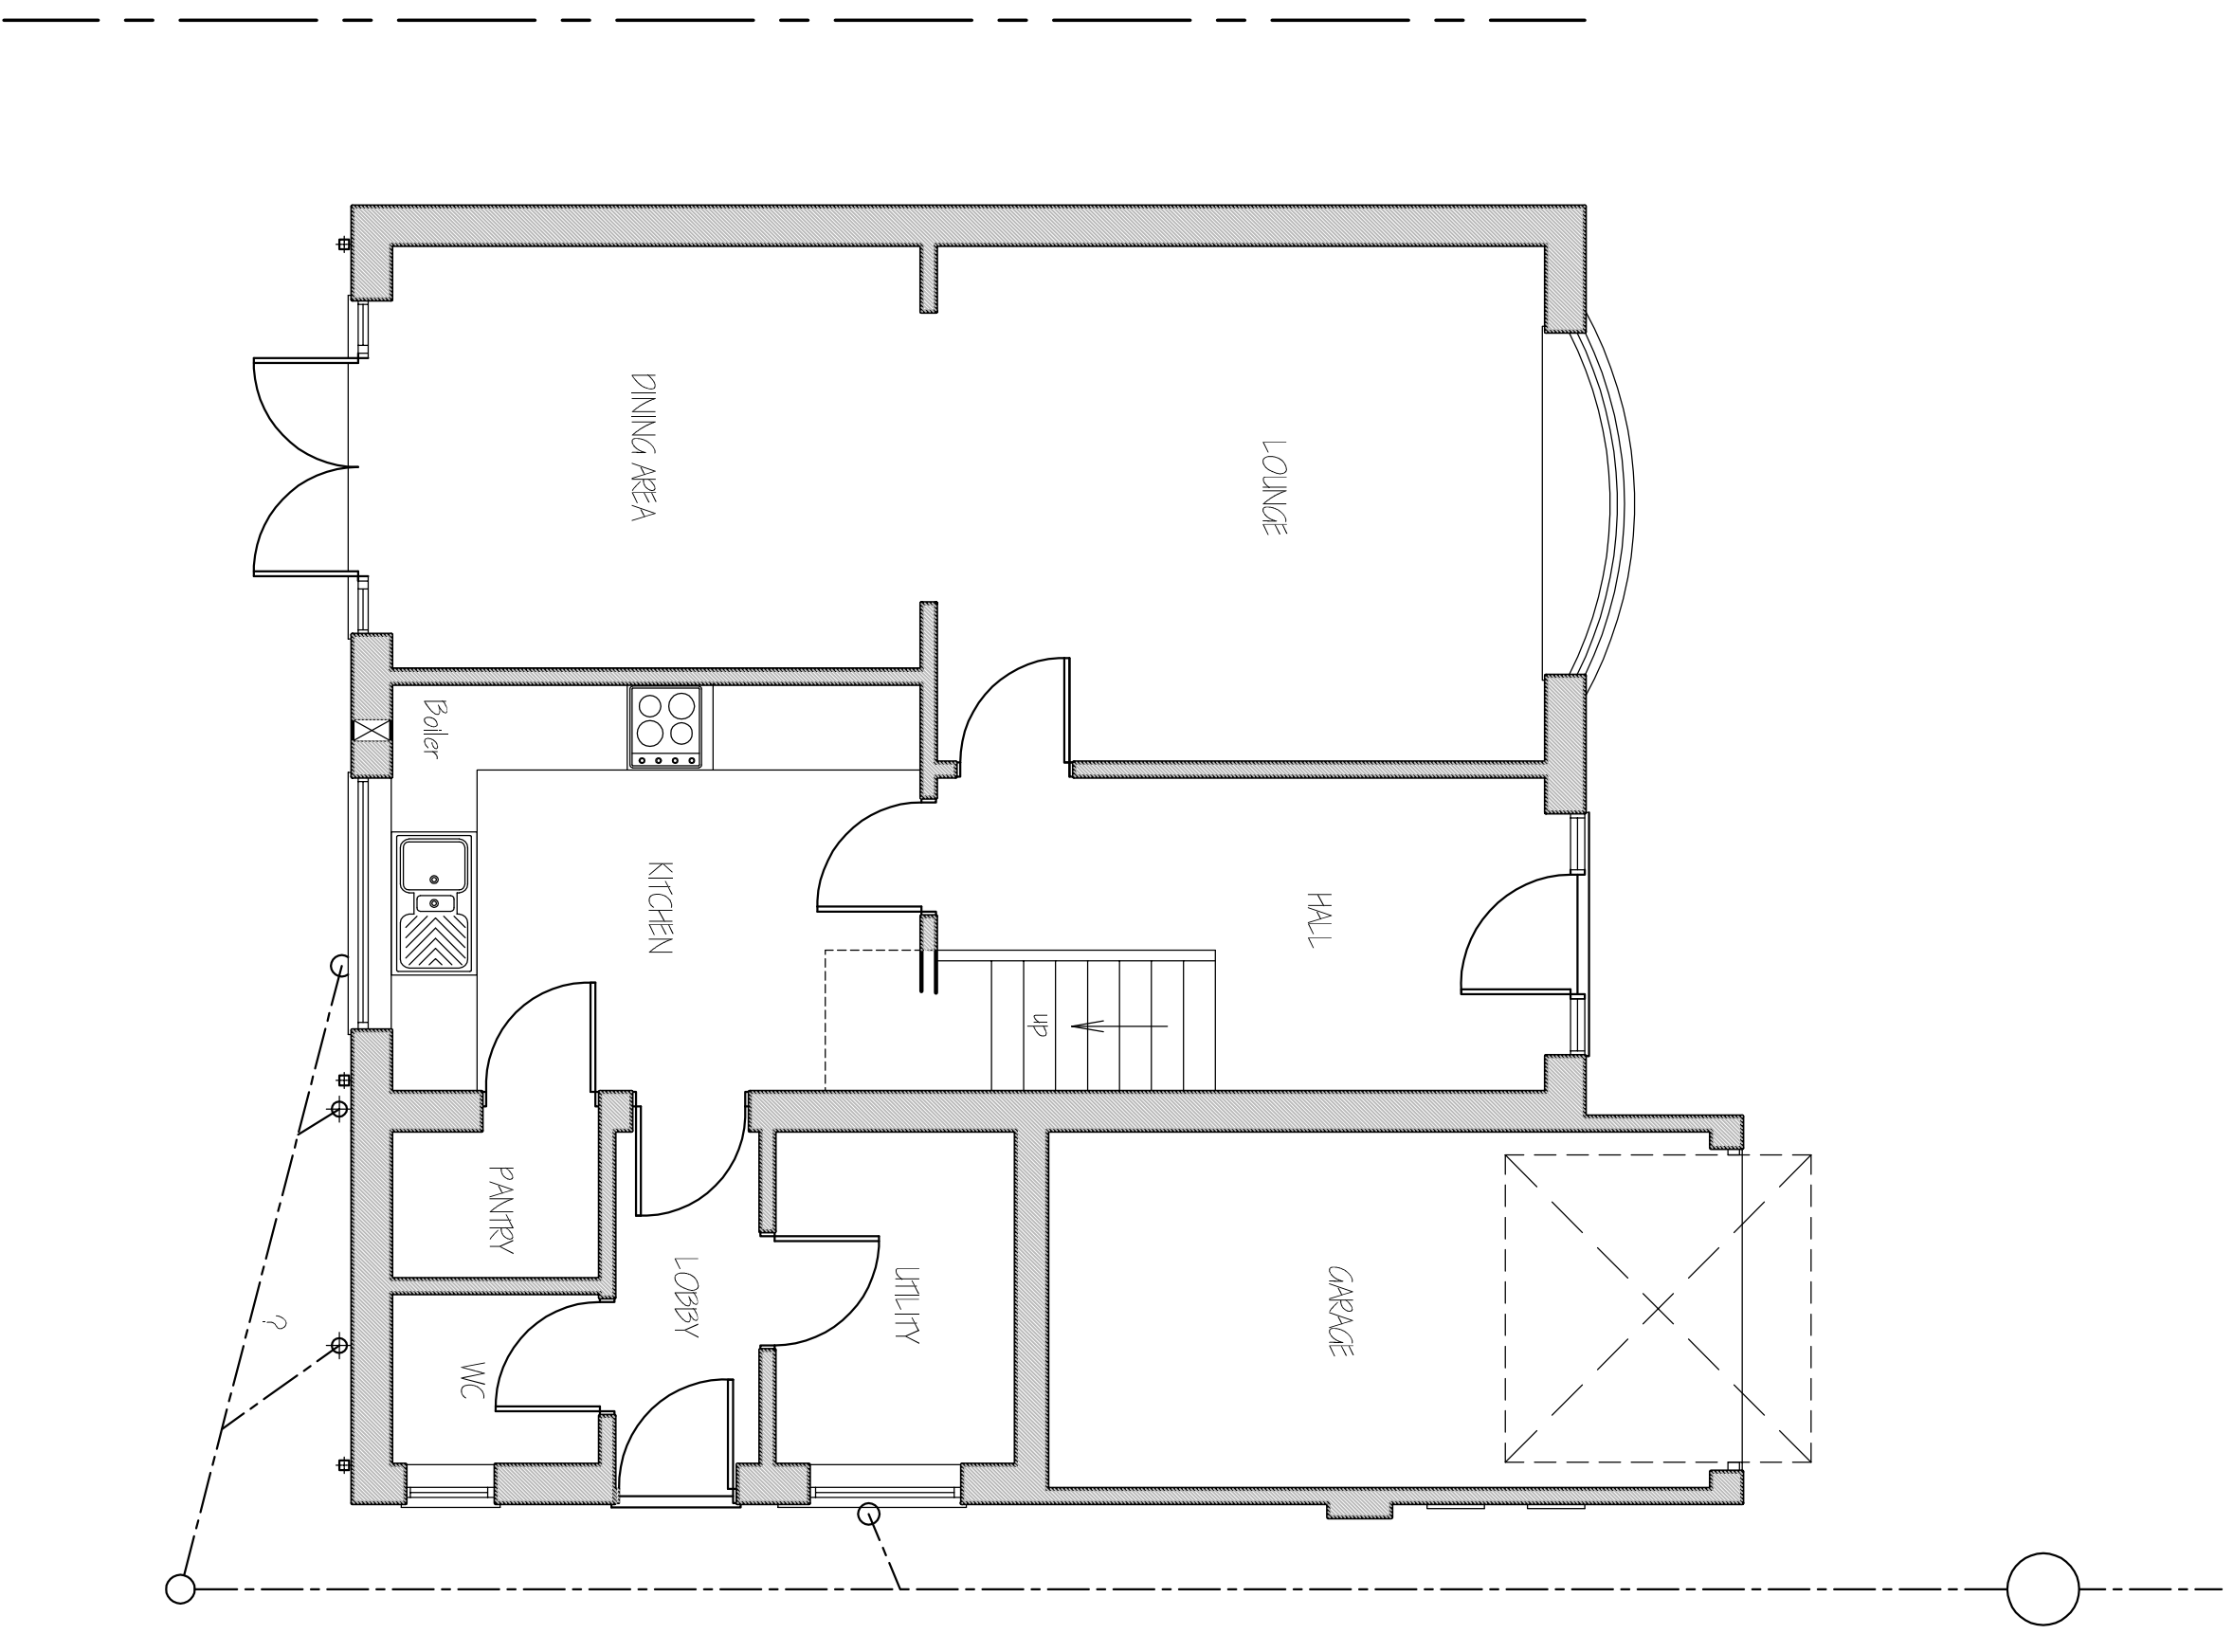


GROUND FLOOR LAYOUT PLAN - EXISTING.

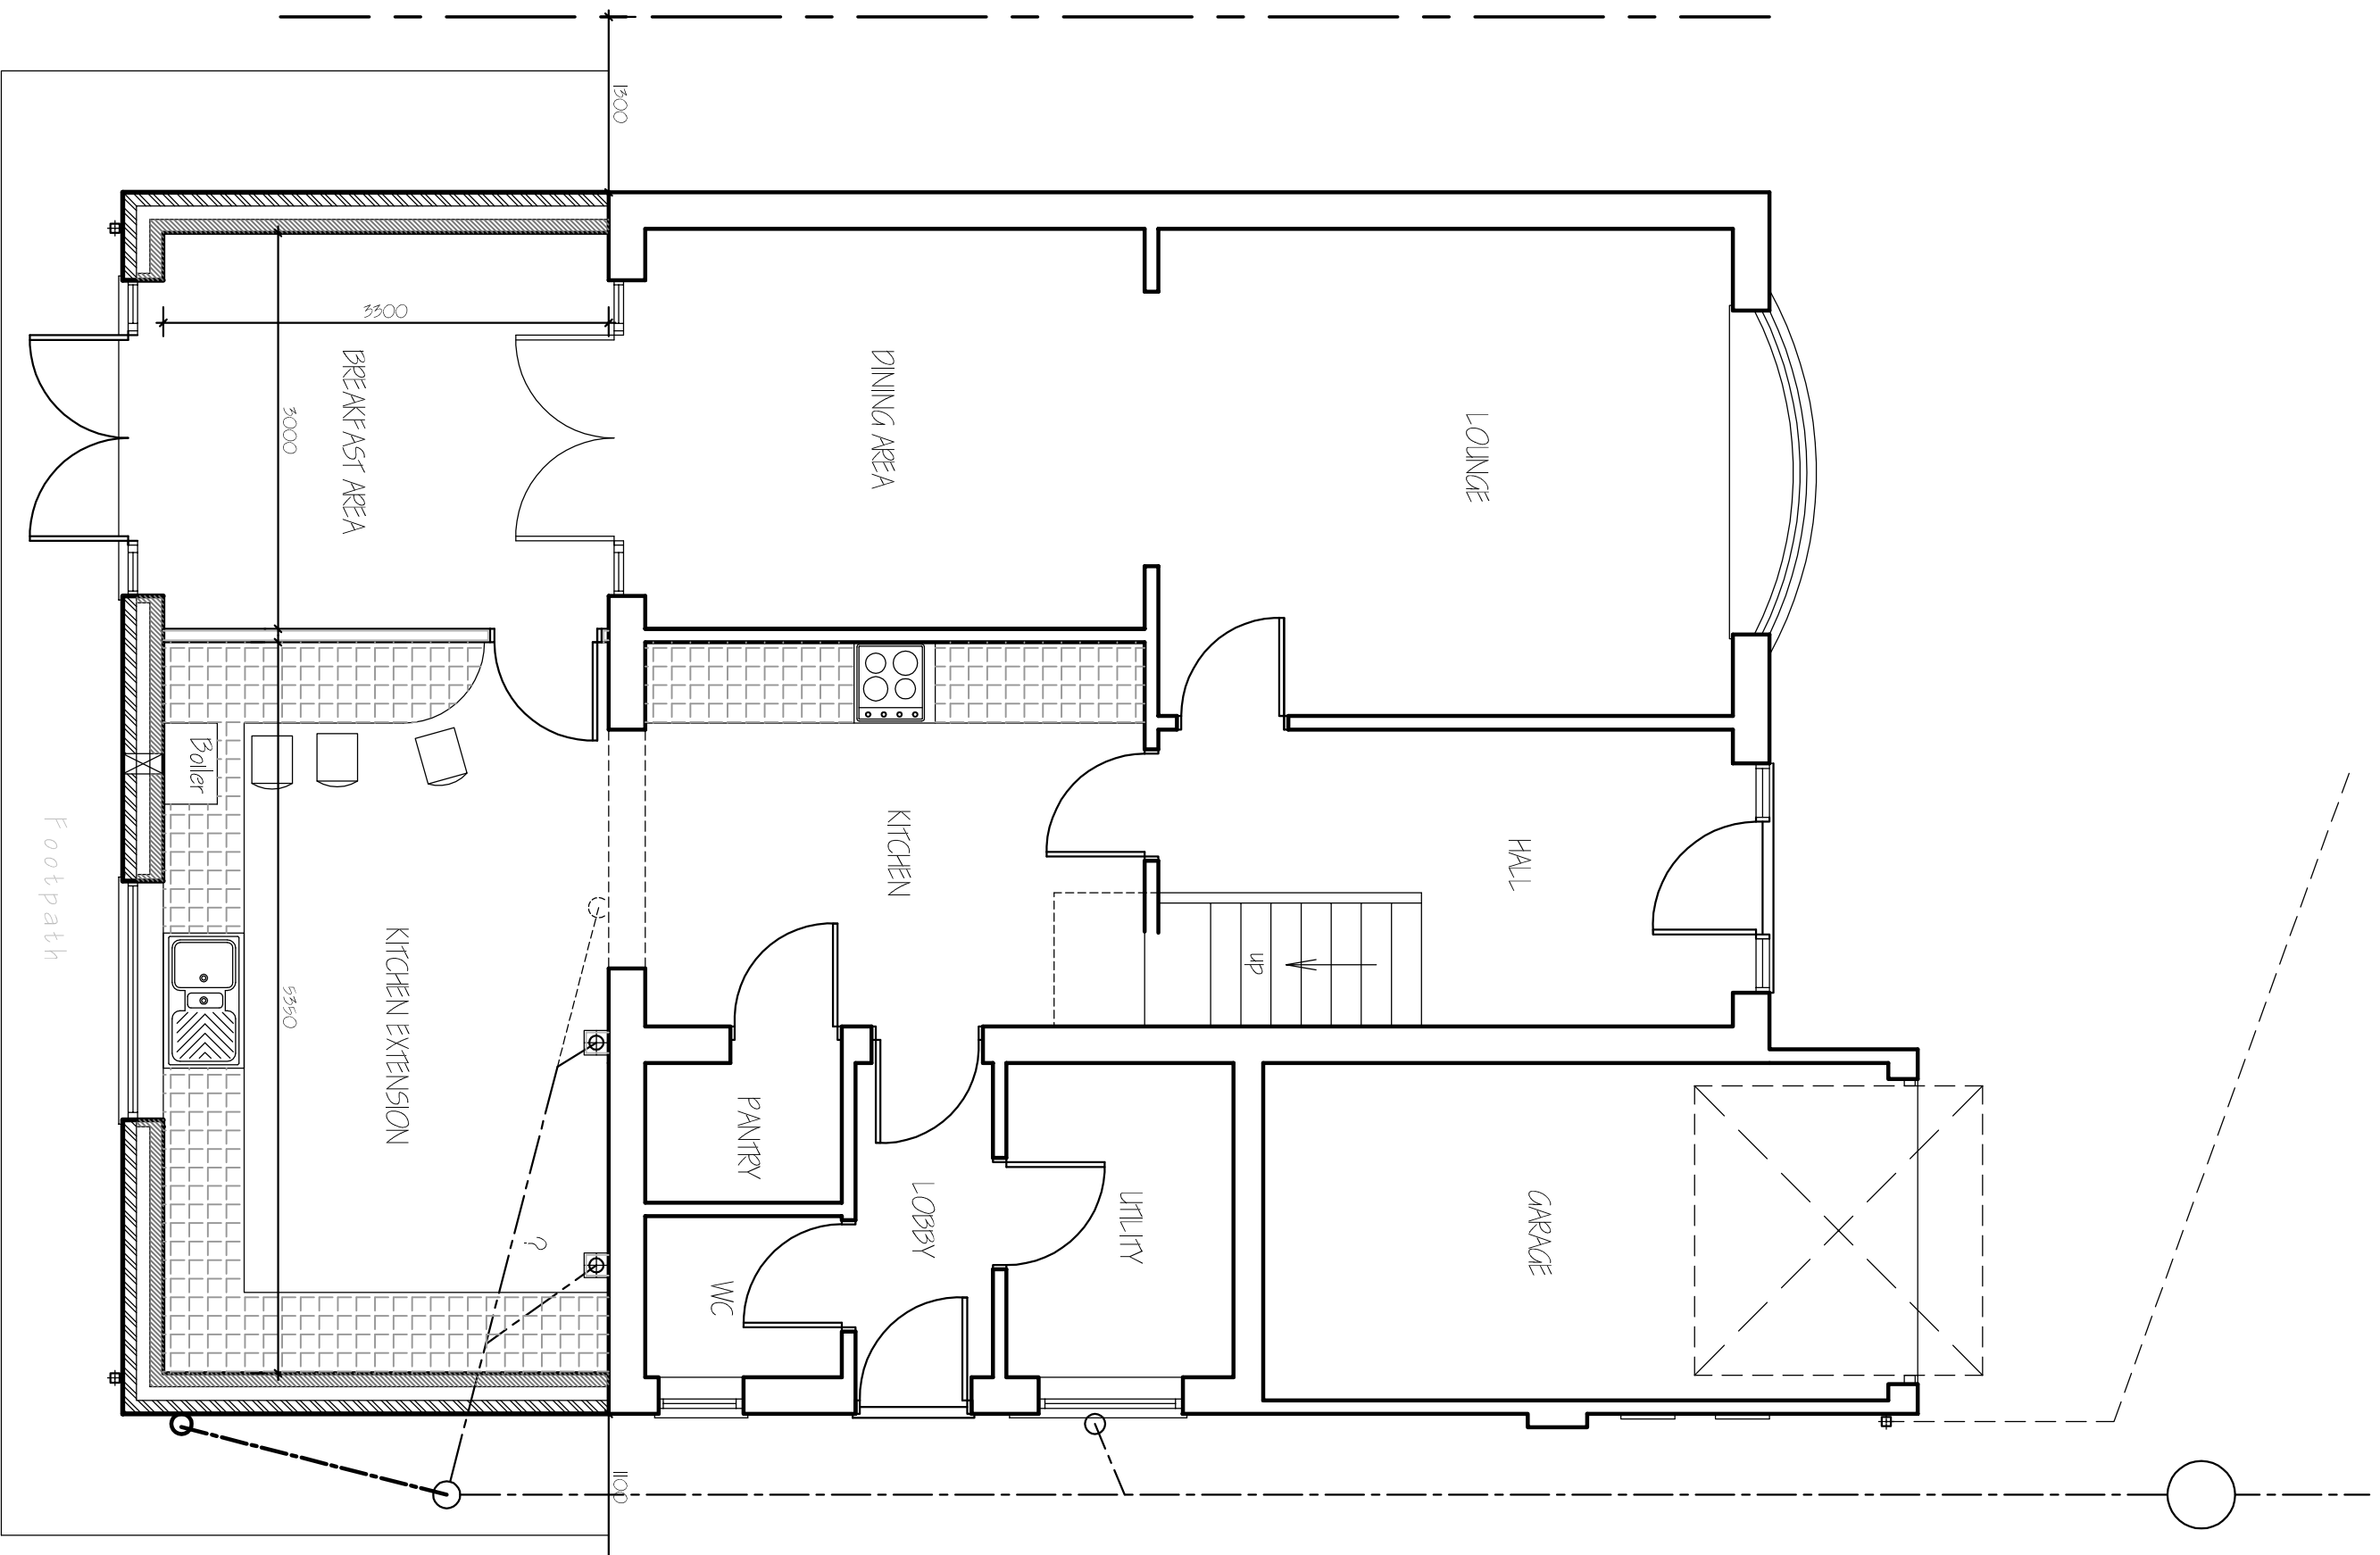

GROUND FLOOR LAYOUT PLAN - PROPOSED.

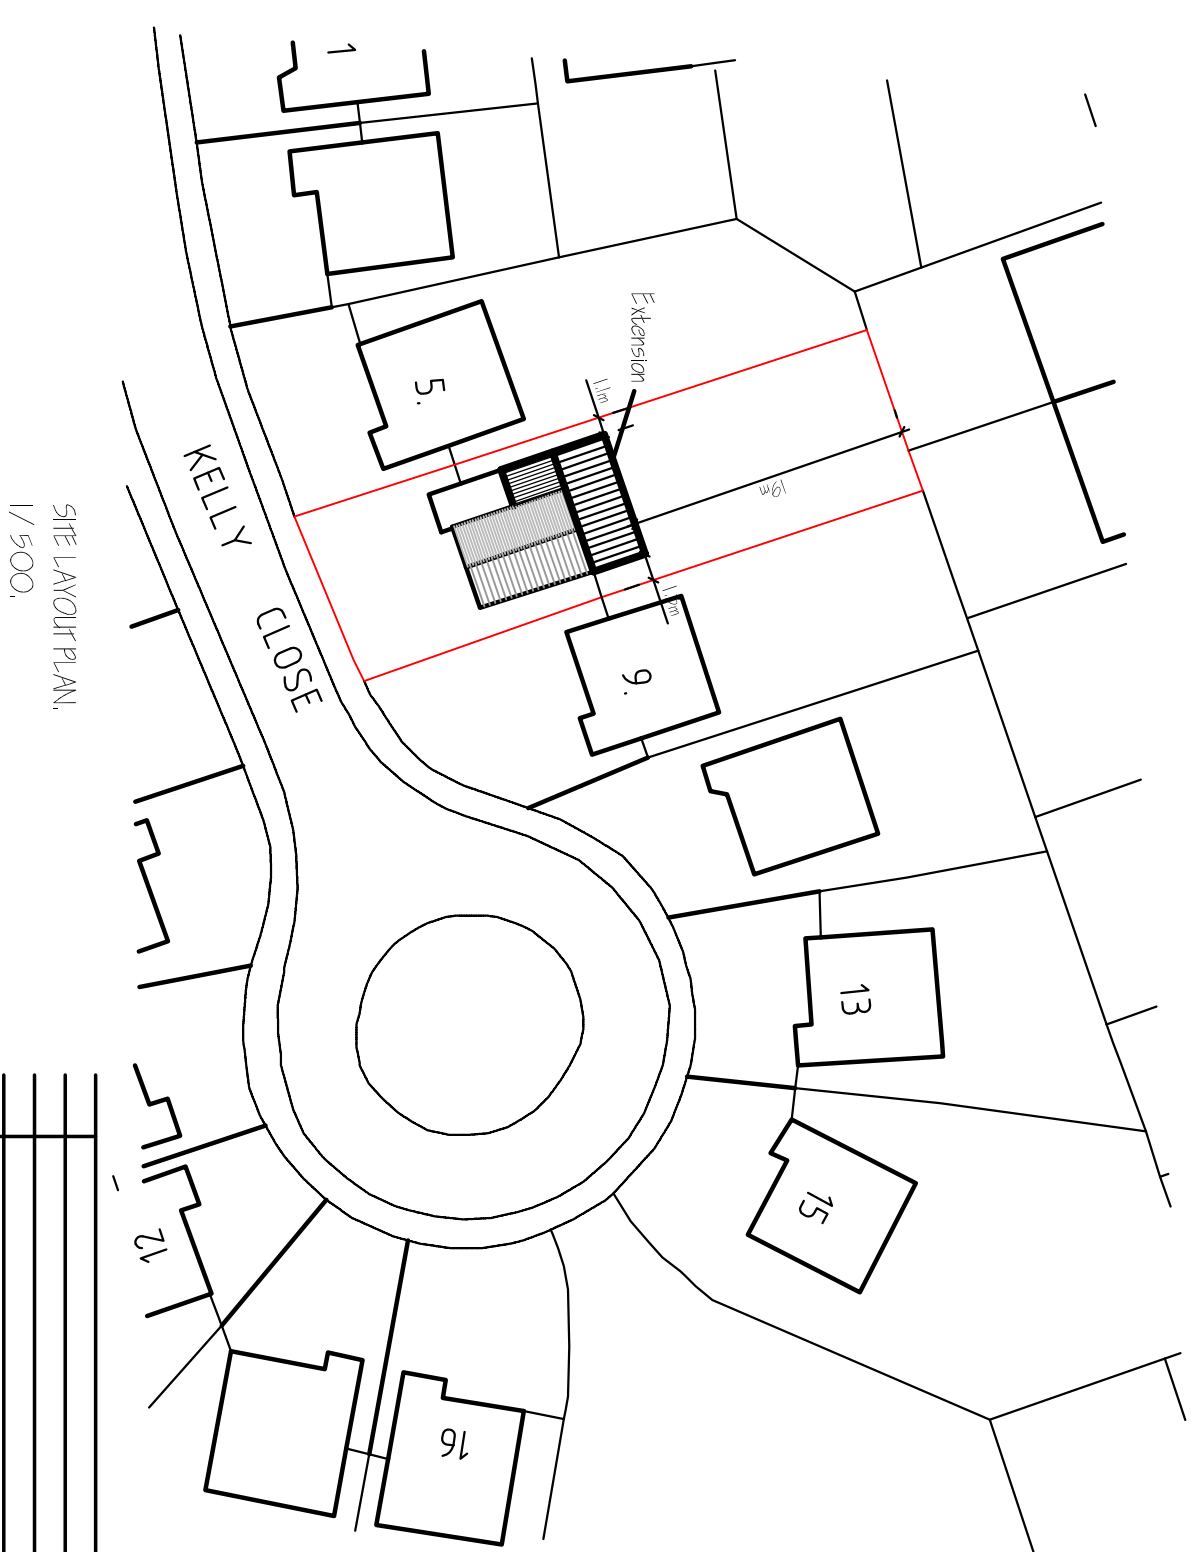

SITE LAYOUT PLAN
1/500.

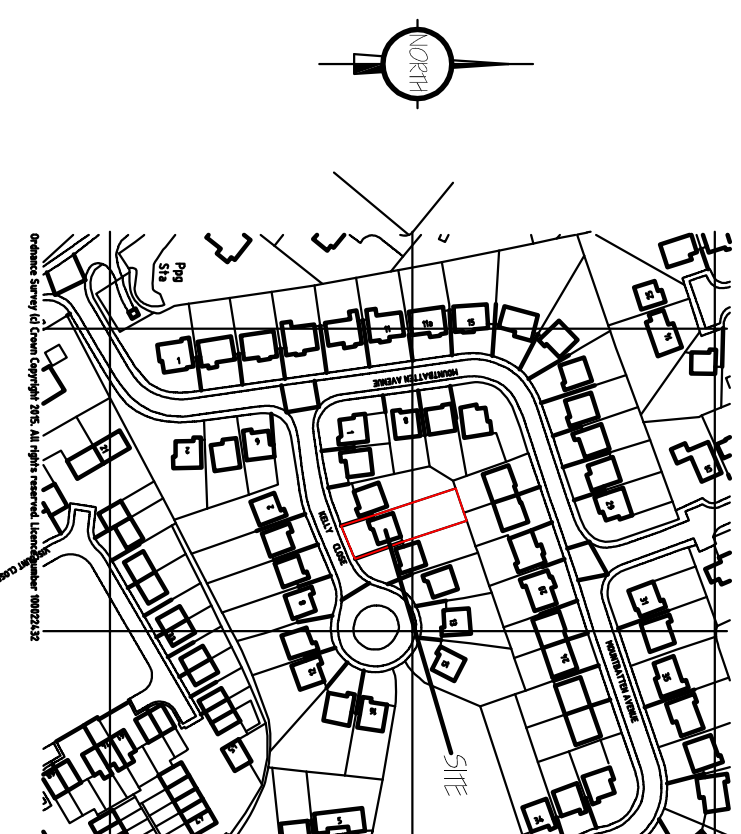

LOCATION PLAN.
1/2500.

ref	revision	date
A	CLEANS AND DRYING - INTERNAL PARTITION WALL.	FEB 2016.

G. R. MERCHANT LTD.
1, ENG AMICE FIMO

**ARCHITECTURAL, STRUCTURAL
AND LAND DRAINAGE
CONSULTANTS**
4 Wrights Meads,
12A Park Road, Holbeach,
Spalding, Lincs. PE12 7EE
Tel: 01406 490800
Fax 01406 482744
E-Mail: gr.merchant@btconnect.com

REAR SINGLE STOREY EXTENSION & ALTERATION
7 KELLY CLOSE,
PINCHEBECK,
SPALDING, LINC'S, PE11 3TL.

Client
MR. & MRS. J. WATT.

FLOOR PLANS & ELEVATIONS - PROPOSED,
LOCATION & SITE PLANS.

Job Ref.	Drawing No.
2759-15.	02A

Date	Drawn
FEB' 2015.	GRM/S.D.

Figure 1

DO NOT SCALE FROM THIS DRAWING

[illegible]