


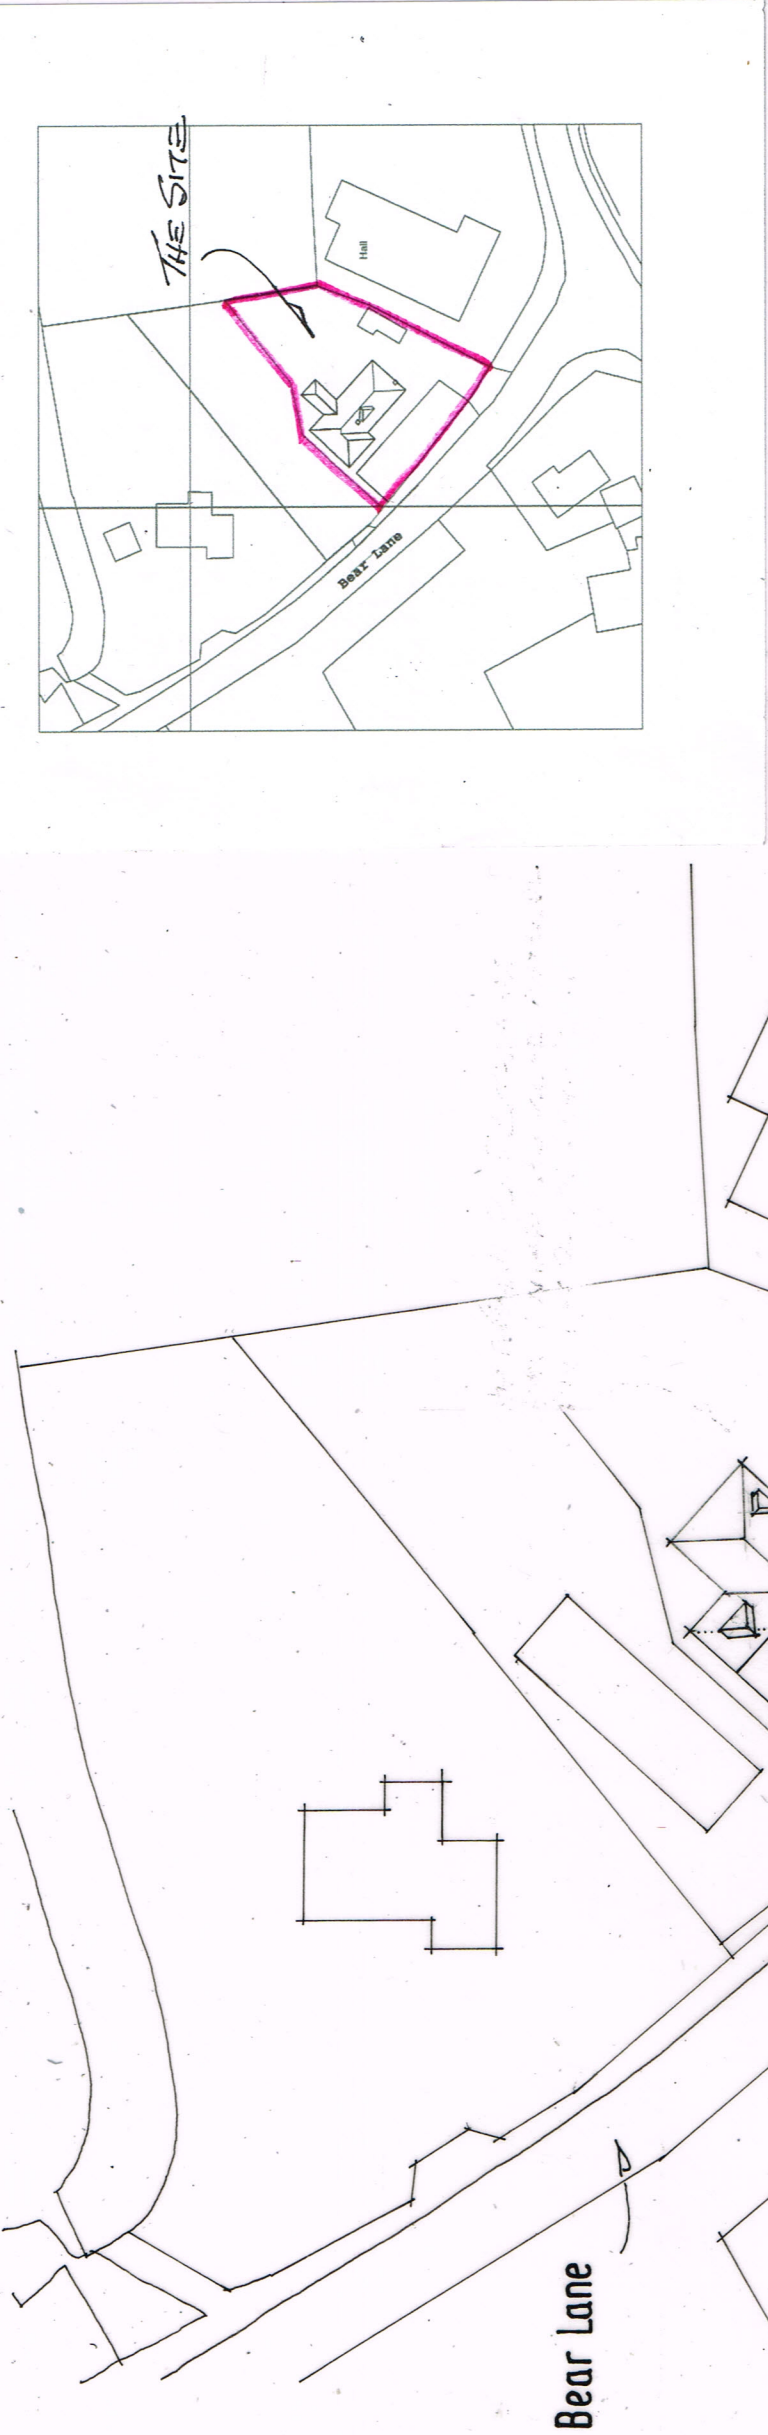

Bear Lane

Hall

EX GATE


PROPOSED BOUNDARY WALL

EX GATE

site plan 1:500

location plan 1:1250

N

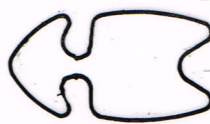

TIMBER PARADE FENCE
PLAN 1:5
FACED BRICK SLAB
& BRICK PLINTH.

1700 MAX


1500

900

PROPOSED BOUNDARY

WALL SCALE 1:50


LOCATION, SITE PLANS

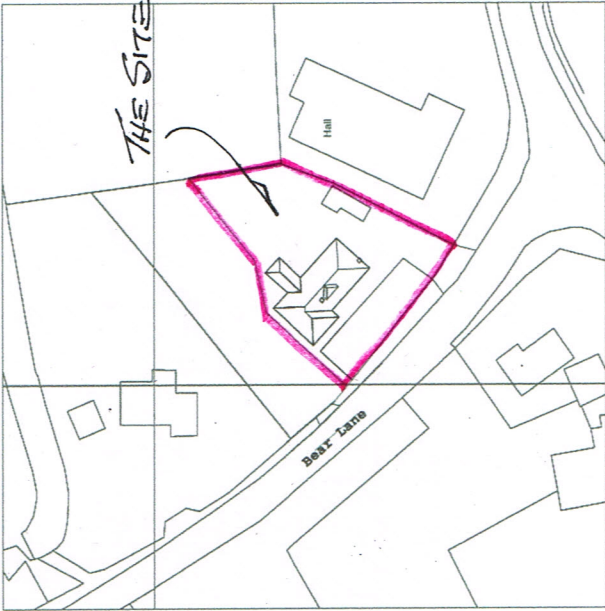

THE SITE

Bear Lane

Hall

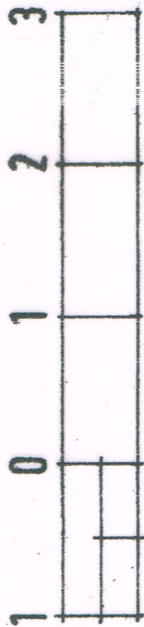

scale 1:50 paper A3

Revisions	
Client	MR & MRS HAWKES
Project	5-7 BEAR LANE PINCH BECK PELL 3XA
Drawing	LOCATION & SITE PLANS
Tim Isaac Dip. ARCH. MCIAT, ATP. Architectural Design Services 80 Fairview Road, Taplow, Maidenhead, Berkshire SL6 0NQ Tel: 01628 662971	
Drawn	ASAC
Date	
Scale	
Drawing Number	1163/01
Revision	