



Contractor to check all Dimensions on site prior to ordering materials / commencing work.Do Not Scale from this Drawing - If in doubt then please ask

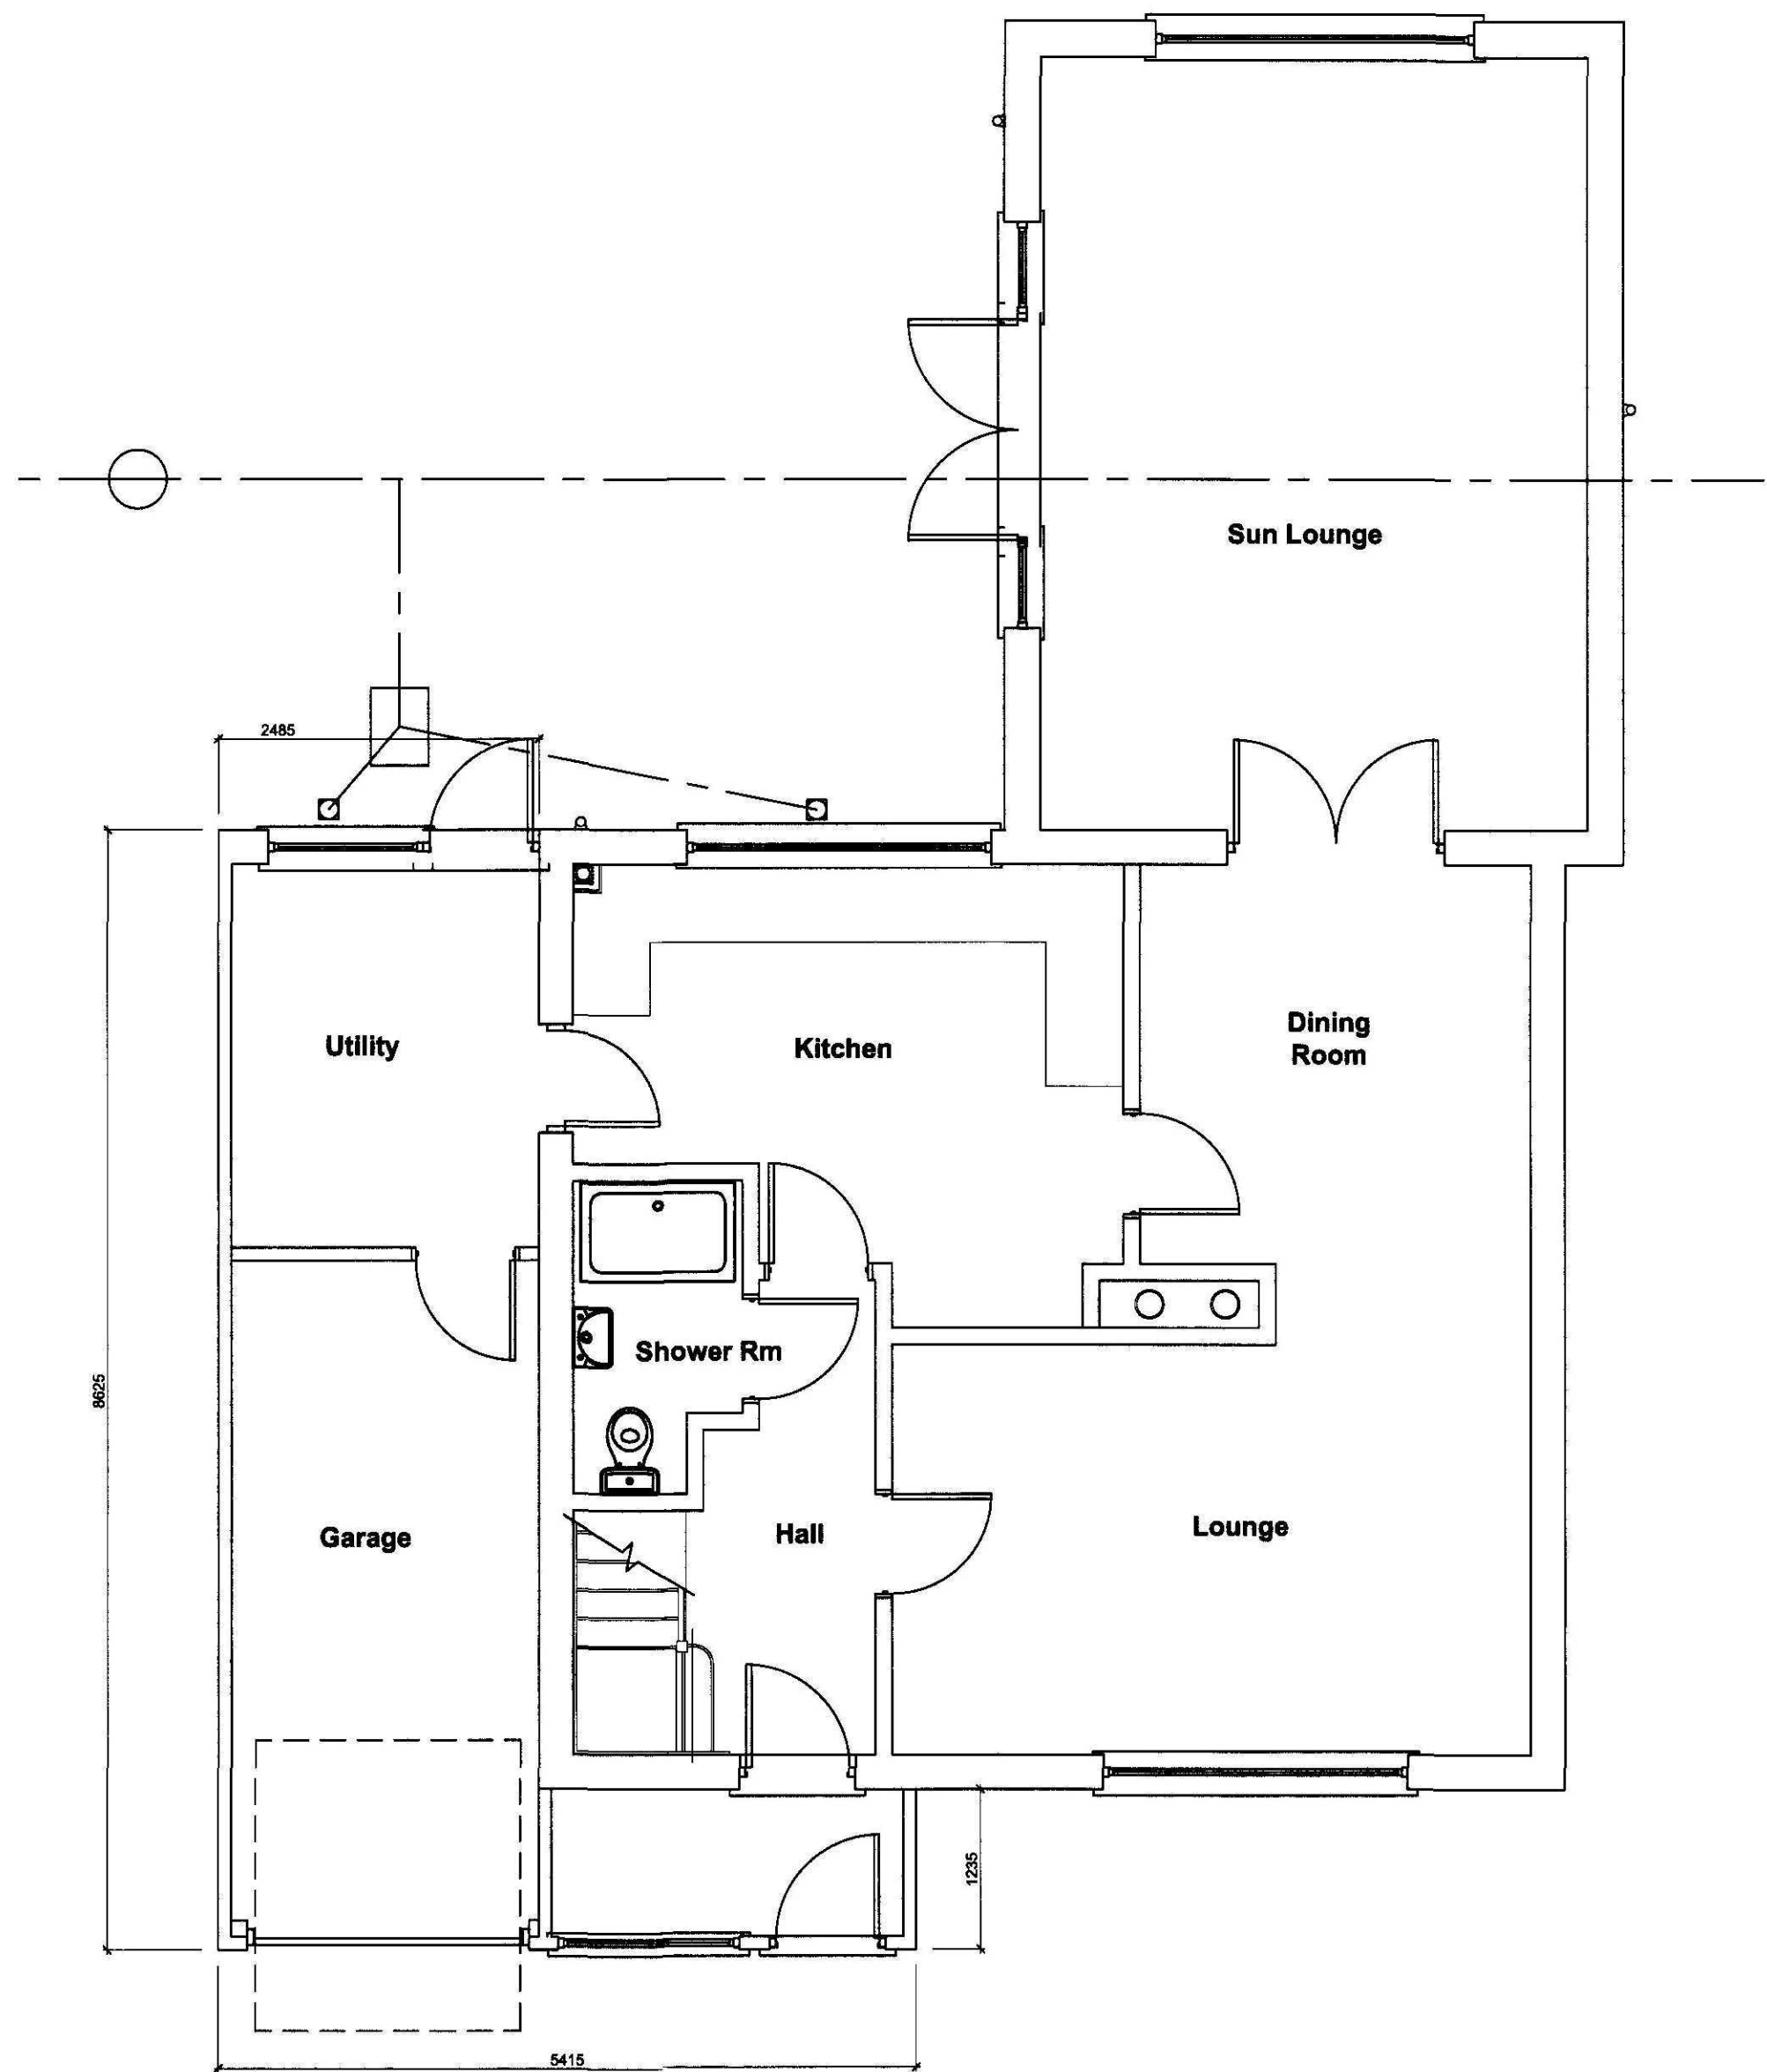

Existing Ground Floor Plan
Scale 1:50

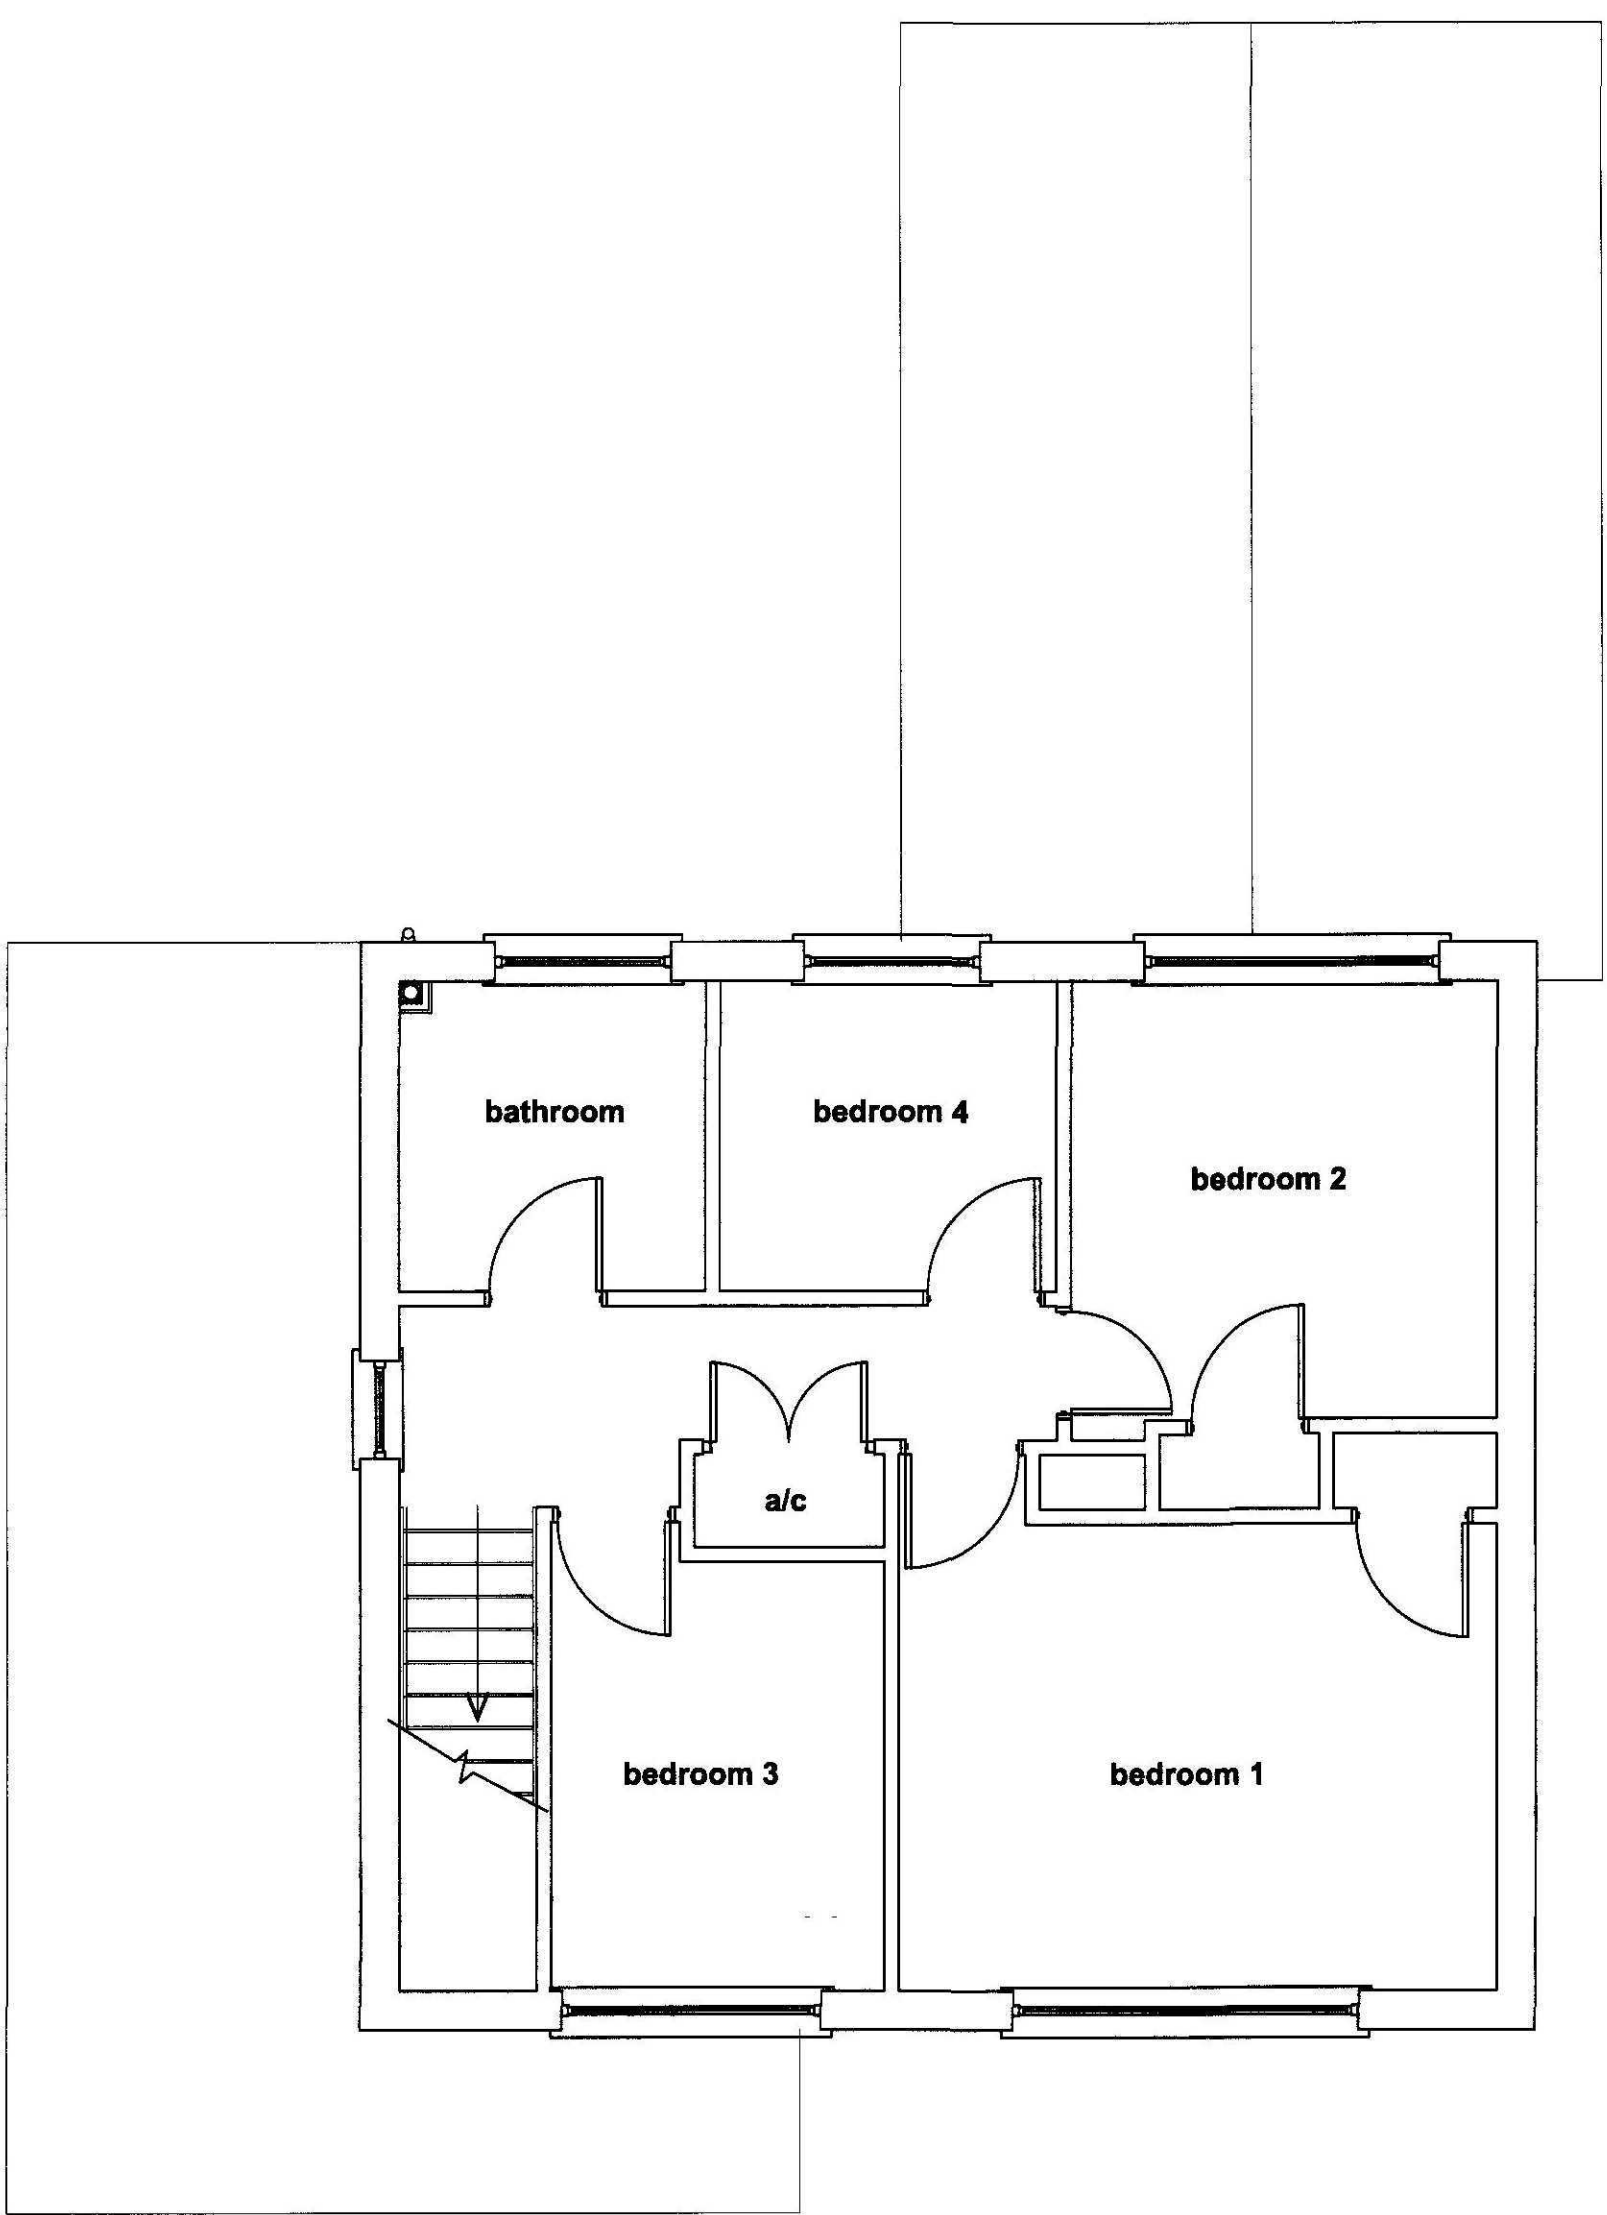

Existing First Floor Plan
Scale 1:50

SHDC
Planning & Development
22 APR 2019
Ref: 0277/09

GENERAL CONDITIONS
Contractors are responsible for checking all dimensions on site when work commences and before ordering any materials. Any discrepancies should be brought to the attention of the Client for remedial action before commencing further.
All materials not specified to be of a standard suitable for the work proposed and be fit for purpose. All work to be in accordance with good building practice and all necessary BS codes for Workmanship on Building Sites.

Client :
Mr & Mrs Rob Parr

Site :
**109 Spalding Road
Pinchbeck
PE11 3UE**

Drawing Title
**Existing Plans and
Elevations**


remway
Design Ltd
2nd Floor - 5B Sheepmarket
PE11 1BH
Tel : 01775 768 921
e-mail: enquiries@remwaydesign.co.uk

***** Scale : **As Noted**

A1-1679-01




Existing Front Elevation
Scale 1:100

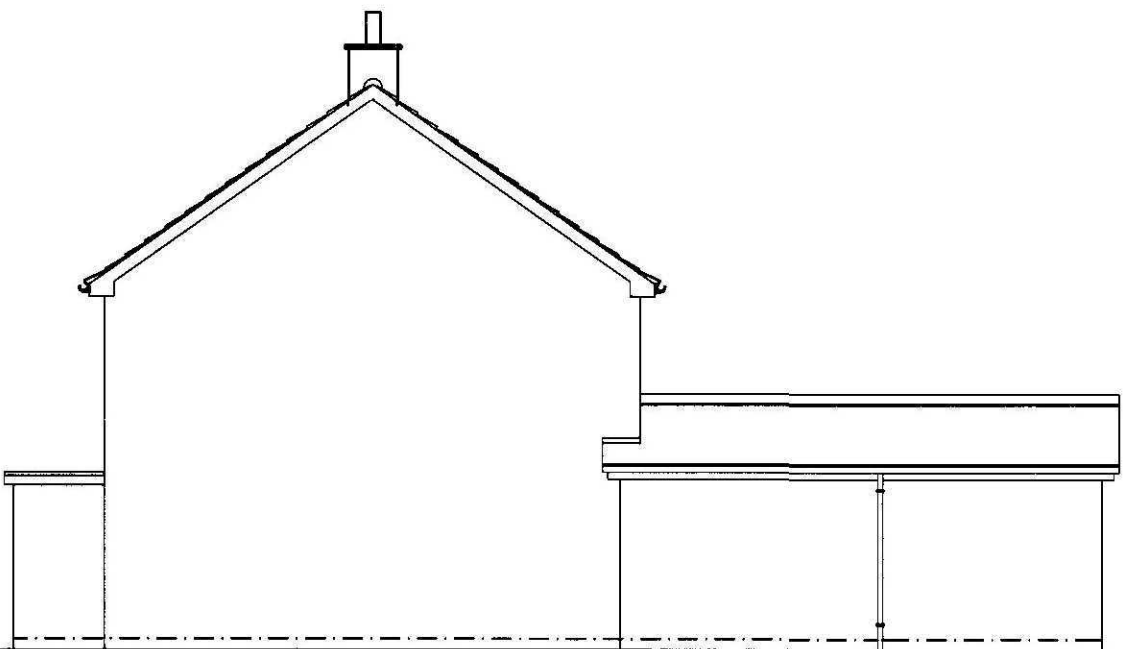

Existing Side Elevation
Scale 1:100




Existing Rear Elevation
Scale 1:100

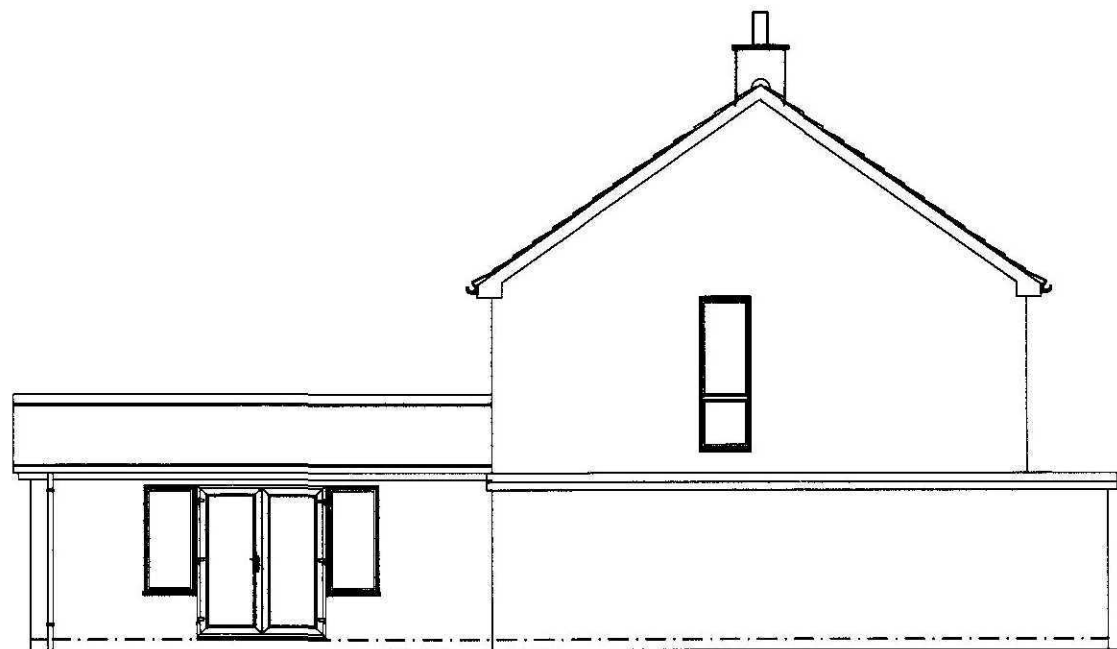


Existing Side Elevation
Scale 1:100

PLEASE NOTE:
Due to areas of the structure being covered, unexposed or otherwise inaccessible the notes / specifications of existing materials are subject to confirmation of site when it is feasible to expose the relevant areas of construction.


Contractor to check all Dimensions on site prior to ordering materials / commencing work.Do Not Scale from this Drawing - If in doubt then please ask

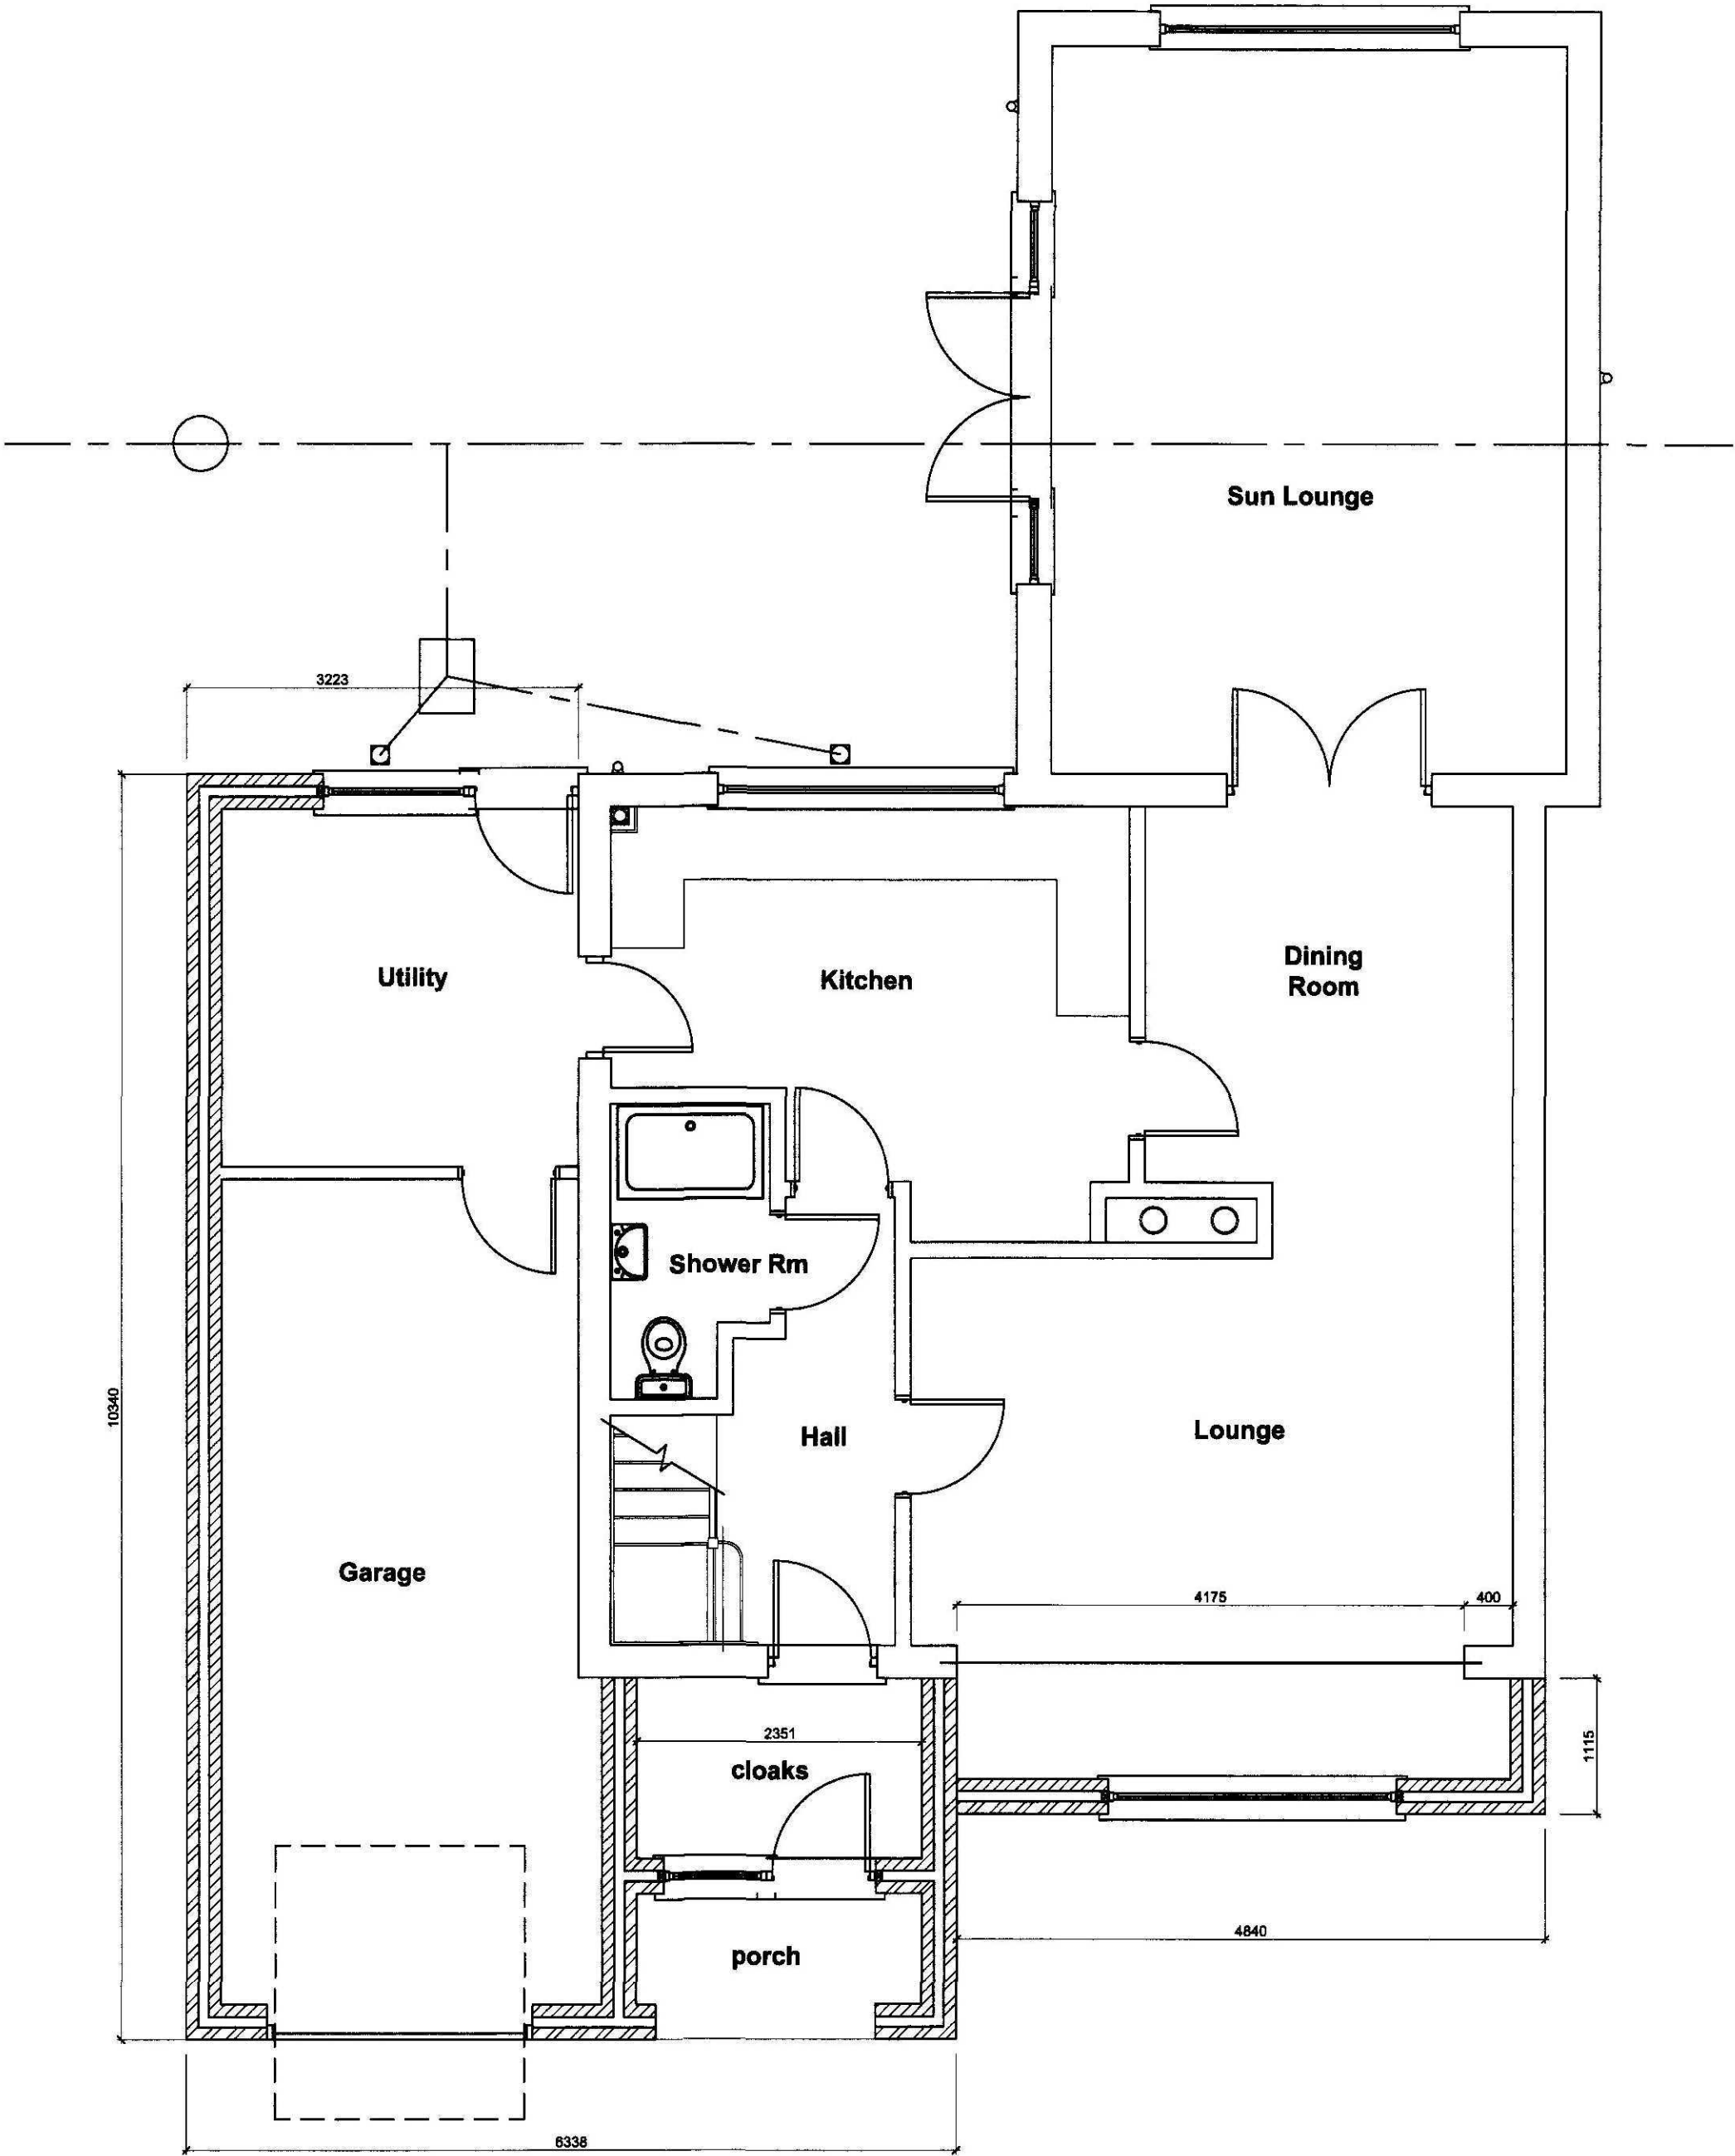

Proposed Ground Floor Plan
Scale 1:50

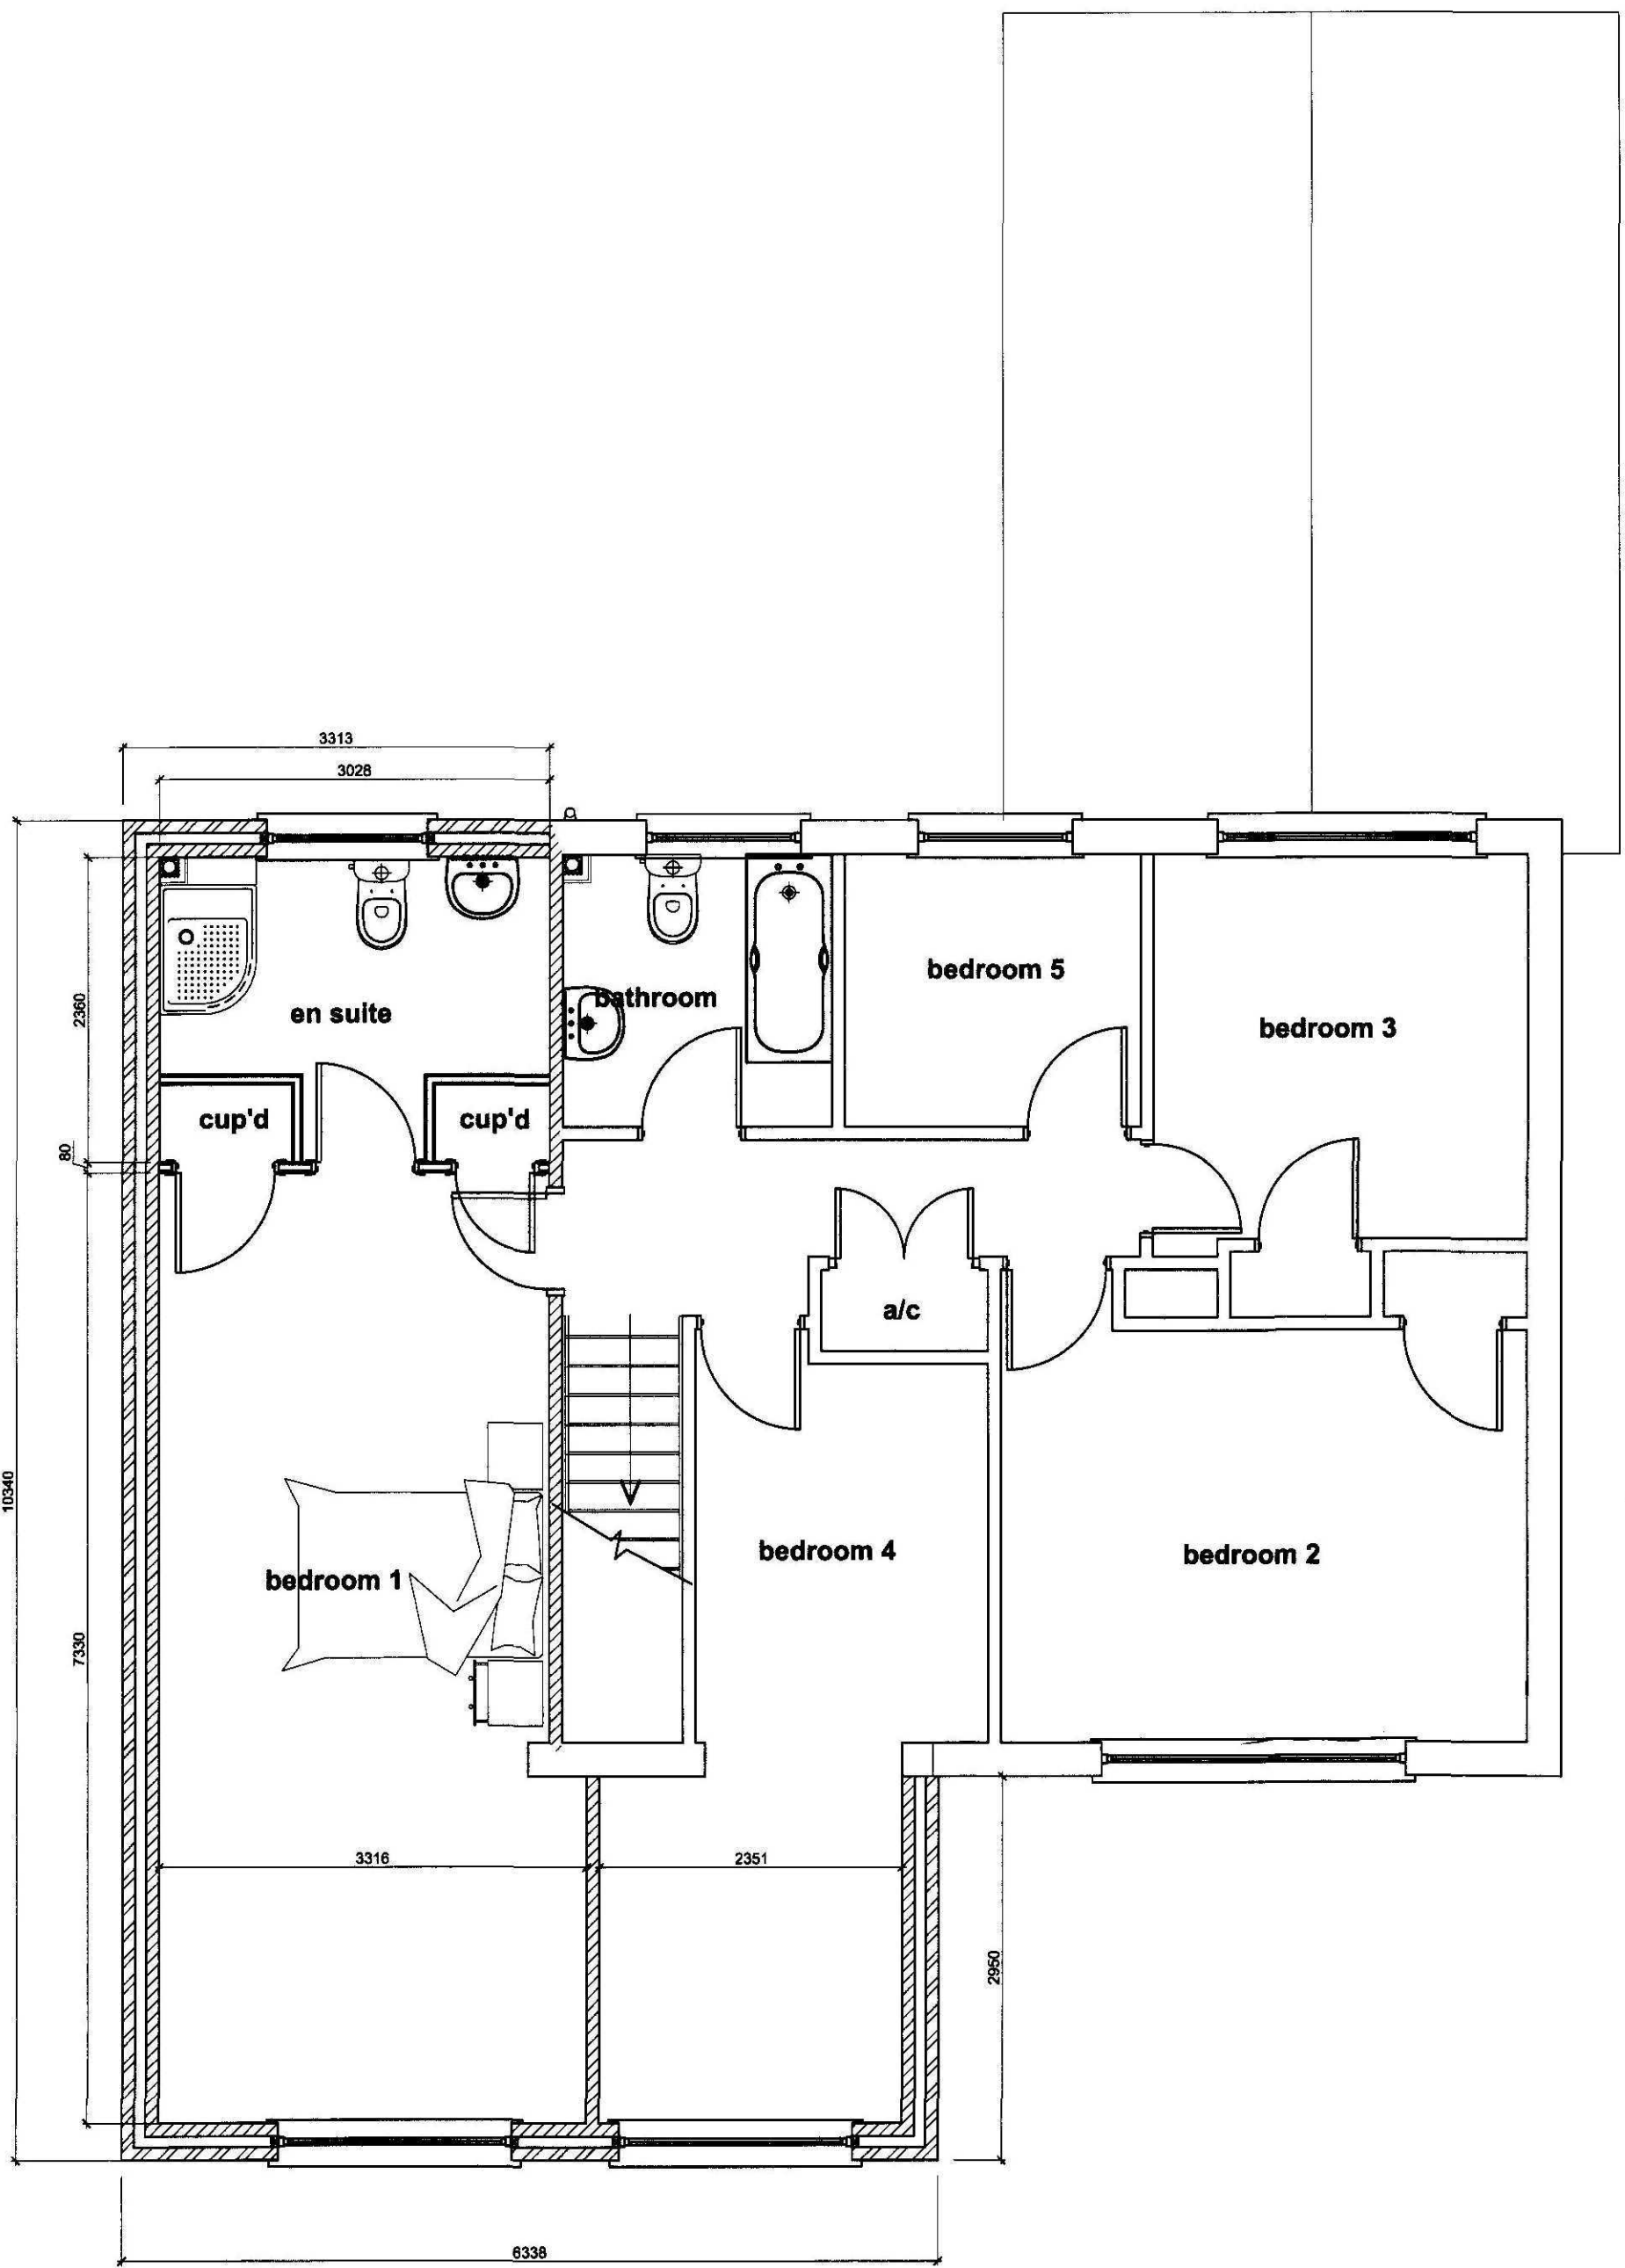

Proposed First Floor Plan
Scale 1:50

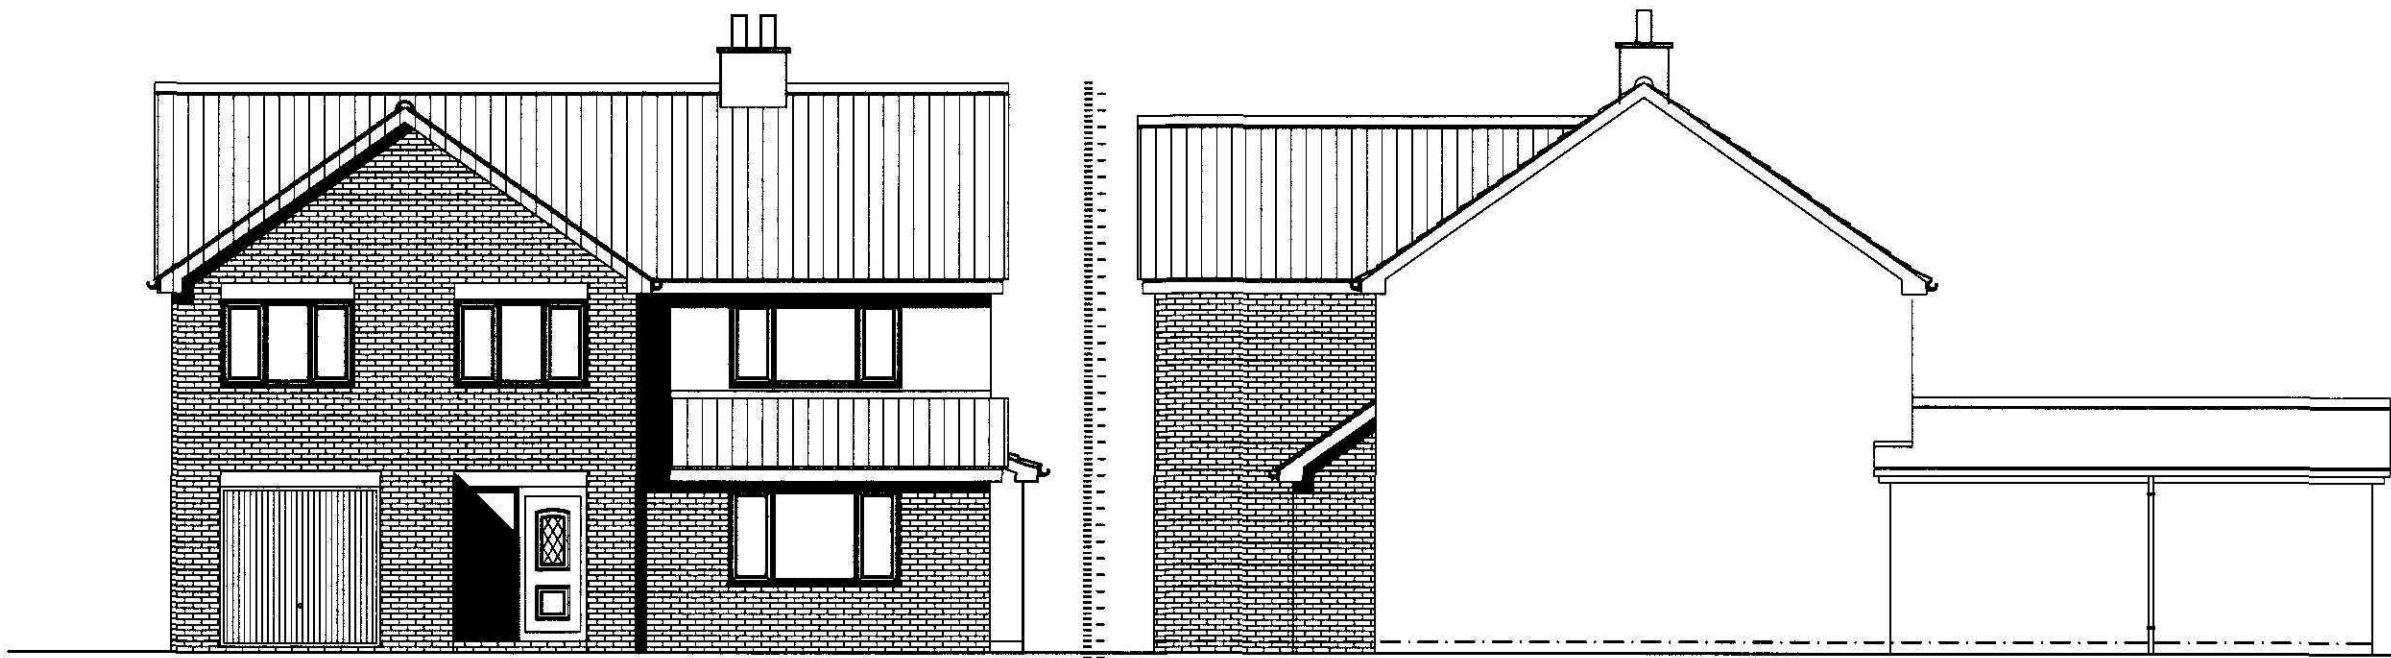

Proposed Front Elevation
Scale 1:100


Proposed Side Elevation
Scale 1:100



Proposed Rear Elevation
Scale 1:100



Proposed Side Elevation
Scale 1:100

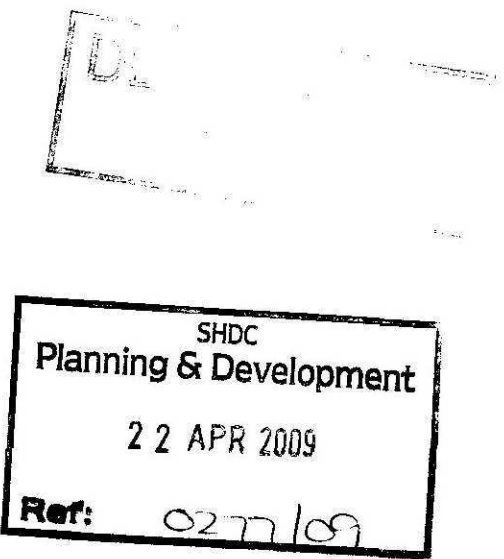

GENERAL CONDITIONS
Contractors are responsible for checking all dimensions on site when work commences and before ordering any materials. Any discrepancies should be brought to the attention of the Client for remedial action before commencing further.

All materials not specified to be of a standard suitable for the work proposed and be fit for purpose. All work to be in accordance with good building practice and all necessary BS codes for Workmanship on Building Sites.

Revisions

B - 21.03.09 - Amended to suit the Clients comments
A - 12.02.09 - Amended to suit the Clients comments

Client: **Mr & Mrs R Parr**

Site: **109 Spalding Road
Pinchbeck
PE11 3UE**

Orig Title: **Proposed Elevations & Floor Plans**



2nd Floor - 5B Sheepmarket
Spalding
PE11 1BH
Tel: 01775 768 921
e-mail: enquiries@remwaydesign.co.uk

Orig Size	Drawing Number	Revision
A1	1679-02	"B"

PLEASE NOTE:
Due to areas of the structure being covered, unexposed or otherwise inaccessible the notes / specifications of existing materials are subject to confirmation of site when it is feasible to expose the relevant areas of construction.