


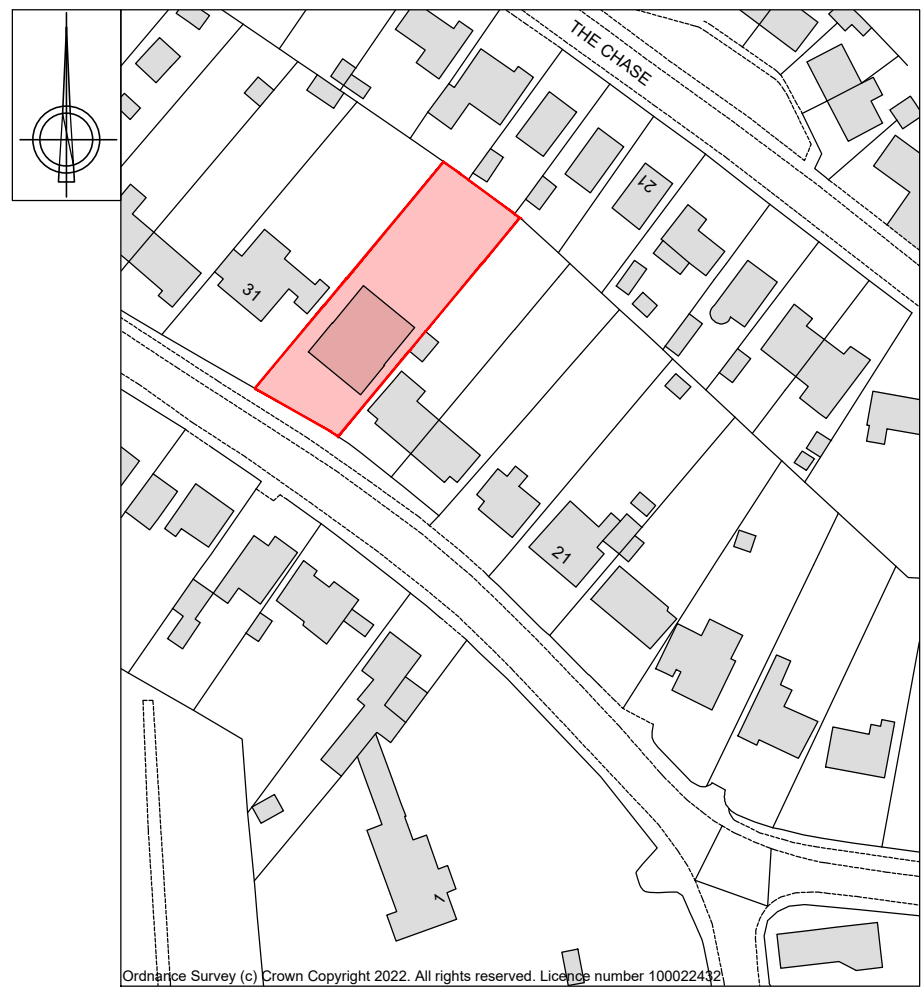


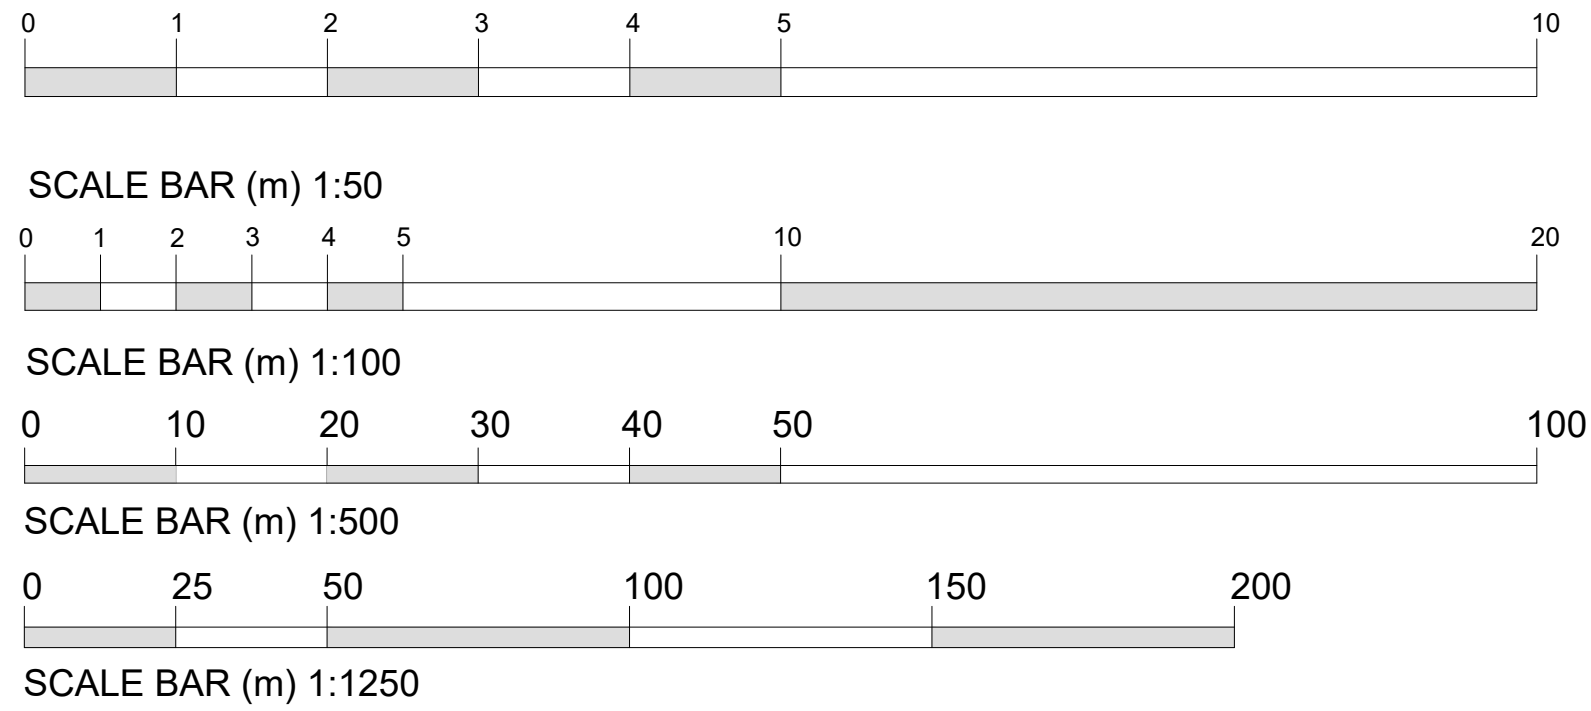


Site Location Plan
Scale 1:1250

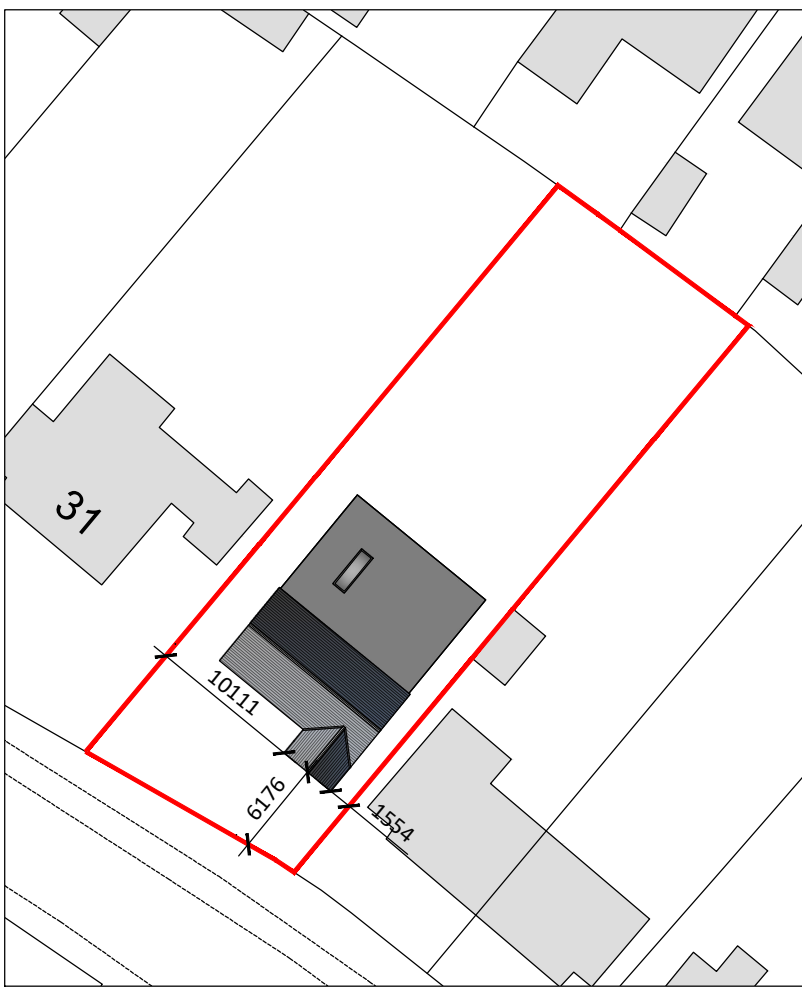


Proposed Block Plan
Scale 1:500

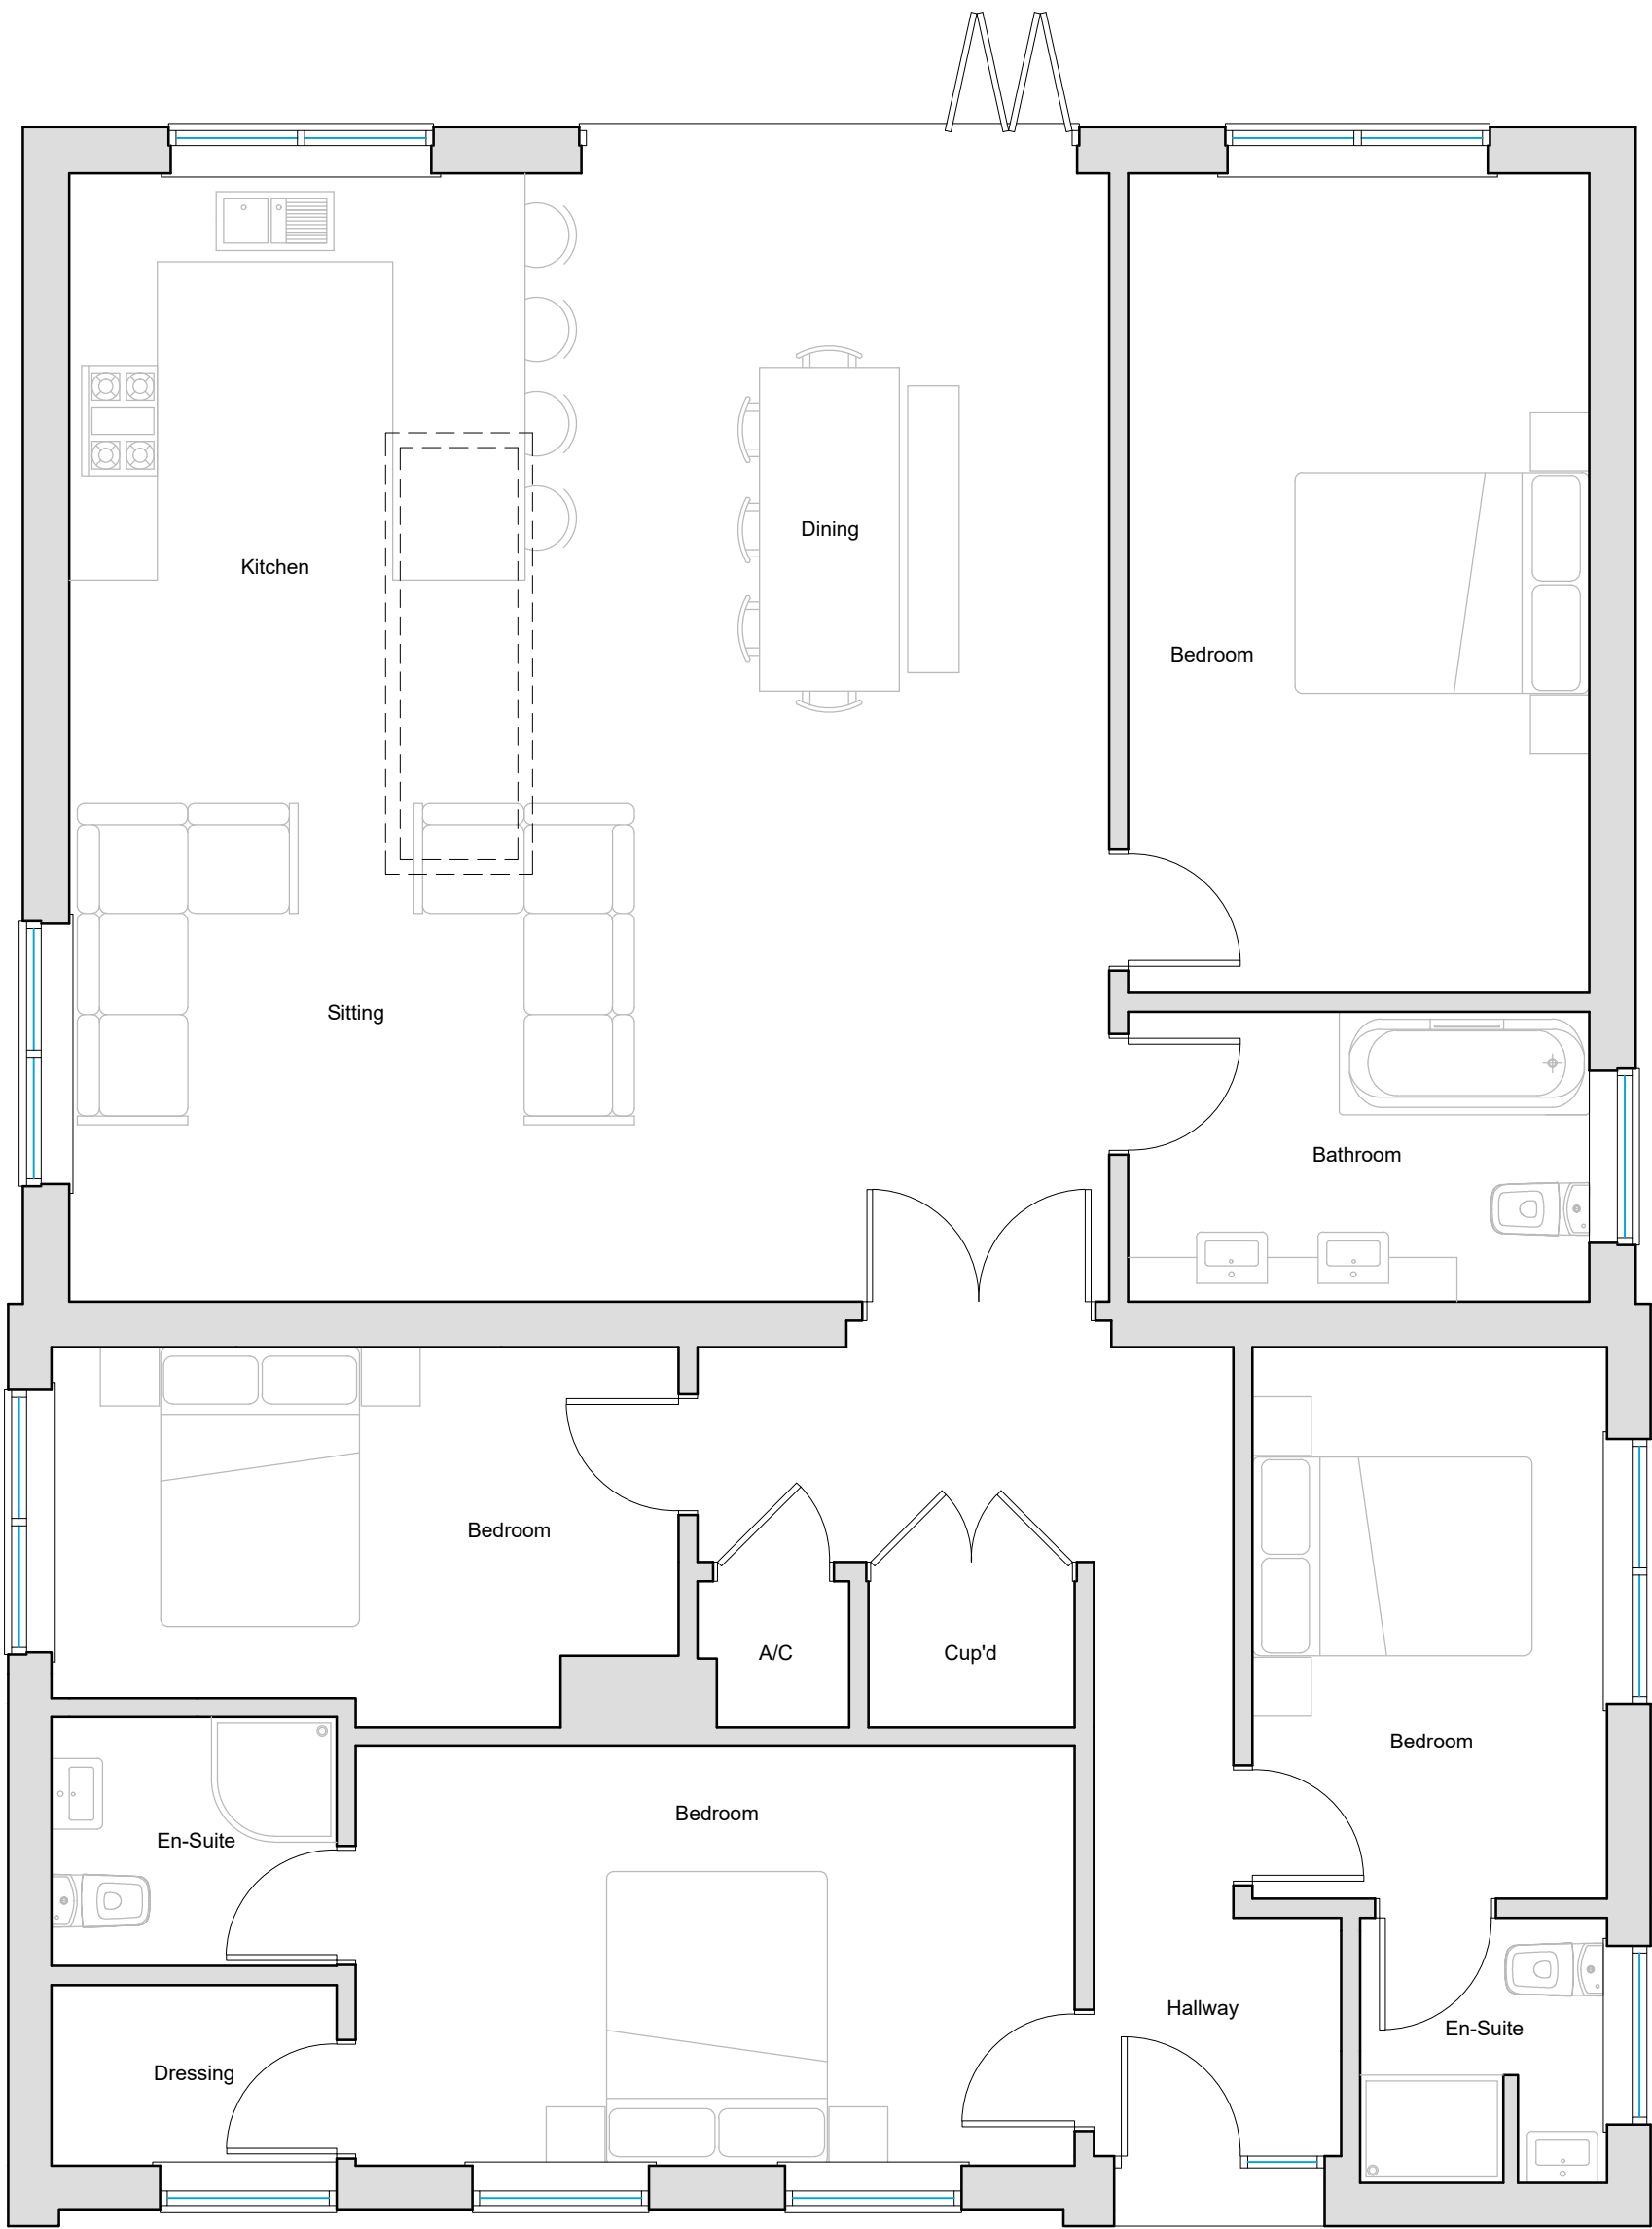


Existing Floor Plan
Scale 1:50

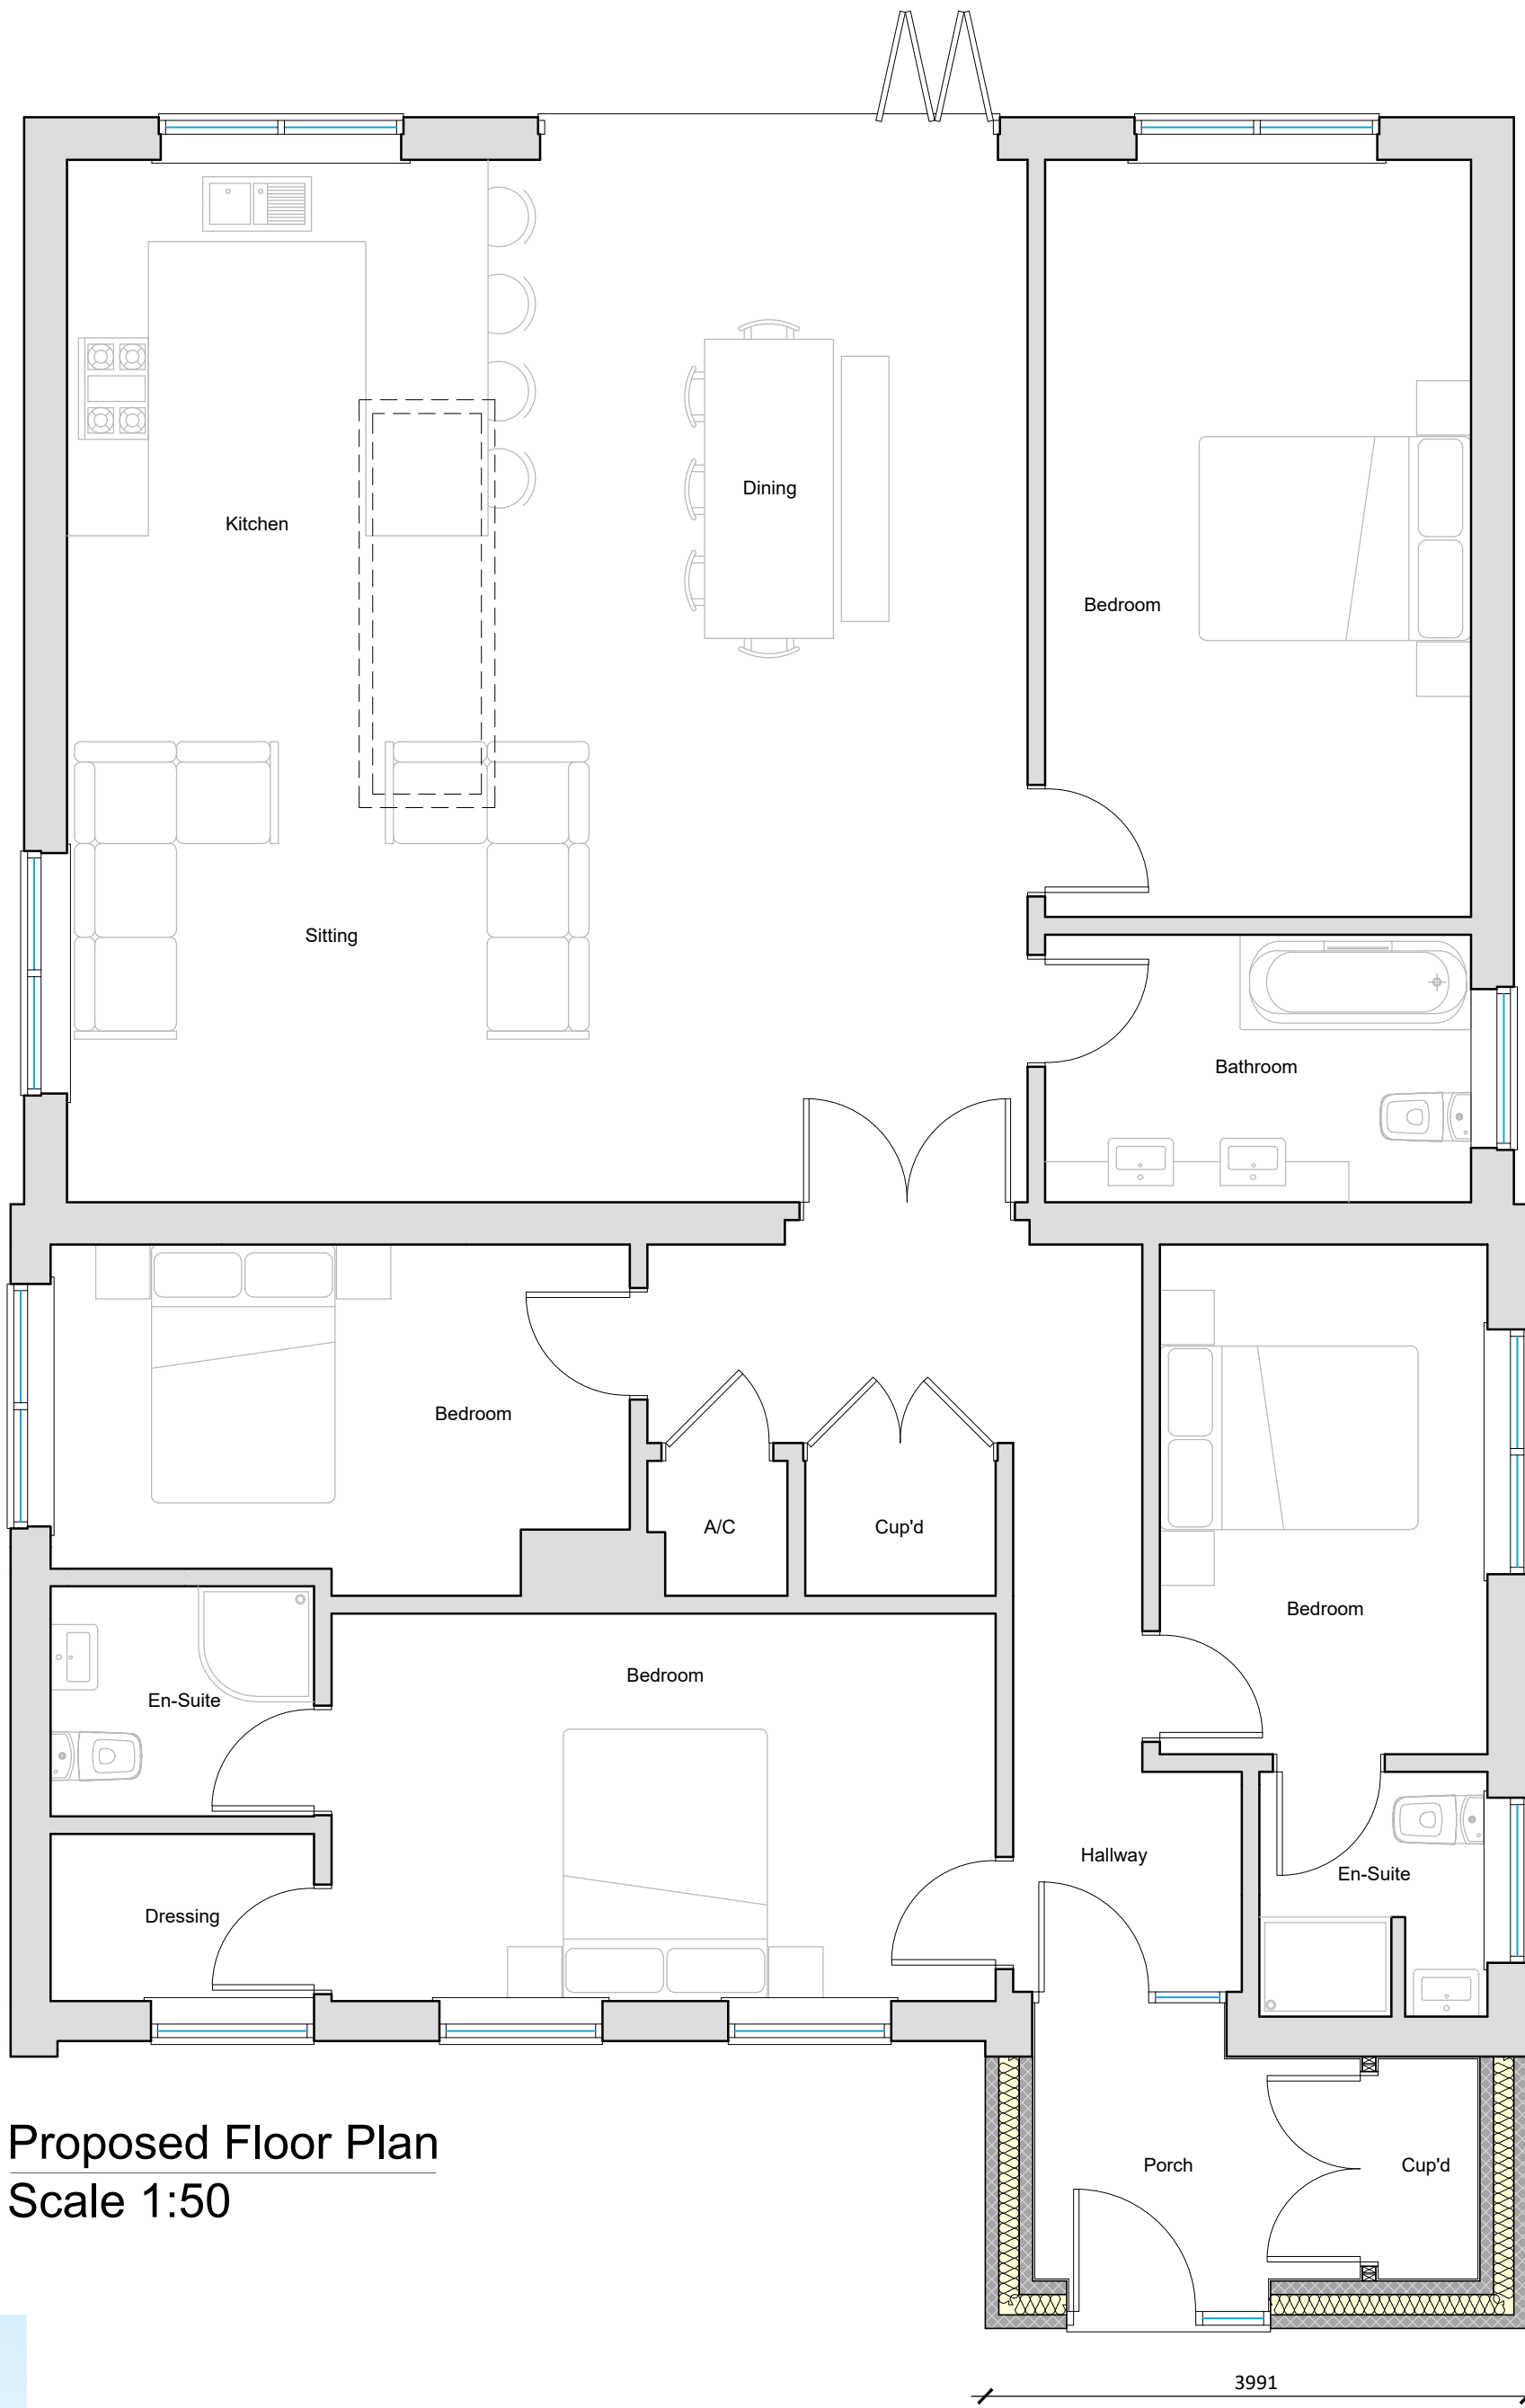


Proposed Floor Plan
Scale 1:50

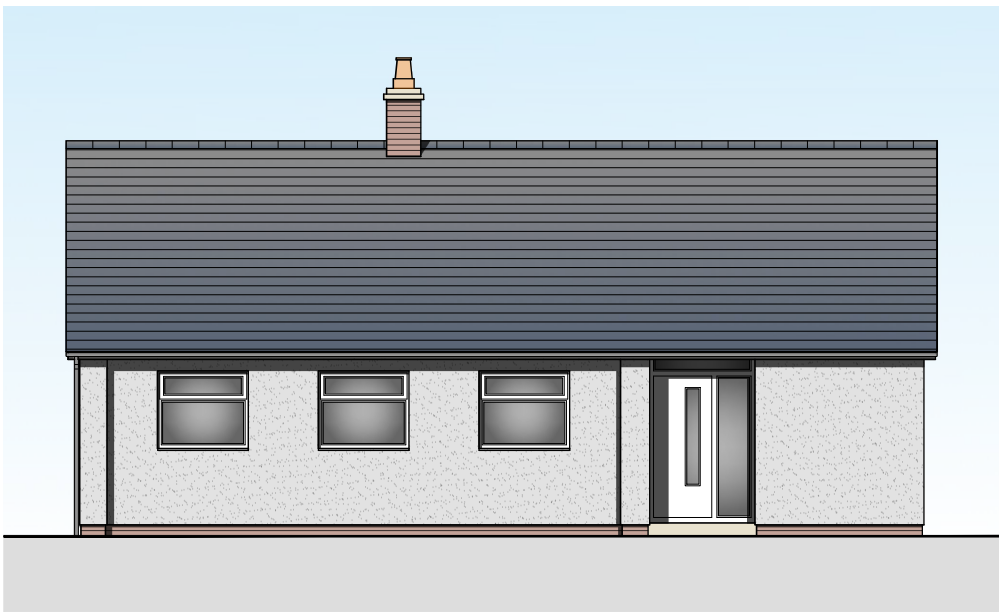


Existing Front (SW) Elevation
Scale 1:100

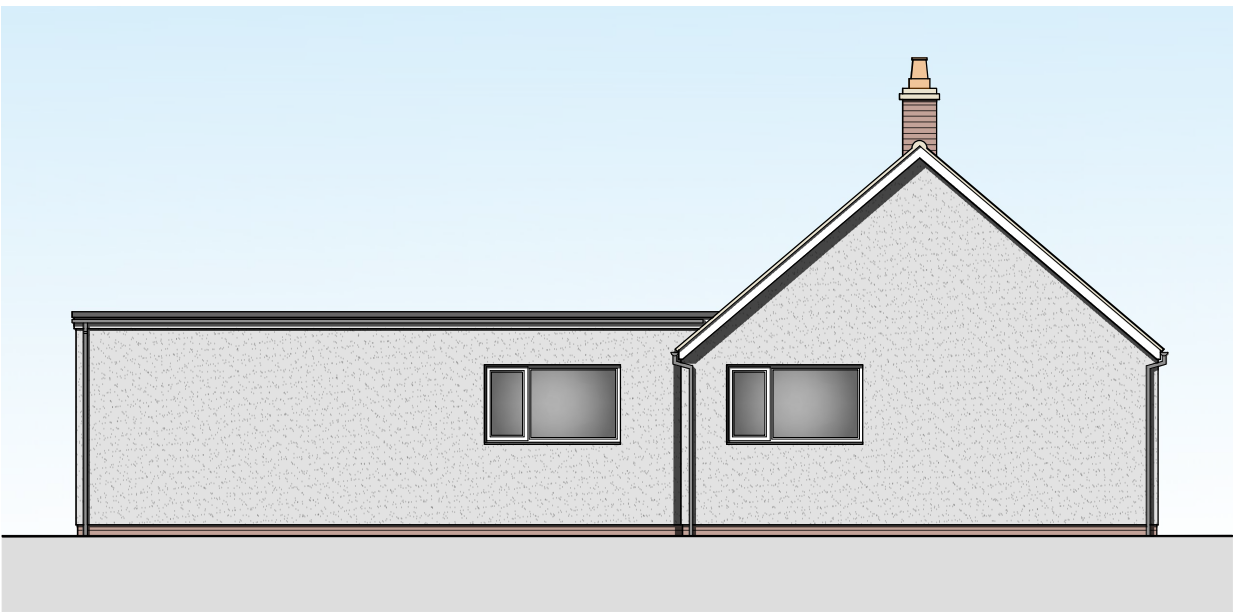


Existing Side (NW) Elevation
Scale 1:100

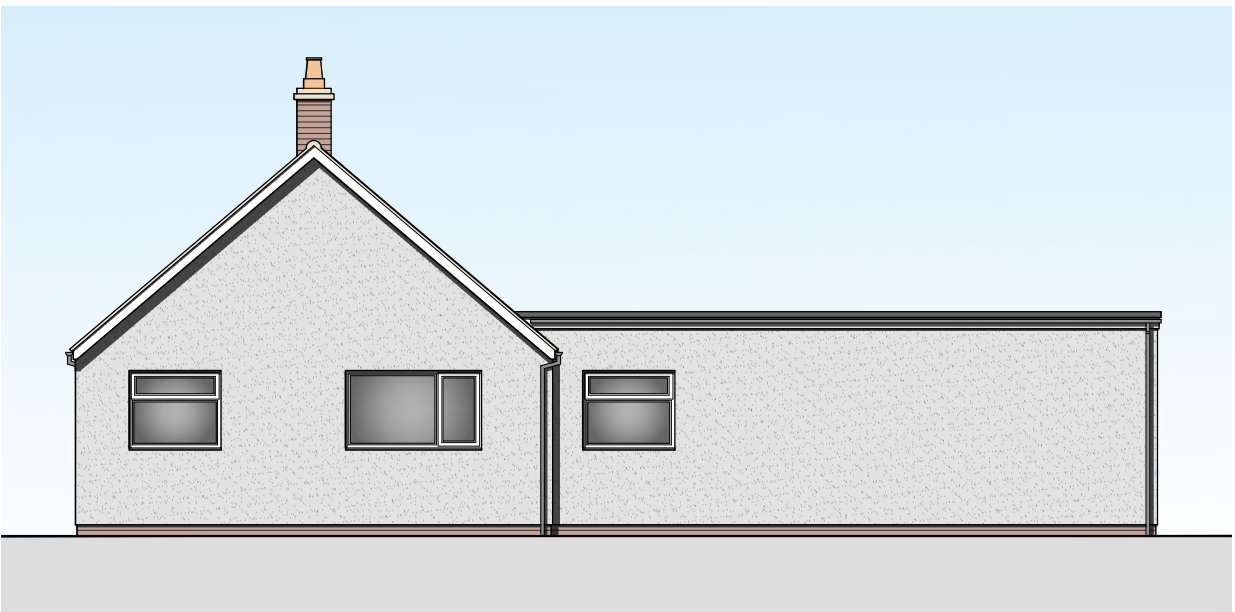


Existing Side (SE) Elevation
Scale 1:100

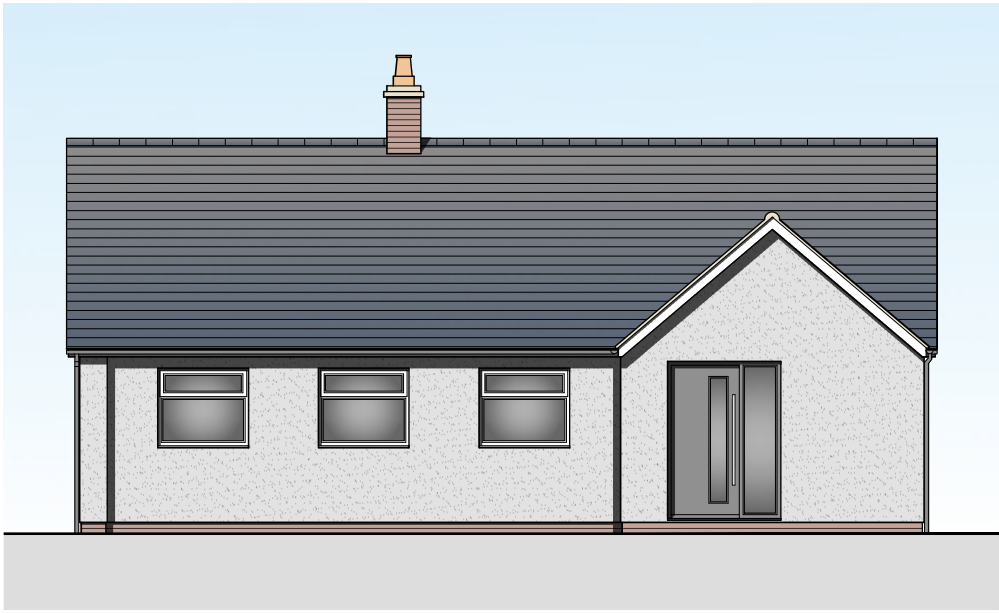

Proposed Front (SW) Elevation
Scale 1:100

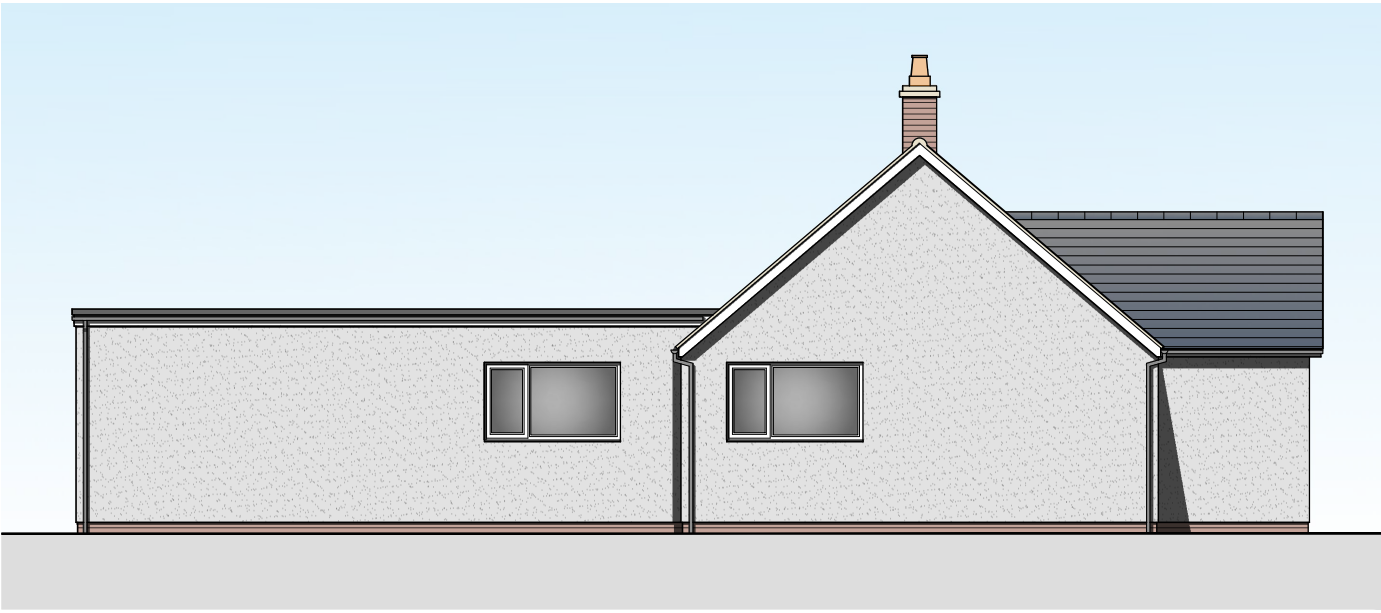

Proposed Side (NW) Elevation
Scale 1:100

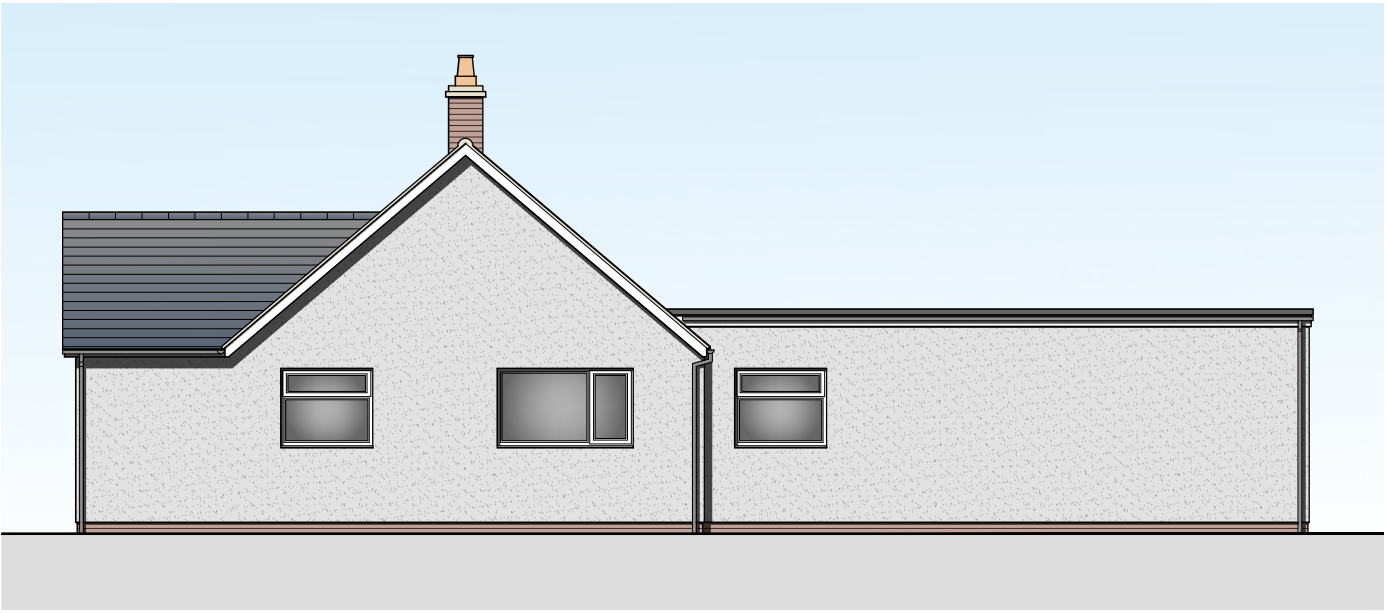

Proposed Side (SE) Elevation
Scale 1:100

DESCRIPTION:
FRONT PORCH EXTENSION AT 29
ROTTON ROW, PINCHBECK
SPALDING, LINCOLNSHIRE, PE11 3RD



REV	DESCRIPTION	DATE
PROJECT: FRONT PORCH EXTENSION		
DRAWING: EXISTING & PROPOSED FLOOR PLANS SITE LOCATION PLAN		
EXISTING & PROPOSED ELEVATIONS PROPOSED BLOCK PLAN		
SIZE: A1	CLIENT: Mr D. Coupe	
SCALE: as labelled	DRAWING BY: JC	SHEET: 0393/23/01

NOTES: THIS DRAWING IS THE PROPERTY OF JC ARCHITECTURAL CONSULTANT. NO UNAUTHORIZED COPYING OR REPRODUCTION IN ANY FORM IS PERMITTED WITHOUT OBTAINING PRIOR WRITTEN PERMISSION FROM JC ARCHITECTURAL CONSULTANT. JC ARCHITECTURAL CONSULTANT RESERVES THE RIGHT TO OBTAIN THIS INFORMATION AT ANY TIME. ALL DIMENSIONS ARE TO BE CONFIRMED ON SITE BY CONTRACTOR. ANY DISCREPANCIES ARE TO BE REPORTED TO JC ARCHITECTURAL CONSULTANT IMMEDIATELY. THE DESIGN HAS BEEN UNDERTAKEN AS FAR AS POSSIBLE TO AVOID RISKS TO HEALTH AND SAFETY OR TO REDUCE AND CONTROL THE EFFECTS OF ANY UNAVOIDABLE RISK. ANY RELEVANT INFORMATION REGARDING RISKS WHICH ARE NOT ABLE TO BE ELIMINATED WILL BE INCLUDED WITHIN THE PROJECT HEALTH AND SAFETY FILE.