



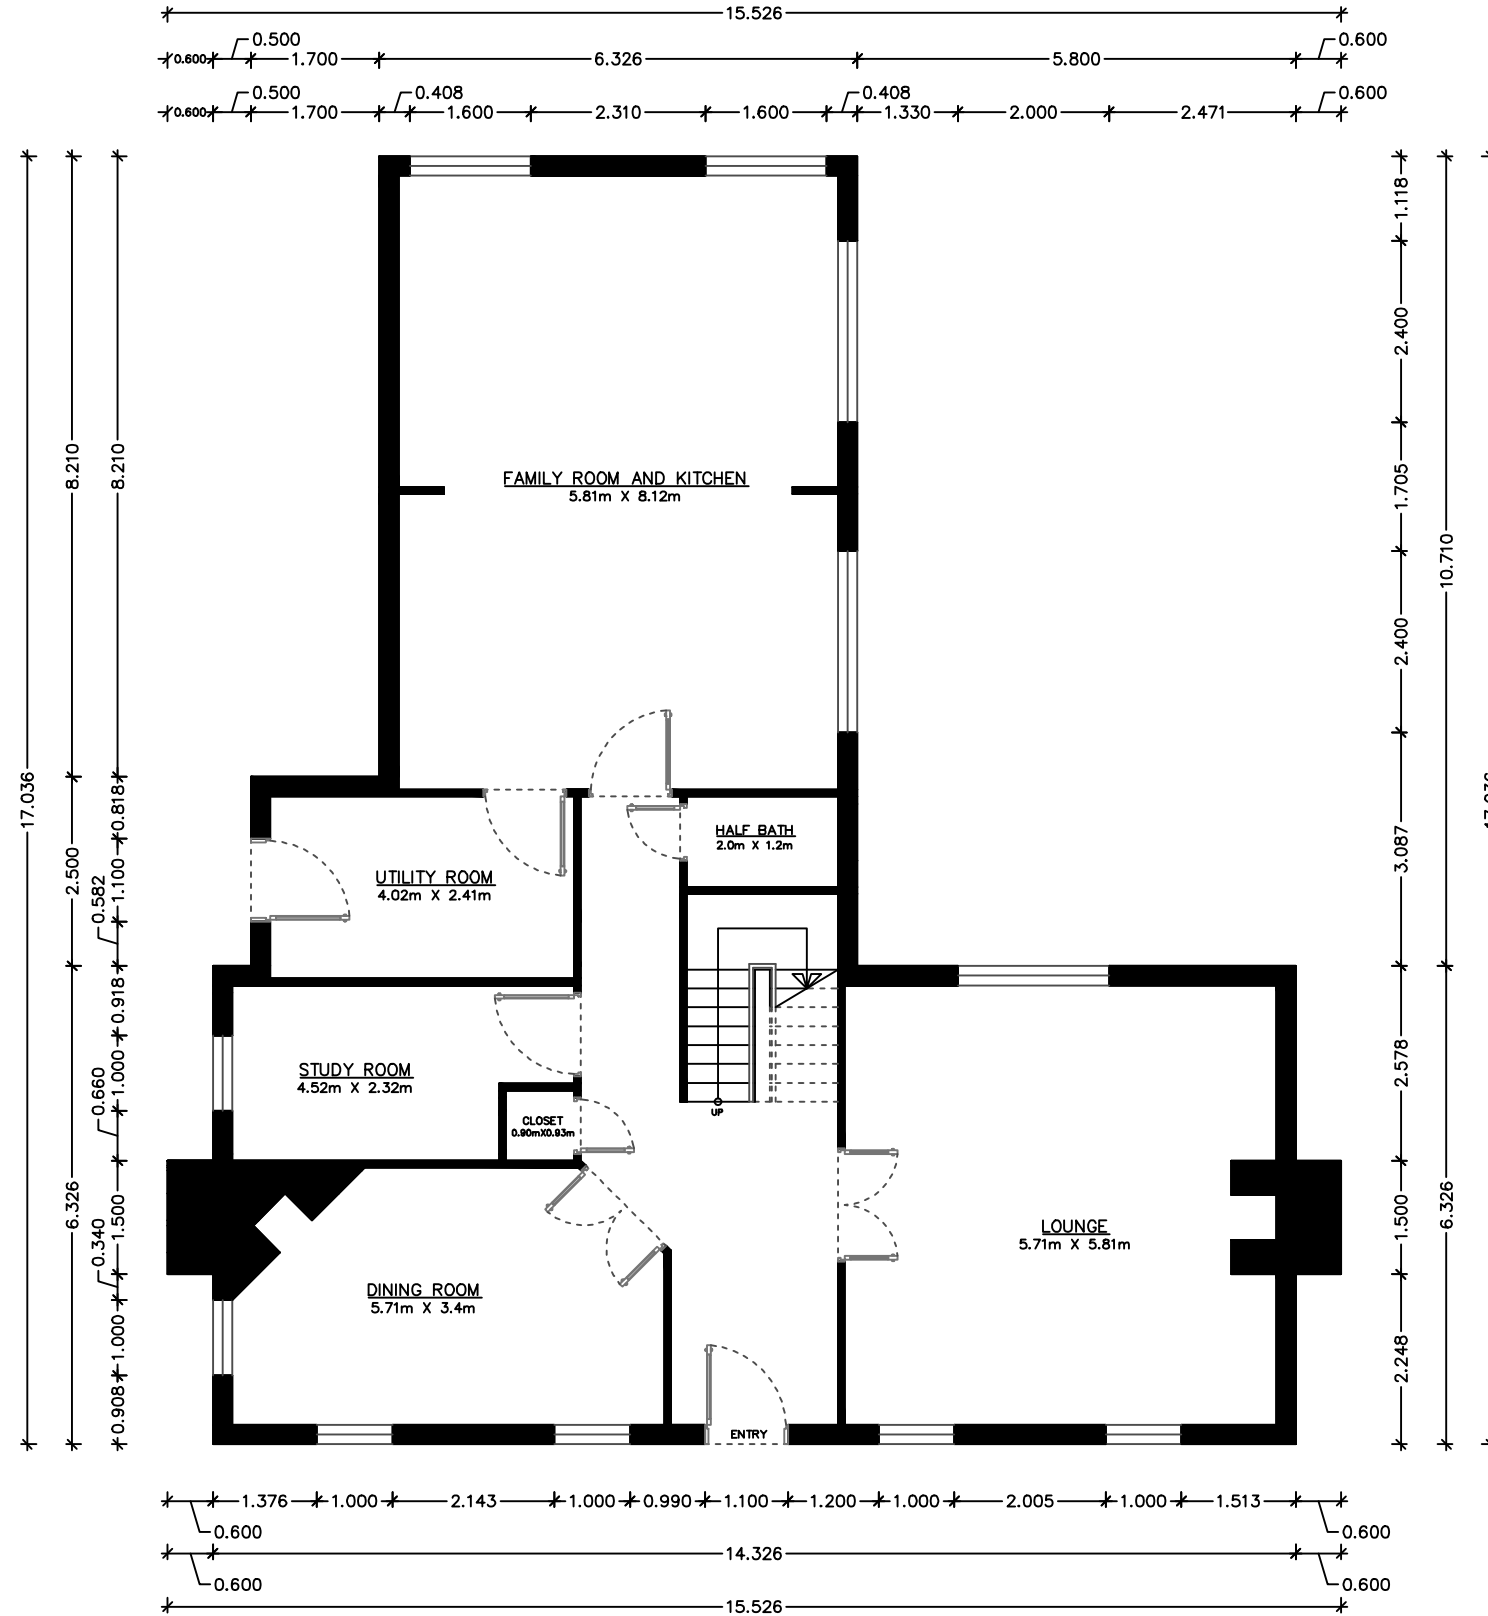

DRAWING: EXISTING GROUND FLOOR PLAN	SCALE: 1:100
APPLICANT: MR AND MRS GRIFFIN	SIZE: A3
DRAWING NUMBER: FP.03.CG	DATE: 30 MARCH 2026

 

SCALE BAR