


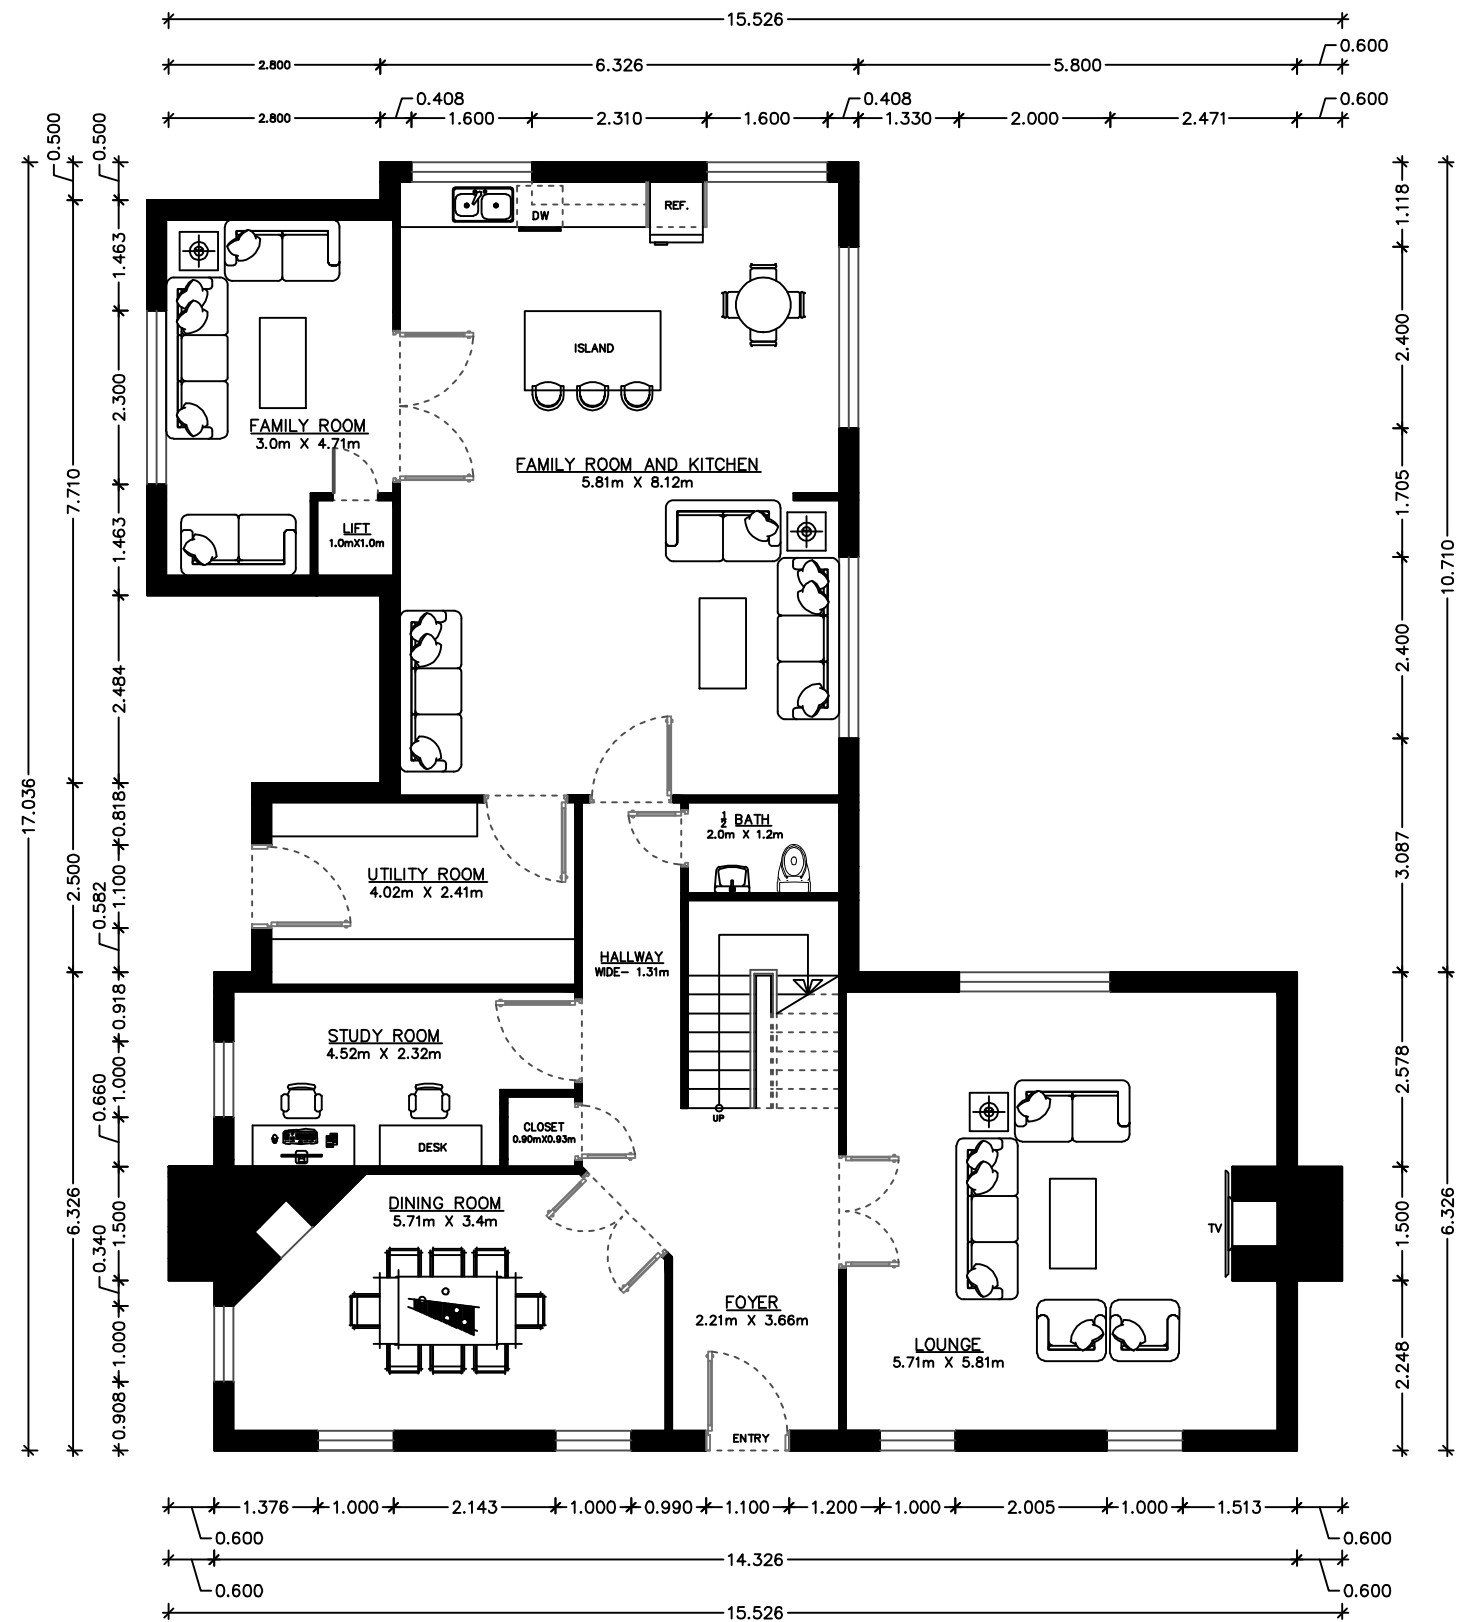

DRAWING: NEW GROUND FLOOR PLAN	SCALE: 1:100
APPLICANT: MR AND MRS GRIFFIN	SIZE: A3
DRAWING NUMBER: FP.02.CG	DATE: 30 MARCH 2026

