


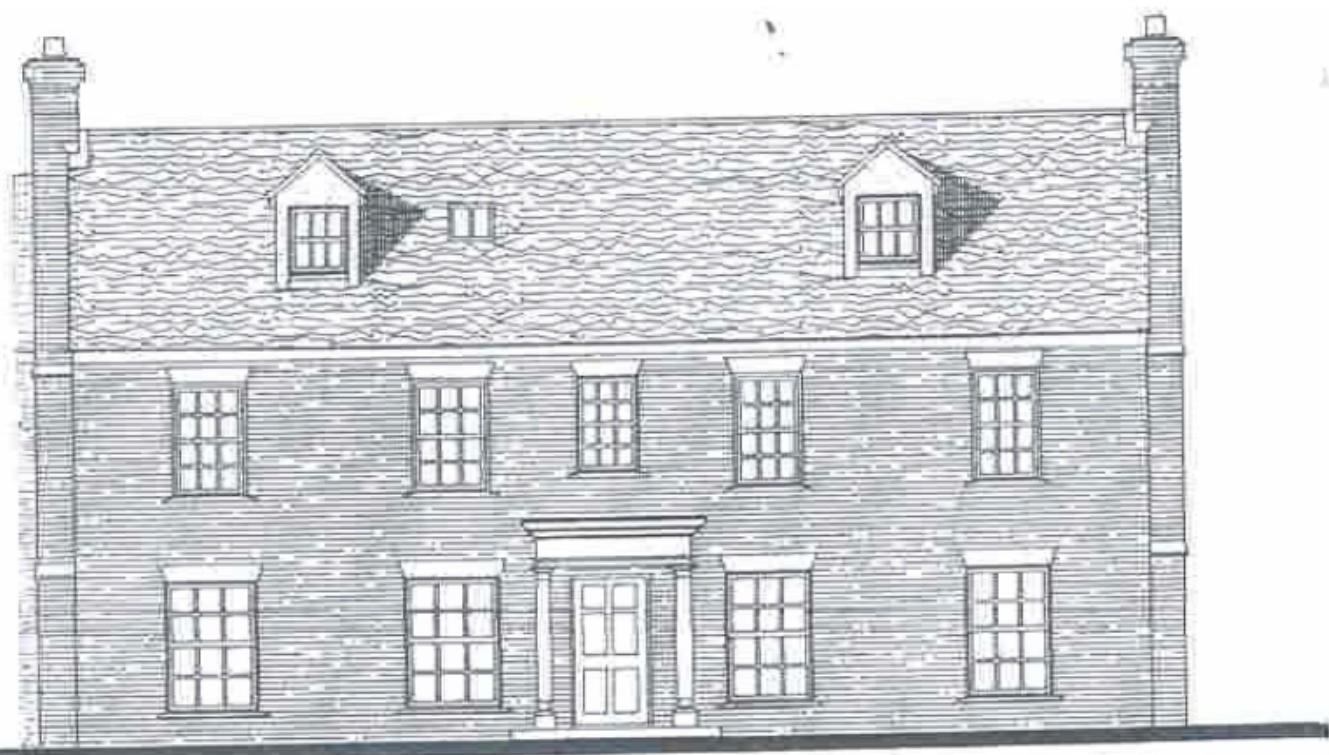

Proposed front elevation



Plans - Scale 1:100

DRAWING
PROPOSED FRONT
ELEVATION
APPLICANT
MR & MRS GRIFFIN
DRAWING NUMBER
EV.06.CG
DATE
30 MARCH 2026