



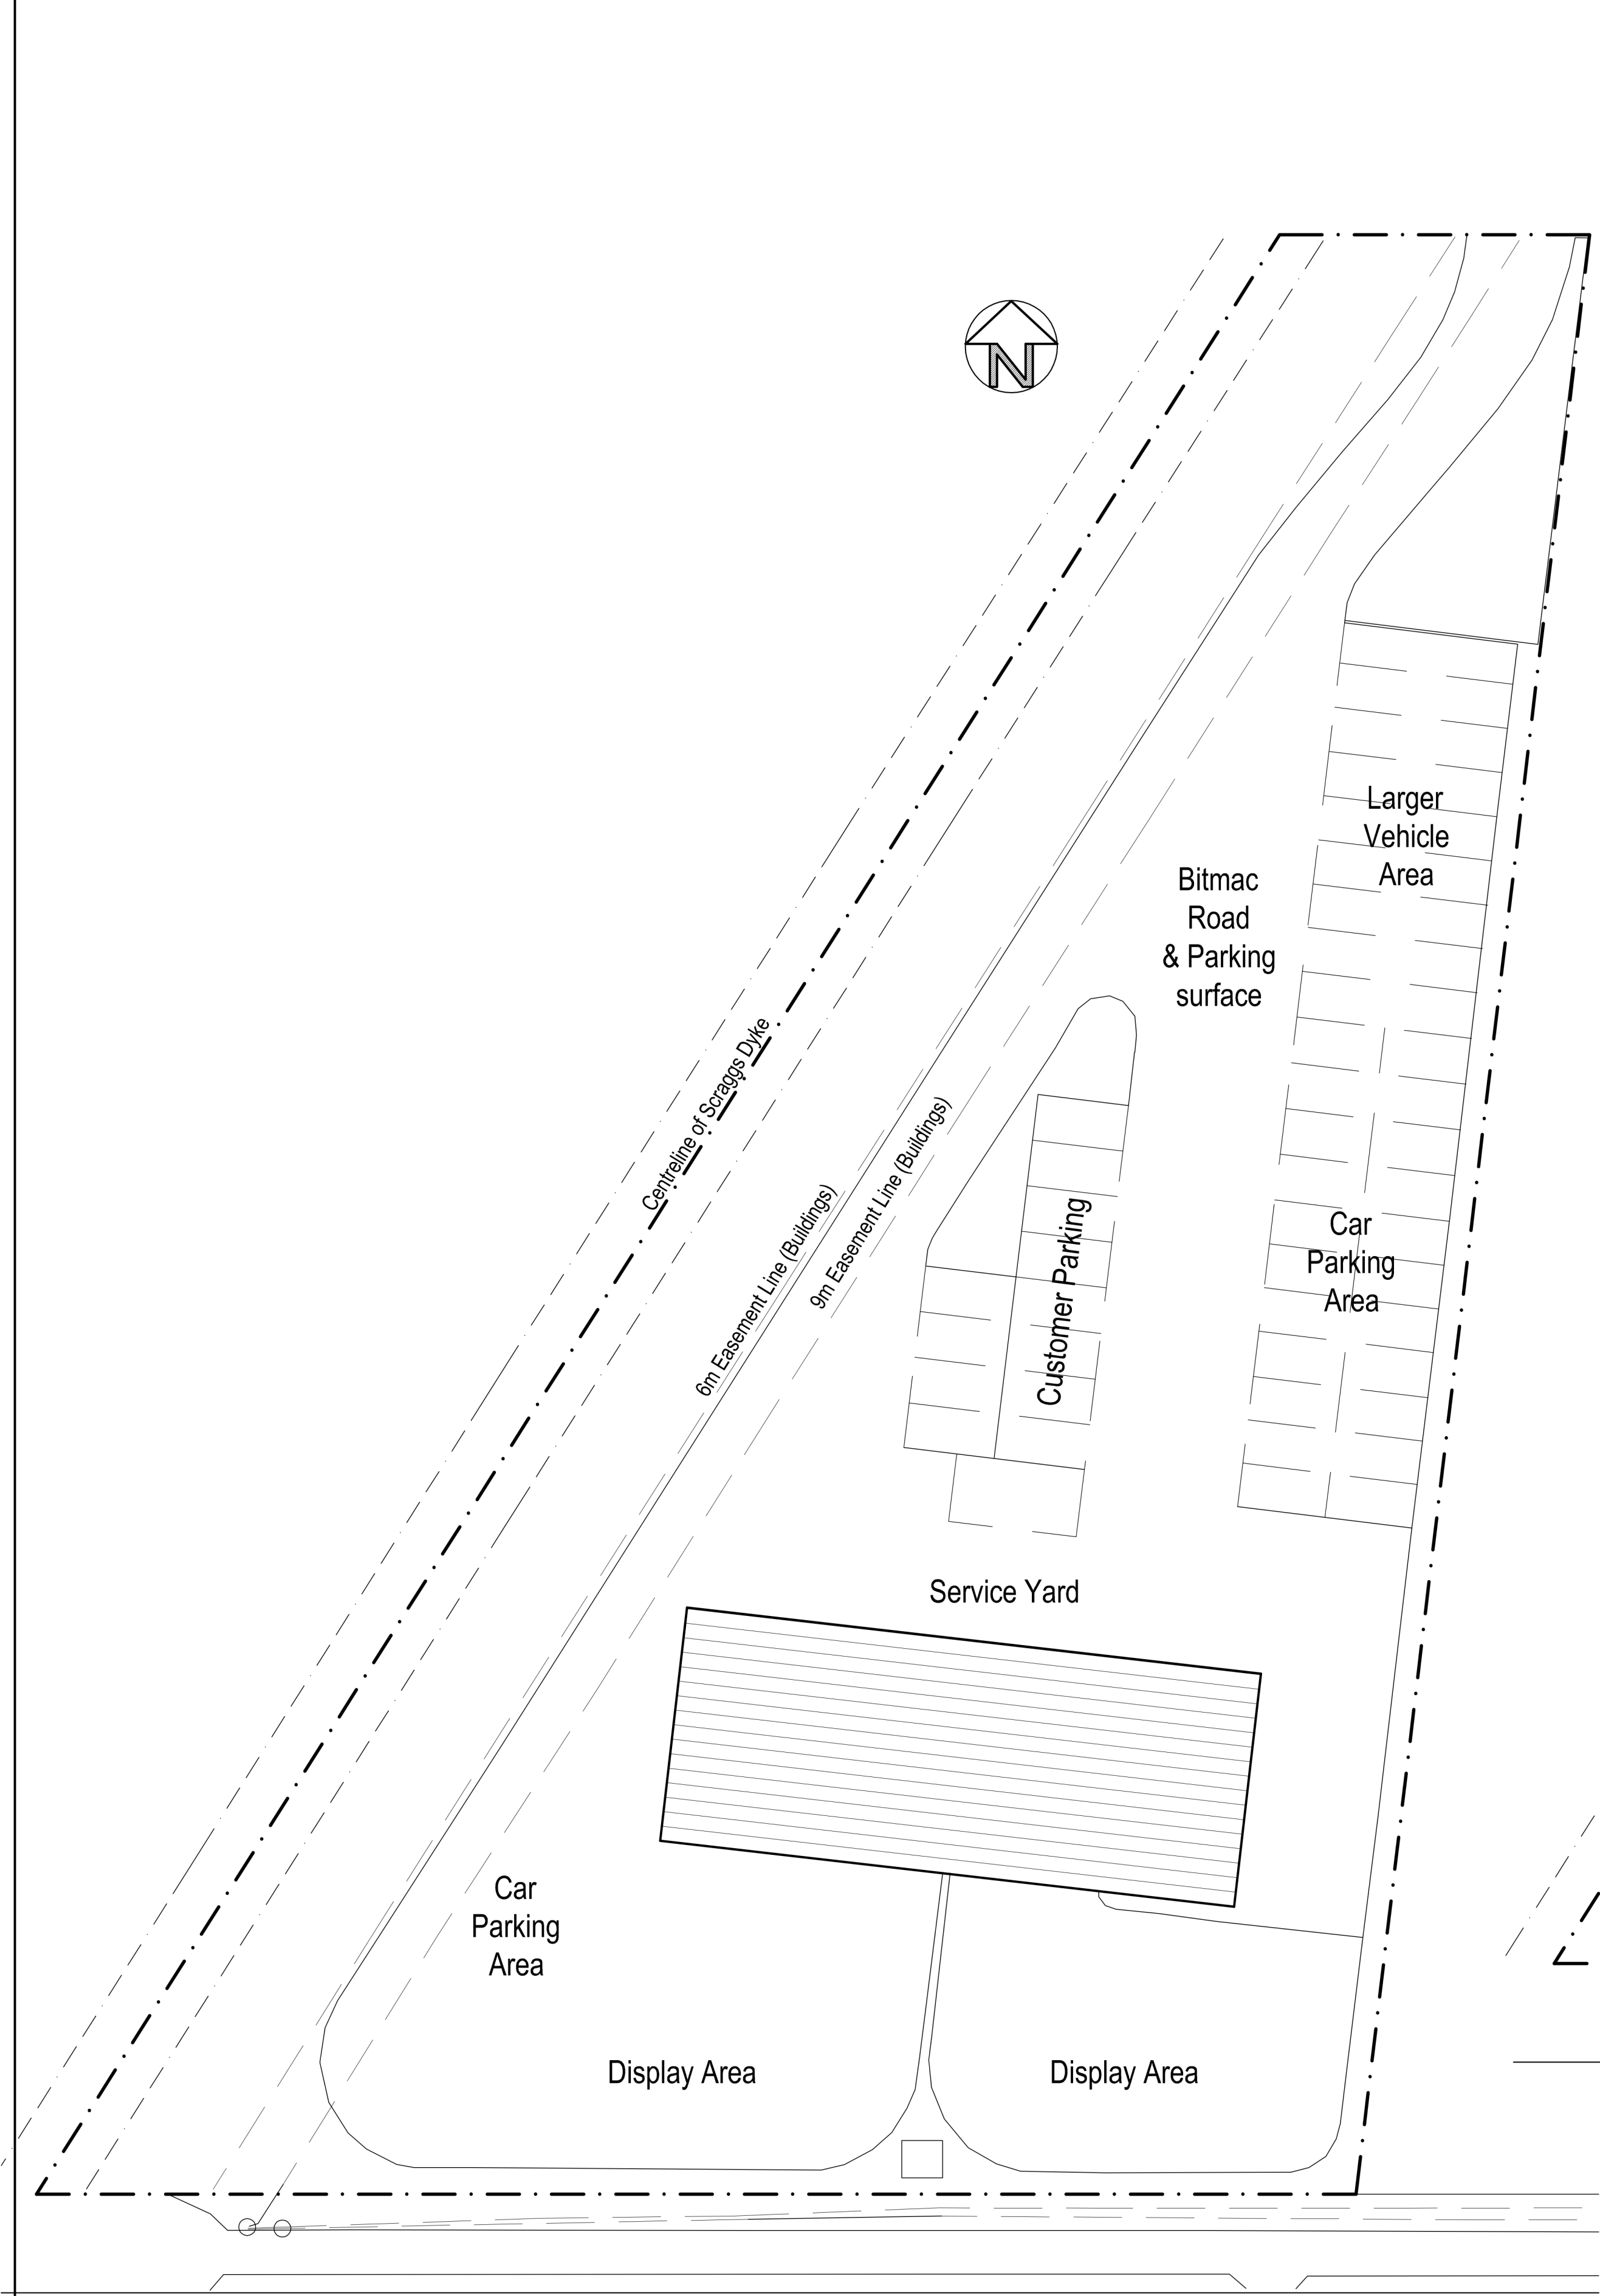

Existing Site Plan
Scale 1:250

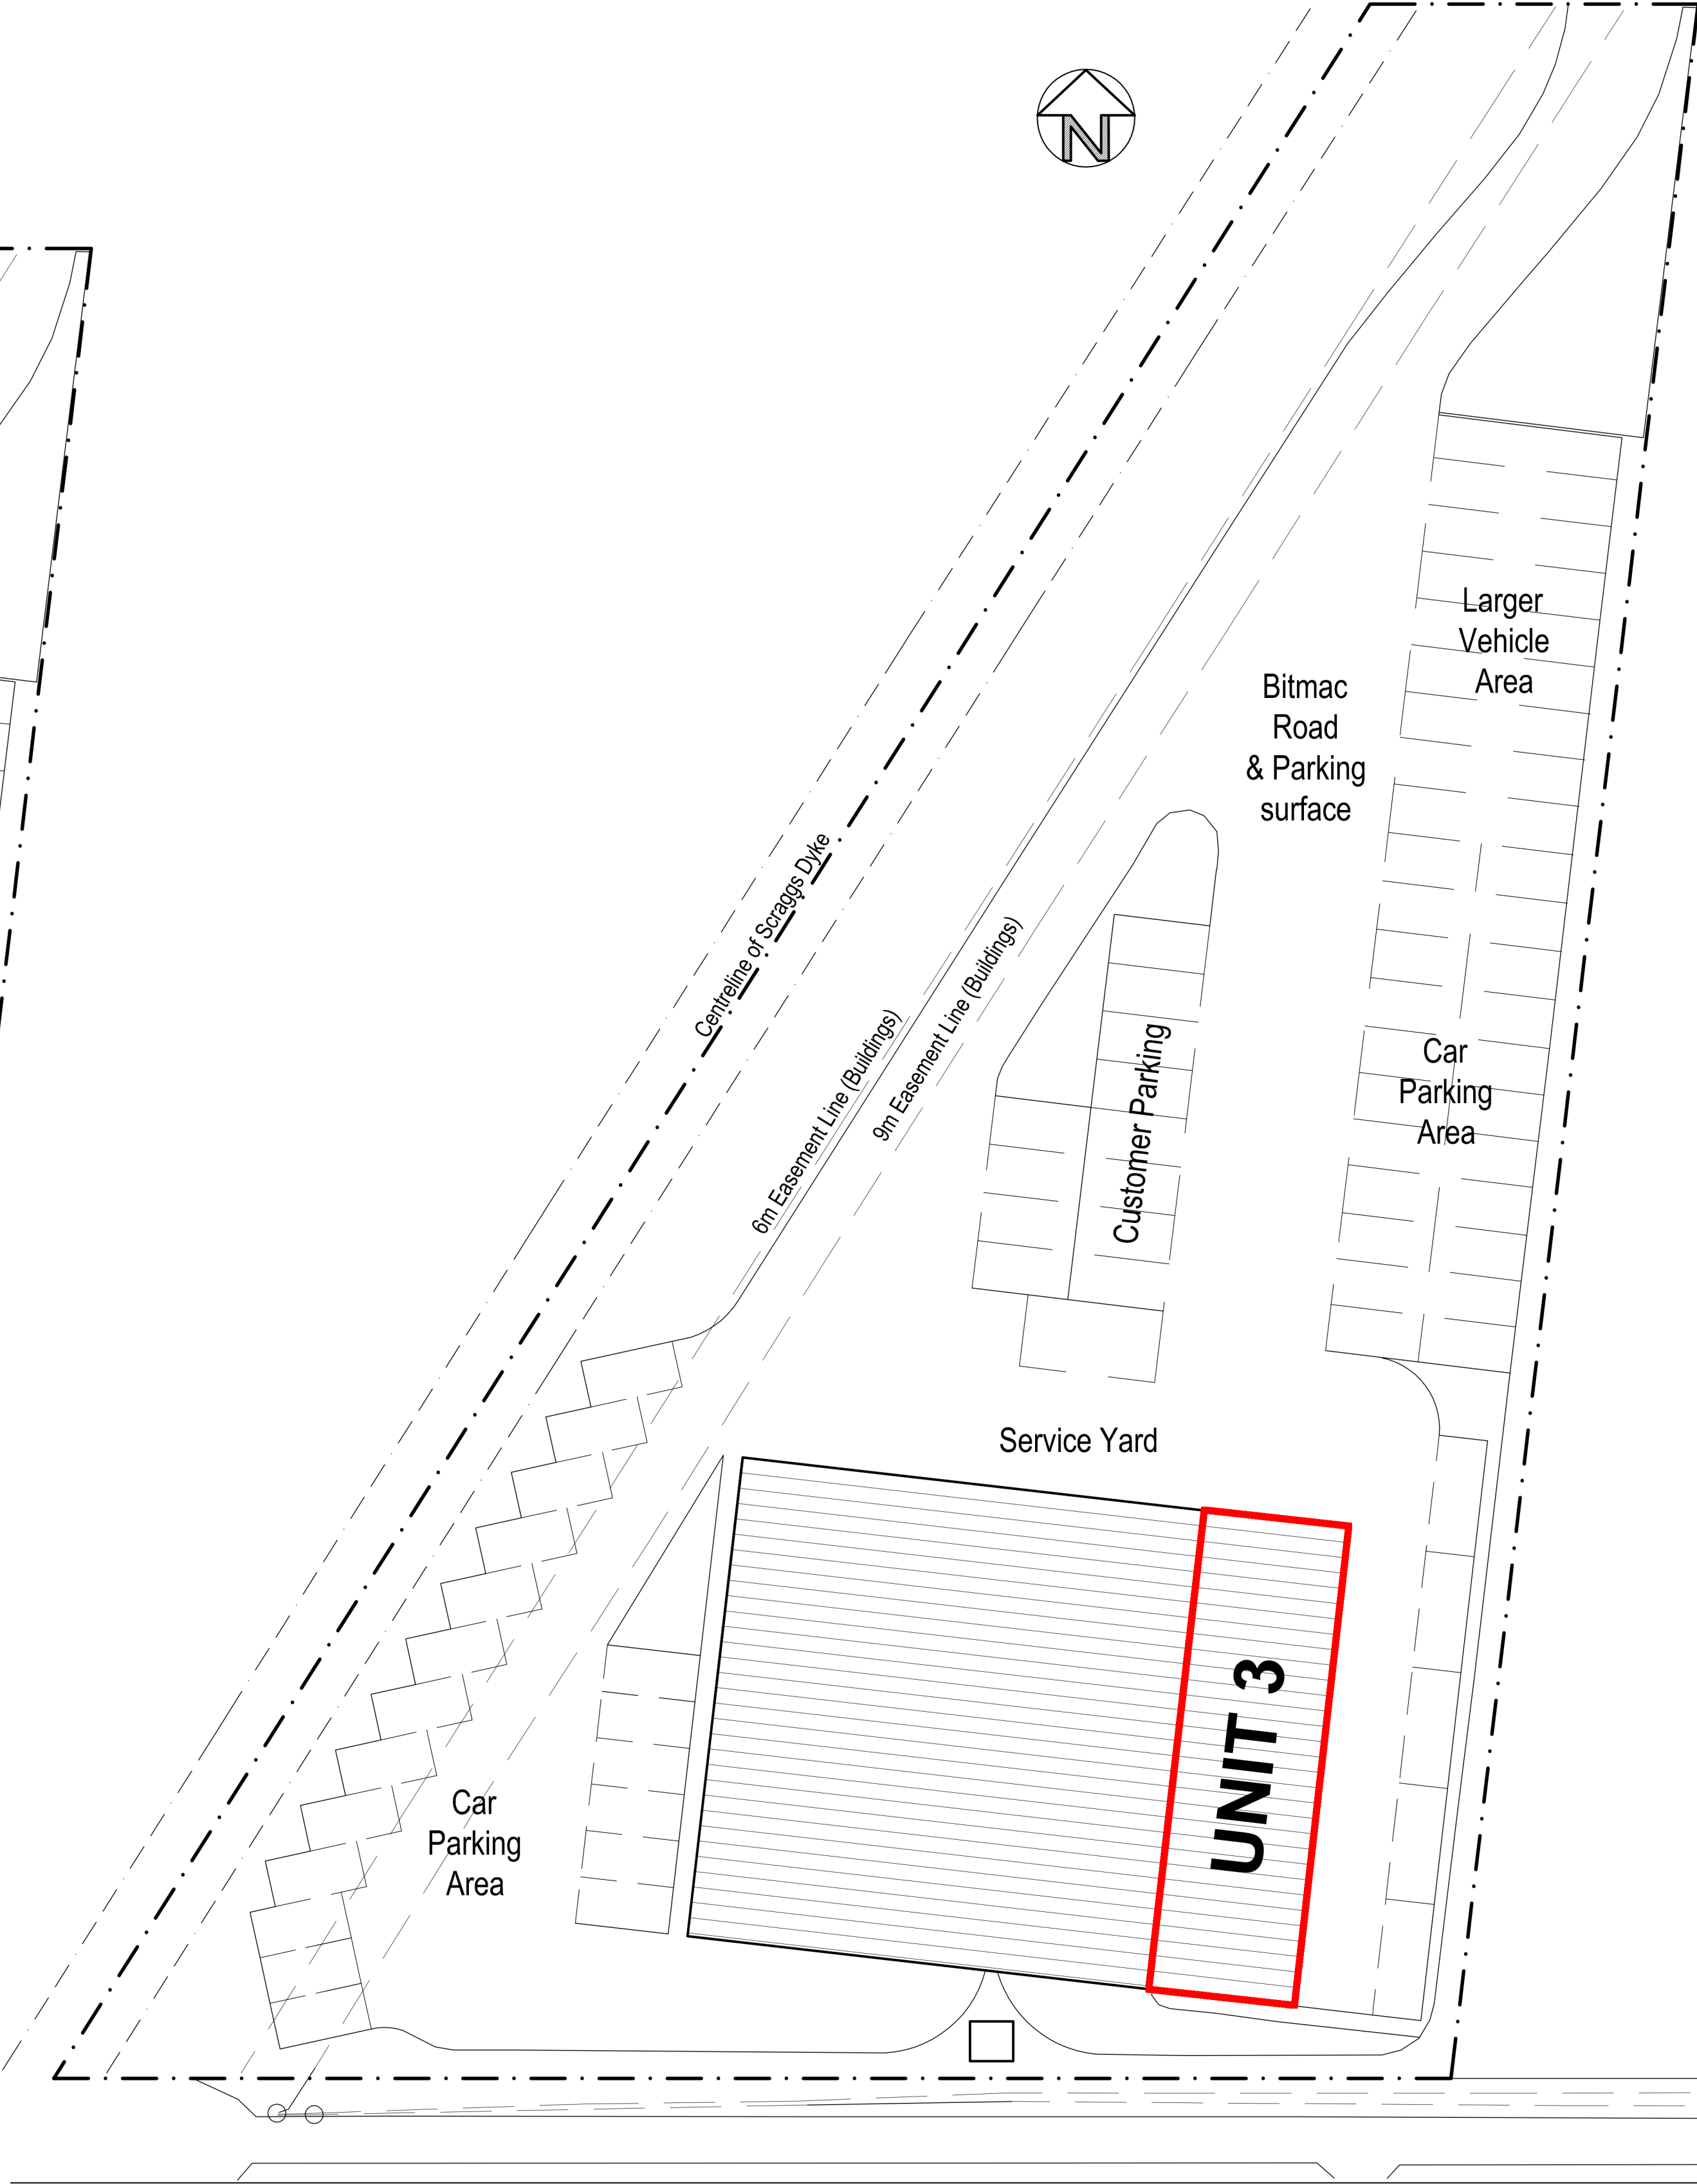

Proposed Site Plan
Scale 1:250

D		
C		
B		
A		
	Date	Revisions

Client :
Hampsons

Job Title :
Variation of Condition 5 of
Planning Application
H14-1011-15

Drawing Title :
Block Plan

Scale :
1:250

Date : 23/03/2016
Drawn by : MD

Drg No :
PL-01 REV A