




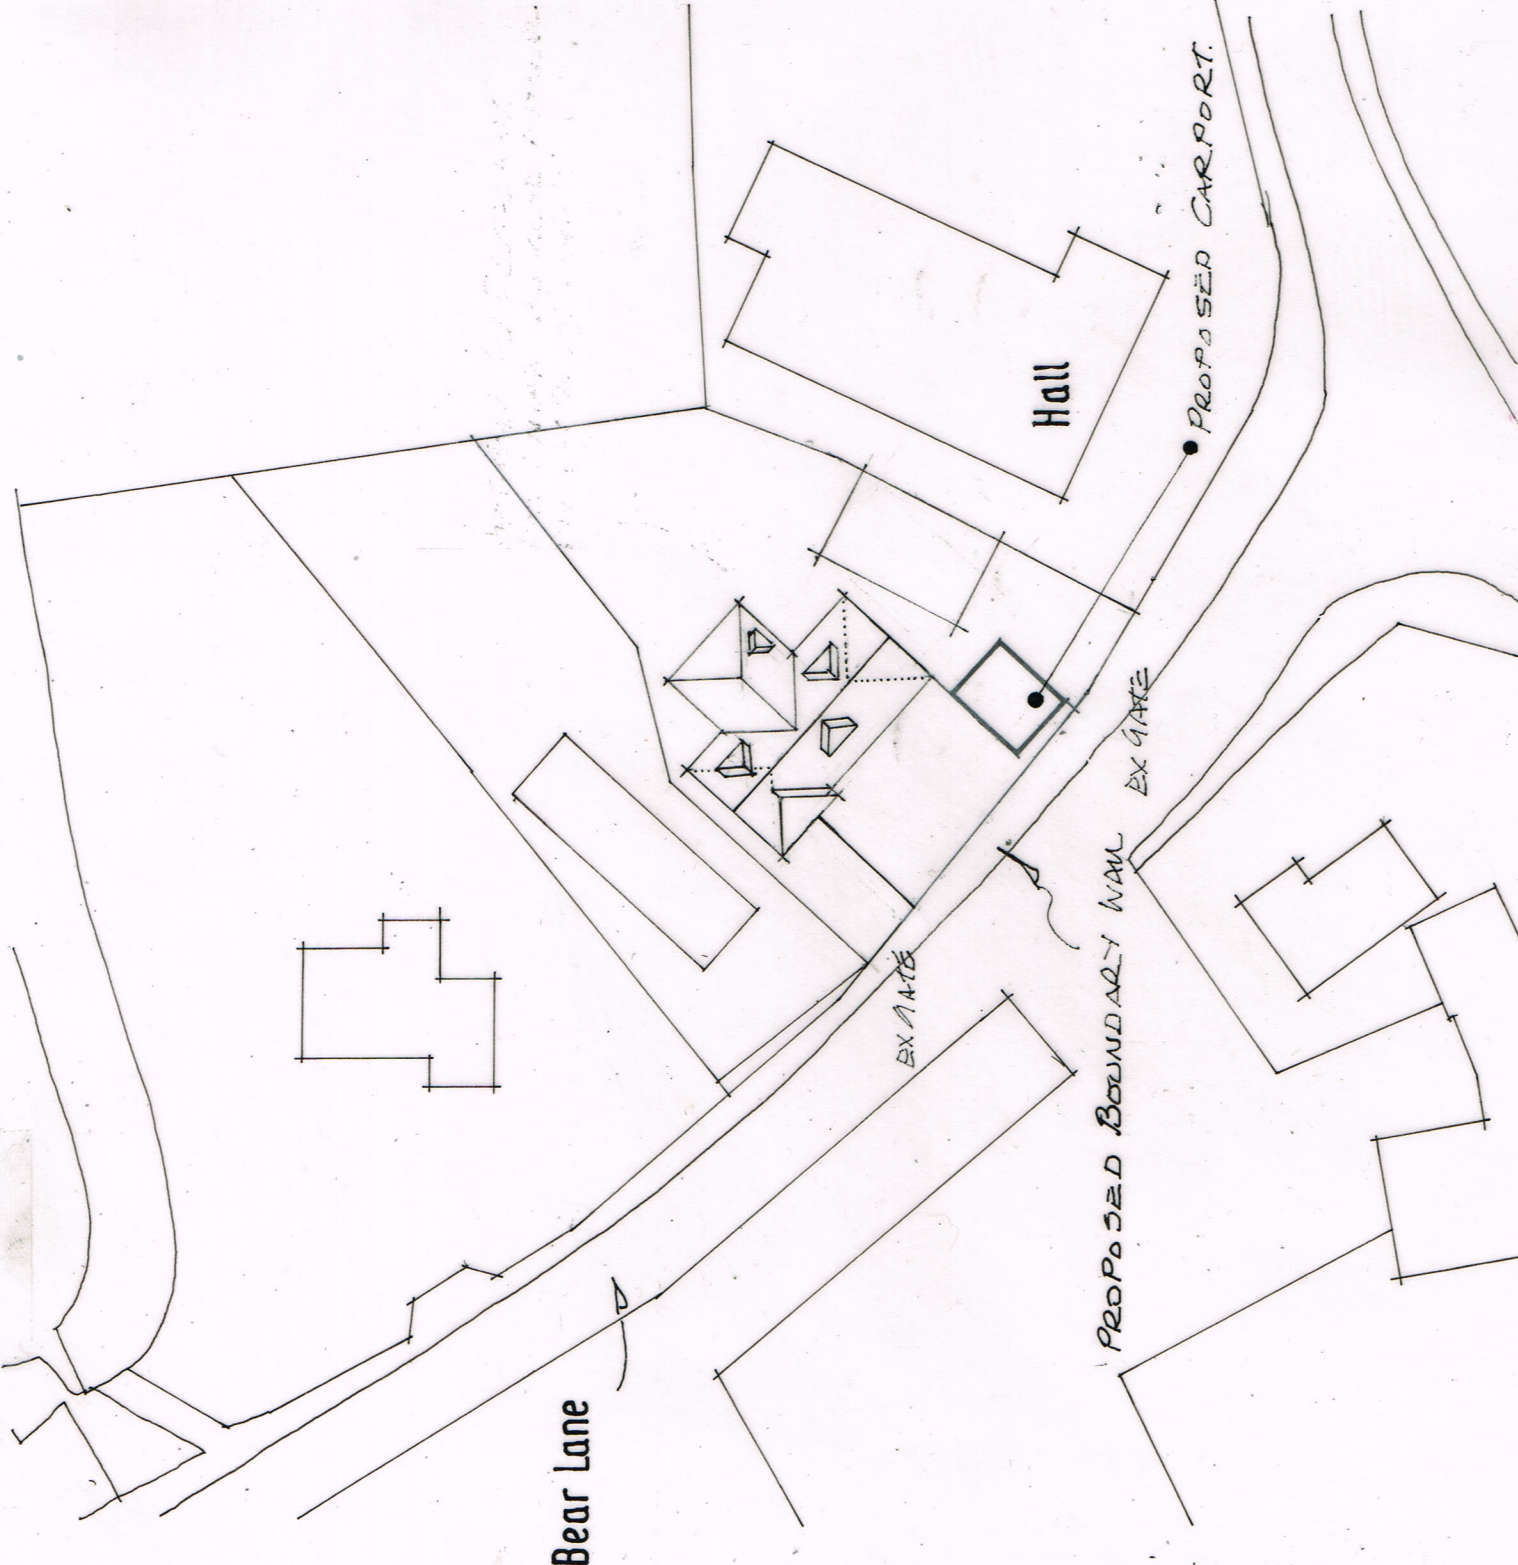

site plan 1.500

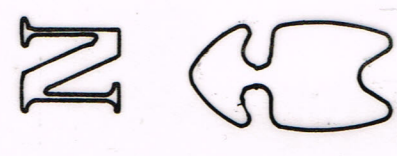

location plan 1.1250

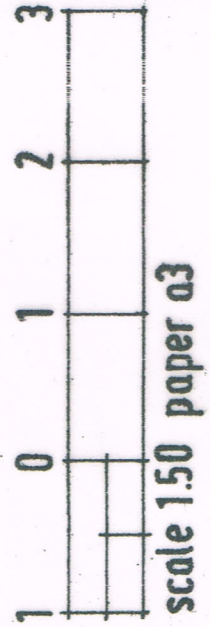

Revisions	
Client	MR + MRS HAWKES
Project	S-7 BEAR LANE PINCH BECK PE11 3XA
Drawing	LOCATION & SITE PLANS
Tim Isaacs Dip ARCH, MCIAA, ATP. Architectural Design Services 80 Fairview Road, Taplow, Maidenhead, Berks SL6 0NQ Tel: 01628 662971	
Drawn	ASAC
Date	
Scale	
Drawing Number	1361102
Revision	

LOCATION, SITE PLANS