
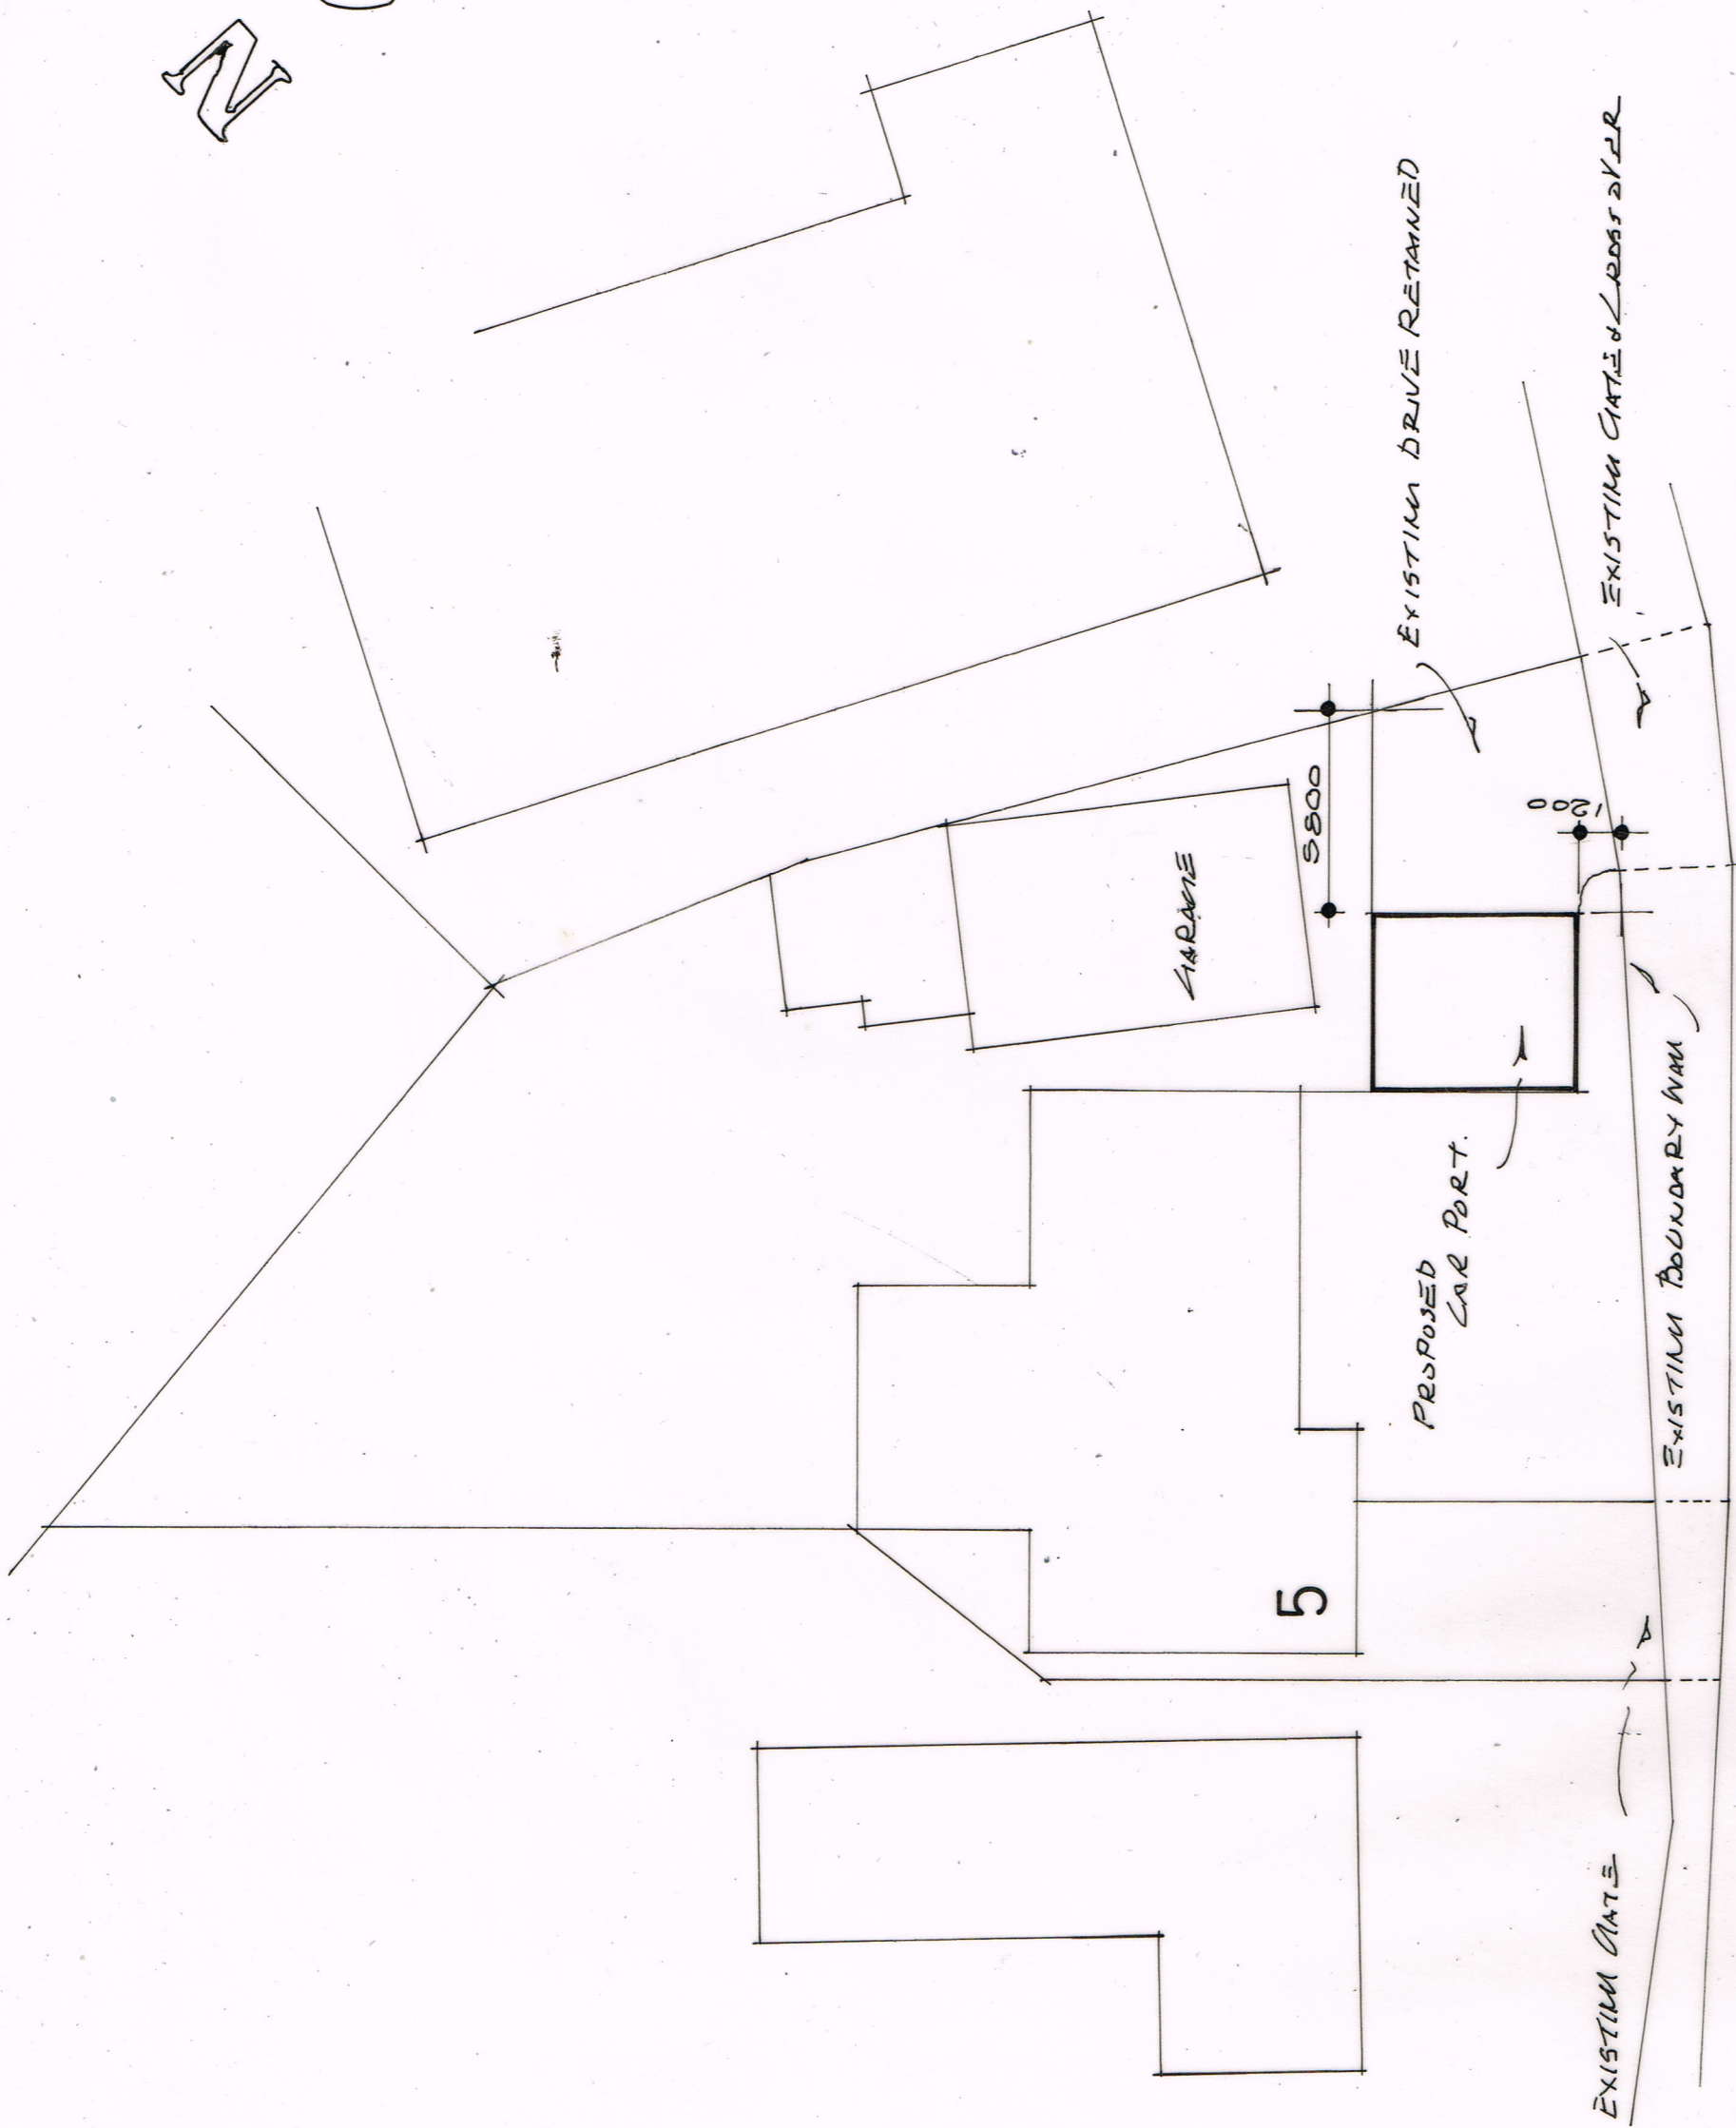


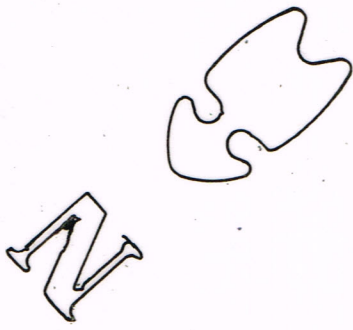

1	0	1	2	3
scale 1:50 paper a3				

Revisions	Client	Project	Drawing	Tim Isaac	80 Fairview Road, Taplow, Maidenhead, Berkshire SL6 0NQ	Scale	Drawing Number	Revision
	MR + MRS HOWKES	5-7 BEARLANE PINCHBECK PELL 3XA	SITE PLAN	Tim Isaac	80 Fairview Road, Taplow, Maidenhead, Berkshire SL6 0NQ	1:200	1361/03	

Bear Lane

SITE PLAN