


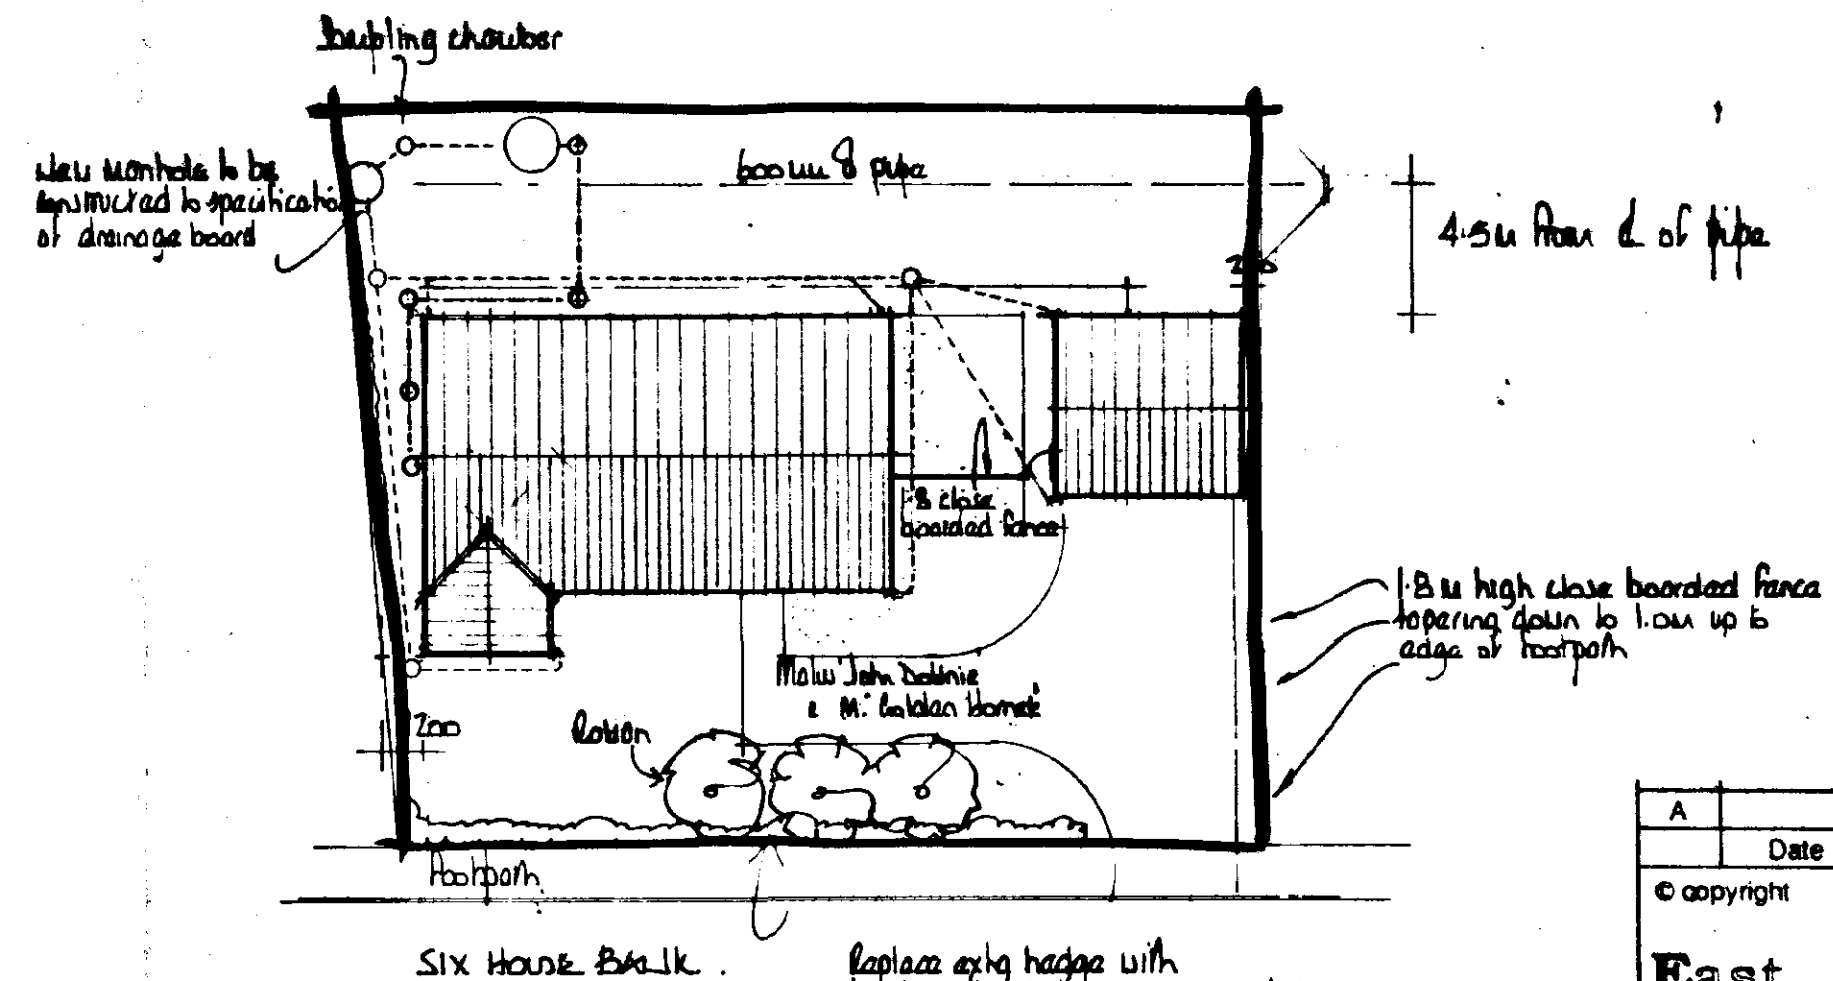


block plan

EXTERNAL FOOTPATHS


Provide access to the dwelling, the surface of which must be firm and easy to negotiate, i.e. not gravel or loose materials, and of a width (min 900mm) to enable the user of wheelchairs, crutches etc. adequate space.

The access is to have a ramped approach to the principle entrance door with a gradient of 1:12 to a level platform immediately outside the door of 1.2m x 0.9m.

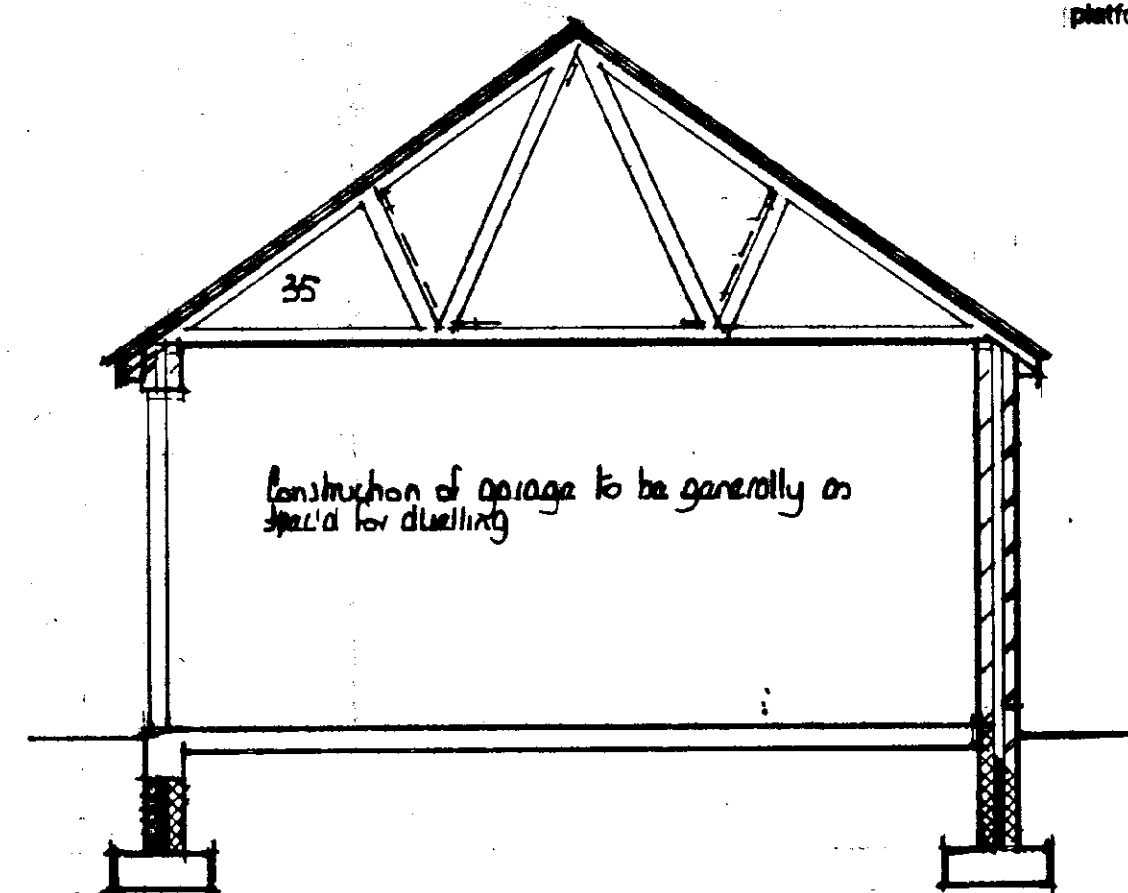

DETERMINED
PLAN


SHDC
Planning & Development
11 MAR 2002
Ref 0285/02

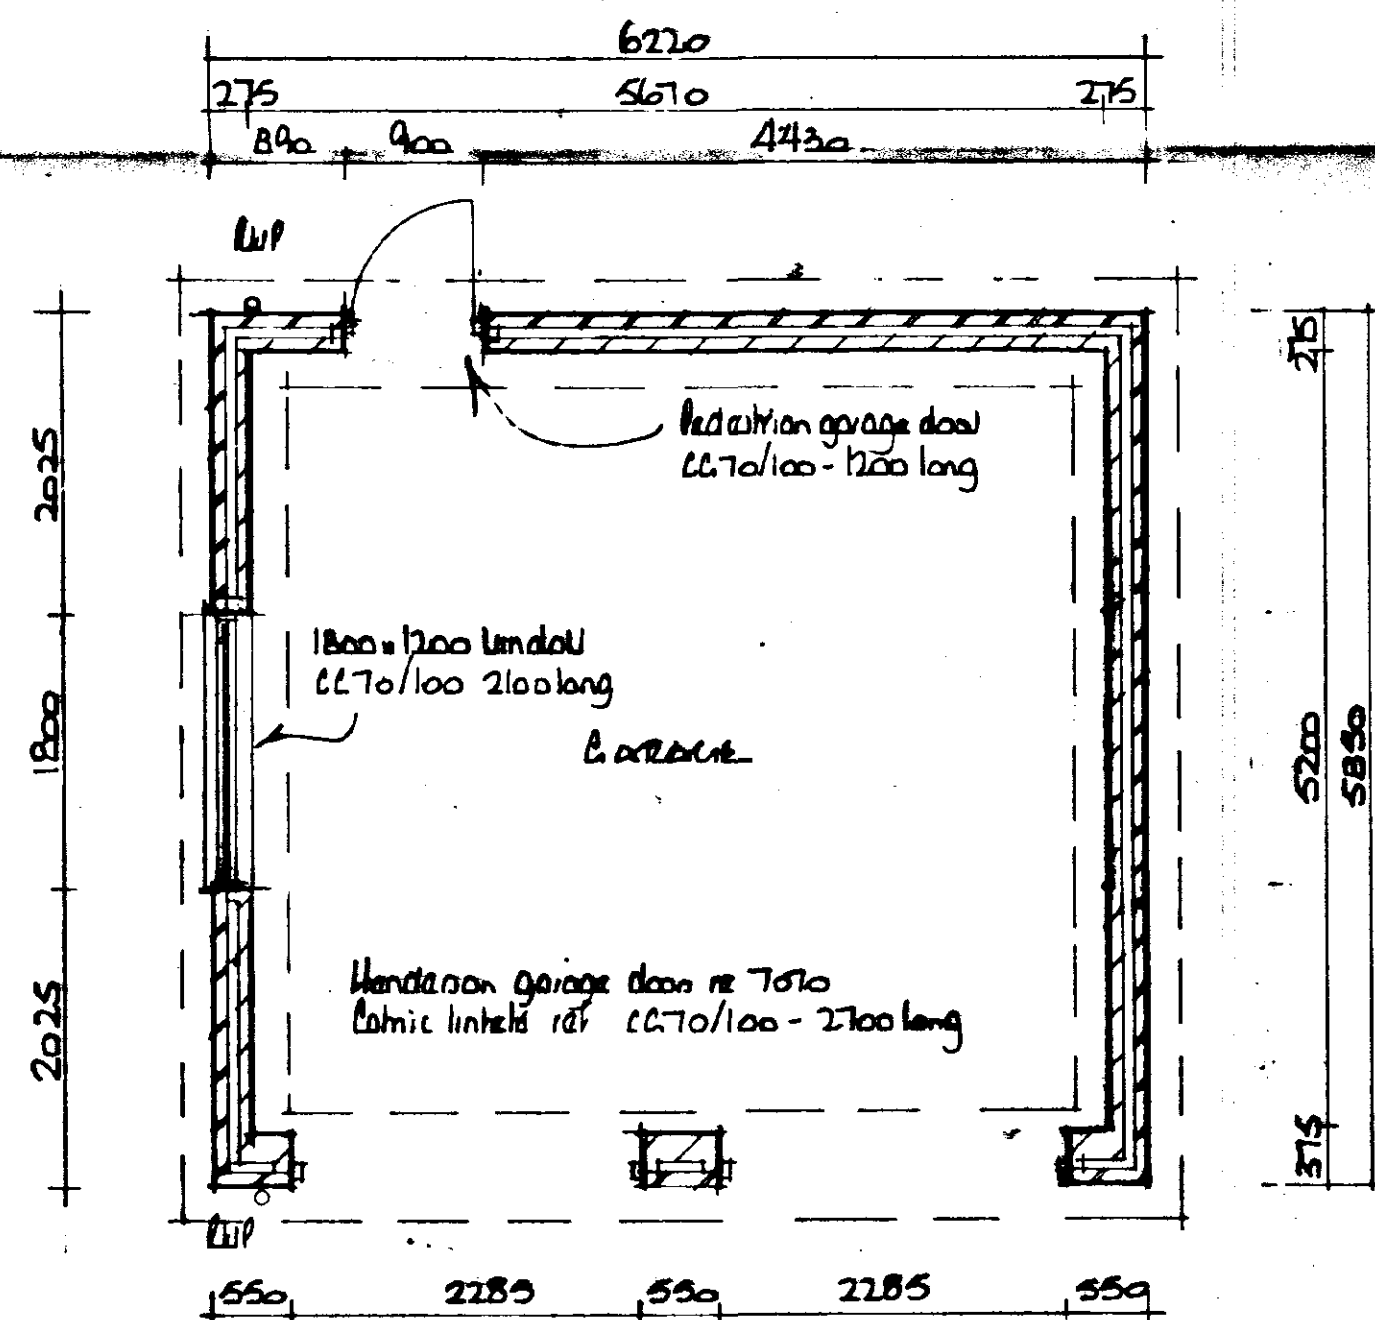

floor plan

section

A	Date	Revisions
© copyright		
East Midlands Design Associates		
"Willow Lodge", Horseshoe Road, Spalding, Lincs. PE11 3JA Tel: Spalding (0775) 767968		
Client Northwood House Development Ltd		
Job Title Proposed BUILDING - GARAGE AT SIX HOUSE BASE WEST ANCHORAGE SPALDING, Lincs		
Drawing Title Plans, Section, Elevations of Garage Block Plan		
Scale 1:50, 1:100 & 1:250		
Date March 02		Drawn by BL
Drg. No. 01/57/03		Rev

 

section a-a

Drg. No.	Rev
01/57/01	