


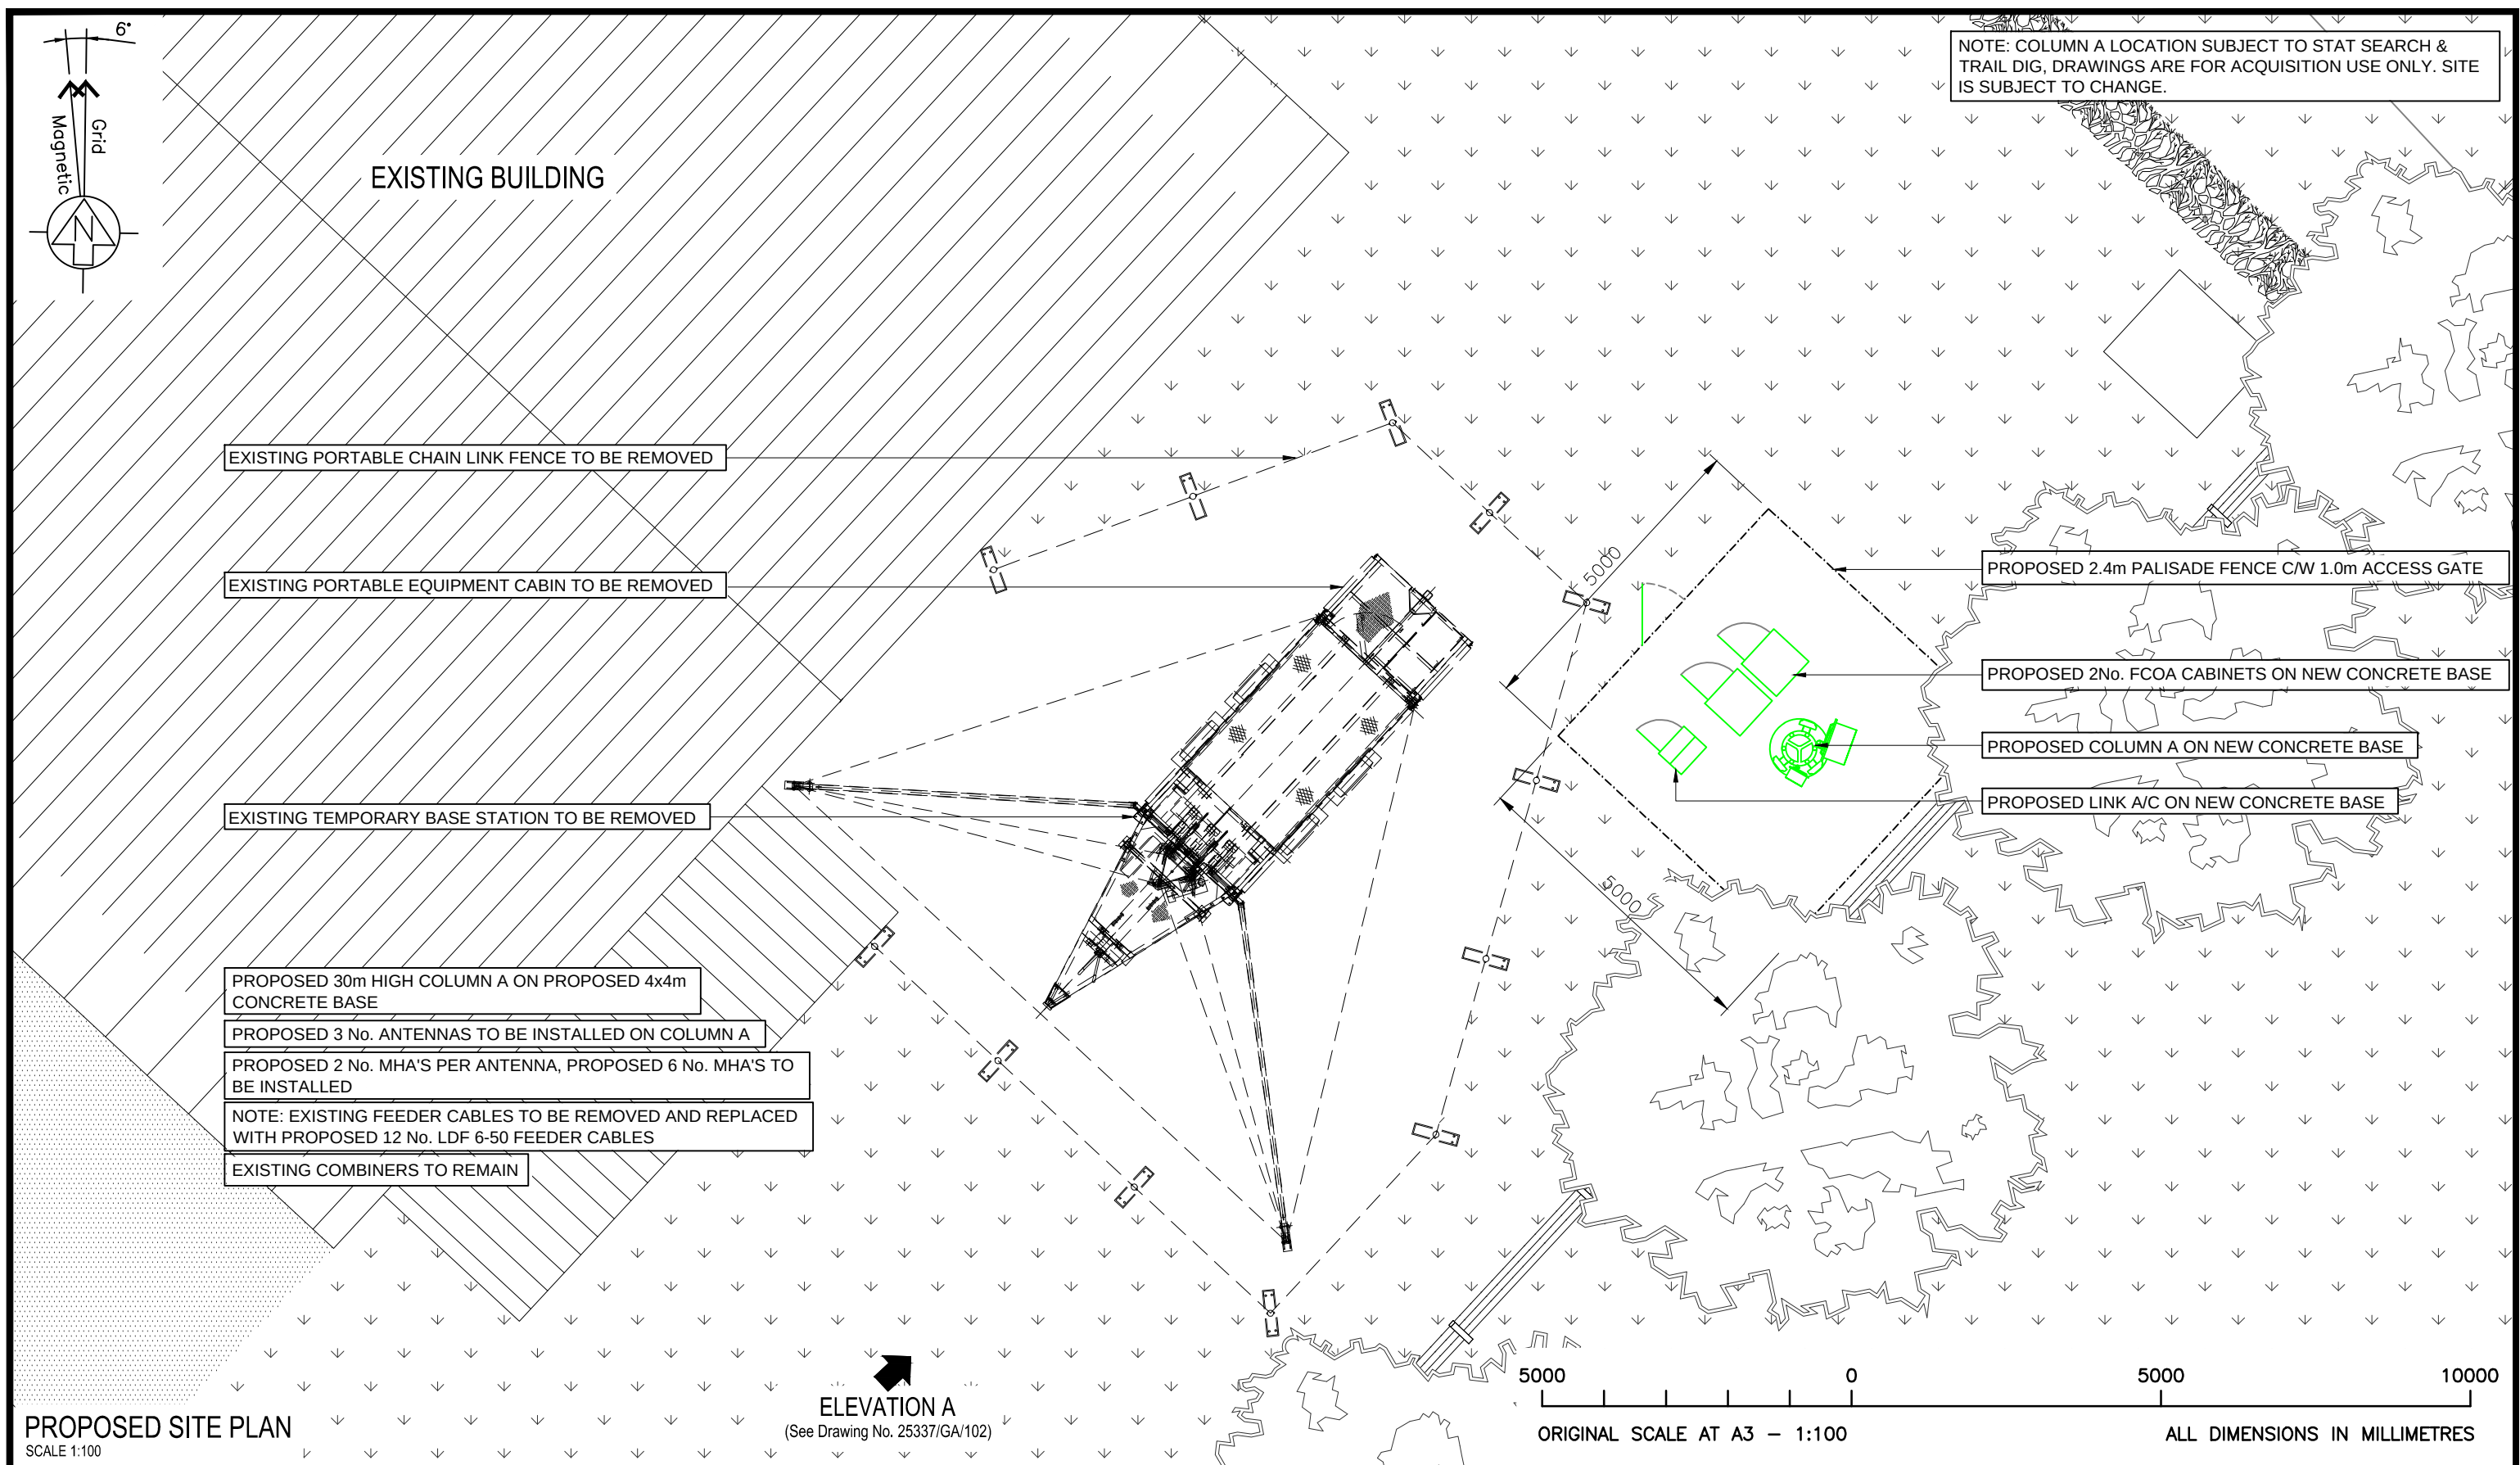

P4	Cobra Swapped For 2-FCOA's + Fence Added	DP	30.01.17	RW
P3	Structure Swap (Full Planning)	JK	07.12.16	RW
P2	Power Cable Notes Added	DP	17.08.16	RW
P1	GA Issued For Approval	SBL	26.08.14	ST
REV	DESCRIPTION	BY	DATE	CHKD

PROPOSED SITE PLANS

ADDRESS
ABBEY PRINT (TEMP)
ENTERPRISE WAY, PINCHBECK, SPALDING
LINCOLNSHIRE, PE11 1SW

SCALE	DRAWN SBL	CHECKED ST	APPROVED ST
As Shown	DATE 26.08.14	DATE 26.08.14	DATE 26.08.14

DRAWING NUMBER	EE CELL REFERENCE	MBNL CELL ID
102	25337 -	SH0018

