



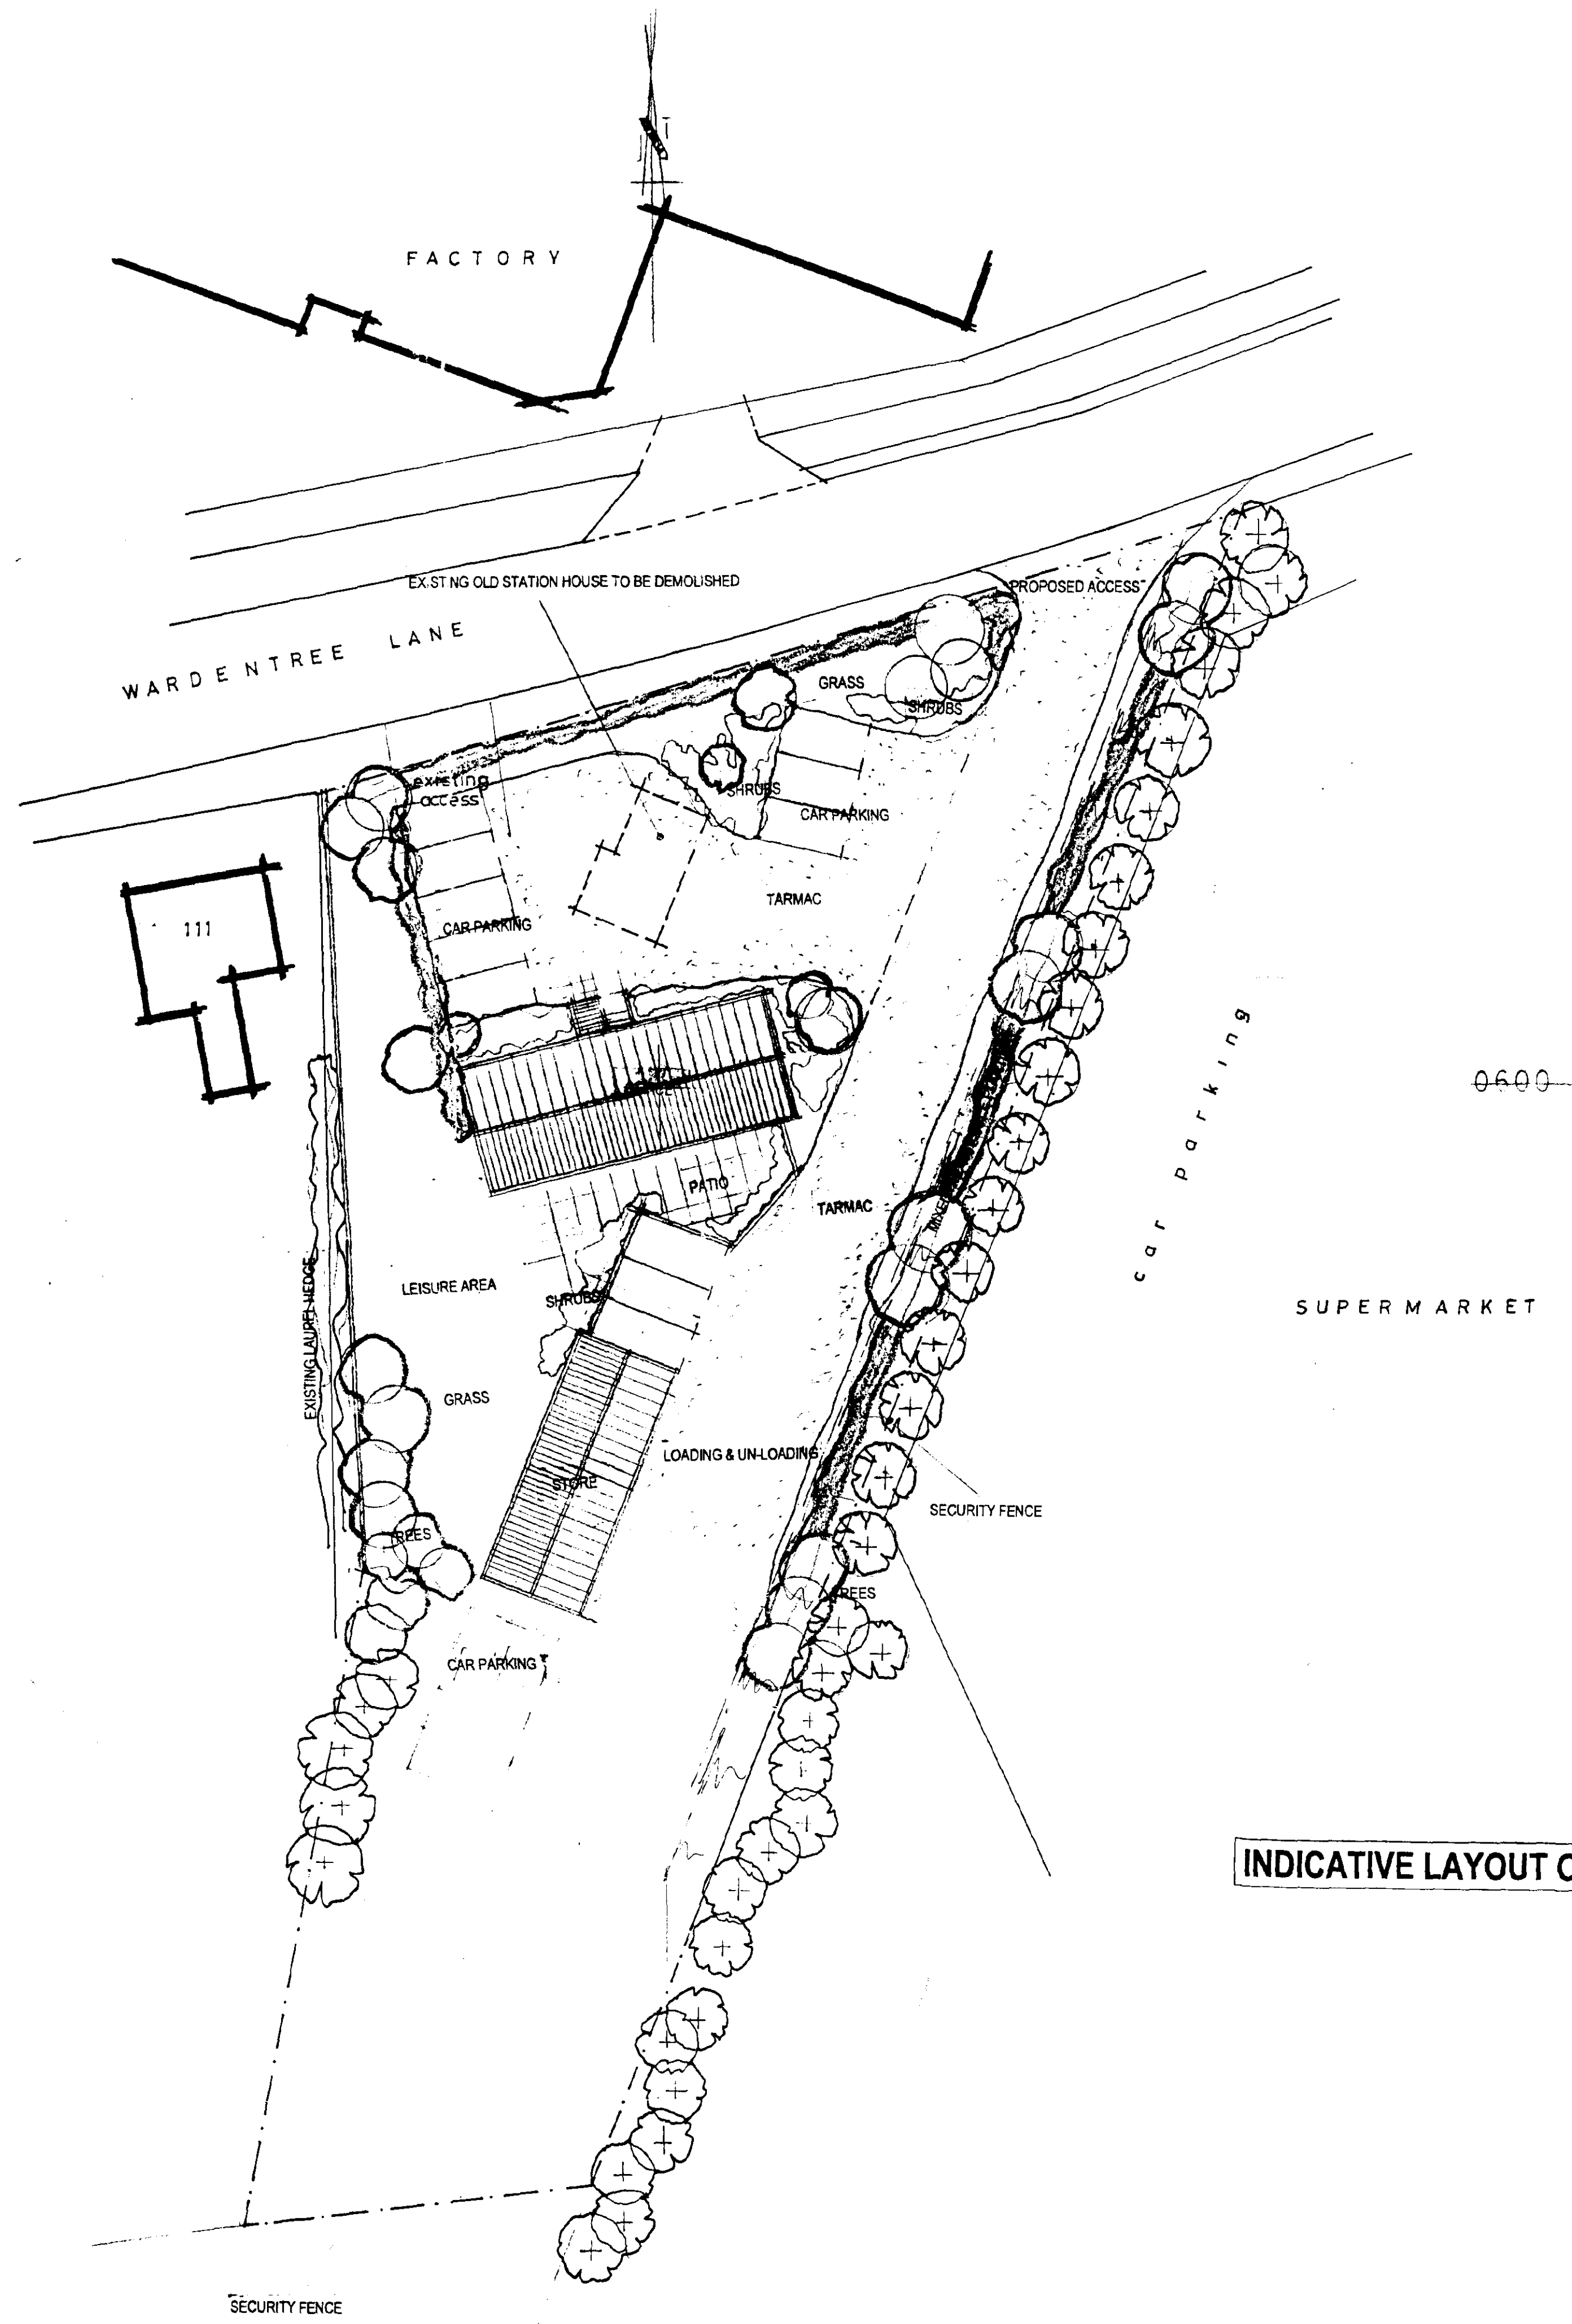

INDICATIVE LAYOUT ONLY

SITE PLAN
1/250

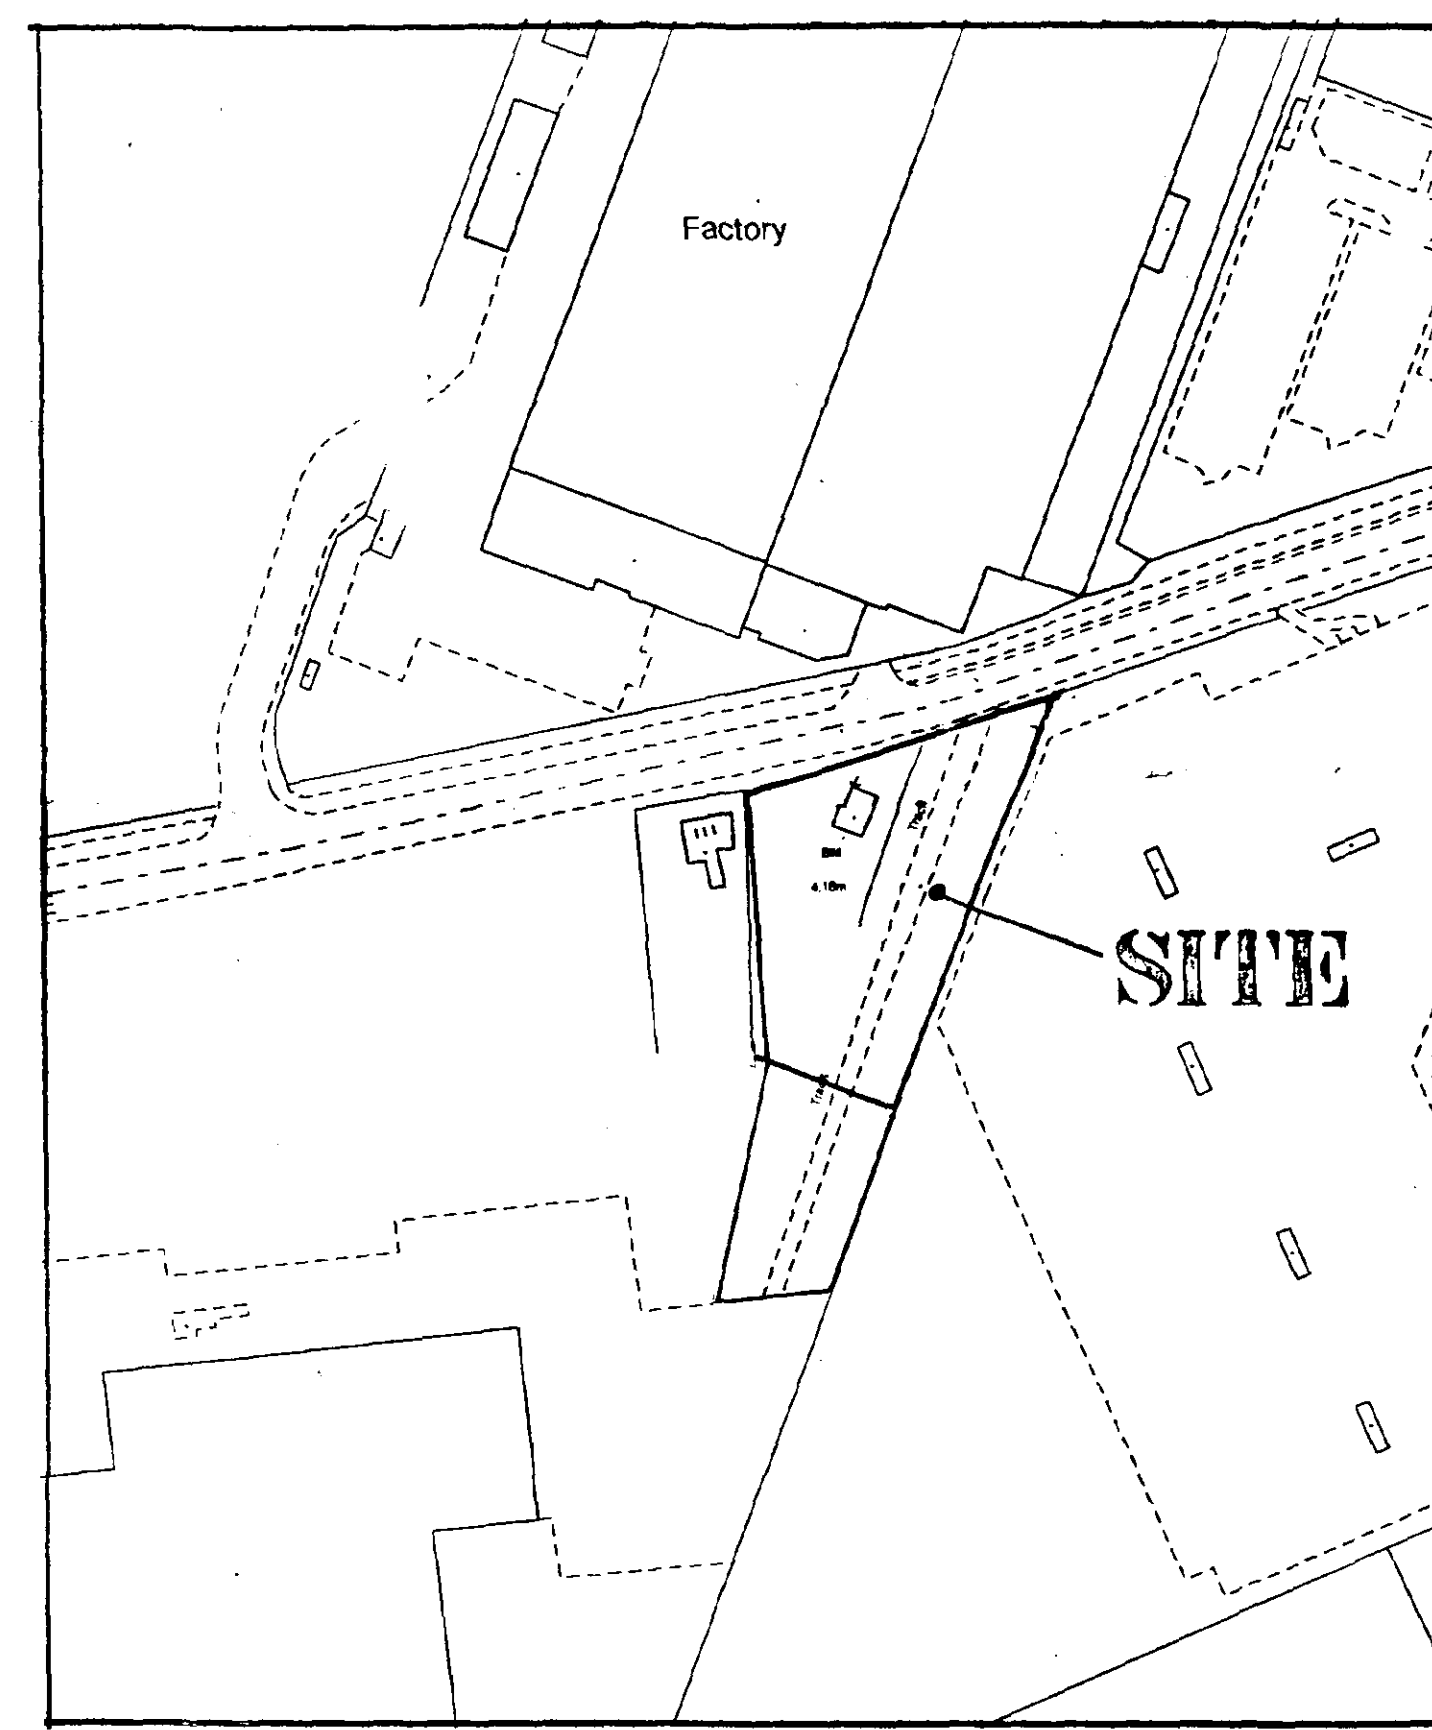

LOCATION PLAN
1/1250

Pls. see development
09 AUG 2004
Ref: 0295/03

AMENDED PLAN
Ref. A1

ref. revision		gate
G. R. MERCHANT L ENG AMICE FWO ARCHITECTURAL, STRUCTURAL AND LAND DRAINAGE CONSULTANTS Unit 4, Writtle House 12A Park Road, Hooton, Spalding, Lincs. PE11 2TZ Tel: 01408 480800 Fax: 01408 480744 E-Mail: G. R. Merchant @ Merchant. PB. Co. UK		
Project: CHANGE OF USE OF LAND TO B1 INDUSTRIAL WARDENTREE LANE PINCHBECK SPALDING Lincs		
Client: P. FRAGALE		
Drawing: LOCATION & SITE PLANS		
Job Ref: 640-03	Drawing No: 01	
Date: MARCH '03	Drawn: GRM	
Scales: AS INDICATED		
DO NOT SCALE FROM THIS DRAWING This drawing is copyright and may not be altered, copied, reproduced or used for any other purpose other than that for which it is issued. The Designer/Consultant is to be kept of dimensions and any other information in the drawing. It is not to be used for any other purpose. The drawing is issued on the understanding that the client/owner is responsible for the accuracy of the information provided and that the Designer/Consultant is not responsible for the accuracy of the information provided. 

