



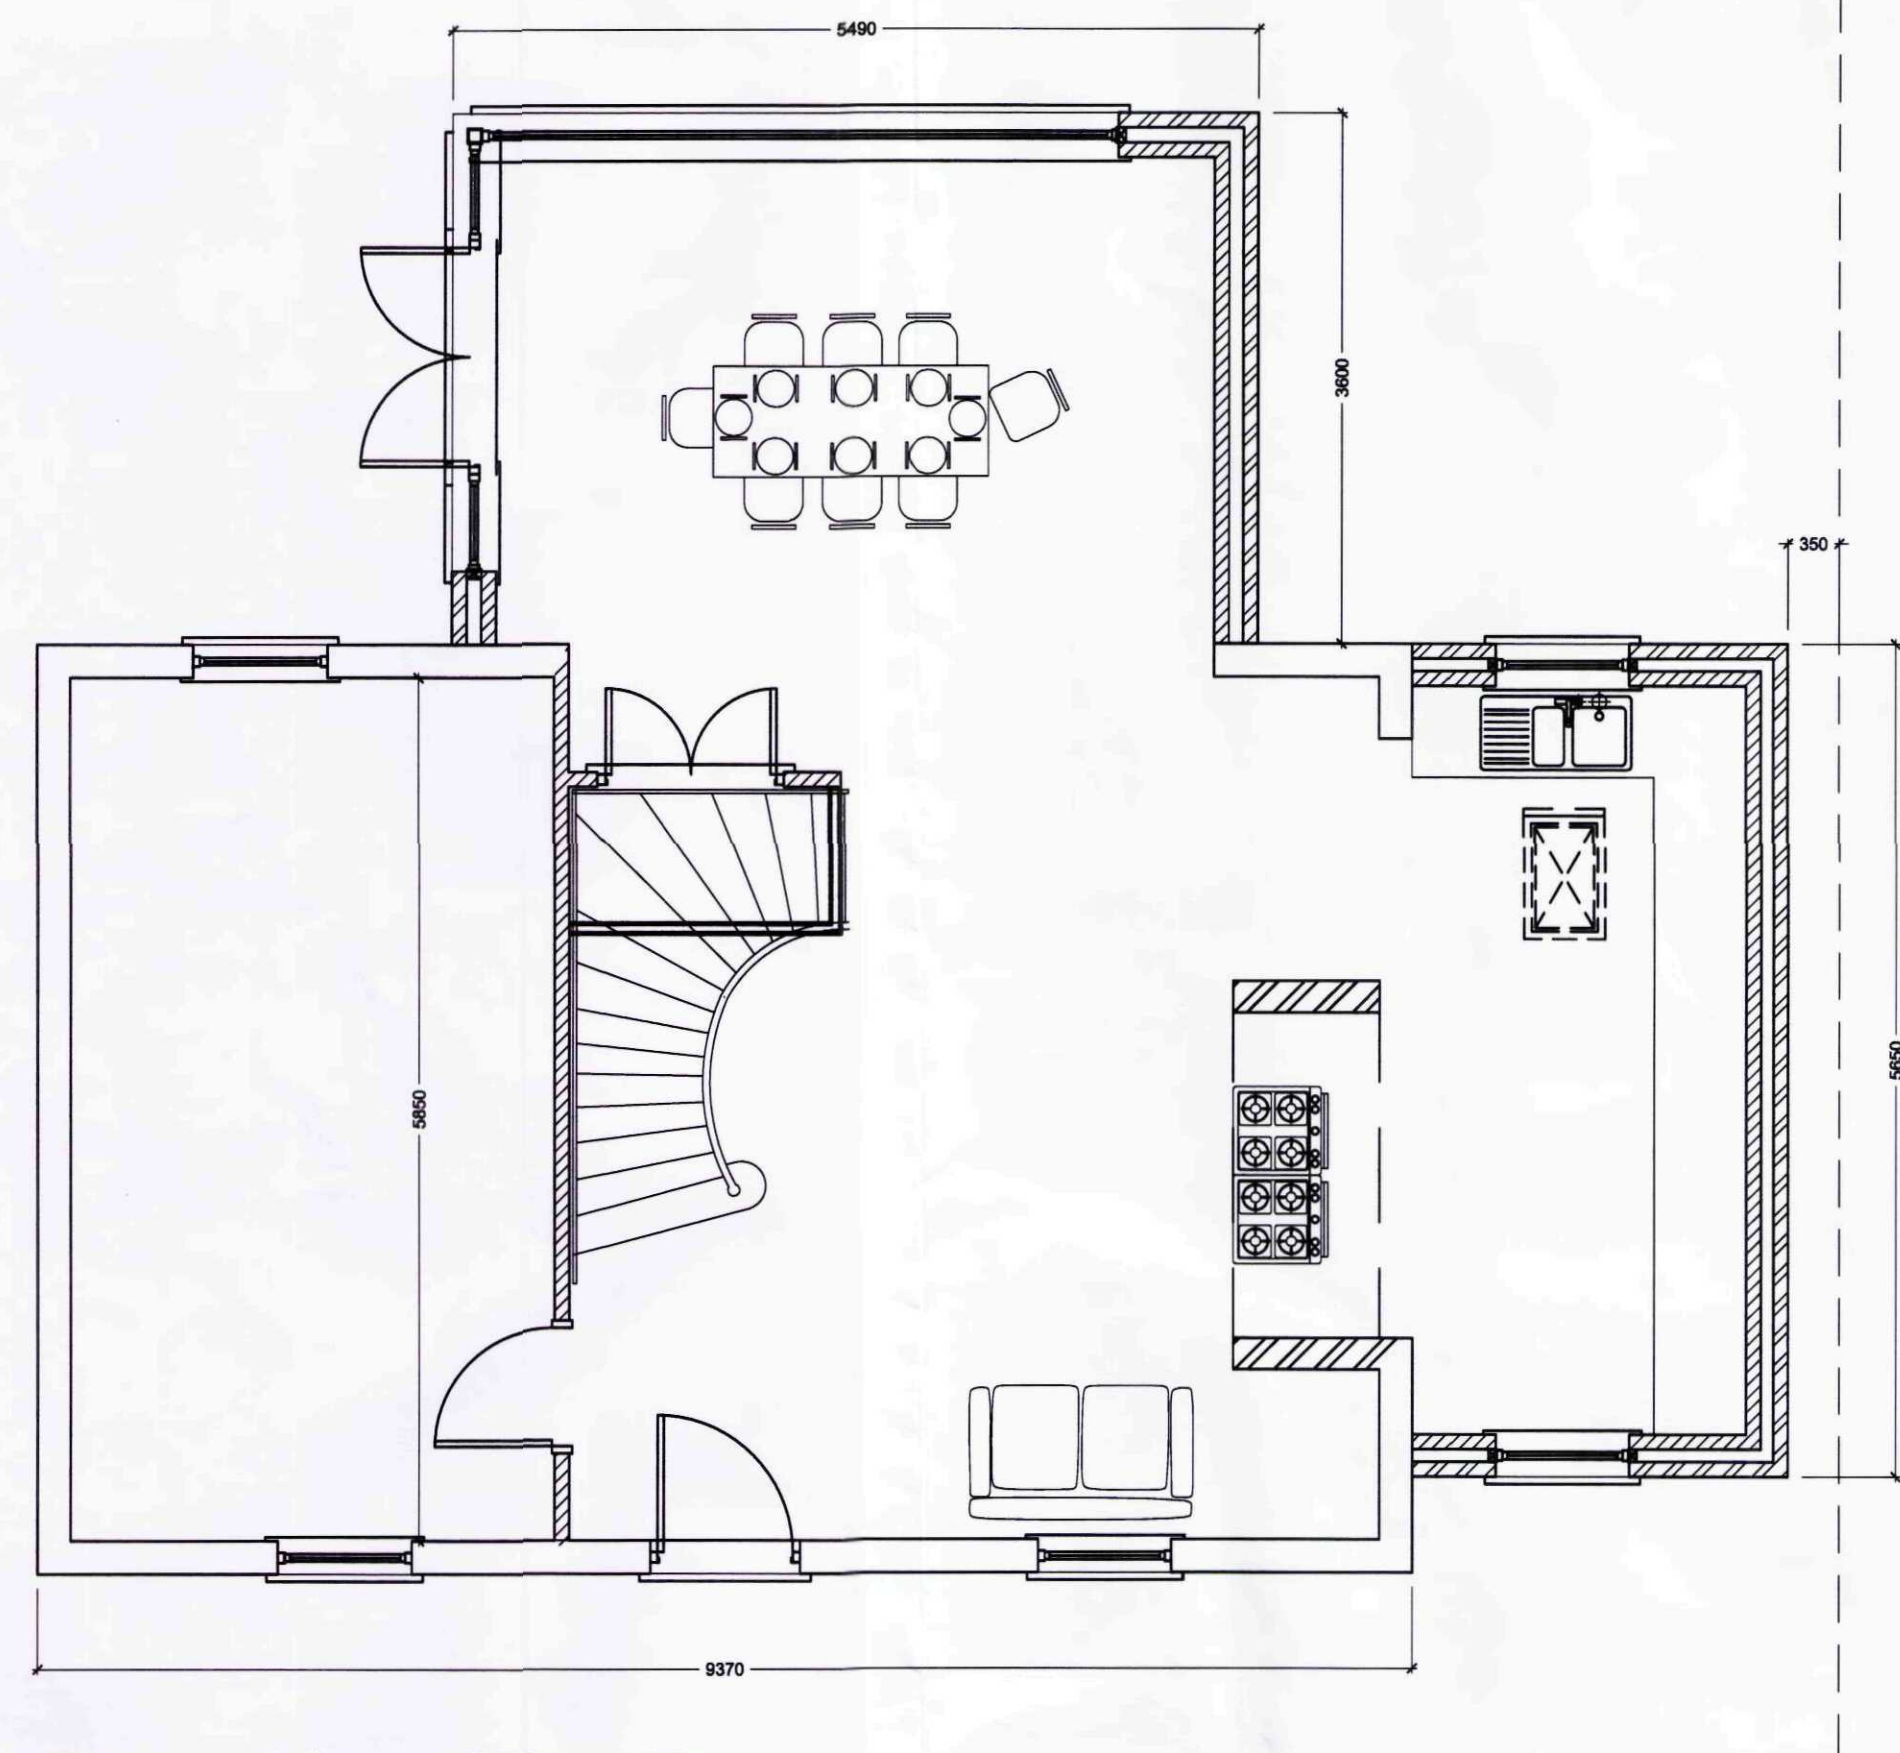

Proposed Ground Floor Plan
Scale 1:50

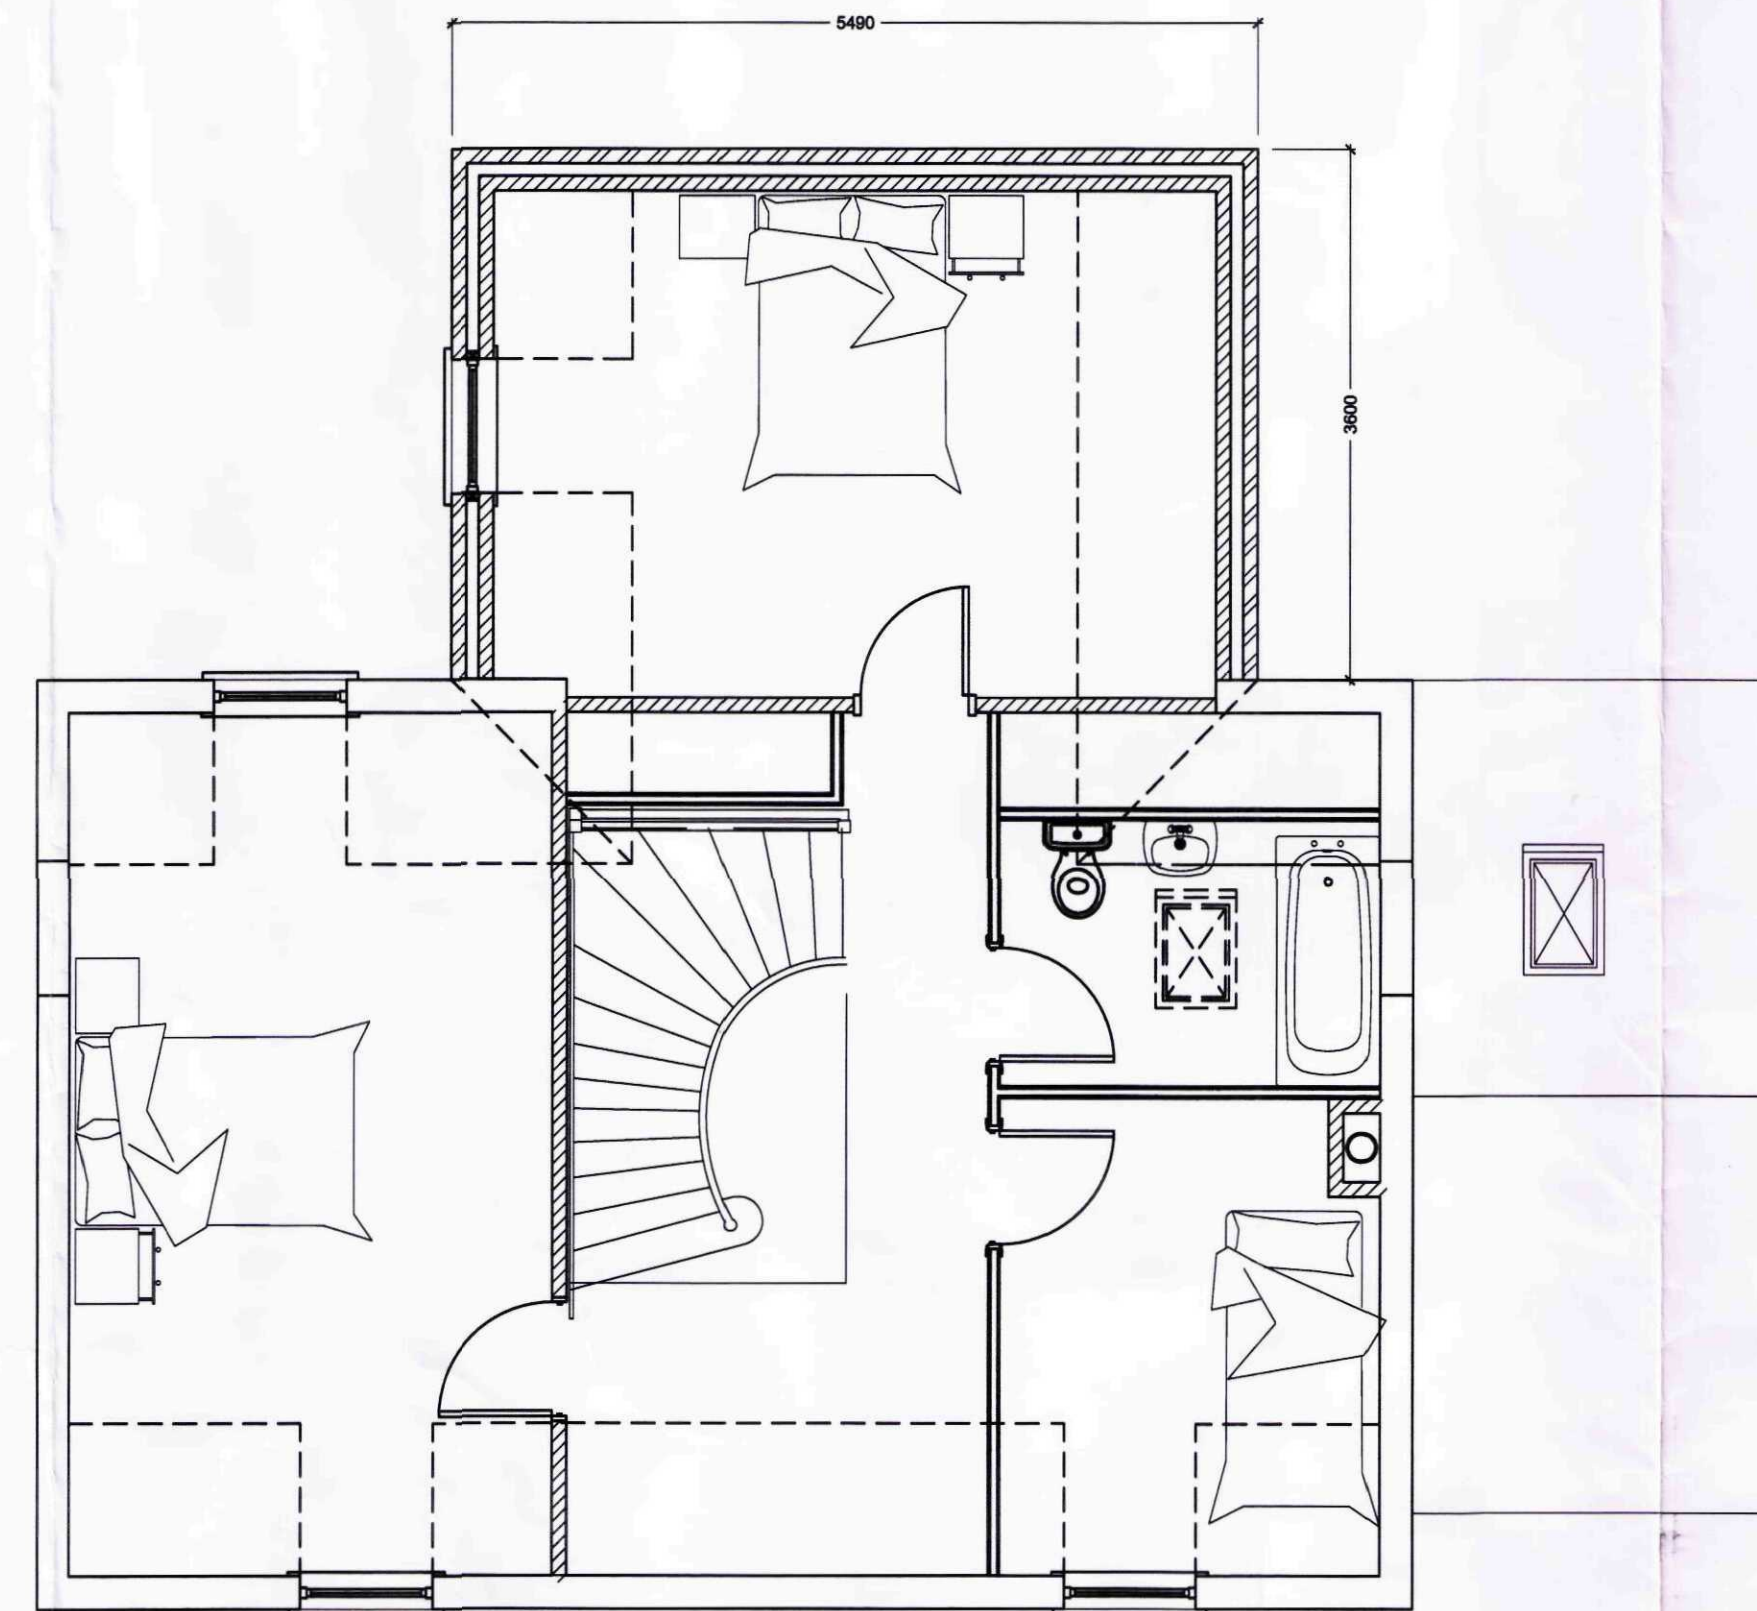


Proposed First Floor Plan
Scale 1:50

GENERAL CONDITIONS
Contractors are responsible for checking all dimensions on site when work commences and before ordering any materials. Any discrepancies should be brought to the attention of the Client for remedial action before commencing further.
All details shown are based on typical site conditions for that area, any abnormal conditions should be brought to the attention of the Client and Local Authority.
The notes shown are mainly to cover the requirements of Building Regulations and should not be treated as full specification.
No allowance has been made for any Structural Calculations, a "SAP" calculation, Soil Investigation or Flood Risk Assessment. If deemed necessary then these will be a chargeable extra. All steel beam sizes shown on drawing are all subject to confirmation from Structural Engineer.
All materials not specified to be of a standard suitable for the work proposed and be fit for purpose. All work to be in accordance with good building practice and all necessary BS codes for Workmanship on Building Sites.



Proposed Front Elevation
Scale 1:50

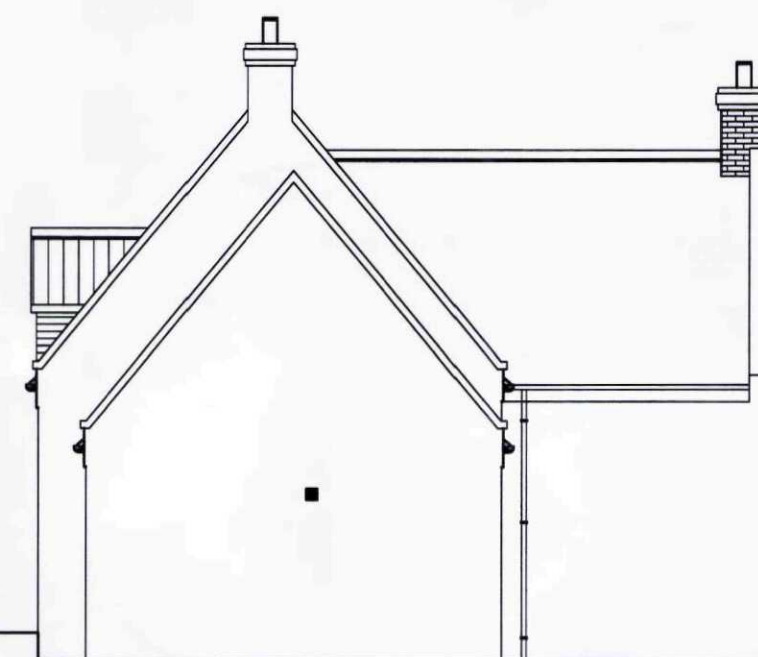


Proposed Side Elevation
Scale 1:50




Proposed Rear Elevation
Scale 1:50



Proposed Side Elevation
Scale 1:50

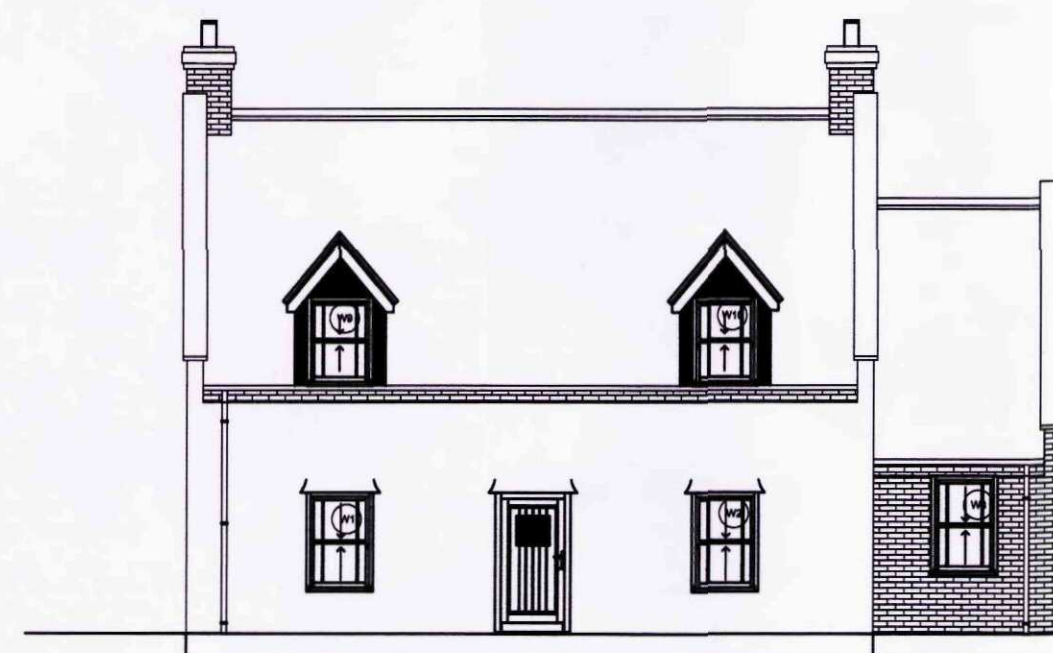

Existing Front Elevation
Scale 1:50

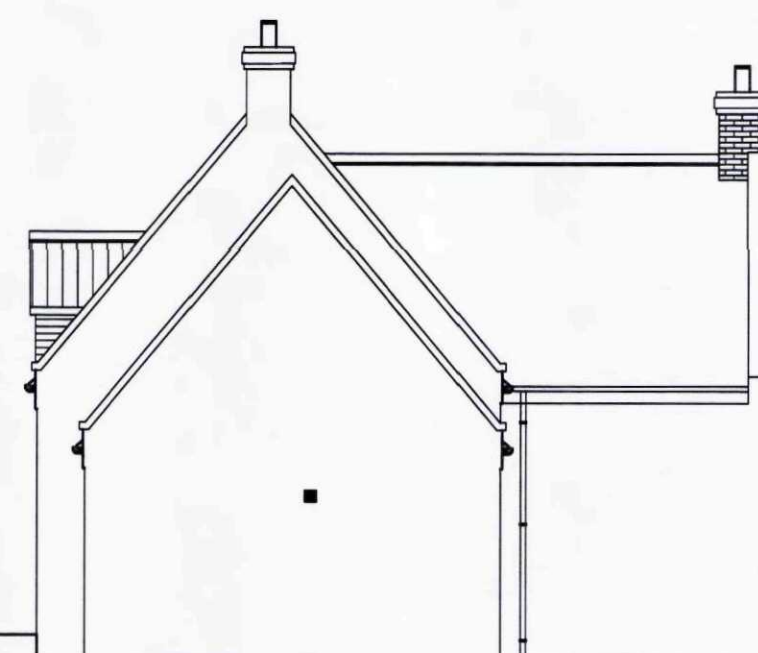


Existing Side Elevation
Scale 1:50



Existing Rear Elevation
Scale 1:50



Existing Side Elevation
Scale 1:50

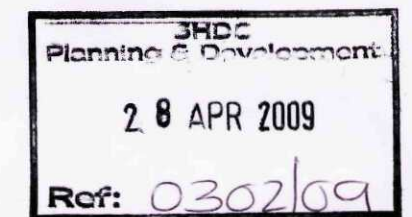

rev "C" - 06.06.07 - General Amendments to suit Client

rev "B" - 31.05.07 - Amended to suit the Planning Dept.

rev "A" - 24.05.07 - Amended to suit the Planning Dept.

Client : Mrs E Dela-Croix
76 St Thomas' Rd
Spalding
PE11 2XT

Site : **Glenside Cottage**
Glenside North
West Pinchbeck
PE11 3NW

remway
Design Ltd
2 Red Lion Street
Spalding
PE11 1SX
Tel / Fax: 01775 758 921
Mobile : 07815 112 058
e-mail: jason@remwaydesign.co.uk

Date : may07 Scale : As Noted

Drawing No:
rem 1111 - 04"C"

**DETERMINED
PLAN**