

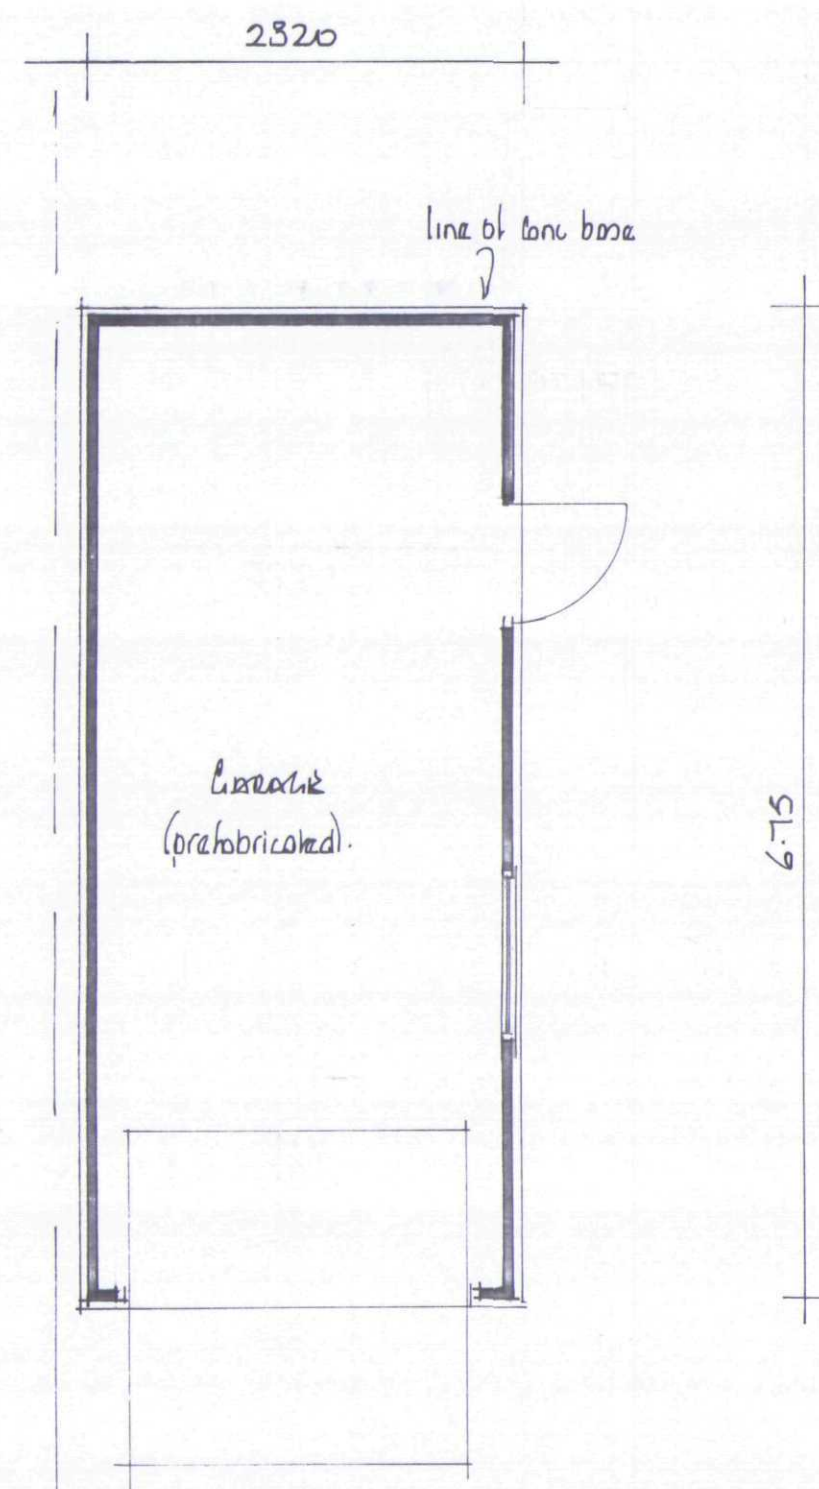
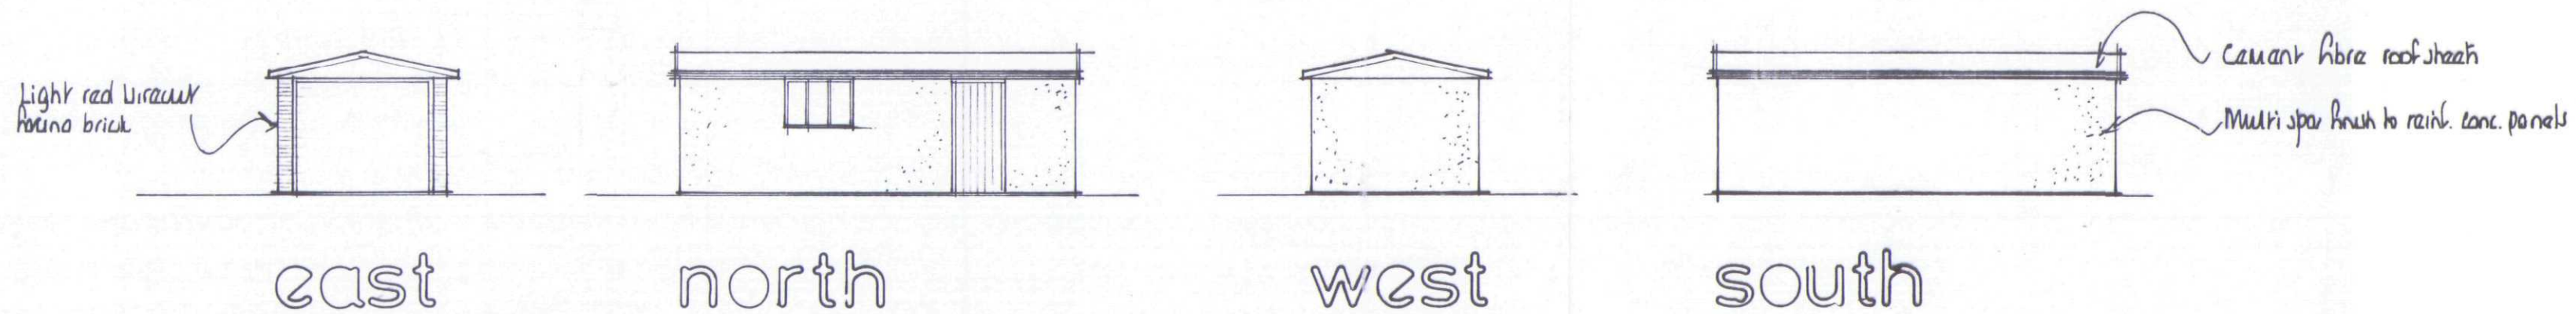


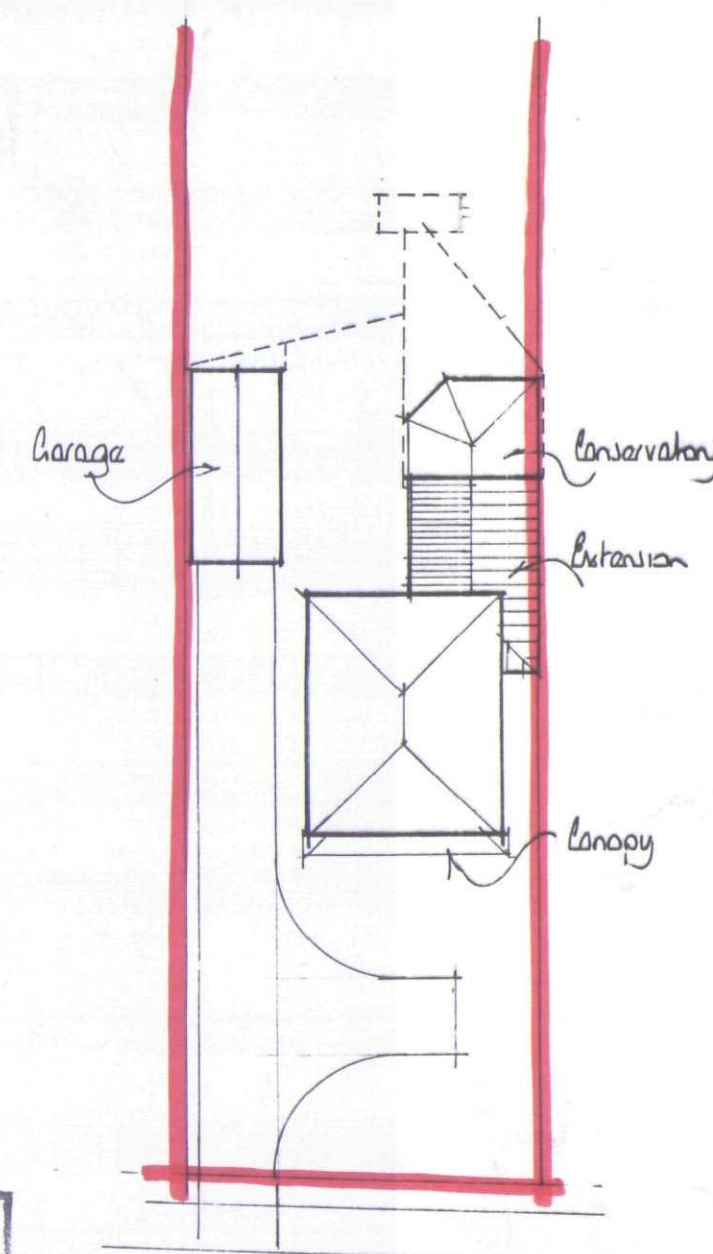

floor plan

DETERMINED
PLAN

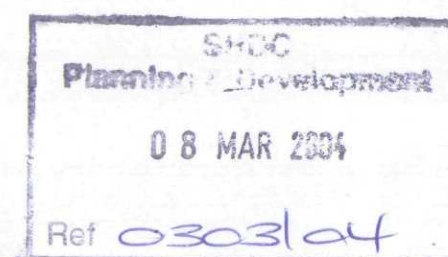

block plan

EAST MIDLANDS DESIGN ASSOC.

Architectural Consultants

Willow Lodge
Horseshoe Road
Spalding
Lincs
PE11 3JA

Tel/fax :- 01775 767968
E-mail :- willowlodge@zoom.co.uk
Mobile phone :- 07710 815044

Client

MR & MRS S BIRMAN

Project

EXTENSION & ALTERATIONS AT
30 CHURCH STREET
PILCHER
SPALDING, Lincs.

Drawing

Plans & ELEVATIONS OF
PREFABRICATED SECTIONAL
GARAGE

Scale 1:50 & 1:100 & 1:250

Date March '03 Drawn AL

Dwg. No. Rev.

03/43/02