


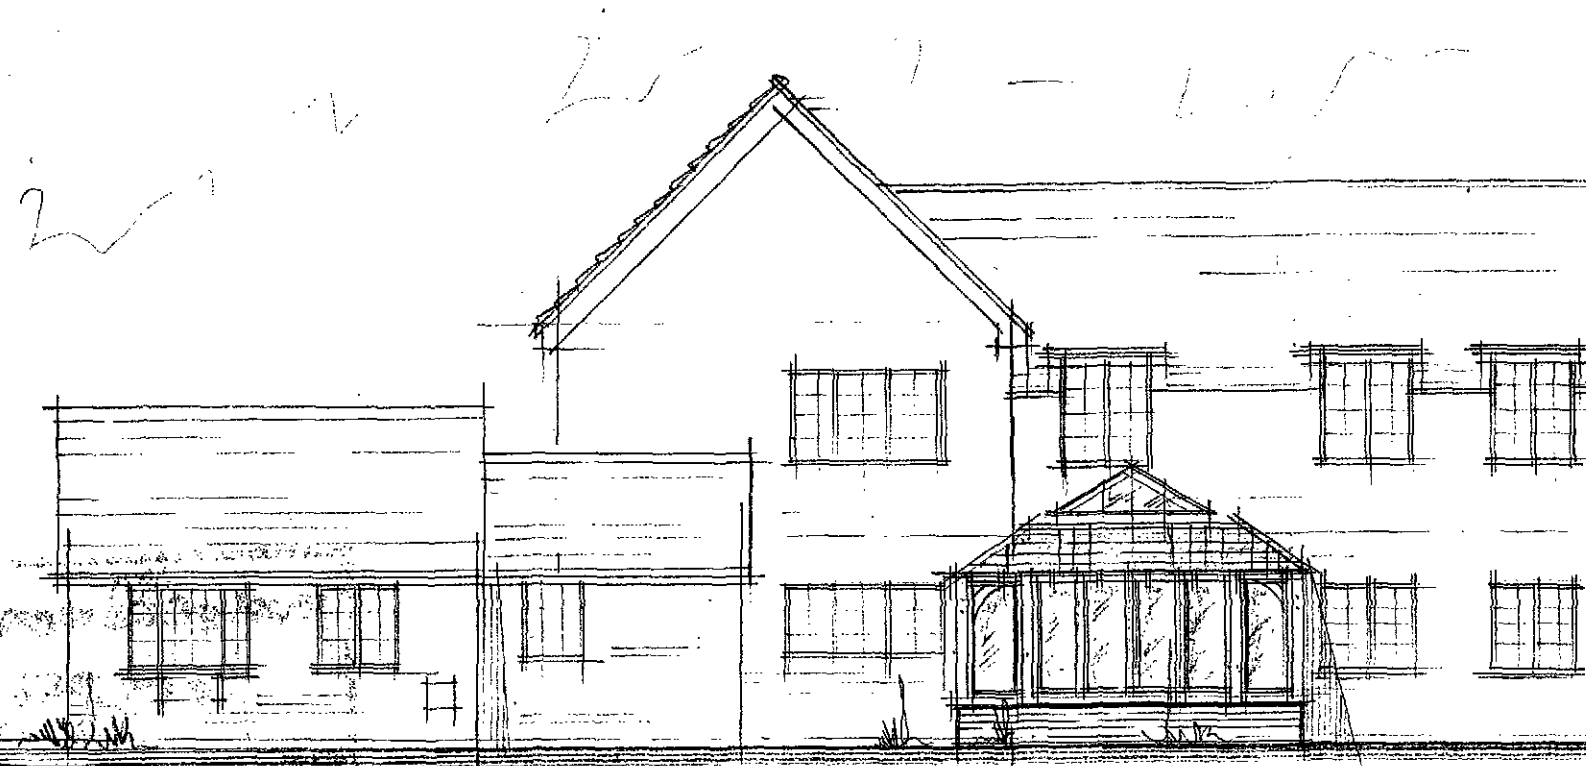

©All rights reserved. Prime Oak Buildings Ltd ("Prime Oak") has asserted its right pursuant to s. 77 Copyright, Designers & Patents Act 1988 to be identified as the author of this work. The Copyright drawing vests with Prime Oak and may only be reproduced with permission.

IF IN DOUBT - ASK!

NOTES:
DO NOT SCALE FROM DRAWINGS EXCEPT FOR PLANNING PURPOSES.
DUE TO OAK'S NATURAL IRON CONTENT, AN INITIAL STAINING WILL OCCUR TO STADDLESTONES, BRICKWORK AND OVERSITE. THIS WILL DISAPPEAR NATURALLY IN TIME.
CONCRETE SLAB TO BE EXTENDED 50mm BEYOND INDEPENDENT POSTS TO ALLOW FOR PADSTONE SPLAY.
THIS DRAWING IS THE COPYRIGHT OF PRIMEOAK BUILDINGS LTD & MUST NOT BE REPRODUCED IN PART OR WHOLE WITHOUT CONSENT.
ANY DISCREPANCIES IN THIS DRAWING TO BE REPORTED PRIMEOAK BUILDINGS LTD.

WEATHERBOARD:
RAFTERS:
STUDWORK:
WIDTH:
DEPTH:
EAVES HEIGHT:
ROOF PITCH:
CATSLIDE:
OUTSHOT:

- KEY:**
- TIE BRACE.
 - SMALL TIE BRACE.
 - KNEE BRACE.
 - STUD BRACE / STUDWORK.
 - SOLEPLATE.
 - POSTS ON STADDLESTONES.
 - POSTS ON SLAB.
 - POSTS ON SOLEPLATE.
 - POSTS ON BRICKWORK.

CLIENT: **MRS & MRS. GRAY**
JOB No.: **PROPOSED ELEVATIONS**
DRAWING No.: **100/795/2010**
SCALE: **1:100**
DATE: **APRIL 2010**
DRAWN BY: **STEVE APPLEY.**





Prime Oak Buildings Ltd.
Whitehouse Farm
Whitehouse Lane
Swindon
South Staffordshire
DY3 4PE
Tel: 01384 296611
Fax: 01384 273118
www.primeoak.co.uk


PROPOSED REAR ELEVATION

SHDC
Planning & Development
15 APR 2010
Ref: 0307-10

NEW
PANTILES
SOLID OAK
FRAME

FEATURE
GLAZED
LANTERN

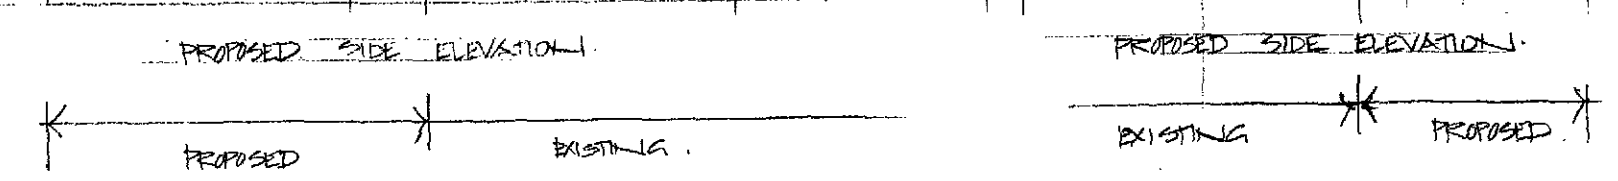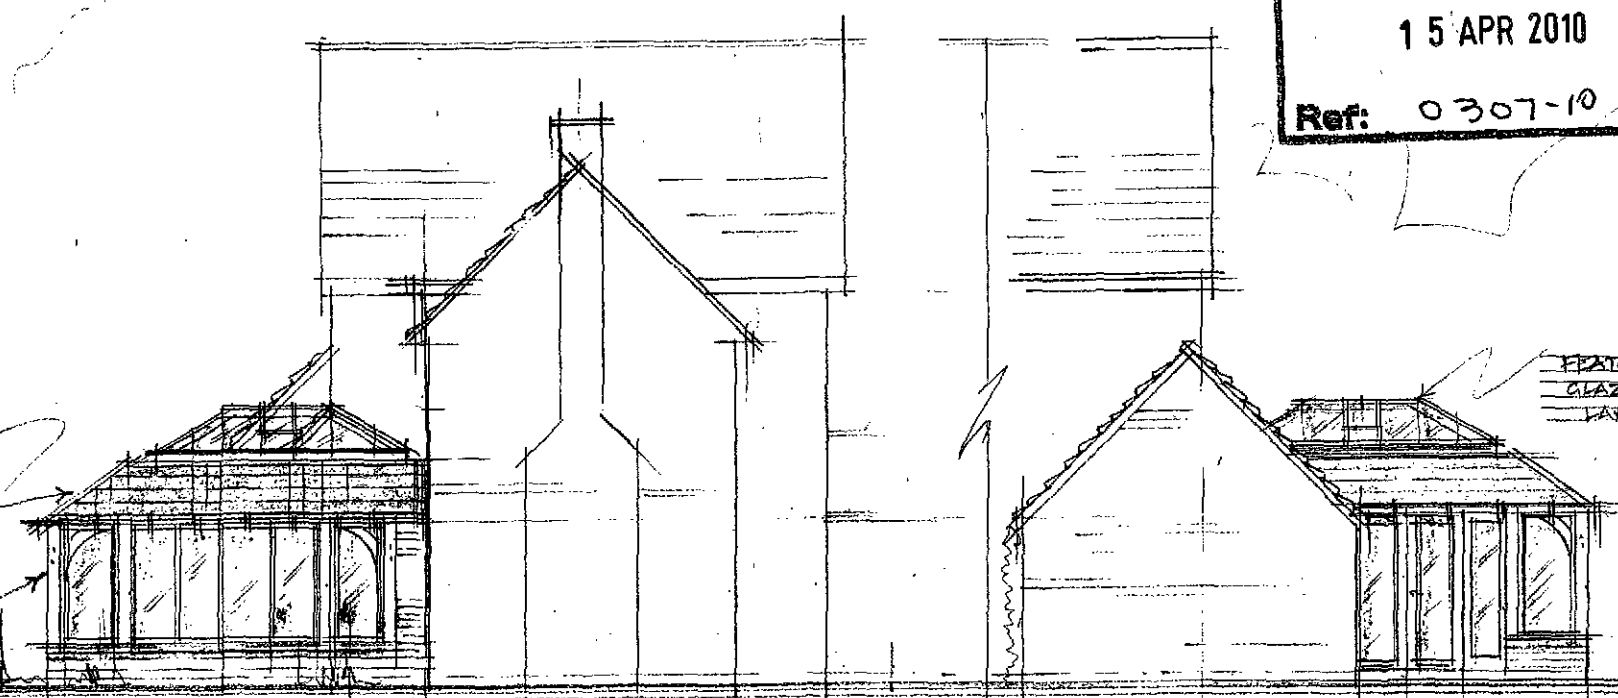

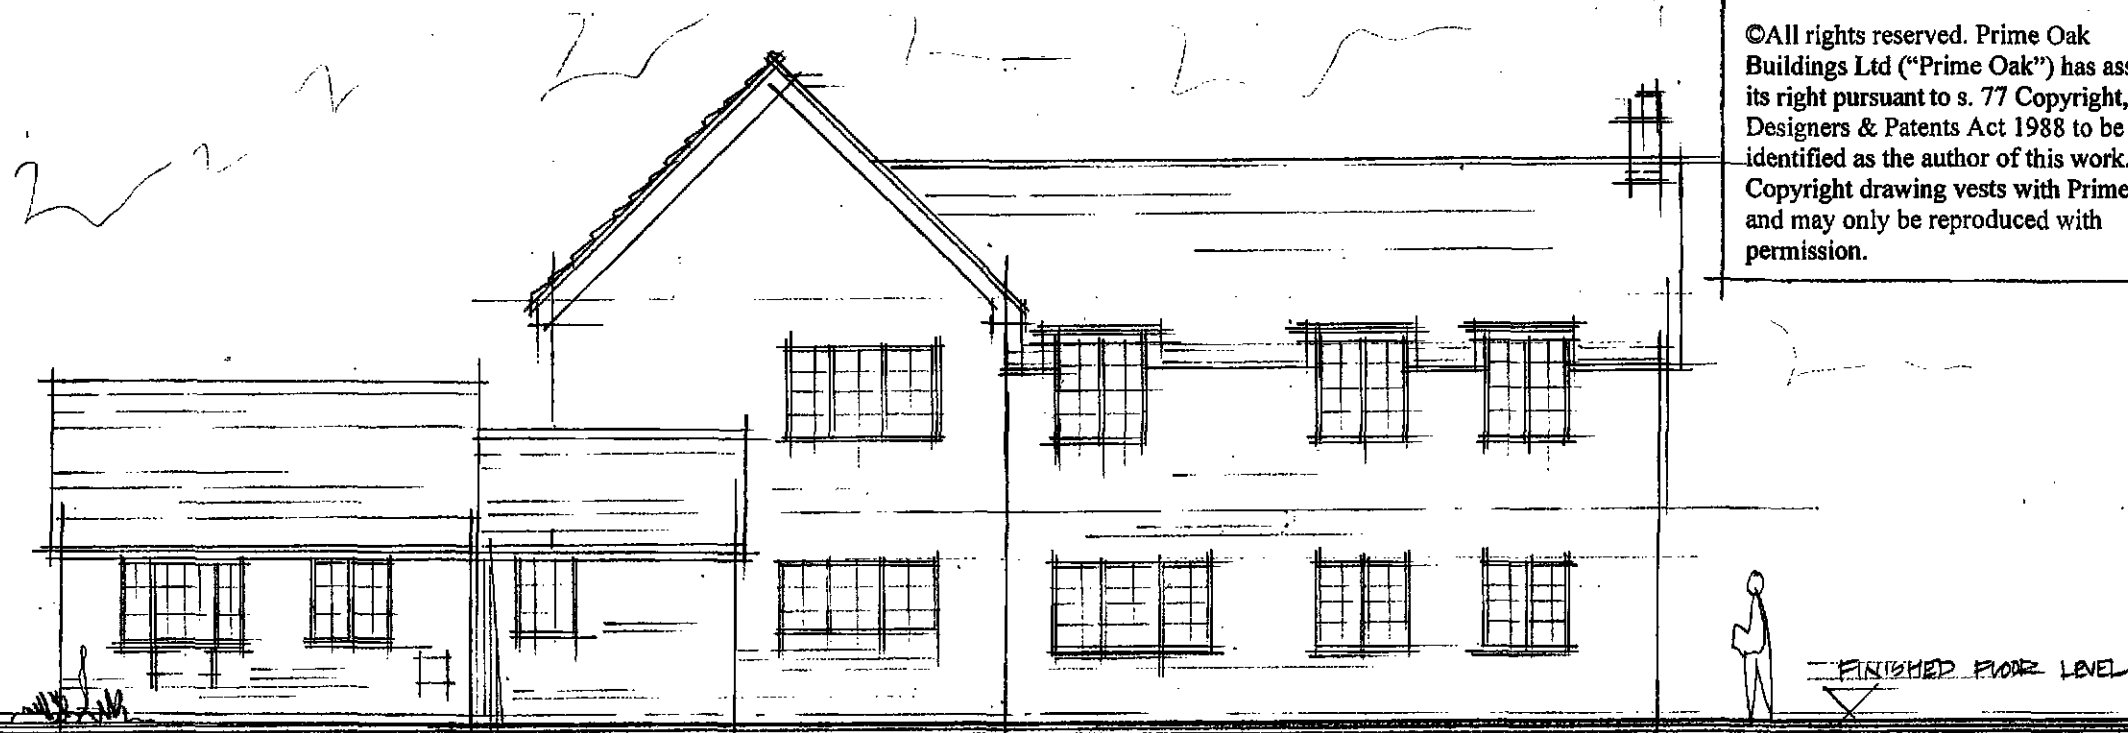

EXISTING REAR ELEVATION 1.

©All rights reserved. Prime Oak Buildings Ltd ("Prime Oak") has asserted its right pursuant to s. 77 Copyright, Designers & Patents Act 1988 to be identified as the author of this work. The Copyright drawing vests with Prime Oak and may only be reproduced with permission.

IF IN DOUBT - ASK!

NOTES:
DO NOT SCALE FROM DRAWINGS EXCEPT FOR PLANNING PURPOSES.
DUE TO OAK'S NATURAL IRON CONTENT, AN INITIAL STAINING WILL OCCUR TO STADDLESTONES, BRICKWORK AND OVERSITE. THIS WILL DISAPPEAR NATURALLY IN TIME.
CONCRETE SLAB TO BE EXTENDED 50mm BEYOND INDEPENDENT POSTS TO ALLOW FOR PADSTONE SPLAY.
© THIS DRAWING IS THE COPYRIGHT OF PRIMEOAK BUILDINGS LTD & MUST NOT BE REPRODUCED IN PART OR WHOLE WITHOUT CONSENT.
ANY DISCREPANCIES IN THIS DRAWING TO BE REPORTED PRIMEOAK BUILDINGS LTD.

WEATHERBOARD:
RAFTERS:
STUDWORK:
WIDTH:
DEPTH:
EAVES HEIGHT:
ROOF PITCH:
CATSLIDE:
OUTSHOT:

KEY:


- TIE BRACE.
- SMALL TIE BRACE
- KNEE BRACE.
- STUD BRACE / STUDWORK.
- SOLEPLATE.
- POSTS ON STADDLESTONES.
- POSTS ON SLAB.
- POSTS ON SOLEPLATE.
- POSTS ON BRICKWORK.

SHDC
Planning & Development
15 APR 2010
Ref: 0307-10

CLIENT: MR & MRS GRAY
JOB No: EXISTING ELEVATIONS
DRAWING No: 100/792/2010
SCALE: 1:100
DATE: APRIL 2010
DRAWN BY: STEVE APPLEY.




Prime Oak Buildings Ltd.
Whitehouse Farm
Whitehouse Lane
Swindon
South Staffordshire
DY3 4PE
Tel: 01384 296611
Fax: 01384 273118
www.primeoak.co.uk

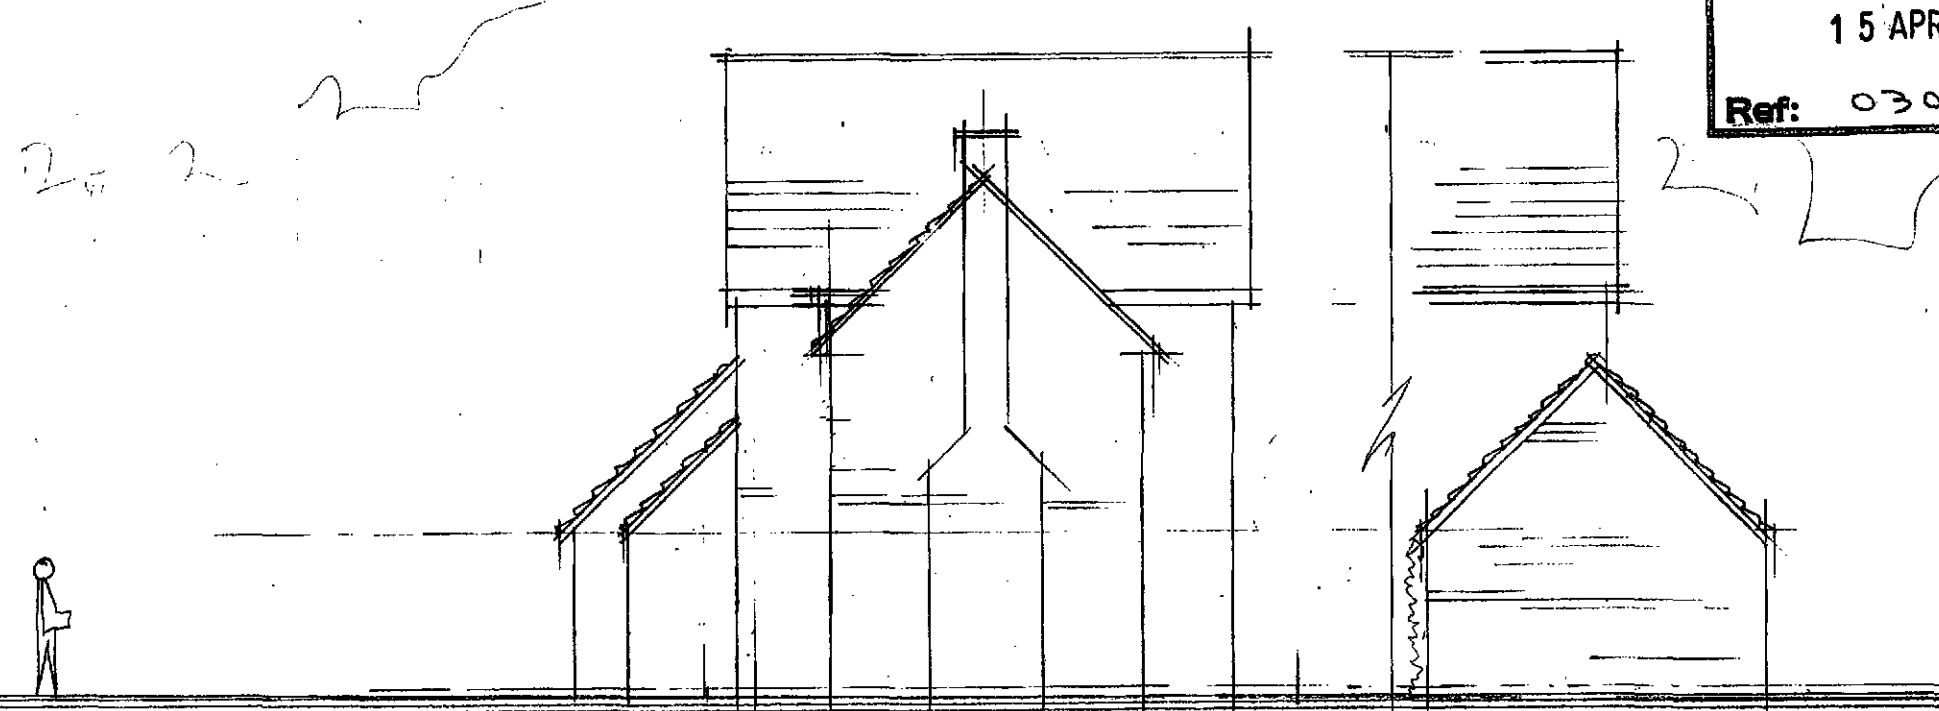

EXISTING SIDE ELEVATION 1.

EXISTING SIDE ELEVATION 1.

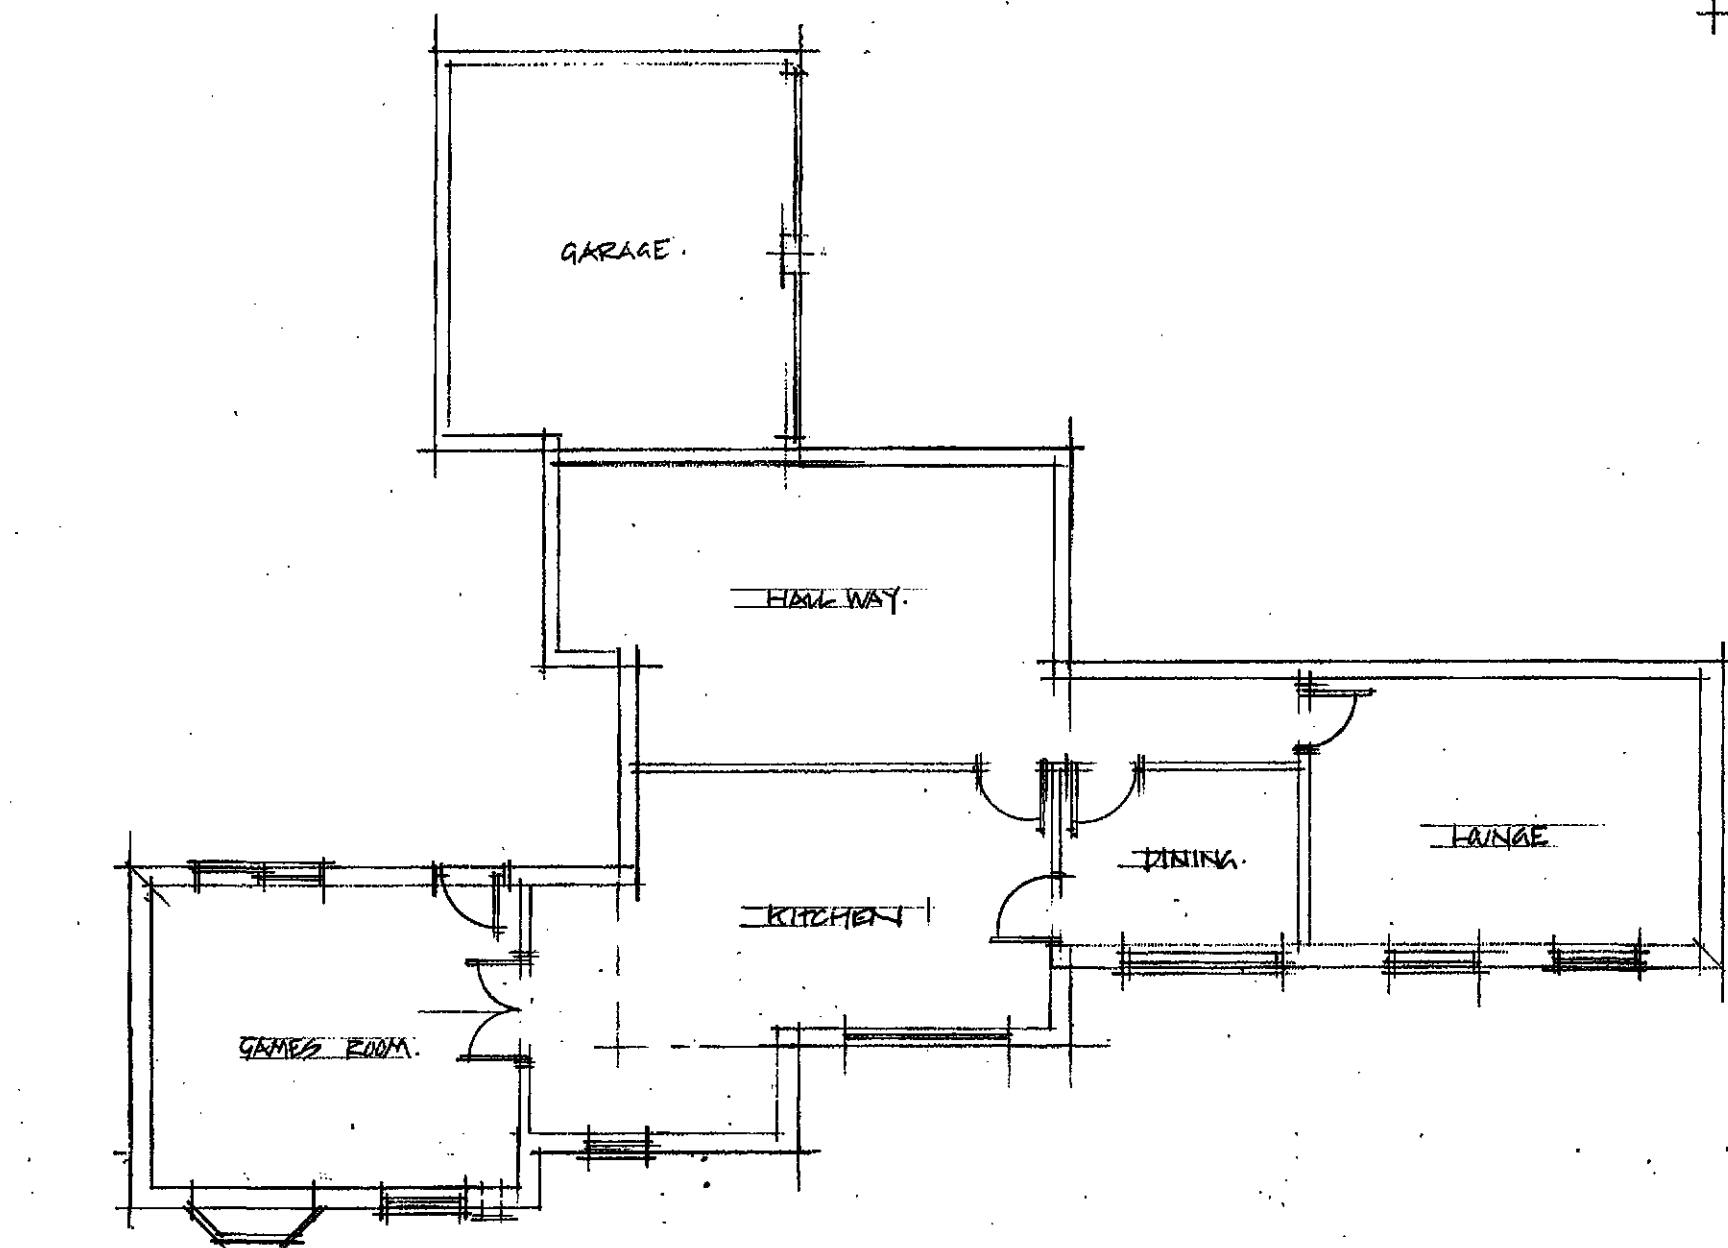

EXISTING GROUND FLOOR - PLAN 1

©All rights reserved. Prime Oak Buildings Ltd ("Prime Oak") has asserted its right pursuant to s. 77 Copyright, Designers & Patents Act 1988 to be identified as the author of this work. The Copyright drawing vests with Prime Oak and may only be reproduced with permission.

SHDC
Planning & Development

15 APR 2010

Ref: 0307-10

IF IN DOUBT - ASK!

NOTES:
DO NOT SCALE FROM DRAWINGS EXCEPT FOR PLANNING PURPOSES.

DUE TO OAK'S NATURAL IRON CONTENT, AN INITIAL STAINING WILL OCCUR TO STADDLESTONES, BRICKWORK AND OVERSITE. THIS WILL DISAPPEAR NATURALLY IN TIME.

CONCRETE SLAB TO BE EXTENDED 60mm BEYOND INDEPENDENT POSTS TO ALLOW FOR PADSTONE SPLAY.

© THIS DRAWING IS THE COPYRIGHT OF PRIMEOAK BUILDINGS LTD & MUST NOT BE REPRODUCED IN PART OR WHOLE WITHOUT CONSENT.

ANY DISCREPANCIES IN THIS DRAWING TO BE REPORTED PRIMEOAK BUILDINGS LTD.

WEATHERBOARD:

RAFTERS:

STUDWORK:

WIDTH:

DEPTH:

EAVES HEIGHT:

ROOF PITCH:

CATSLIDE:

OUTSHOT:

KEY:

- TIE BRACE.
- SMALL TIE BRACE
- KNEE BRACE.
- STUD BRACE / STUDWORK.
- SOLEPLATE.
- POSTS ON STADDLESTONES.
- POSTS ON SLAB.
- POSTS ON SOLEPLATE.
- POSTS ON BRICKWORK.

CLIENT: MRS & MRS. GRAY.

JOB No: EXISTING PLAN

DRAWING No: 100/793/2010

SCALE: 1:100

DATE: MARCH 2010

DRAWN BY: STEVE APPELBY



Prime Oak Buildings Ltd.

Whitehouse Farm
Whitehouse Lane
Swindon
South Staffordshire
DY3 4PE

Tel: 01384 296611
Fax: 01384 273118

www.primeoak.co.uk

©All rights reserved. Prime Oak Buildings Ltd ("Prime Oak") has asserted its right pursuant to s. 77 Copyright, Designers & Patents Act 1988 to be identified as the author of this work. The Copyright drawing vests with Prime Oak and may only be reproduced with permission.

IF IN DOUBT - ASK!

NOTES:
DO NOT SCALE FROM DRAWINGS EXCEPT FOR PLANNING PURPOSES.

DUE TO OAK'S NATURAL IRON CONTENT, AN INITIAL STAINING WILL OCCUR TO STADDLESTONES, BRICKWORK AND OVERSITE. THIS WILL DISAPPEAR NATURALLY IN TIME.

CONCRETE SLAB TO BE EXTENDED 50mm BEYOND INDEPENDENT POSTS TO ALLOW FOR PADSTONE SPLAY.

© THIS DRAWING IS THE COPYRIGHT OF PRIMEOAK BUILDINGS LTD & MUST NOT BE REPRODUCED IN PART OR WHOLE WITHOUT CONSENT.

ANY DISCREPANCIES IN THIS DRAWING TO BE REPORTED PRIMEOAK BUILDINGS LTD.

WEATHERBOARD:

RAFTERS:

STUDWORK:

WIDTH:

DEPTH:

EAVES HEIGHT:

ROOF PITCH:

OUTSIDE:

OUTSHOT:

KEY:

-  TIE BRACE.
-  SMALL TIE BRACE
-  KNEE BRACE.
-  STUD BRACE / STUDWORK.
-  SOLEPLATE.
-  POSTS ON STADDLESTONES.
-  POSTS ON SLAB.
-  POSTS ON SOLEPLATE.
-  POSTS ON BRICKWORK

CLIENT: MRS & MRS GRAY

JOB No: PROPOSED ORANGEY

DRAWING No: 1001-704/2010

SCALE: 1:100

DATE: MARCH 2010

DRAWN BY: STEVE APPLEBY




Prime Oak Buildings Ltd.


Whitehouse Farm
Whitehouse Lane
Swindon
South Staffordshire
DY3 4PE

Tel: 01384 296611
Fax: 01384 273118

www.primeoak.co.uk

SHDC
Planning & Development
15 APR 2010
Ref: 0307-10

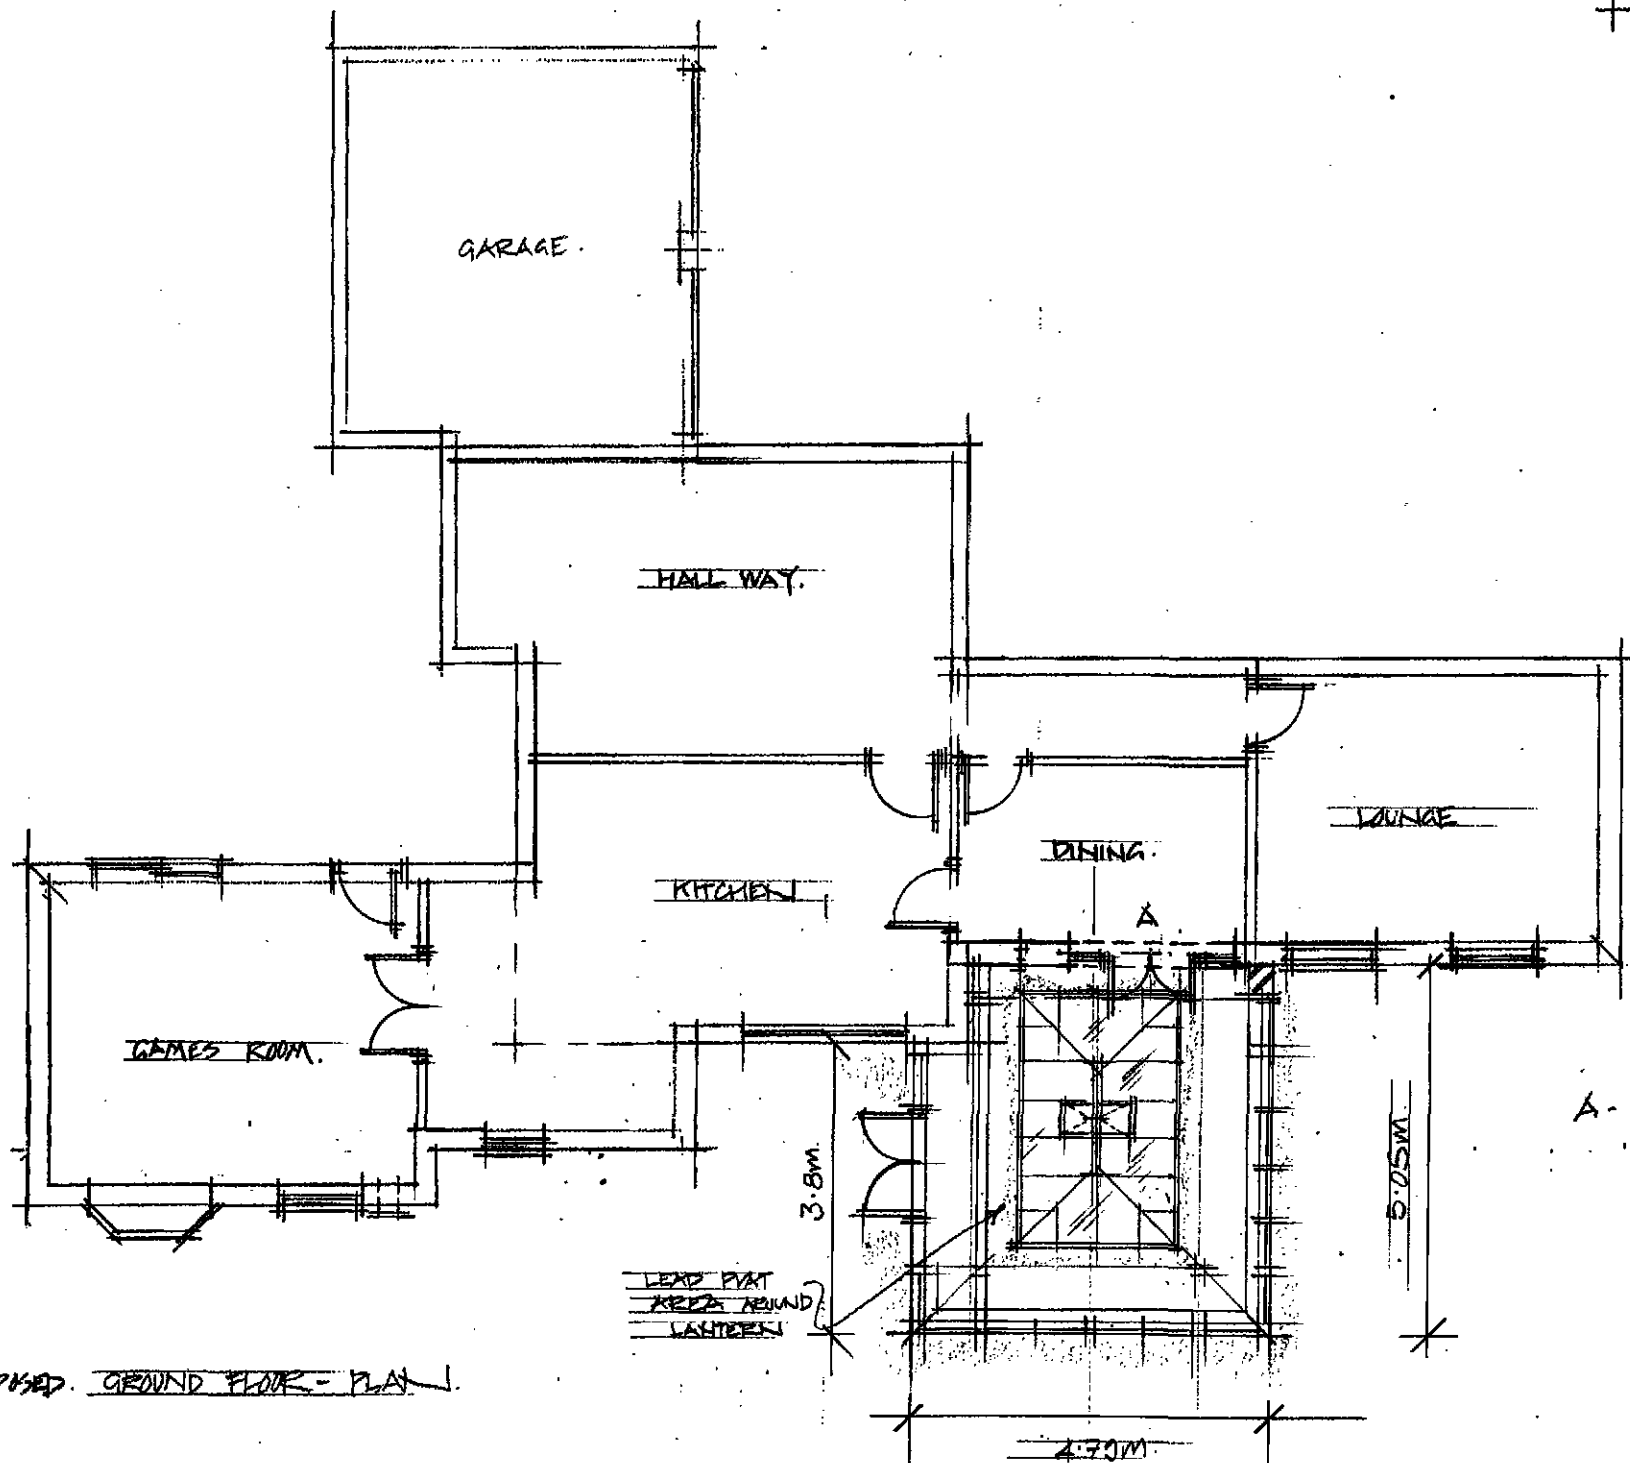

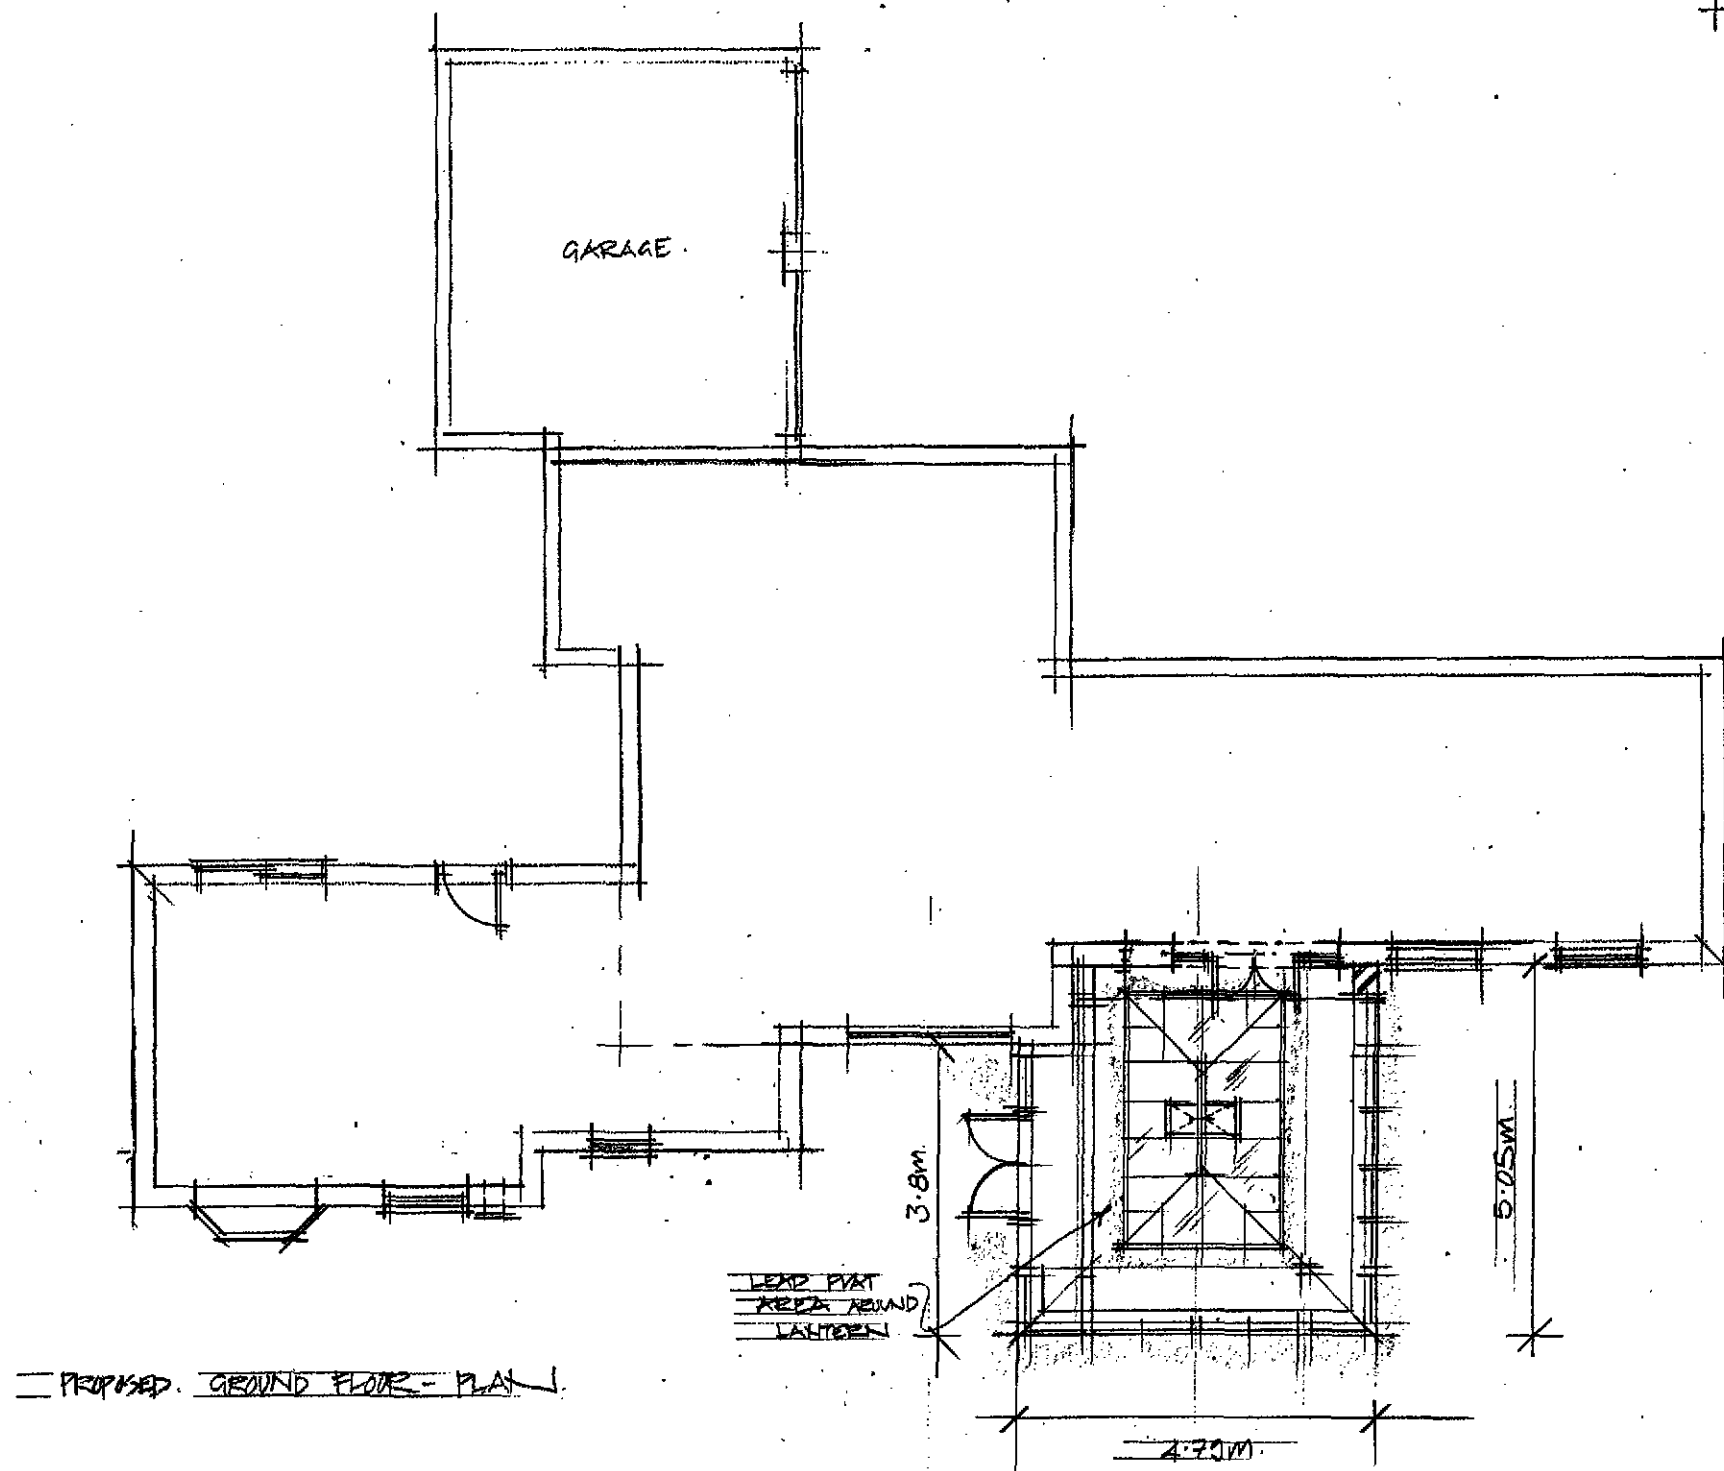

©All rights reserved. Prime Oak Buildings Ltd ("Prime Oak") has asserted its right pursuant to s. 77 Copyright, Designers & Patents Act 1988 to be identified as the author of this work. The Copyright drawing vests with Prime Oak and may only be reproduced with permission.

SHDC
Planning & Development
15 APR 2010
Ref: 0307-10

IF IN DOUBT - ASK!

NOTES:
DO NOT SCALE FROM DRAWINGS EXCEPT FOR PLANNING PURPOSES.

DUE TO OAK'S NATURAL IRON CONTENT, AN INITIAL STAINING WILL OCCUR TO STADDLESTONES, BRICKWORK AND OVERSITE. THIS WILL DISAPPEAR NATURALLY IN TIME.

CONCRETE SLAB TO BE EXTENDED 60mm BEYOND INDEPENDENT POSTS TO ALLOW FOR PADSTONE SPLAY.

THIS DRAWING IS THE COPYRIGHT OF PRIMEOAK BUILDINGS LTD & MUST NOT BE REPRODUCED IN PART OR WHOLE WITHOUT CONSENT.

ANY DISCREPANCIES IN THIS DRAWING TO BE REPORTED PRIMEOAK BUILDINGS LTD.

WEATHERBOARD:

RAFTERS:

STUDWORK:

WIDTH:

DEPTH:

EAVES HEIGHT:

ROOF PITCH:

CATSLIDE:

OUTSHOT:

KEY:

- TIE BRACE.
- SMALL TIE BRACE
- KNEE BRACE.
- STUD BRACE / STUDWORK.
- SOLEPLATE.
- POSTS ON STADDLESTONES.
- POSTS ON SLAB.
- POSTS ON SOLEPLATE.
- POSTS ON BRICKWORK.

CLIENT: MR & MRS GRAY

JOB No: PROPOSED ORANGER

DRAWING No: 100/794/2010

SCALE: 1:100

DATE: MARCH 2010

DRAWN BY: STEVE APPELBY



Prime Oak Buildings Ltd.

Whitehouse Farm
Whitehouse Lane
Swindon
South Staffordshire
DY3 4PE

Tel: 01384 296611
Fax: 01384 273118

www.primeoak.co.uk

SHDC
Planning & Development

15 APR 2010

Ref: 0307-10

IF IN DOUBT - ASK!

NOTES:
DO NOT SCALE FROM DRAWINGS EXCEPT FOR
PLANNING PURPOSES

DUE TO OAK'S NATURAL IRON CONTENT, AN INITIAL
STAINING WILL OCCUR TO STADDESTONES.
BRICKWORK AND OVERSITE. THIS WILL DISAPPEAR
NATURALLY IN TIME

© THIS DRAWING IS THE COPYRIGHT OF PRIME OAK
BUILDINGS LTD & MUST NOT BE REPRODUCED IN
PART OR WHOLE WITHOUT CONSENT

ANY DISCREPANCIES IN THIS DRAWING TO BE
REPORTED PRIME OAK BUILDINGS LTD

WEATHERBOARD

RAFTERS

STUDWORK

WIDTH

DEPTH

EAVES HEIGHT

ROOF PITCH

CATSLIDE

OUTSHOT

KEY:

-  TIE BRACE
-  SMALL TIE BRACE
-  KNEE BRACE
-  STUD BRACE / STUDWORK
-  SOLEPLATE
-  POSTS ON STADDESTONES
-  POSTS ON SLAB
-  POSTS ON SOLEPLATE
-  POSTS ON BRICKWORK

CLIENT Mr & Mrs Gray

JOB No

DRAWING No

SCALE 1:500

DATE

DRAWN BY




Prime Oak Buildings Ltd.


Whitehouse Farm
Whitehouse Lane
Swindon
South Staffordshire
DY3 4PE

Tel: 01384 296611
Fax: 01384 273118

www.primeoak.co.uk


POSITION OF
PROPOSED
ORANGERY.

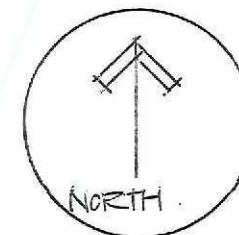

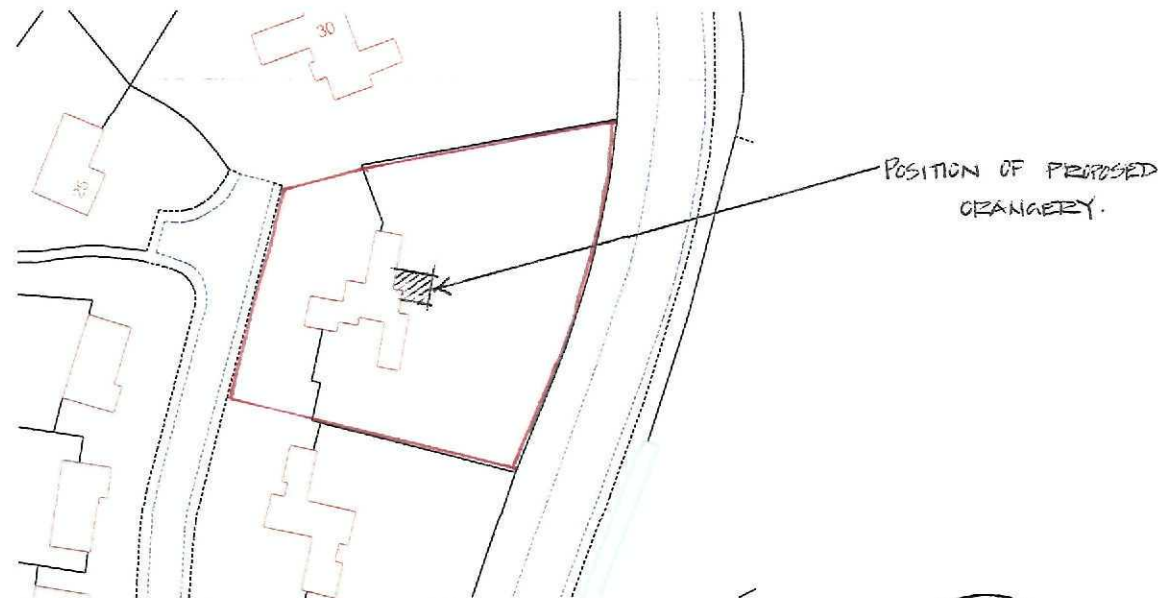

Ordnance Survey (c) Crown Copyright 2010. All rights reserved. Licence number 100020449

SHDC
Planning & Development
15 APR 2010
Ref: 0307-10

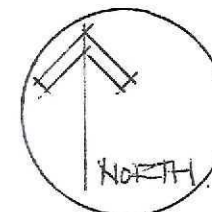

IF IN DOUBT - ASK!

NOTES
DO NOT SCALE FROM DRAWINGS EXCEPT FOR PLANNING PURPOSES
DUE TO OAK'S NATURAL IRON CONTENT AN INITIAL STAINING WILL OCCUR TO STADDESTONES, BRICKWORK AND OVERSITE. THIS WILL DISAPPEAR NATURALLY IN TIME

THIS DRAWING IS THE COPYRIGHT OF PRIME OAK BUILDINGS LTD & MUST NOT BE REPRODUCED IN PART OR WHOLE WITHOUT CONSENT

ANY DISCREPANCIES IN THIS DRAWING TO BE REPORTED PRIME OAK BUILDINGS LTD

WEATHERBOARD

RAFTERS

STUDWORK

WIDTH

DEPTH

EAVES HEIGHT

ROOF PITCH

CATSLIDE

OUTSHOT

KEY:

- TIE BRACE
- SMALL TIE BRACE
- KNEE BRACE
- STUD BRACE / STUDWORK
- SOLEPLATE
- POSTS ON STADDESTONES
- POSTS ON SLAB
- POSTS ON SOLEPLATE
- POSTS ON BRICKWORK

CLIENT Mr & Mrs Gray

JOB No

DRAWING No

SCALE 1/250

DATE

DRAWN BY



Prime Oak Buildings Ltd.

Whitehouse Farm
Whitehouse Lane
Swindon
South Staffordshire
DY3 4PE

Tel: 01384 296611
Fax: 01384 273118

www.primeoak.co.uk