



DO NOT SCALE THIS DRAWING. THE CONTRACTOR IS DEEMED TO HAVE CHECKED ALL DIMENSIONS ON SITE AND REPORT ANY DISCREPANCIES TO OGLESBY & LIMB LTD. THE CONTENTS OF THIS DRAWING ARE COVERED BY COPYRIGHT AND REMAIN THE PROPERTY OF OGLESBY & LIMB LTD. WRITTEN APPROVAL MUST BE OBTAINED FROM OGLESBY & LIMB LTD PRIOR TO DUPLICATION OR REPRODUCTION OF THIS DRAWING OR ITS CONTENTS. ANY DIMENSIONS NOT SHOWN ARE TO BE CHECKED AND AGREED WITH OGLESBY & LIMB LTD.

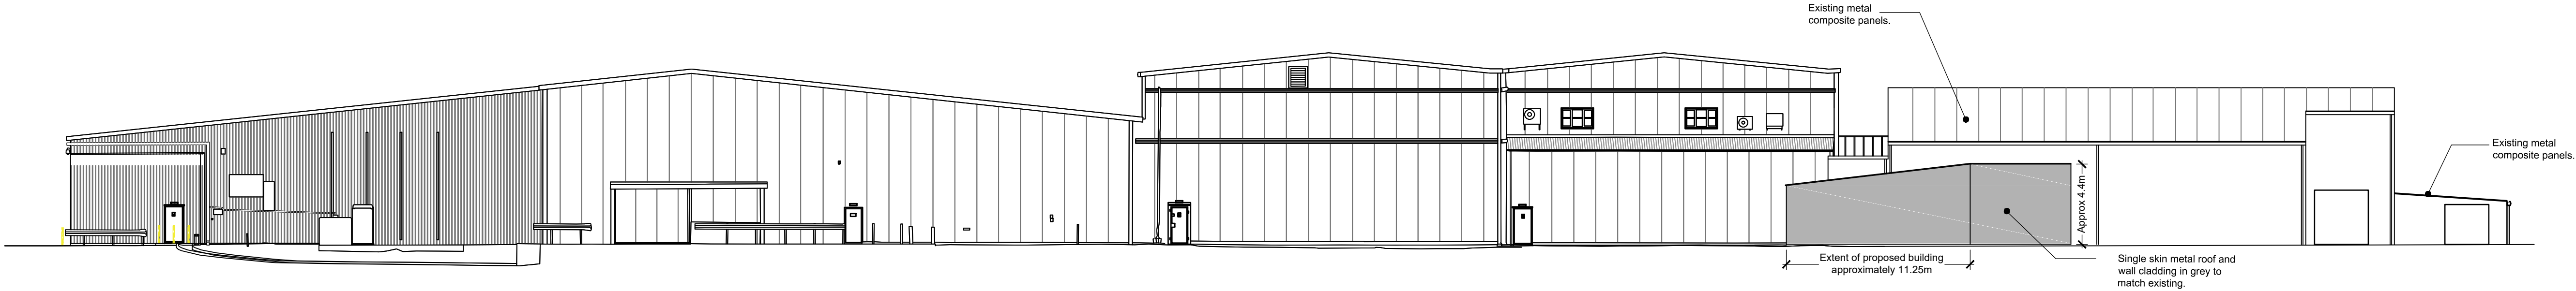


Site South Elevation as proposed

Scale 1:200 @ A1
SCALE 1 : 200
SCALE 1 : 1

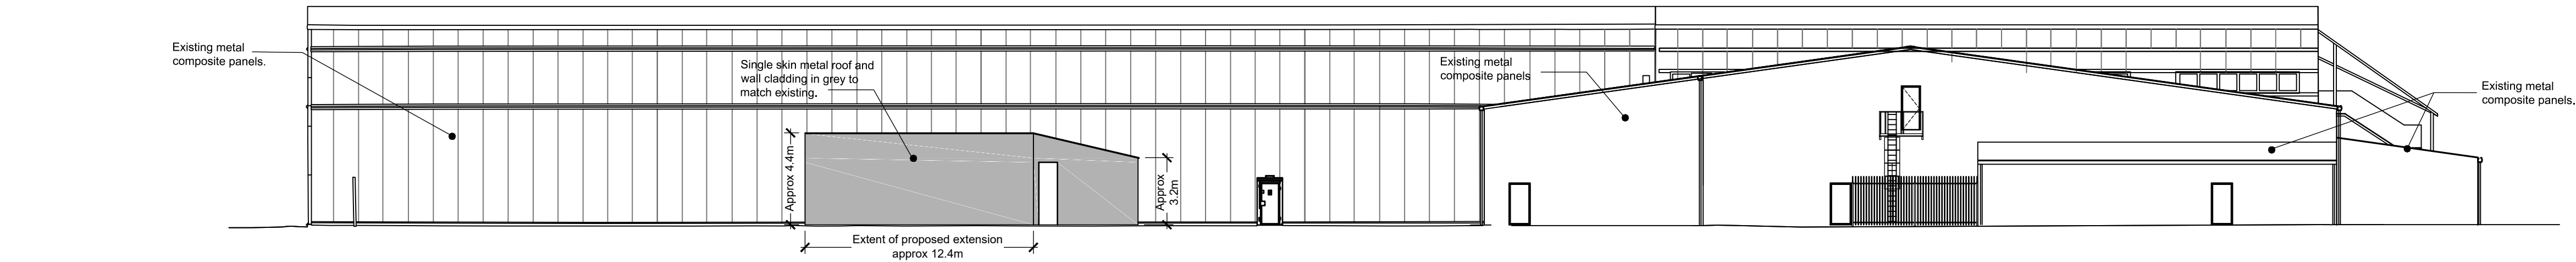


Site East Elevation as proposed

Scale 1:200 @ A1
SCALE 1 : 200
SCALE 1 : 1

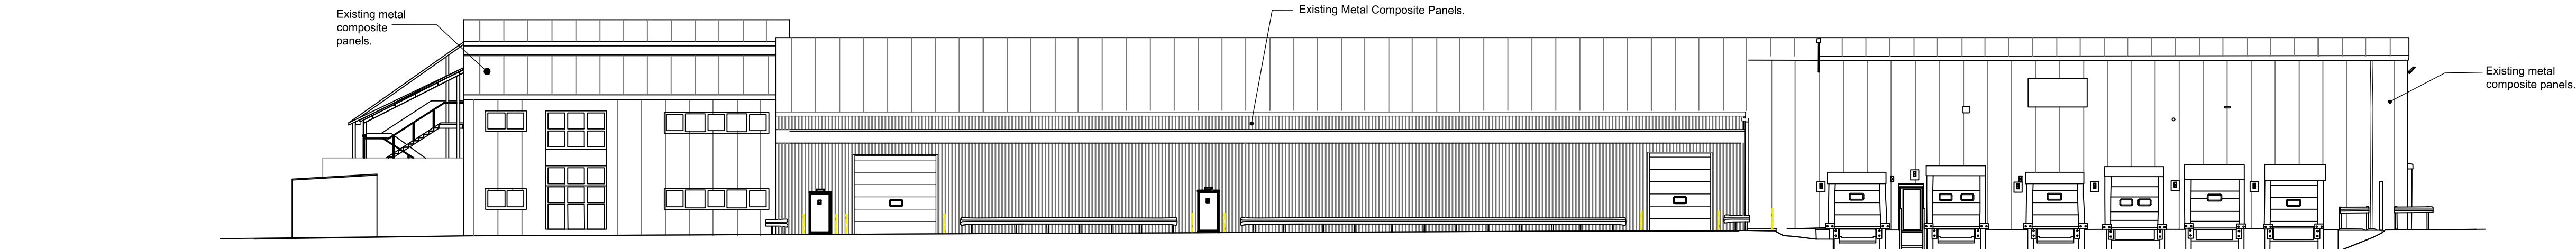

Site West Elevation as proposed (unaffected by proposal)

Scale 1:200 @ A1
SCALE 1 : 200
SCALE 1 : 1

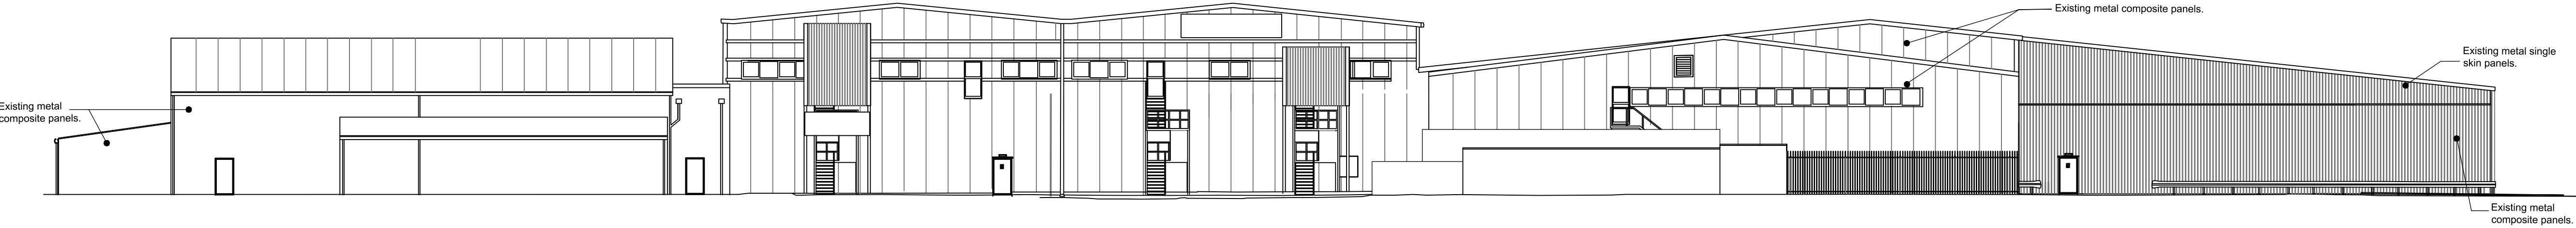

Site North Elevation as proposed (unaffected by proposal)

Scale 1:200 @ A1
SCALE 1 : 200
SCALE 1 : 1

Plans & Elevations based upon survey information provided by ASC. Missing areas have not been surveyed therefore elevations are indicative only and accuracy cannot be fully ascertained. Any discrepancies to be reported to O&L.

-	xx.xx.xx	xxxxx	XXX
Ref.	Date	Description	Initial

Oglesby & Limb Ltd

Chartered Architect

Suite 1 Market Chambers
12 Market Place, Spalding, Lincs
PE11 1SL

Tel: 01775 761196

e-mail: design@o-l-ltd.co.uk

O&L

Client:
J.O.Sims Ltd.

Project:
**Proposed Single Storey Outbuilding at
J.O.Sims Ltd.
Pudding Lane, Pinchbeck
Spalding, Lincolnshire
PE11 3TJ**

Drawing Title:

Elevations as proposed

PLANNING APPLICATION ISSUE

Date:	APRIL 2021	Scale:	as shown @ A1
Drawn by:	RDL	Checked by:	AJO

Drawing Number:	Rev:
A1527B - 13	-