




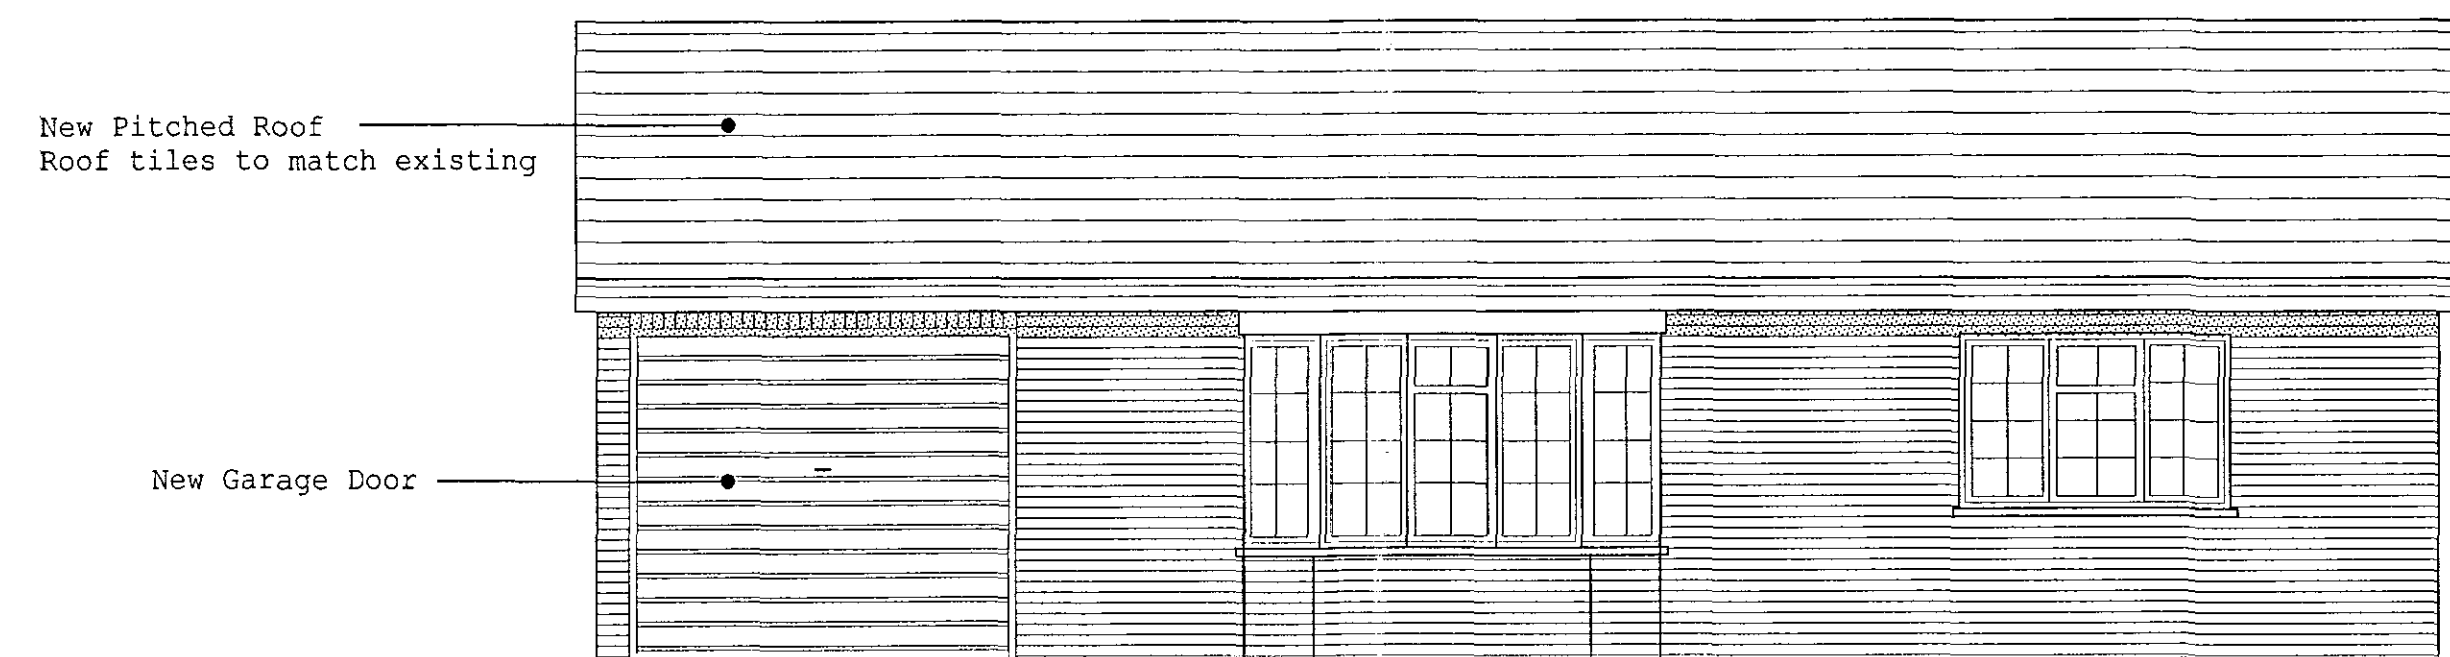


Proposed Front

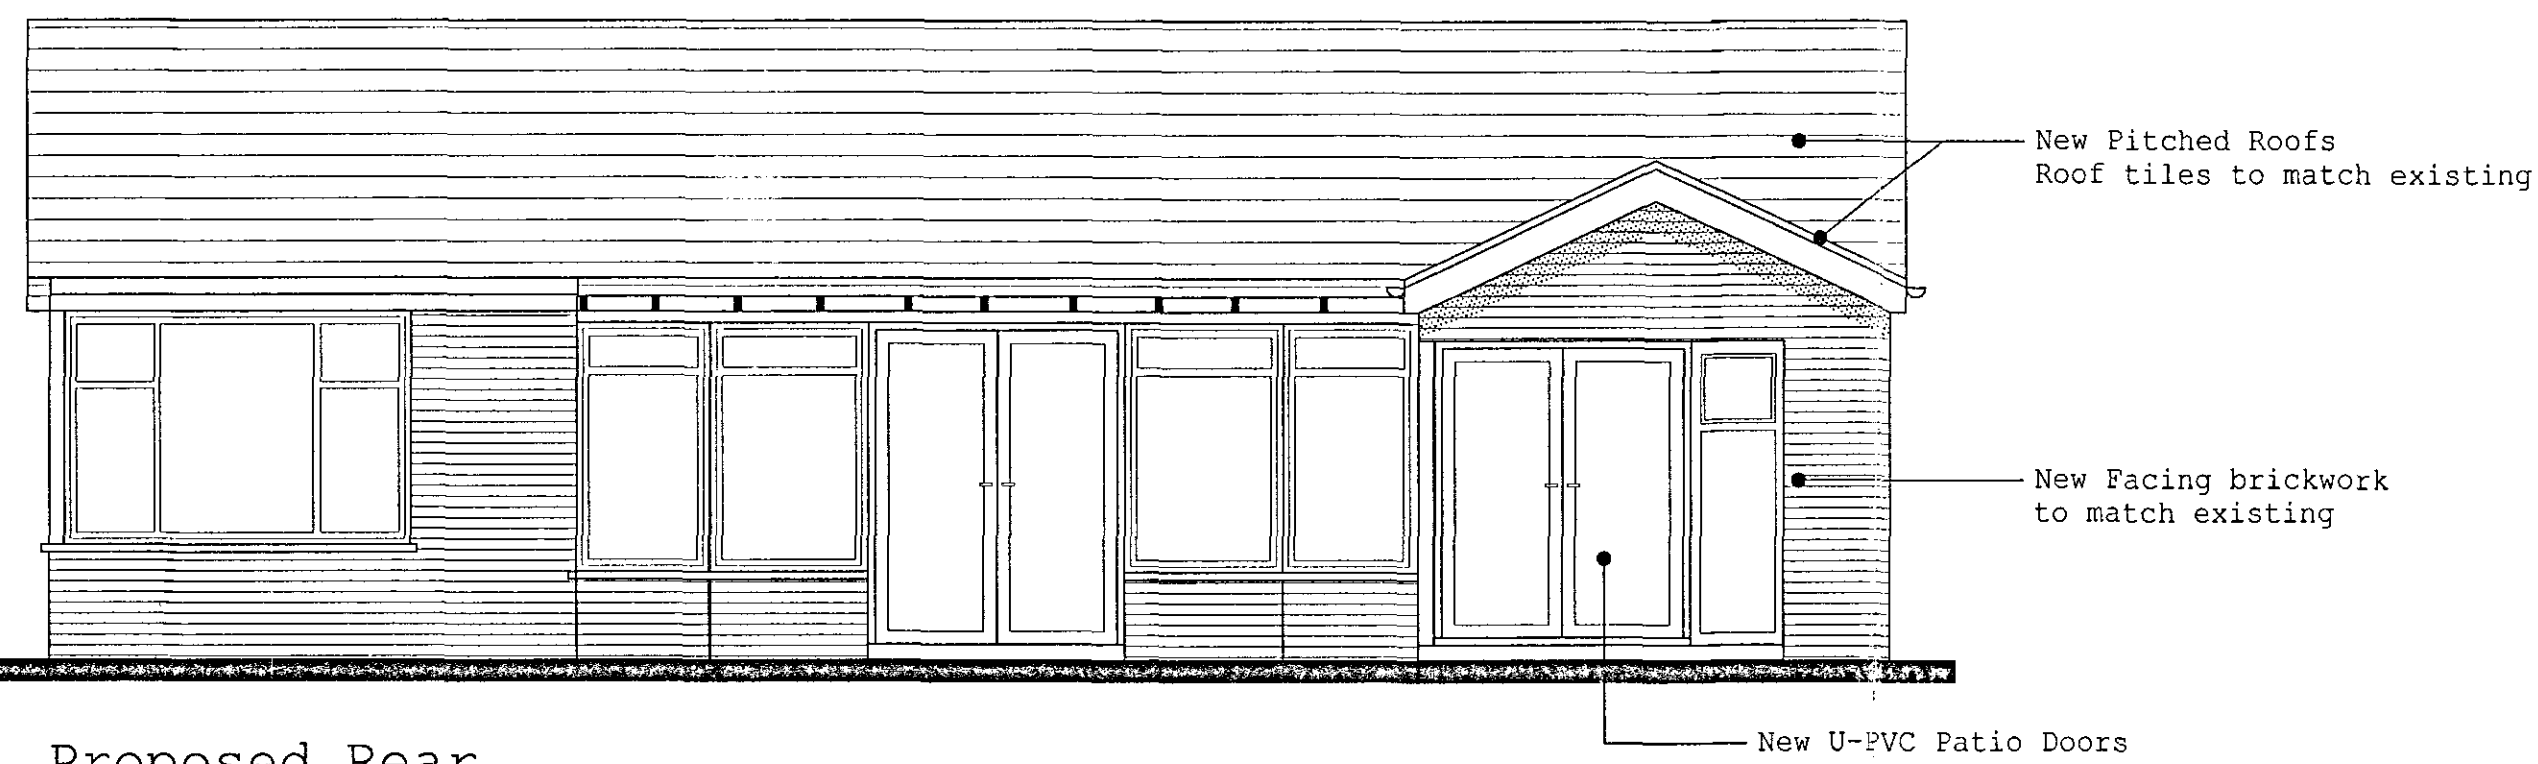

Proposed Rear

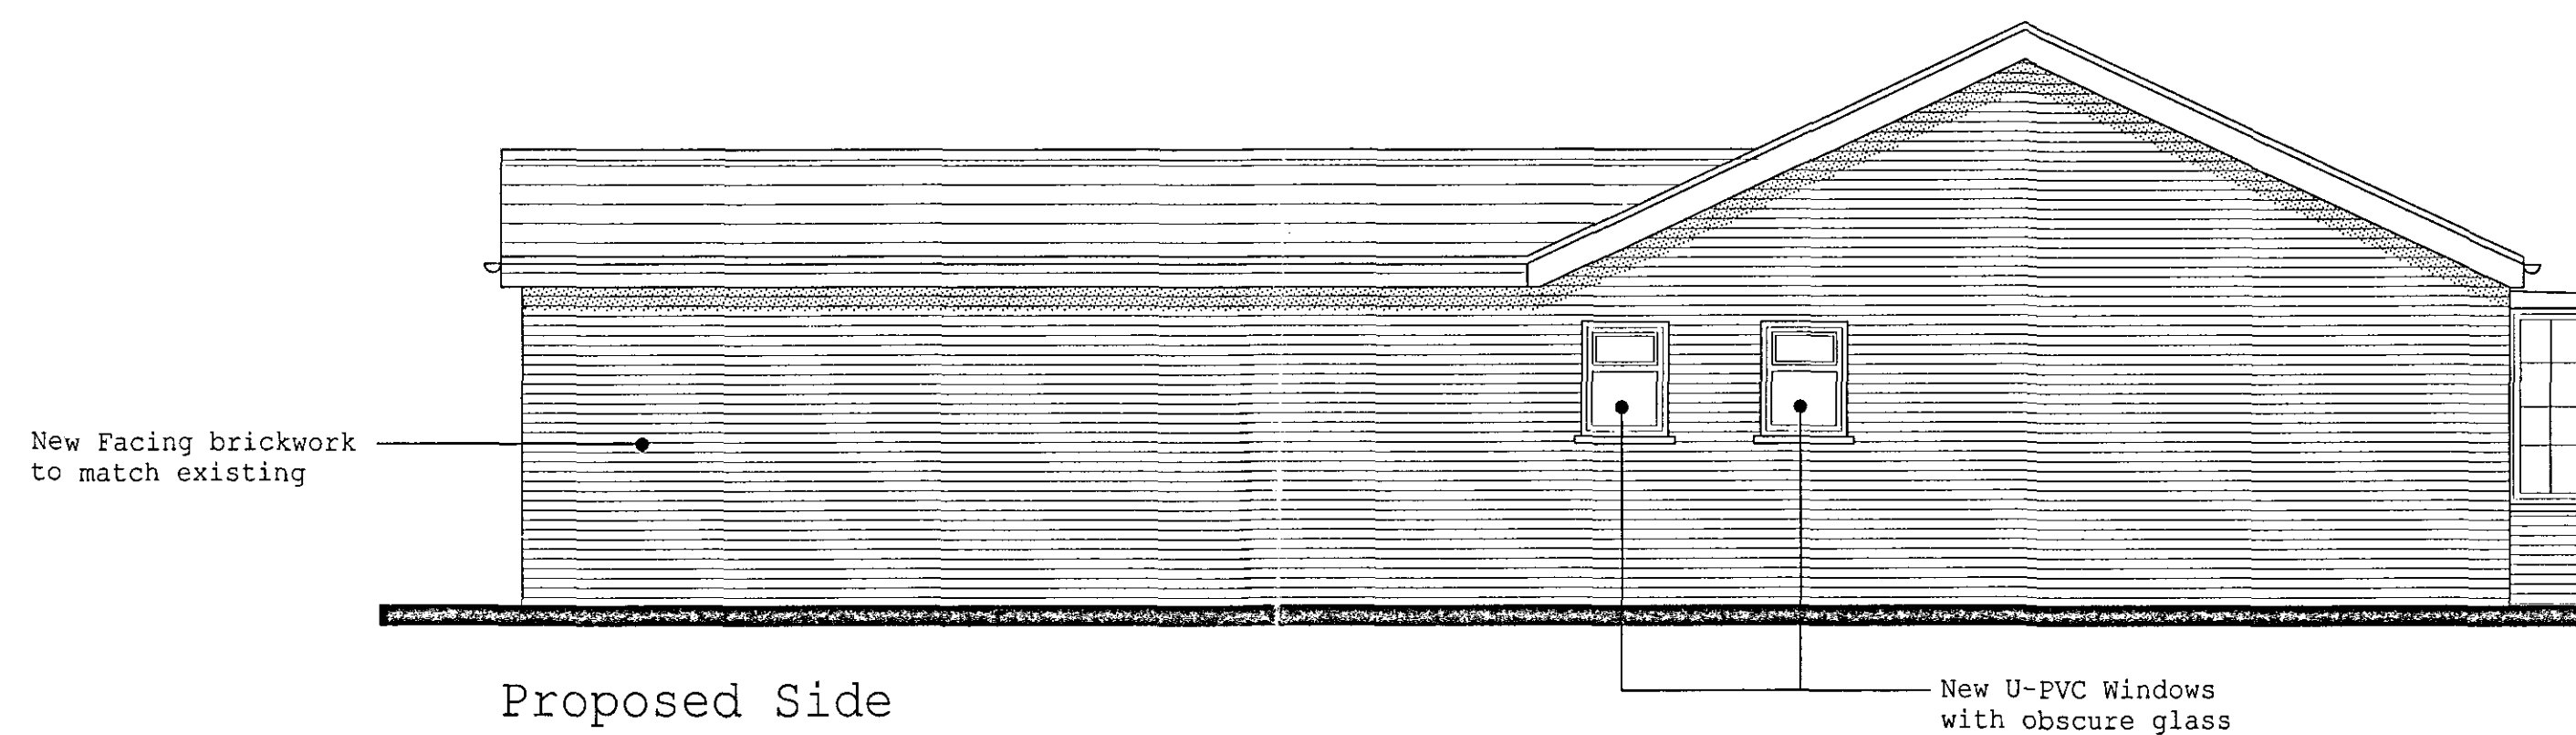


Proposed Side

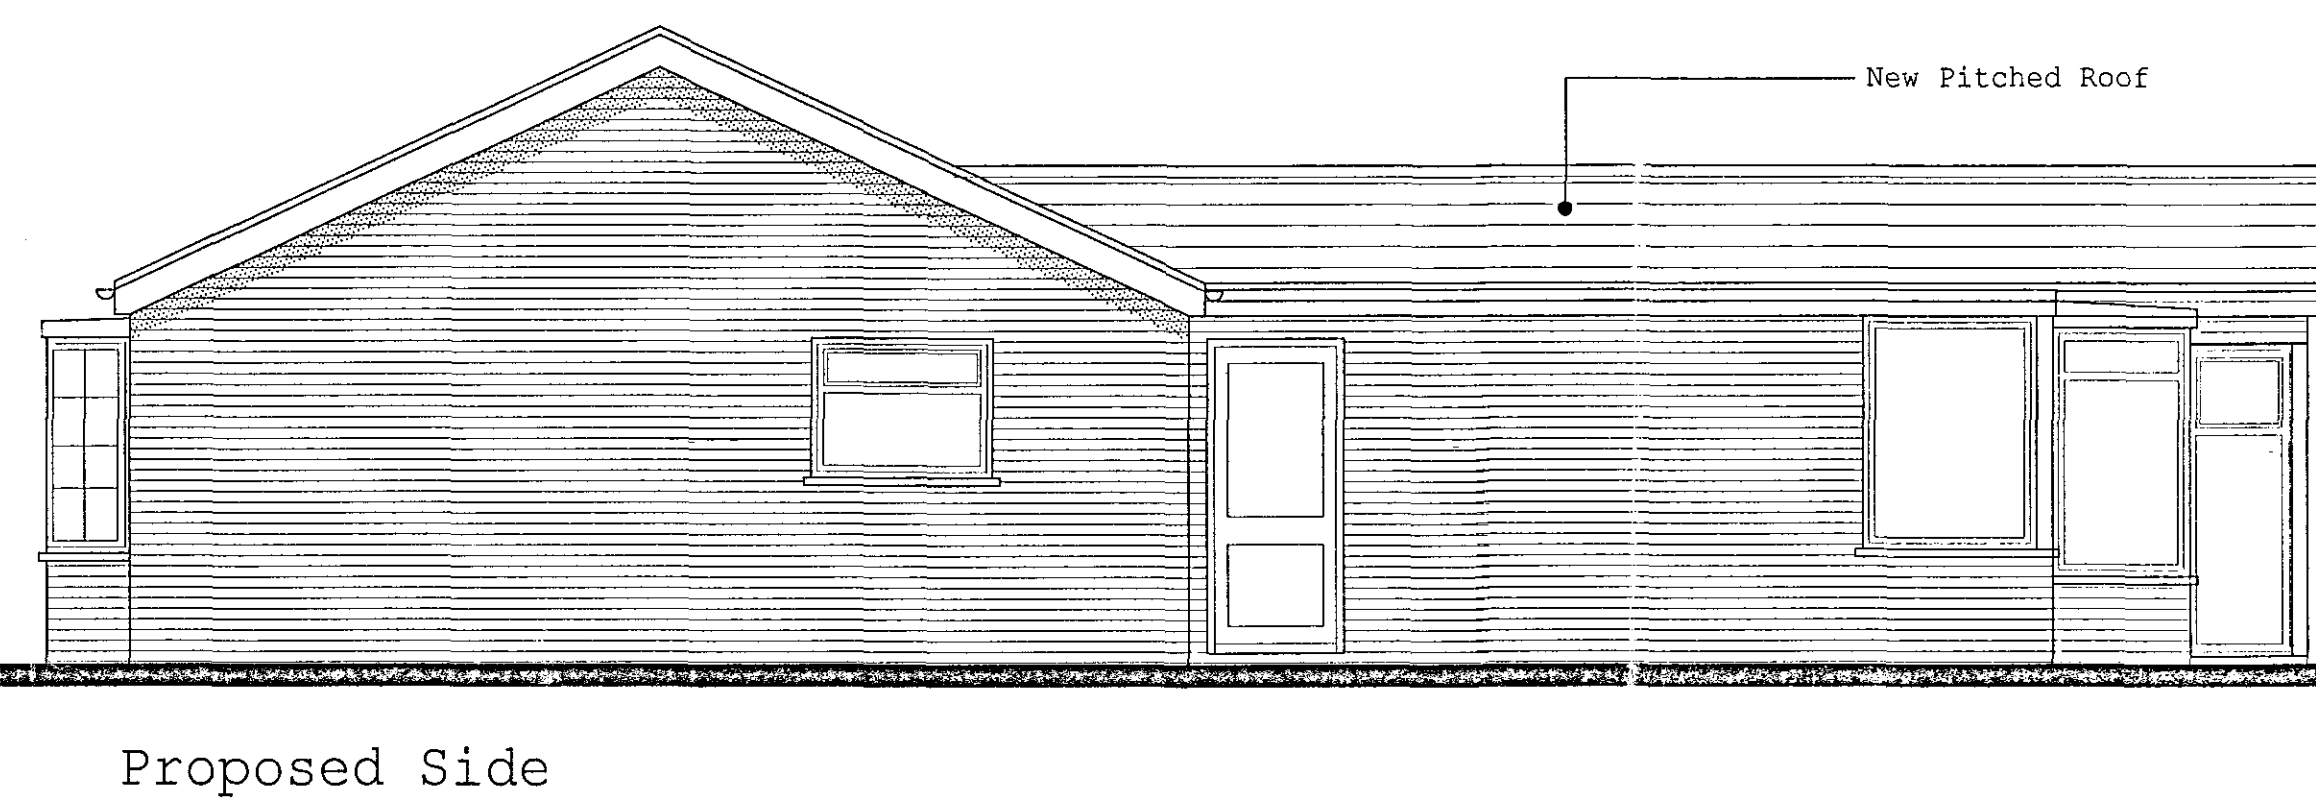

Proposed Side




Existing Front Elevation

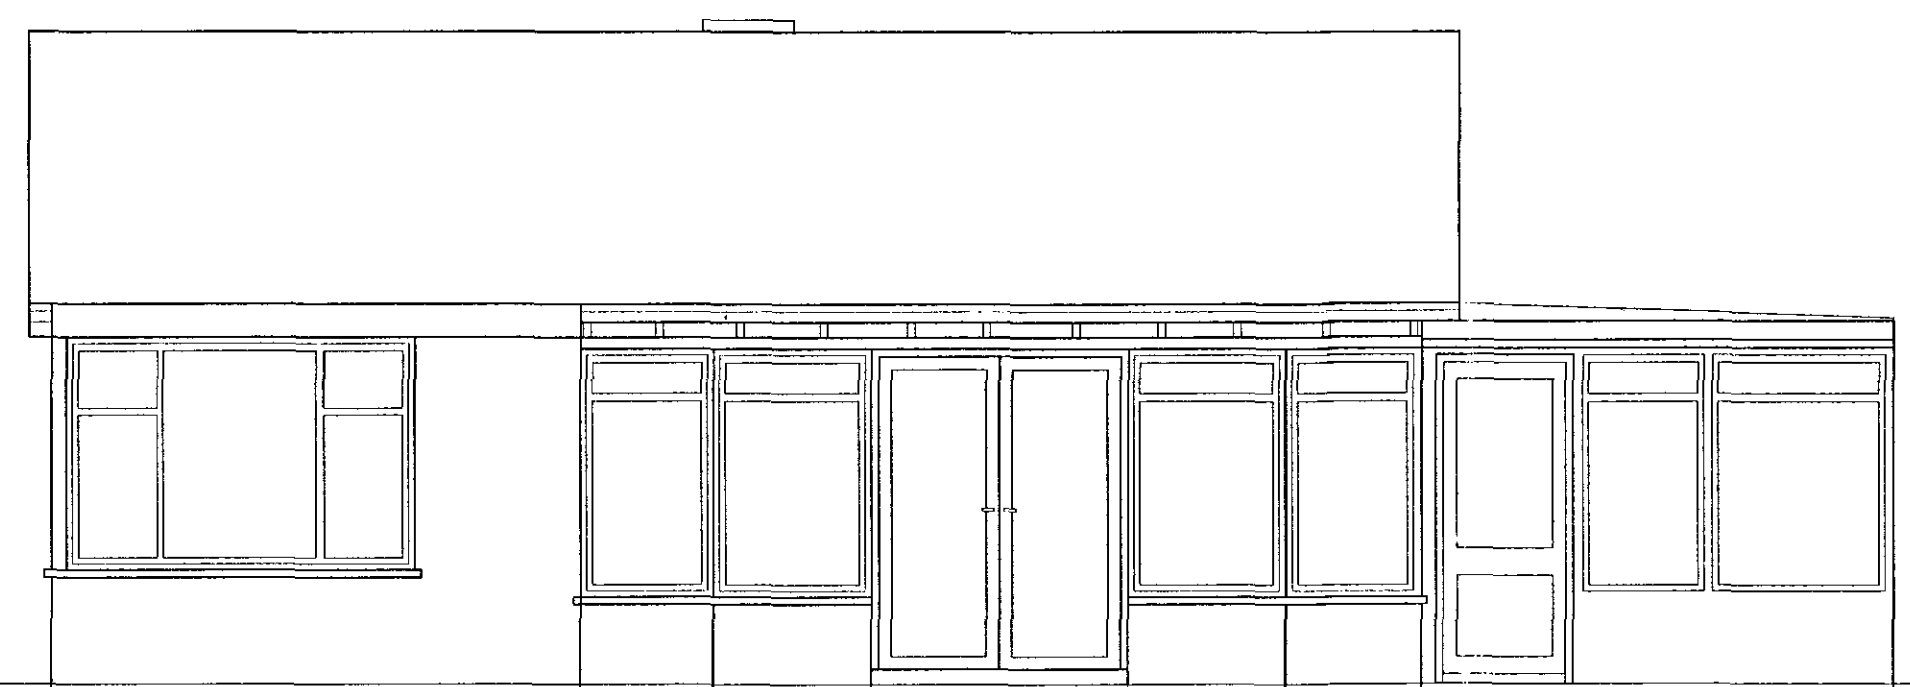


Existing Rear Elevation

**DETERMINED
PLAN**

SHDC
Planning & Development
- 7 MAR 2005
Ref: 0316105

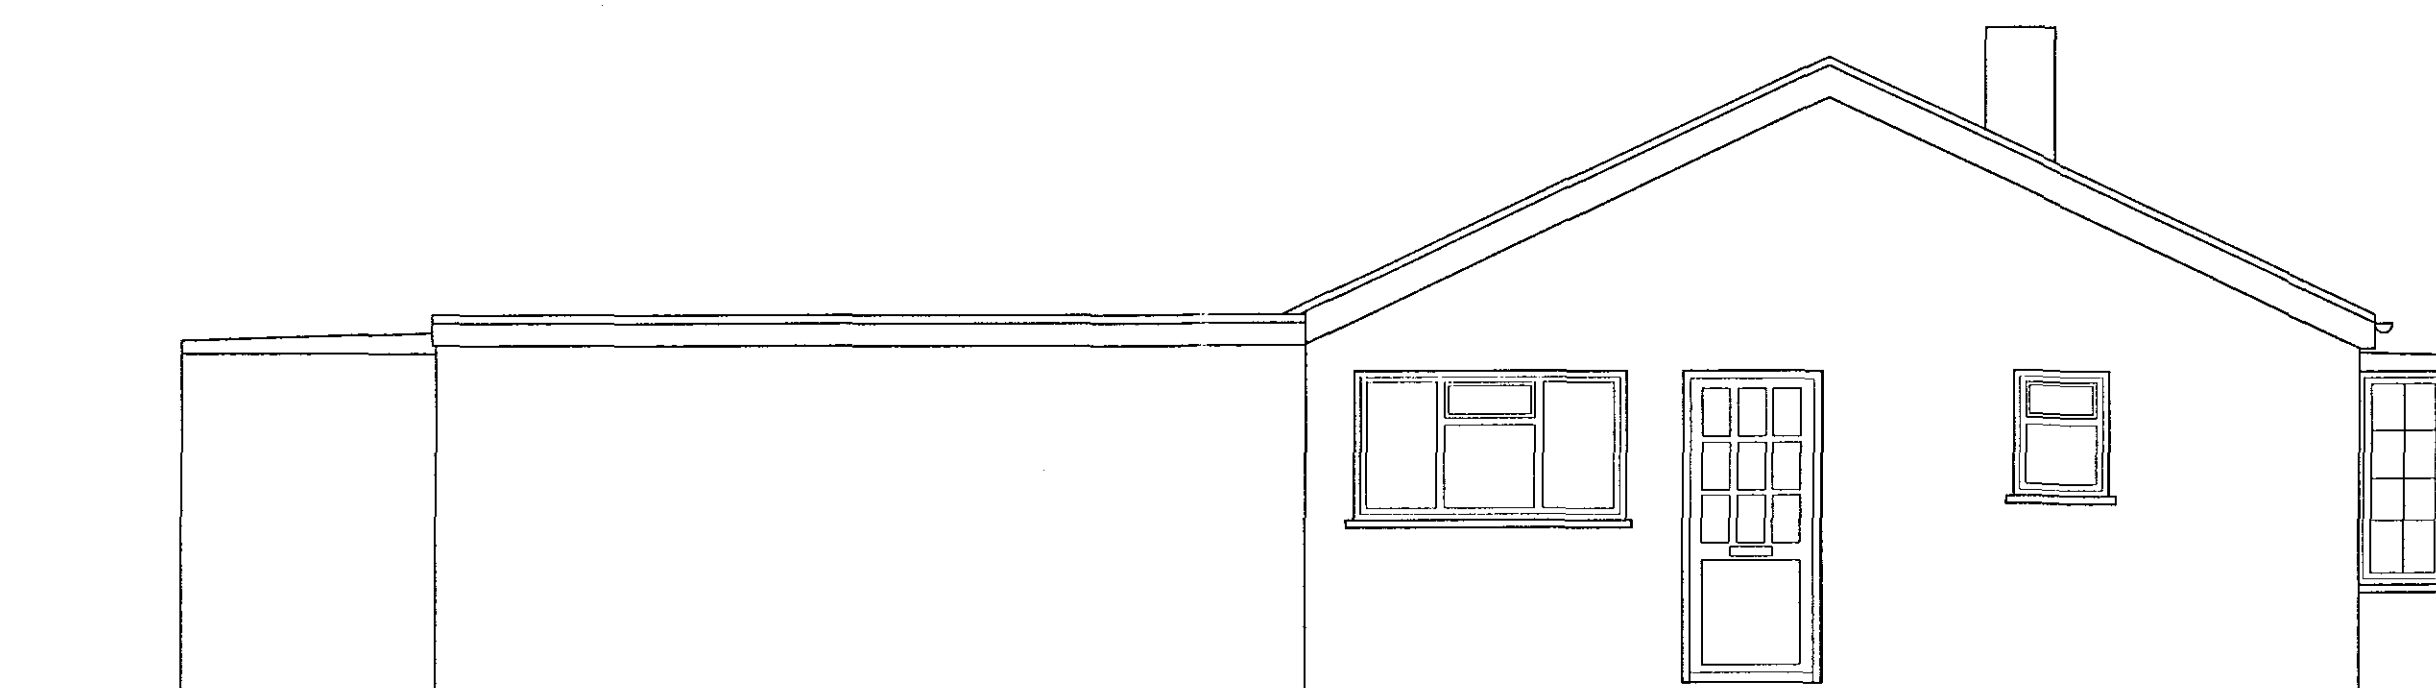

Existing Side Elevation

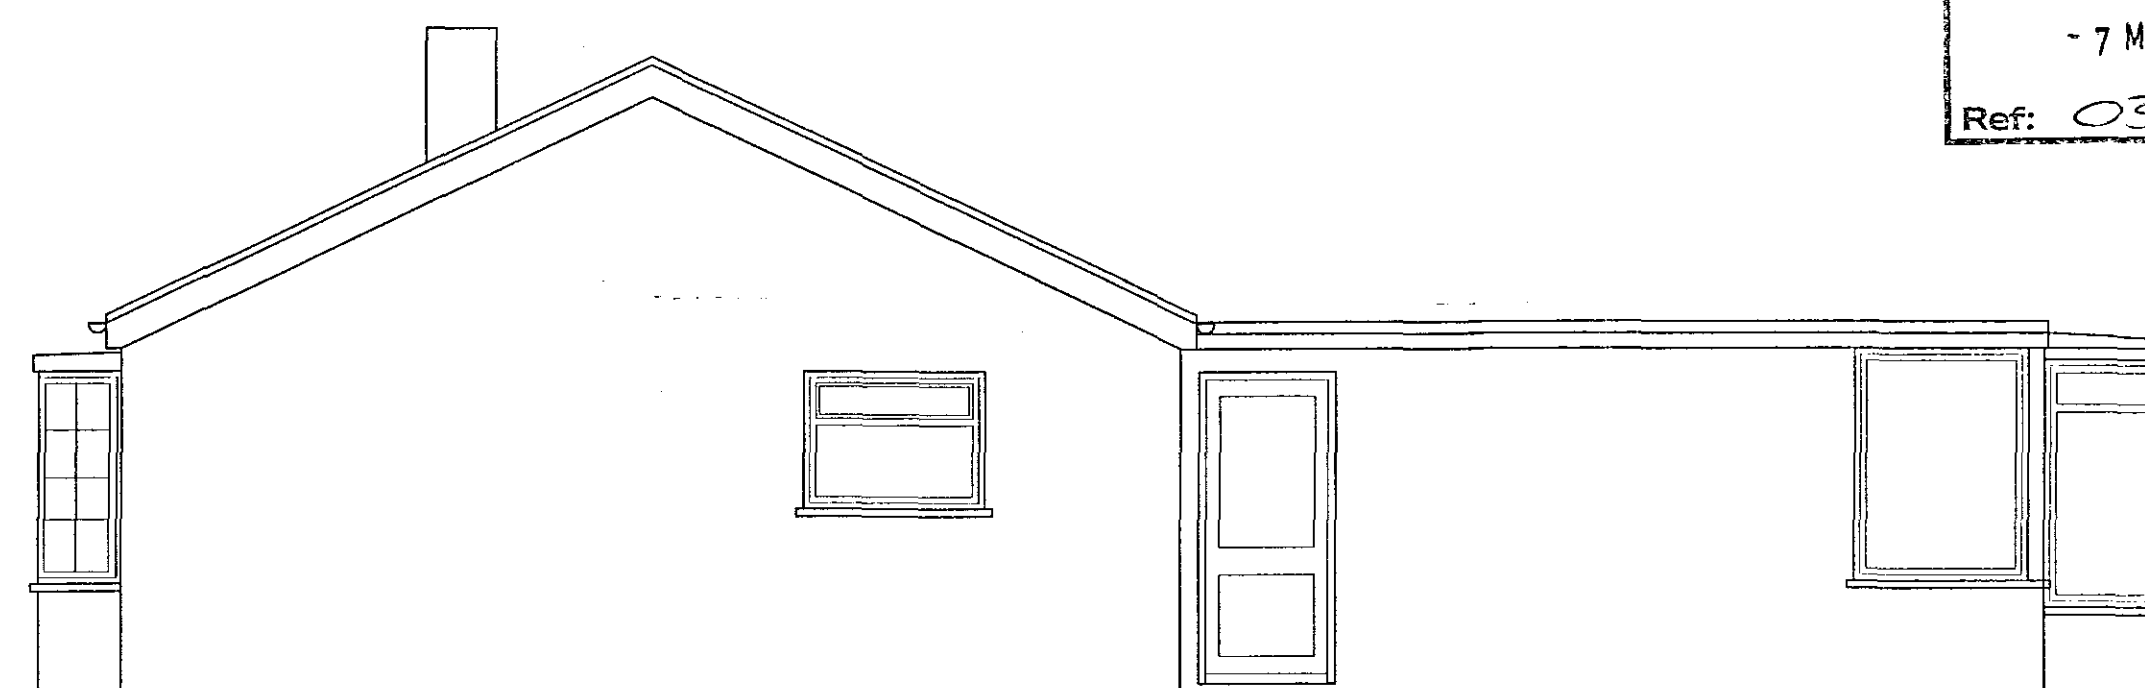

Existing Side Elevation

notes.....

revision.....

scale..... 1:50

date..... Feb 05

drawing No..... B04/1010-03

Ext & Proposed
Elevations

drawing

Proposed Bungalow
Extension

project.....

Mr&Mrs Rodgers
Glen eden
North Gate
Pinchbeck
Spalding
Lincs

client.....

2 PELLIS DRIVE
KIRTON
BOSTON
Lincs

tel: 01205 722774

email: hands_architecture2000@yahoo.co.uk

**H
&
S**

architectural design service ltd.