




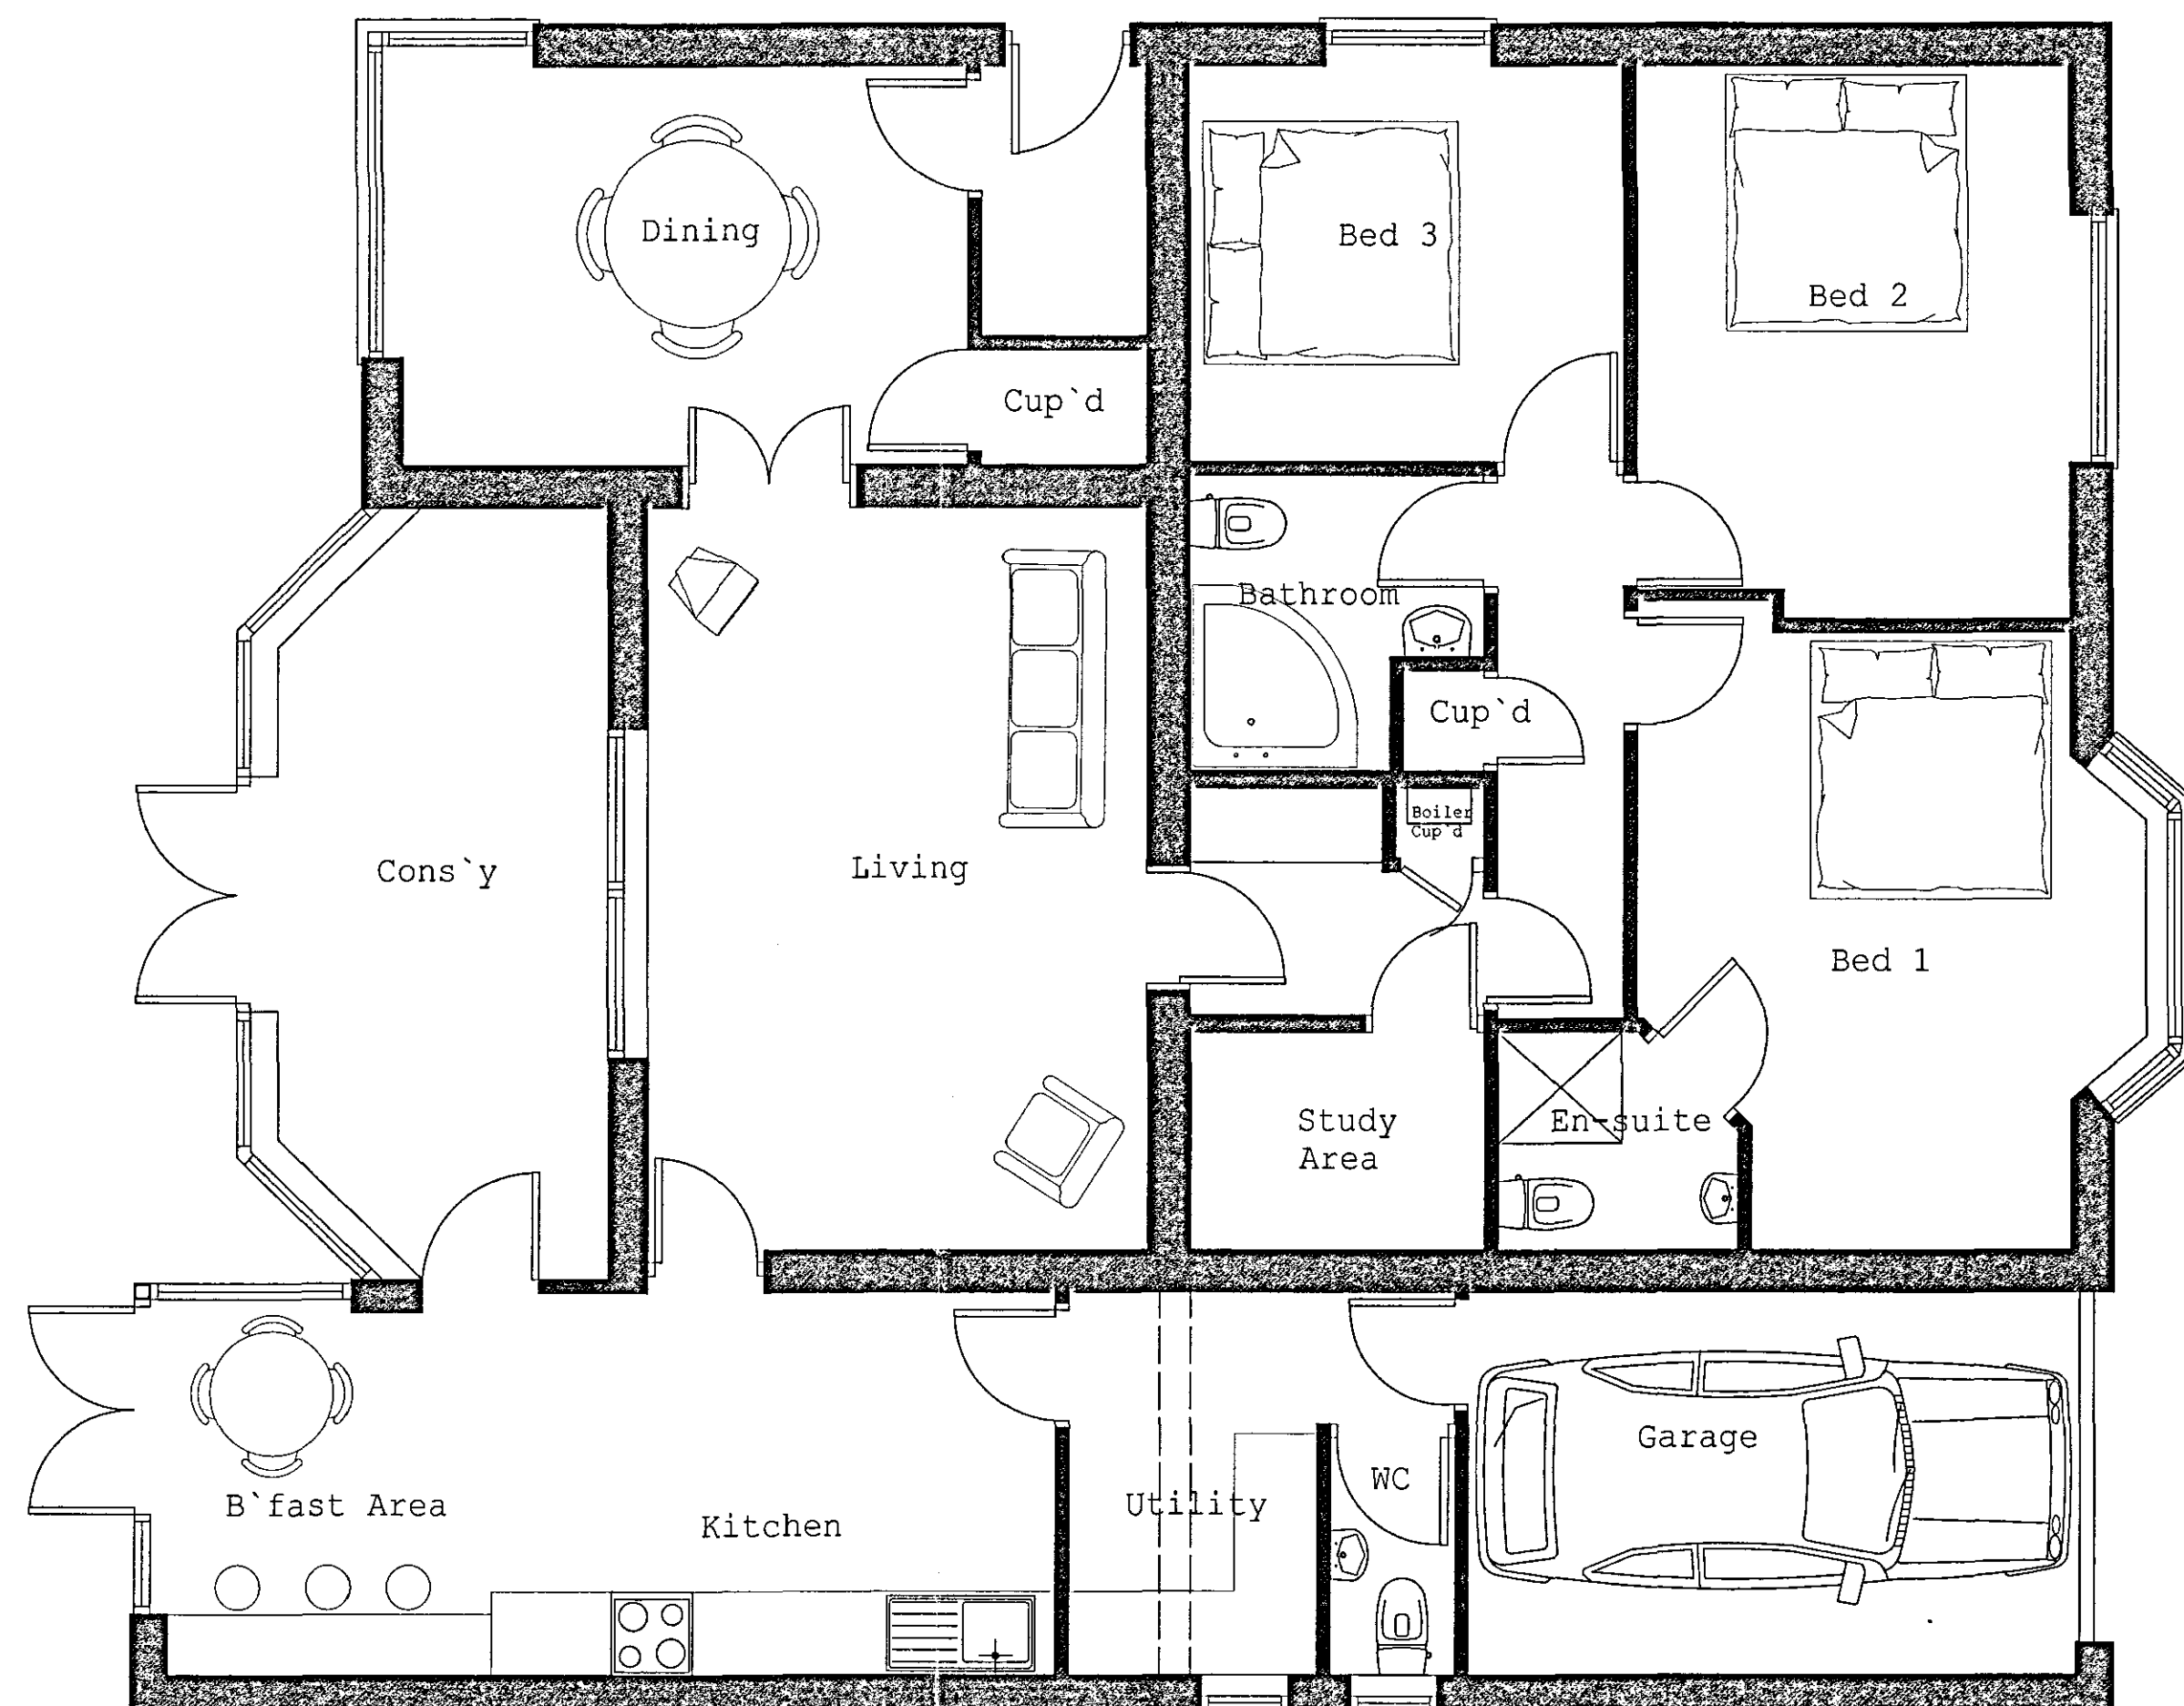

Proposed Floor Plan

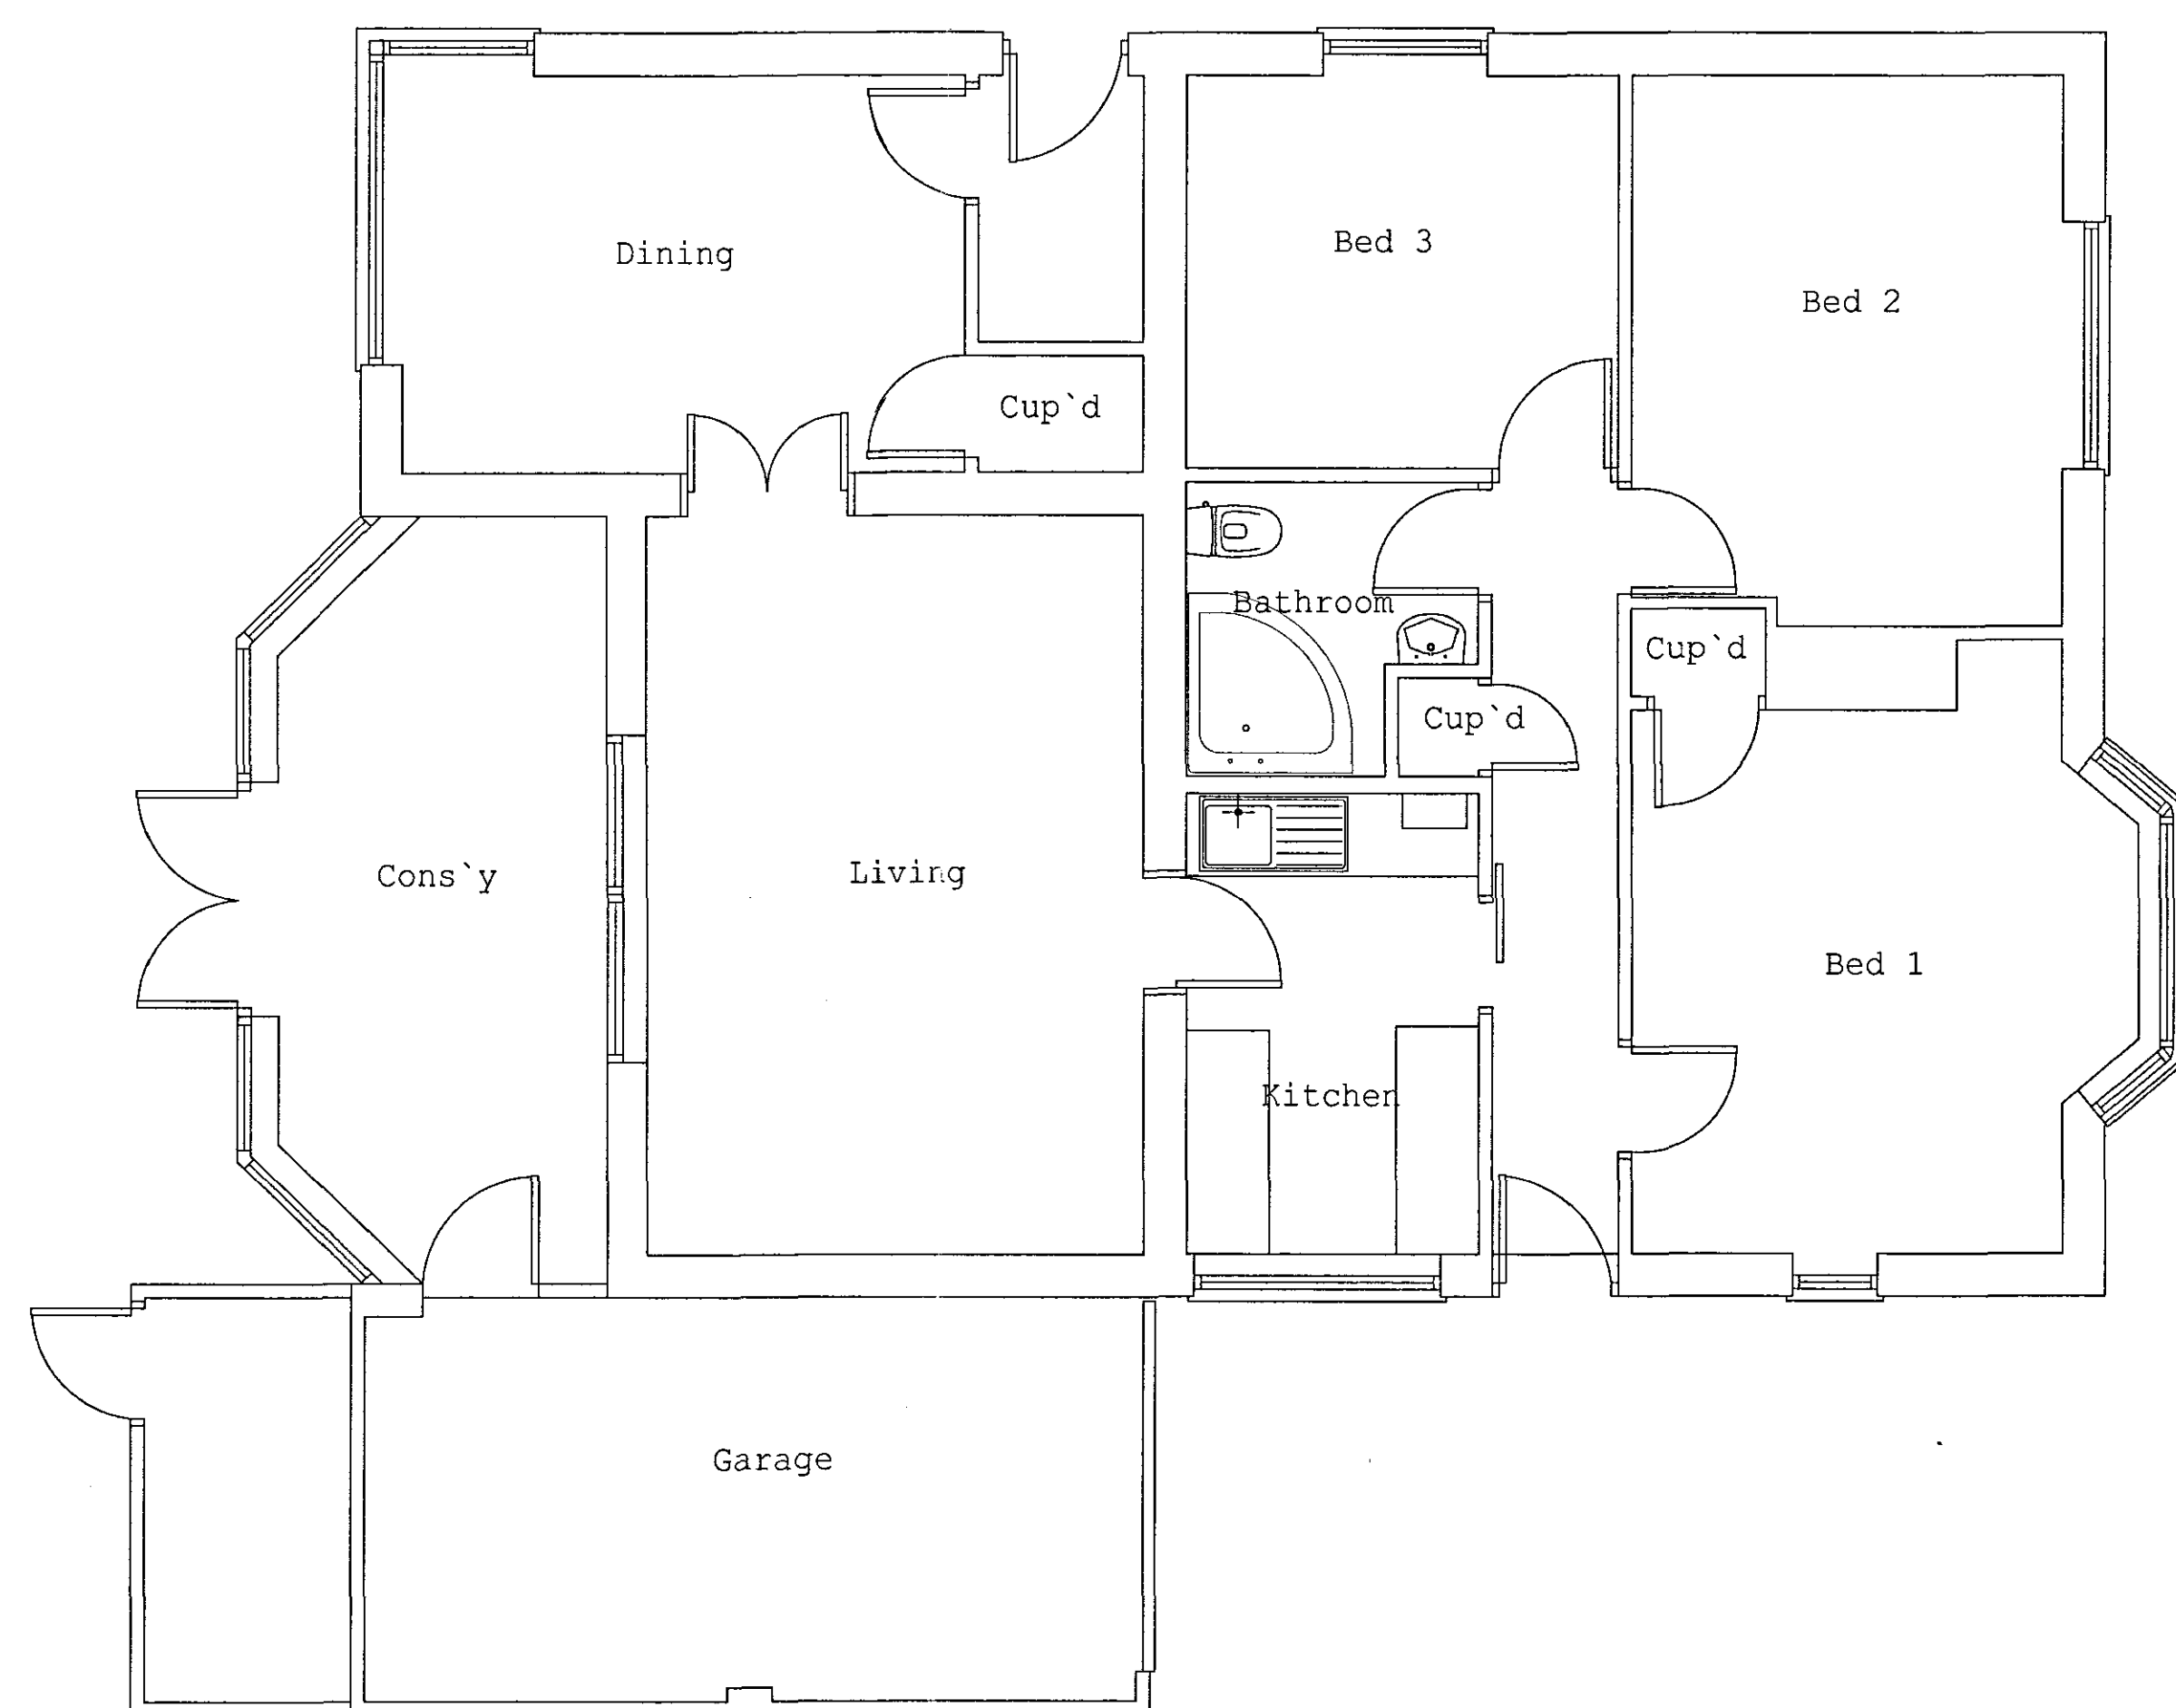

Existing Floor Plan

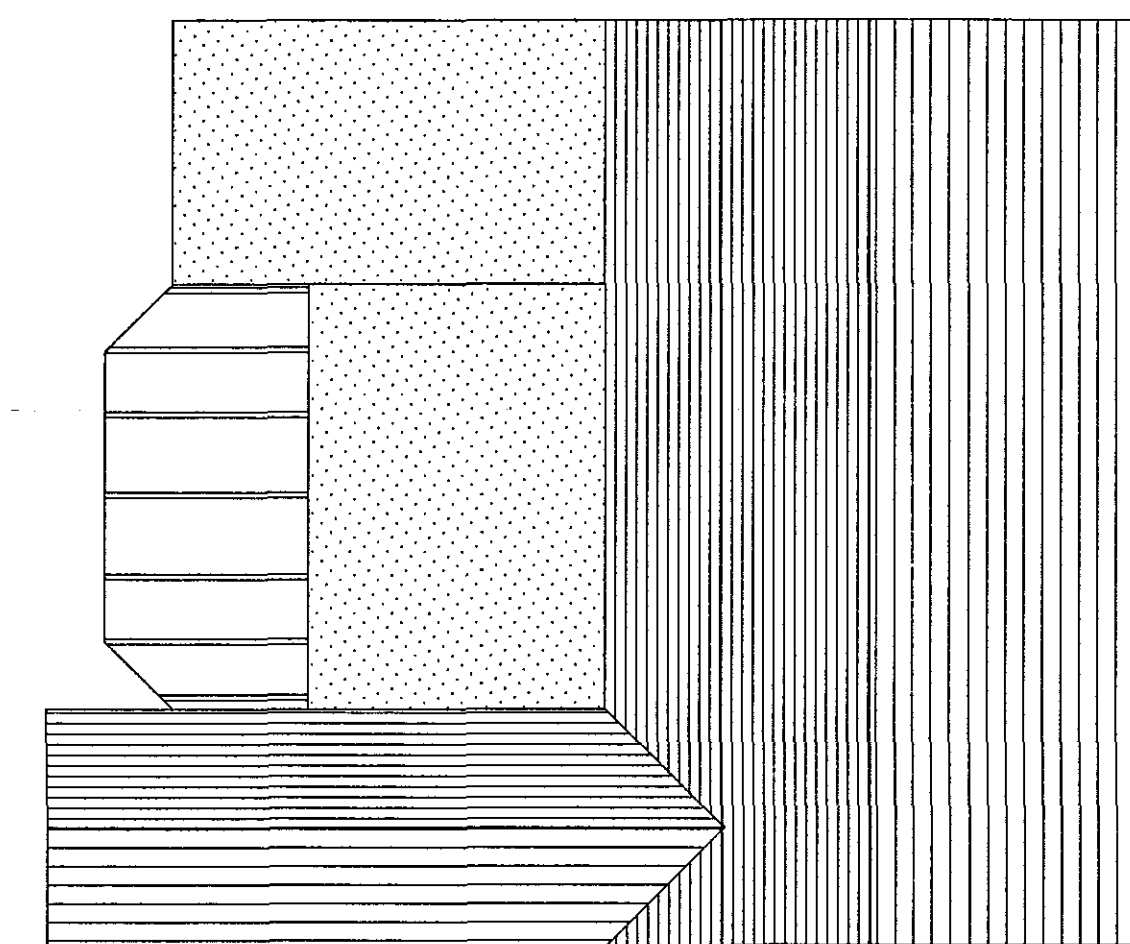

Proposed Roof Plan 1:100

notes.....

revision.....

scale..... 1:50

date..... Feb 05

drawing No..... B04/1010-02

Ext & Proposed
Floor Plan & Roof
Plan

drawing

Proposed Bungalow
Extension

project.....

Mr&Mrs Rodgers
Glen eden
North Gate
Pinchbeck
Spalding
Lincs

client.....

2 PELLIS DRIVE
KIRTON
BOSTON
Lincs

tel: 01205 722774
email: hands_architecture2000@yahoo.co.uk

**DETERMINED
PLAN**

SHDC
Planning & Development
- 7 MAR 2005
Ref: 0316105

**H
&
S**

architectural design service Ltd.