



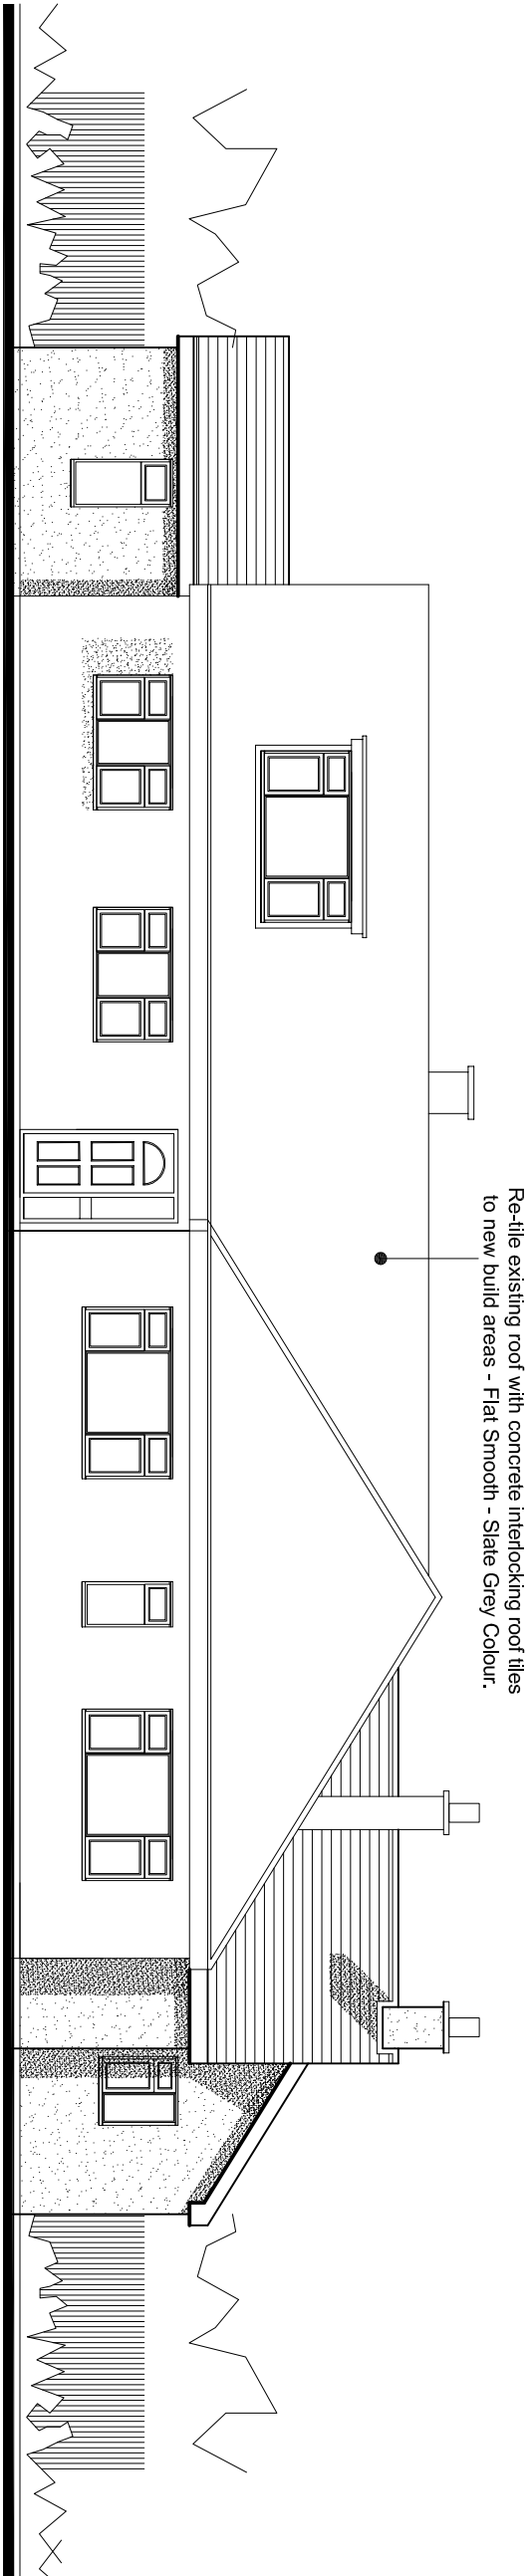


Front Elevation - from Slipe Drove (North)

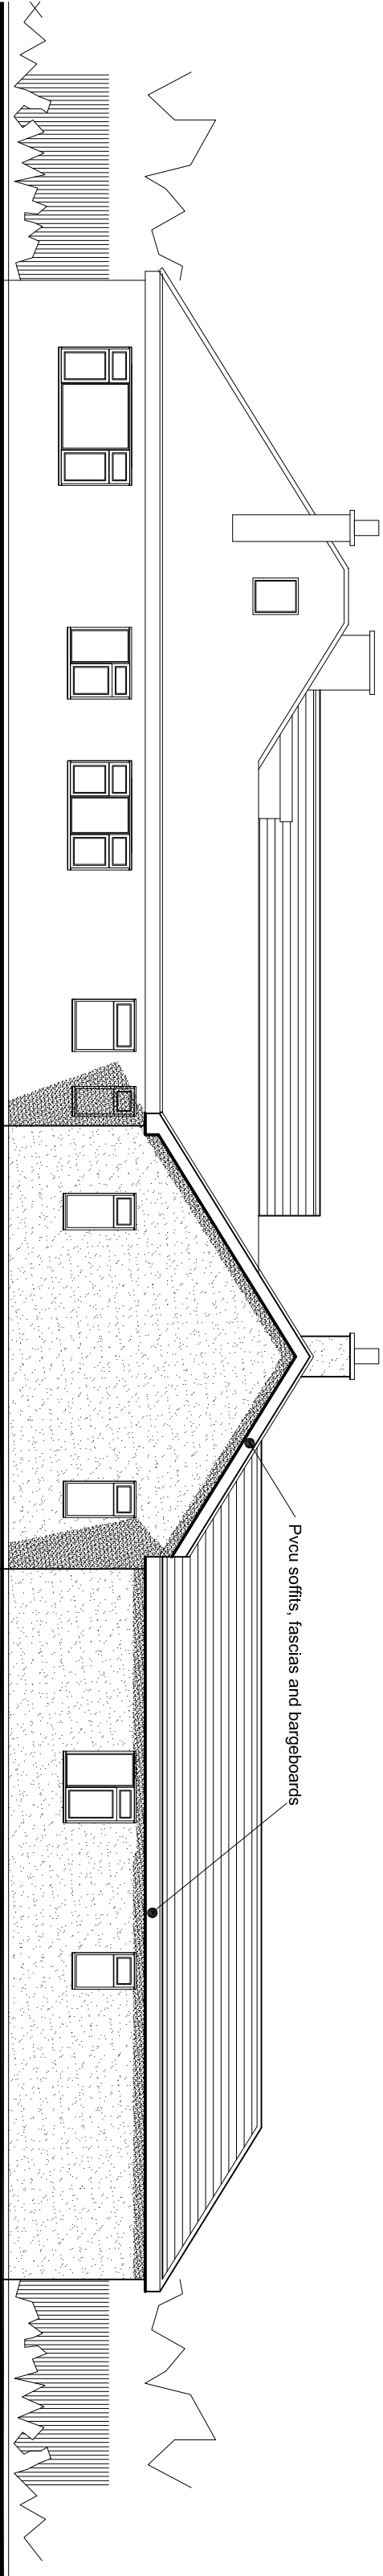


Side Elevation - (West)

Windows and doors to be white pvc-u double glazed

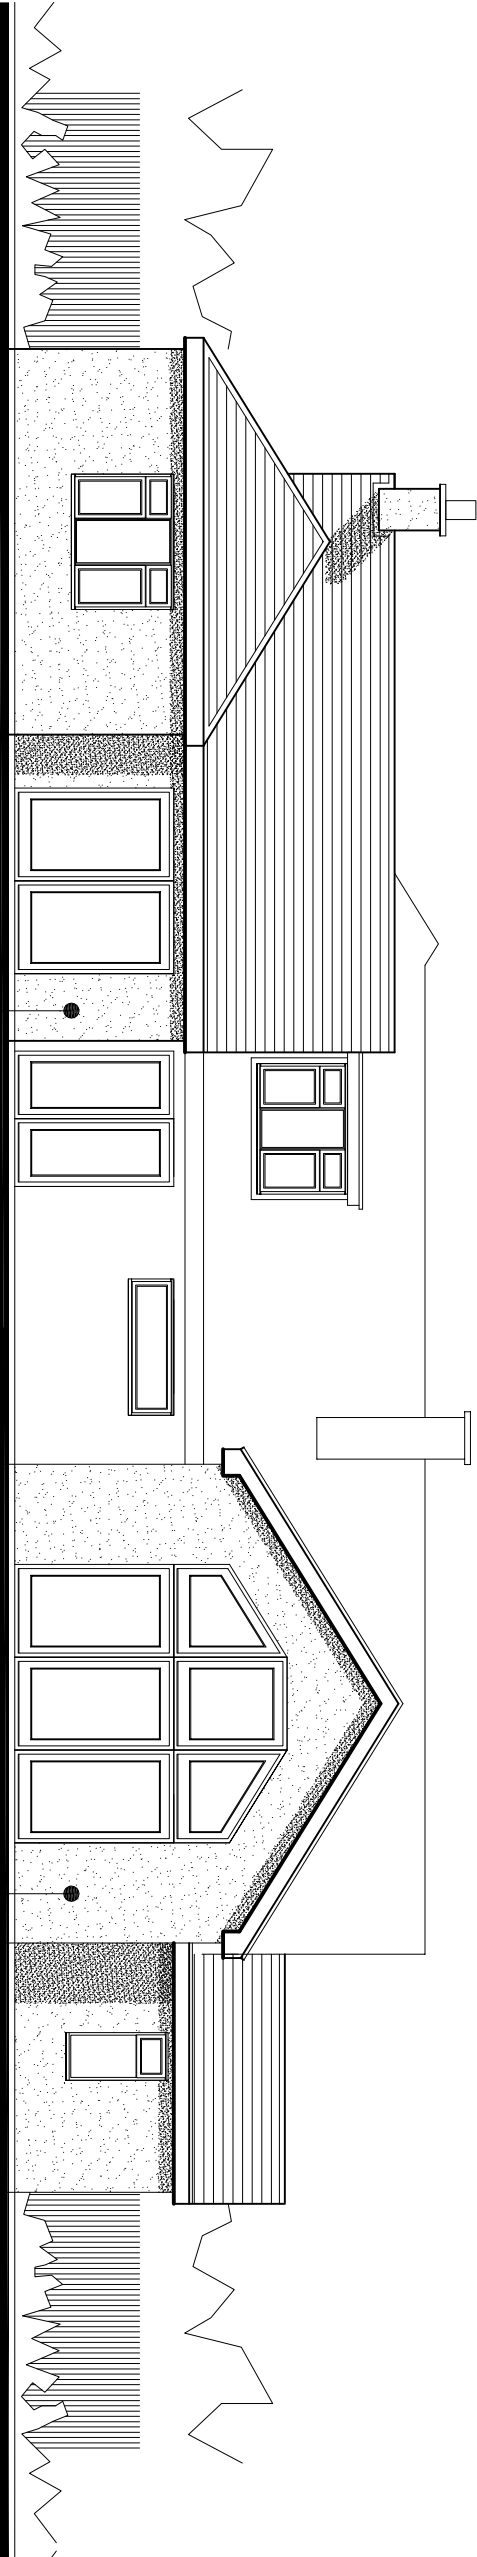

Rear Elevation - (South)

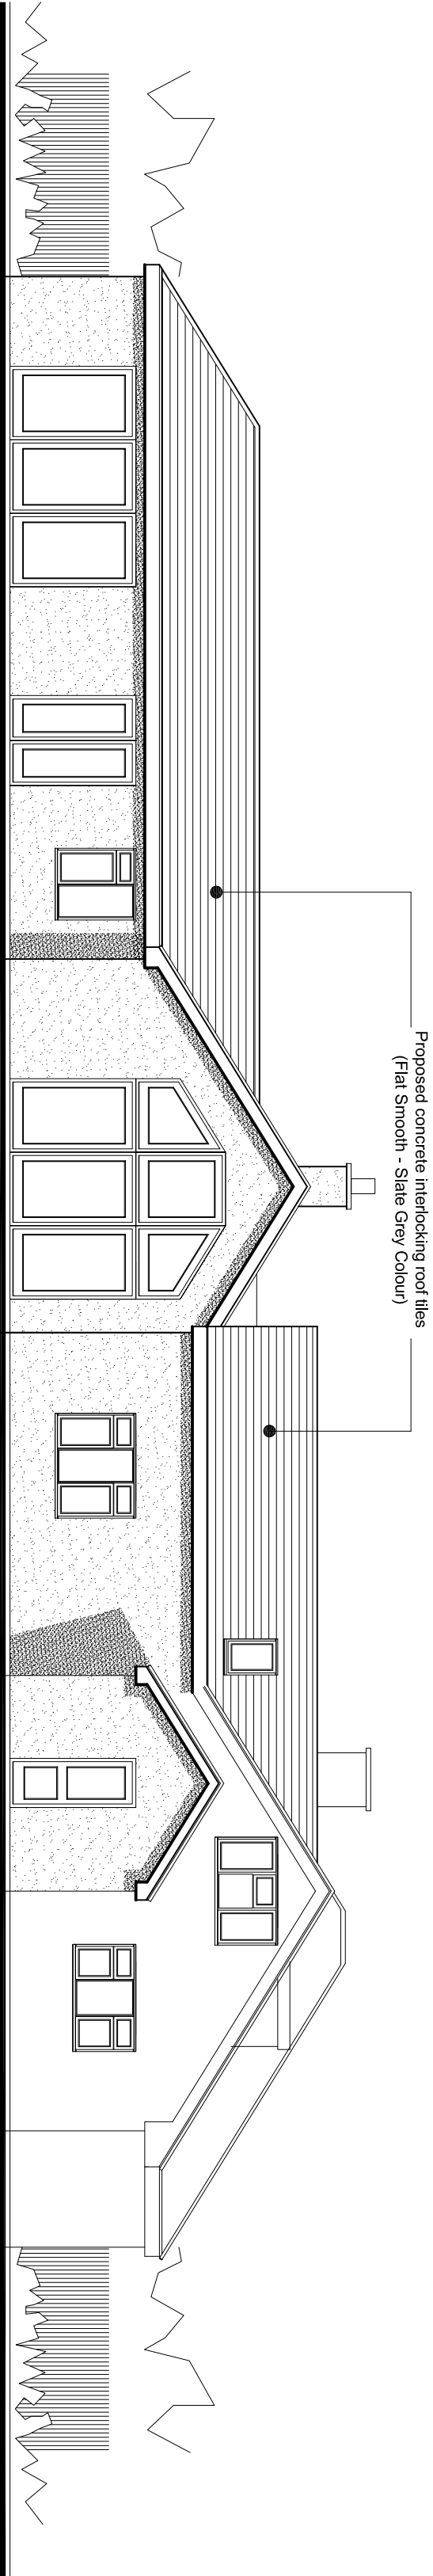

Side Elevation - (East)

Windows and doors to be white pvc-u double glazed

Rev	Description	Date

Tulip Design

Architectural & Building Design Services

35 Spalding Road, Holbeach, Lincs. PE12 7HG

Tel: 07300 966039

Email: tulipdesign@live.com



Client: Mrs C. Edwards

Project: Proposed Extension & Alterations

Glenhurst

Slipe Drove, West Pinchbeck,

Spalding

Lincs.

Title: Planning Drawing

Proposed Elevations

Scale: 1:100 @ A2

Date: March 2015

Drawing No.: CE/PL-04

Drawn: MD