

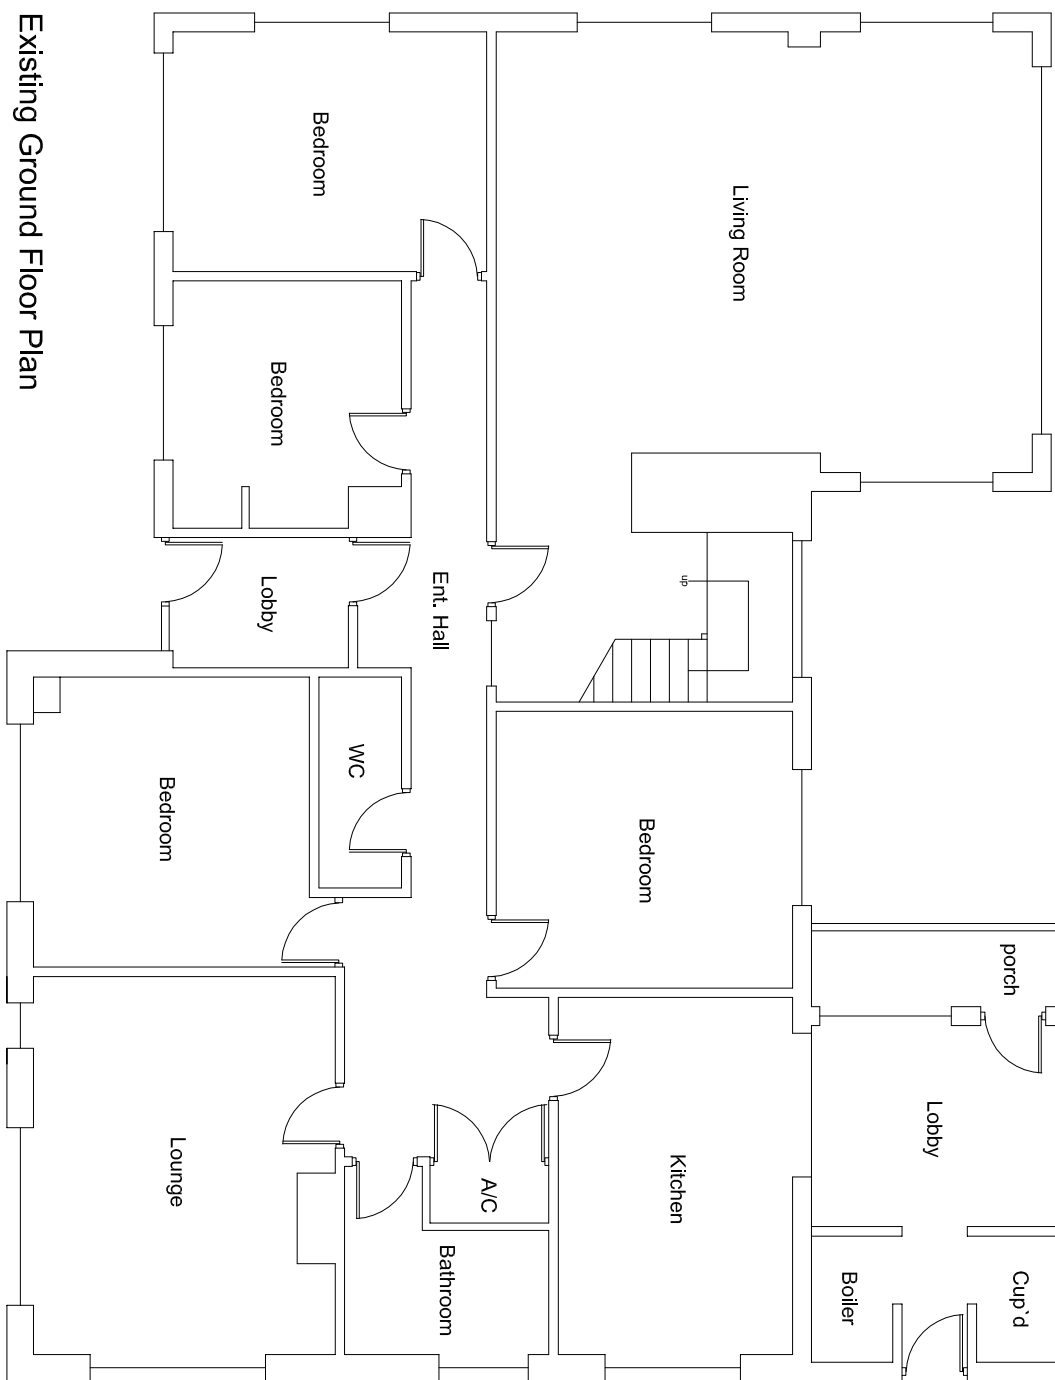


Front Elevation - from Slipe Drove (North)

Side Elevation - (West)

 


Existing Ground Floor Plan

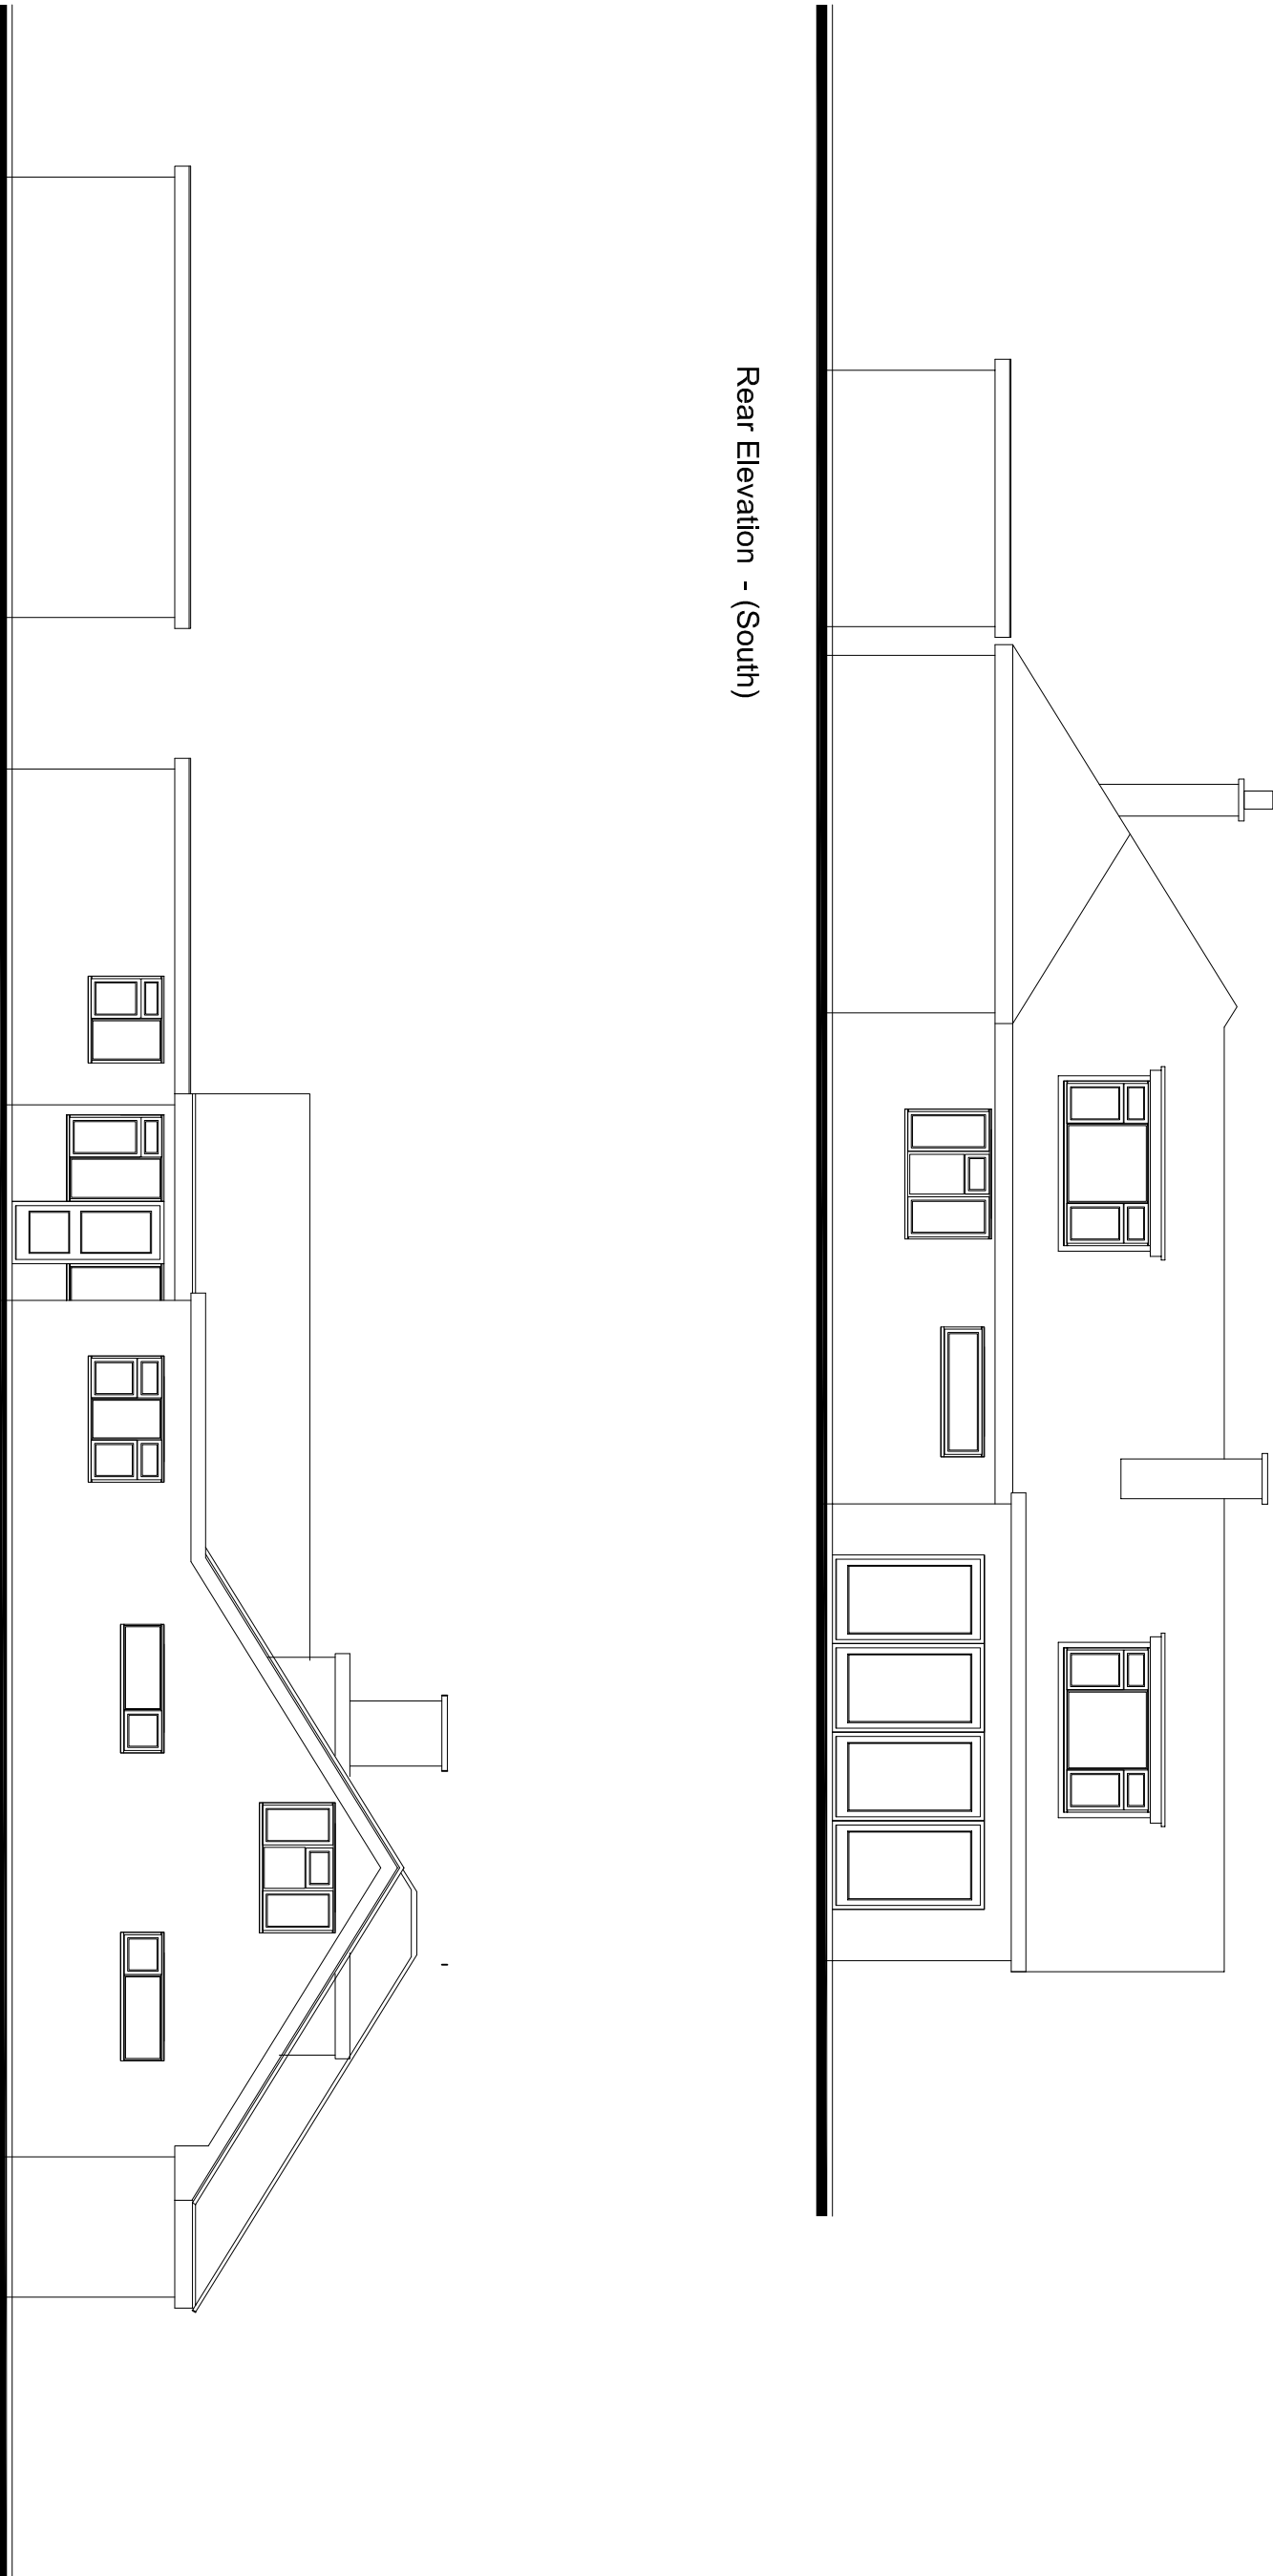

Rear Elevation - (South)

Side Elevation - (East)

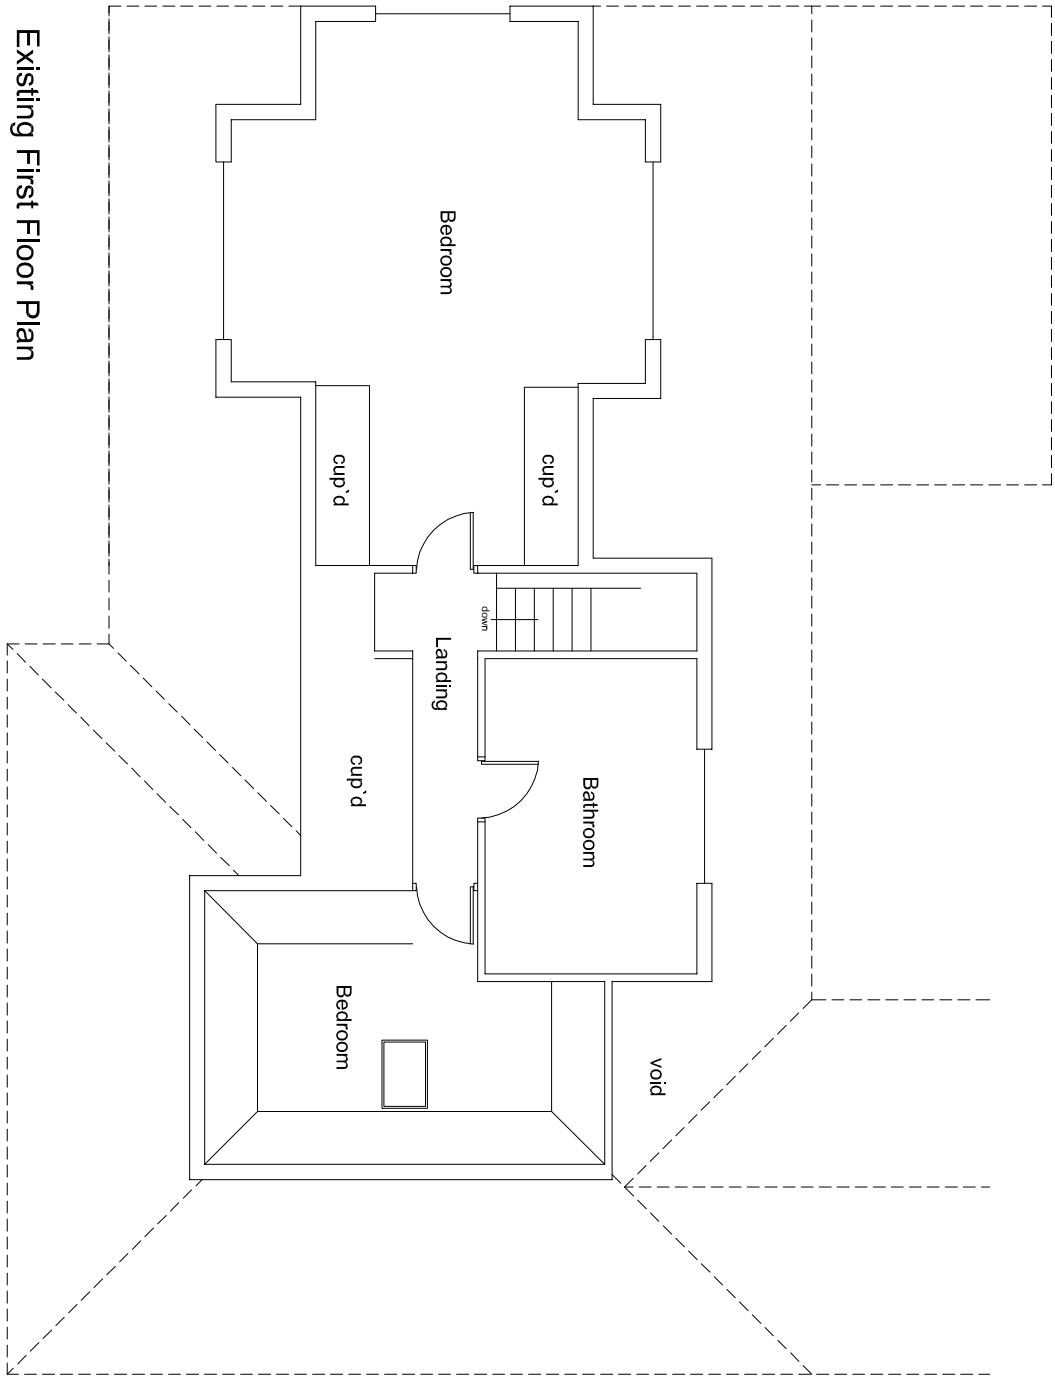

Existing First Floor Plan

Rev	Description	Date

Tulip Design

Architectural & Building Design Services

35 Spalding Road, Holbeach, Lincs. PE12 7HG
Tel: 07500 966039
Email: tulipdesign@live.com



Client:	Scale:
Mrs C. Edwards	1:100@ A1
Project:	Date:
Proposed Extension & Alterations	March 2015
Glenhurst	Slipe Drove, West Pothbeck,
Spalding	Drawing No.
Lincs.	CE/PD-02

Title	Drawn
Planning Drawing	MD
Existing Details	MD