





ELEVATION to POACHERS GATE

REAR ELEVATION (south-west)


SIDE ELEVATION (south-east)

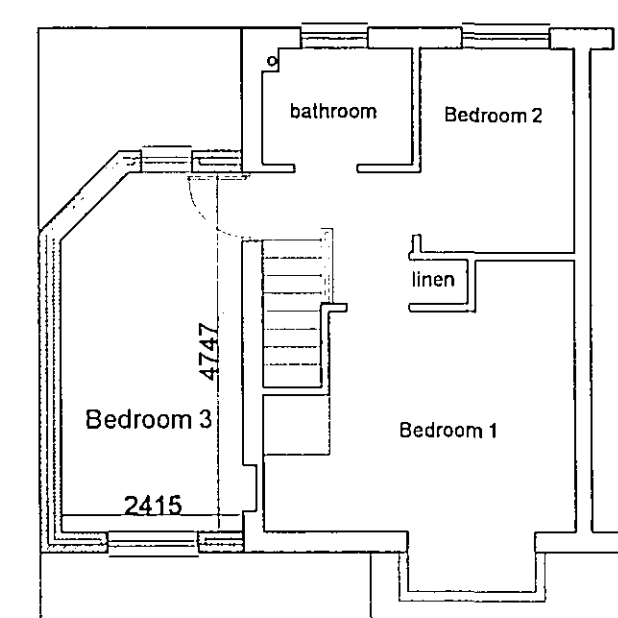


FIRST FLOOR PLAN

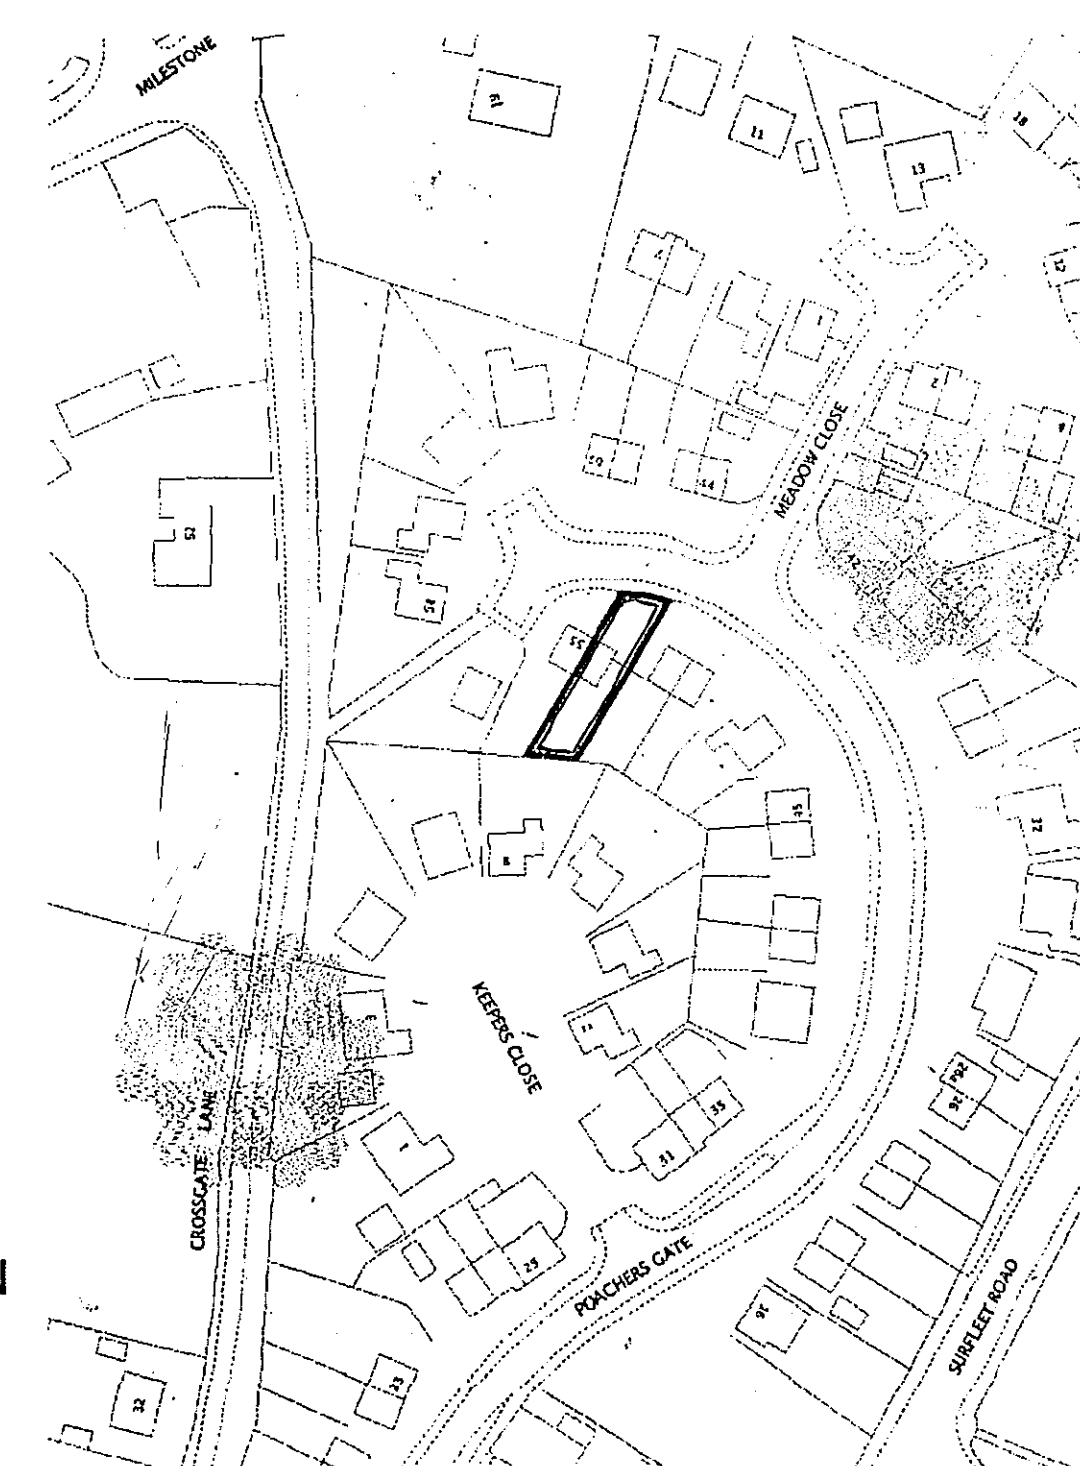


LOCATION PLAN
1:1250

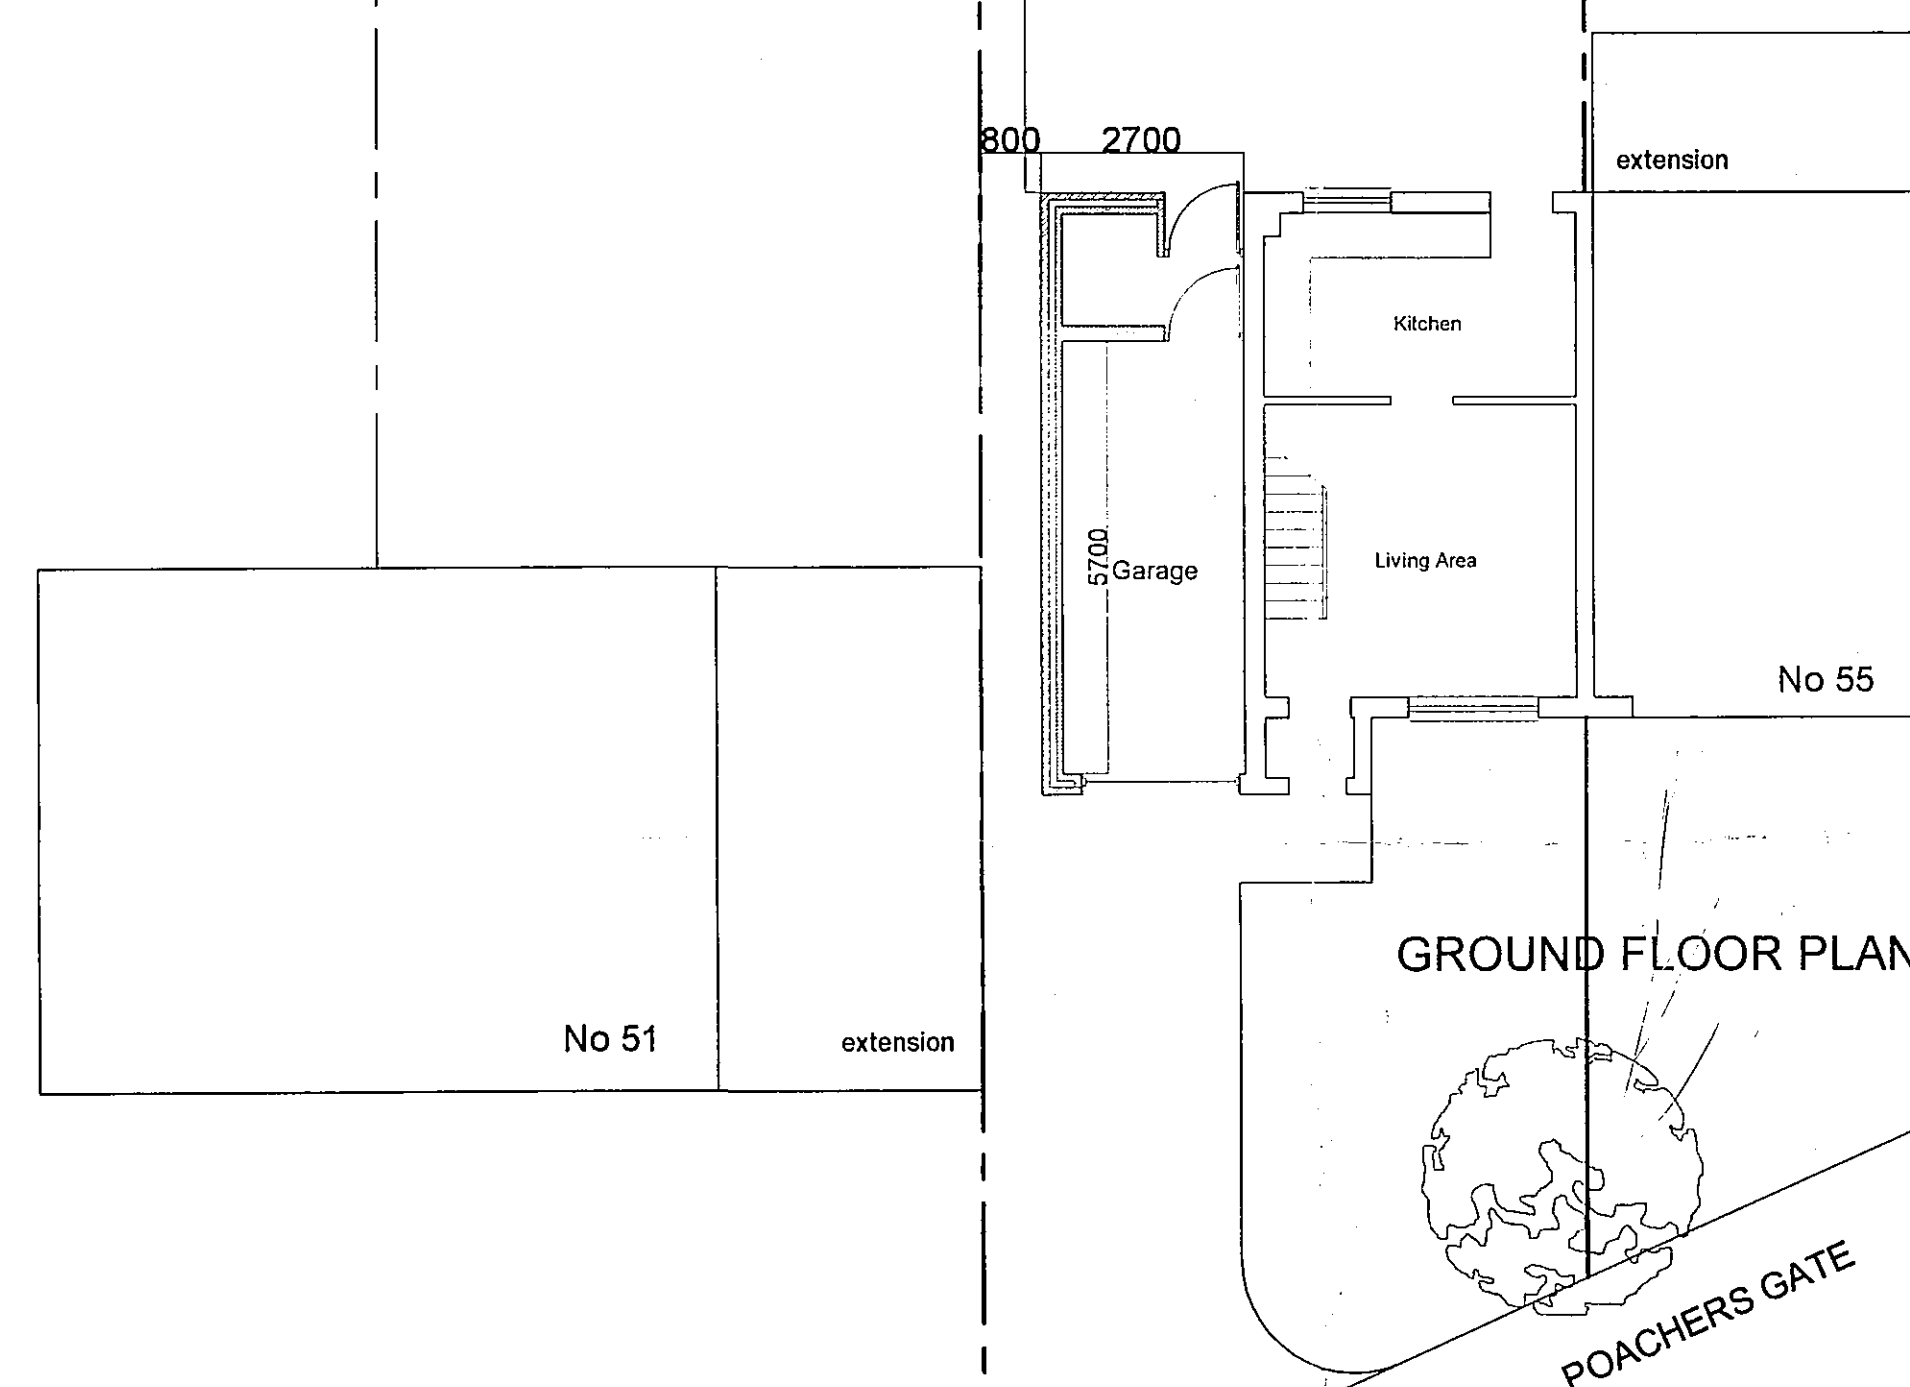

GROUND FLOOR PLAN

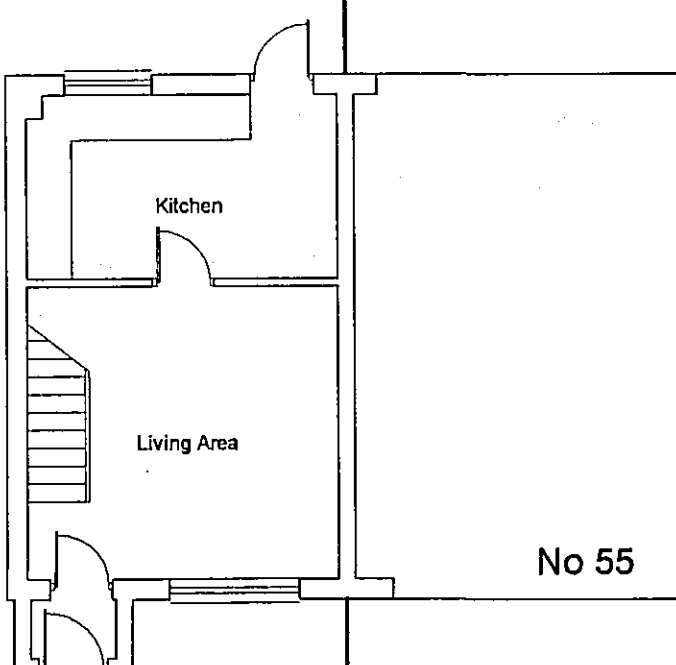

EXISTING GROUND FLOOR PLAN

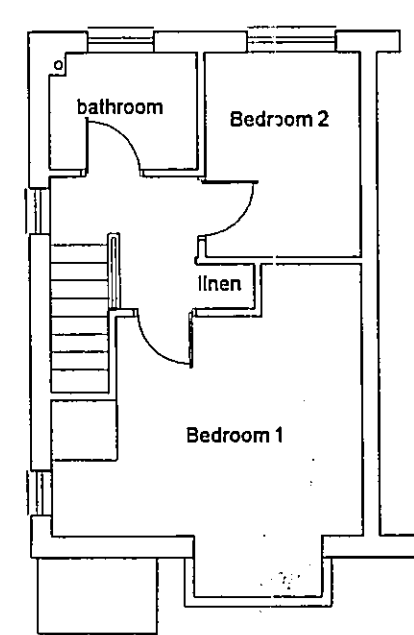


FIRST FLOOR PLAN



EXISTING ELEVATION to POACHERS GATE



EXISTING REAR ELEVATION (south-west)

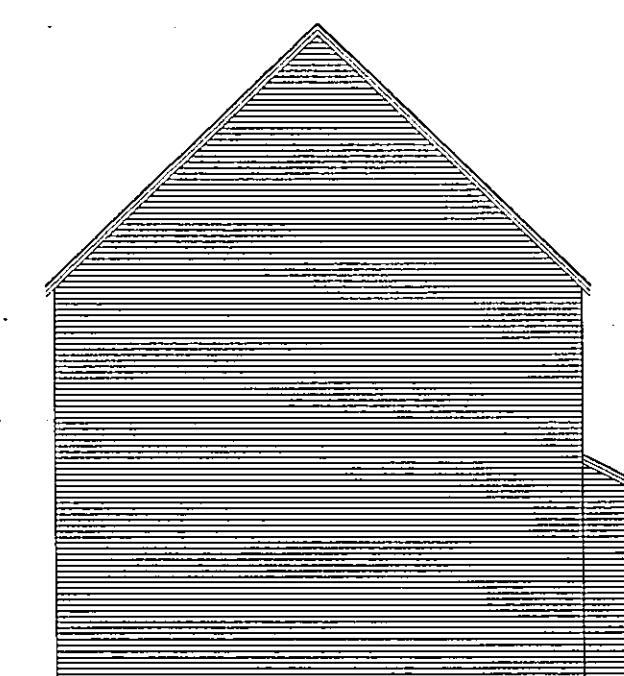

EXISTING SIDE ELEVATION (south-east)

REV. D 25th January 2007
First floor frontage pulled back to align with existing frontage
En-suite removed and window to rear repositioned

REV. C 27th November 2006
Proposed extension redesigned to retain daylight/sunlight
to neighbouring property

REV. B 20th October 2006
Proposed extension reduced in height and length


REV. A 18th September 2006
Dimensions added to site plan.
SHDC
PLANNING & DEVELOPMENT
15 MAR 2007

SHDC
Planning & Development
26 FEB 2007
Ref:

CB Design Group

Chartered Architects + Planning Consultants

NFU Buildings - Camelgate - Spalding - Lincolnshire PE12 6ET
Telephone 01-775 722241 Fax 01-775 769986
Email enquiries@cblnewhomes.co.uk

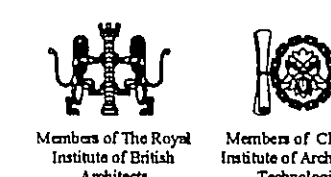

Client Castle Building Limited

Scale 1:100

Project

Proposed 2 storey extension
53 Poachers Gate
Pinchbeck

Date September 2006

Drawn by PLH

Drawing No. 1086/06/001

Title Planning Application

Revision

D