


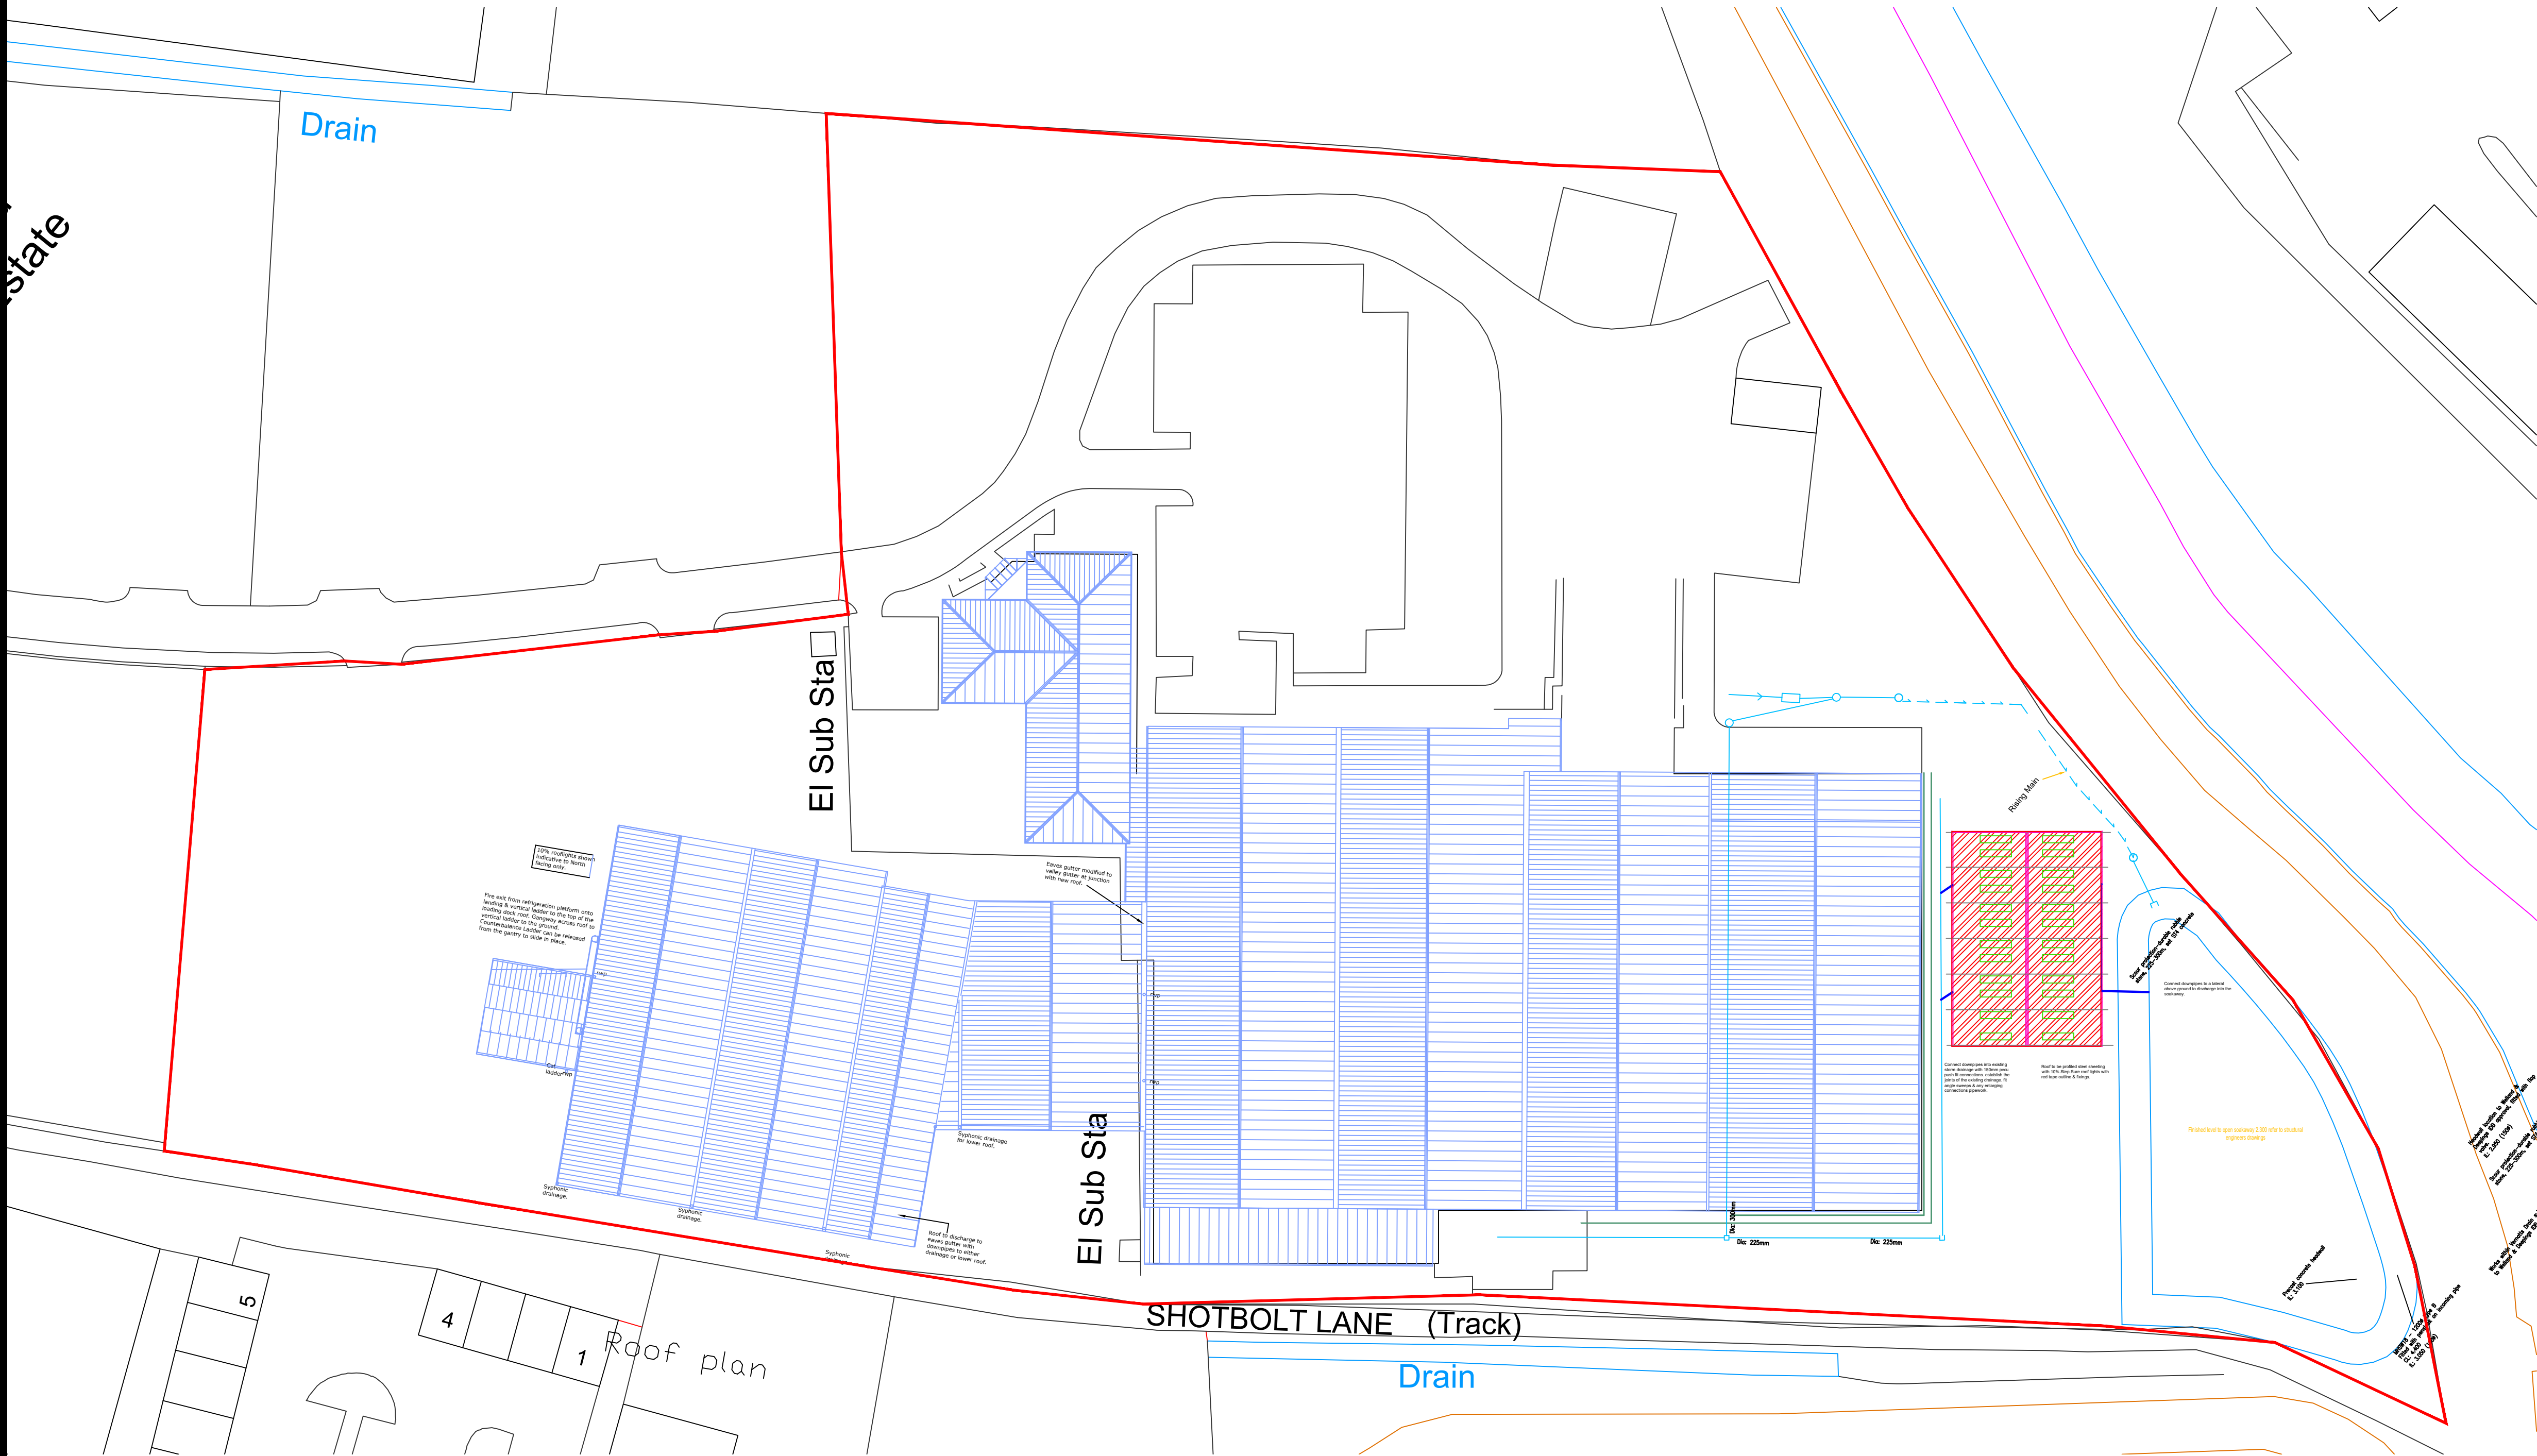

Site Plan Scale 1:1000

Site plan

General Notes

No.	Revision/Issue	Date

Firm Name and Address
4M Architecture Ltd.
28 Blackthorn Road
Glenfield
Leicestershire
LE3 8QP

Project Name and Address
Worldwide Fruit Ltd
Apple Way
Spalding
PE11 3BB

Project	Sheet
Little Titan	004
Date	
Scale	
26.03.2016	1:1000