



Proposed Front Elevation (S)



Proposed Side Elevation (E)



Proposed Rear Elevation (N)
1 : 100



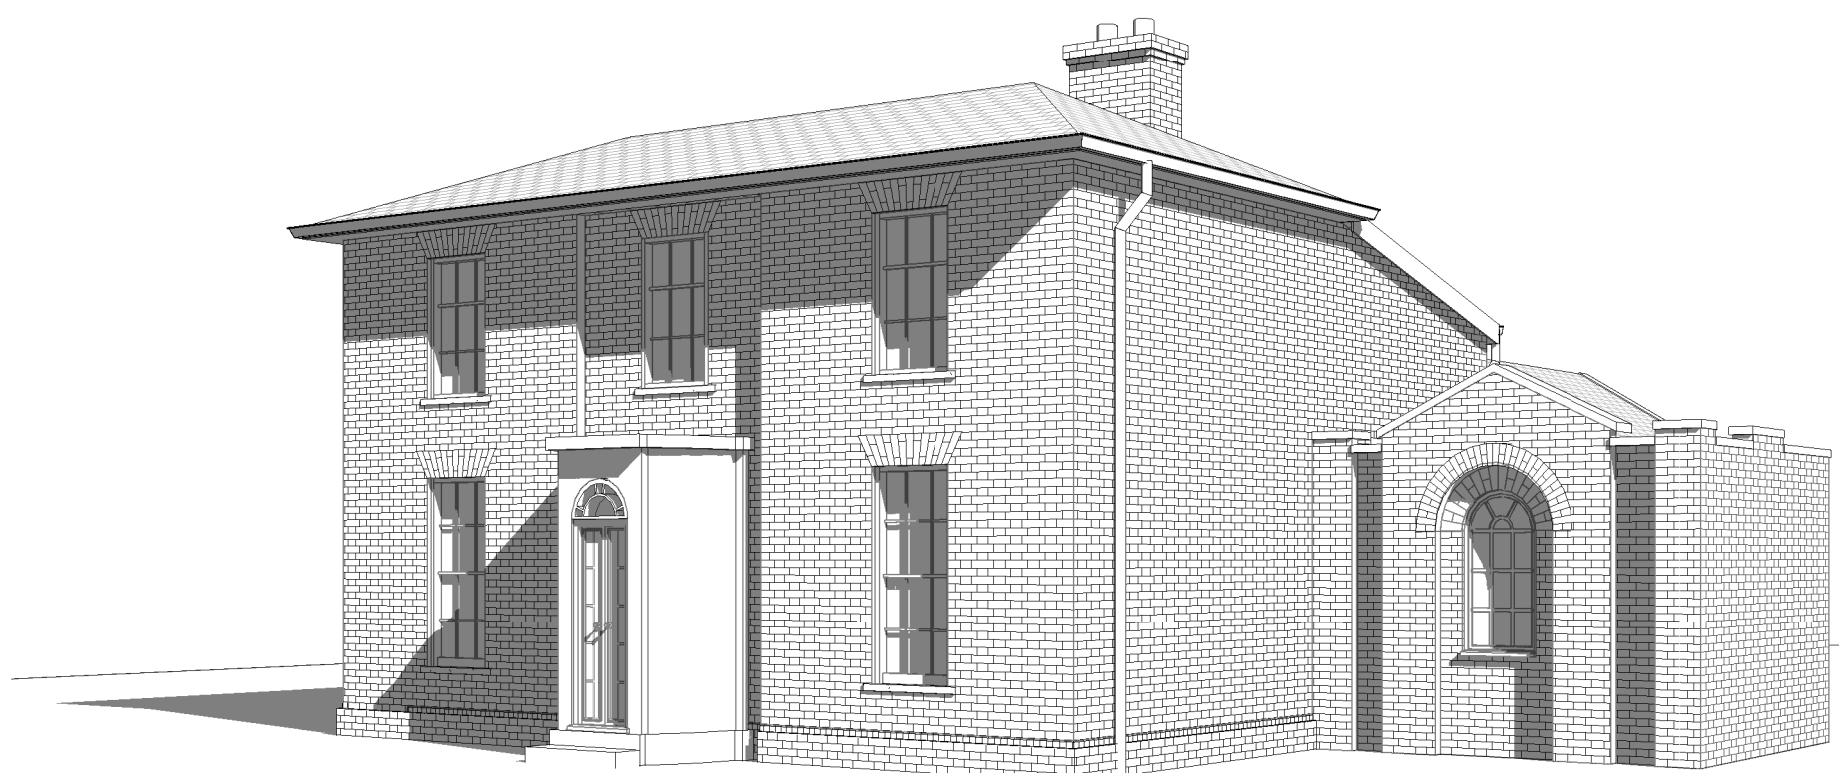
Proposed Side Elevation (W)




Rear/ Side 3D View






Front 3D View



Side/ Rear 3D View

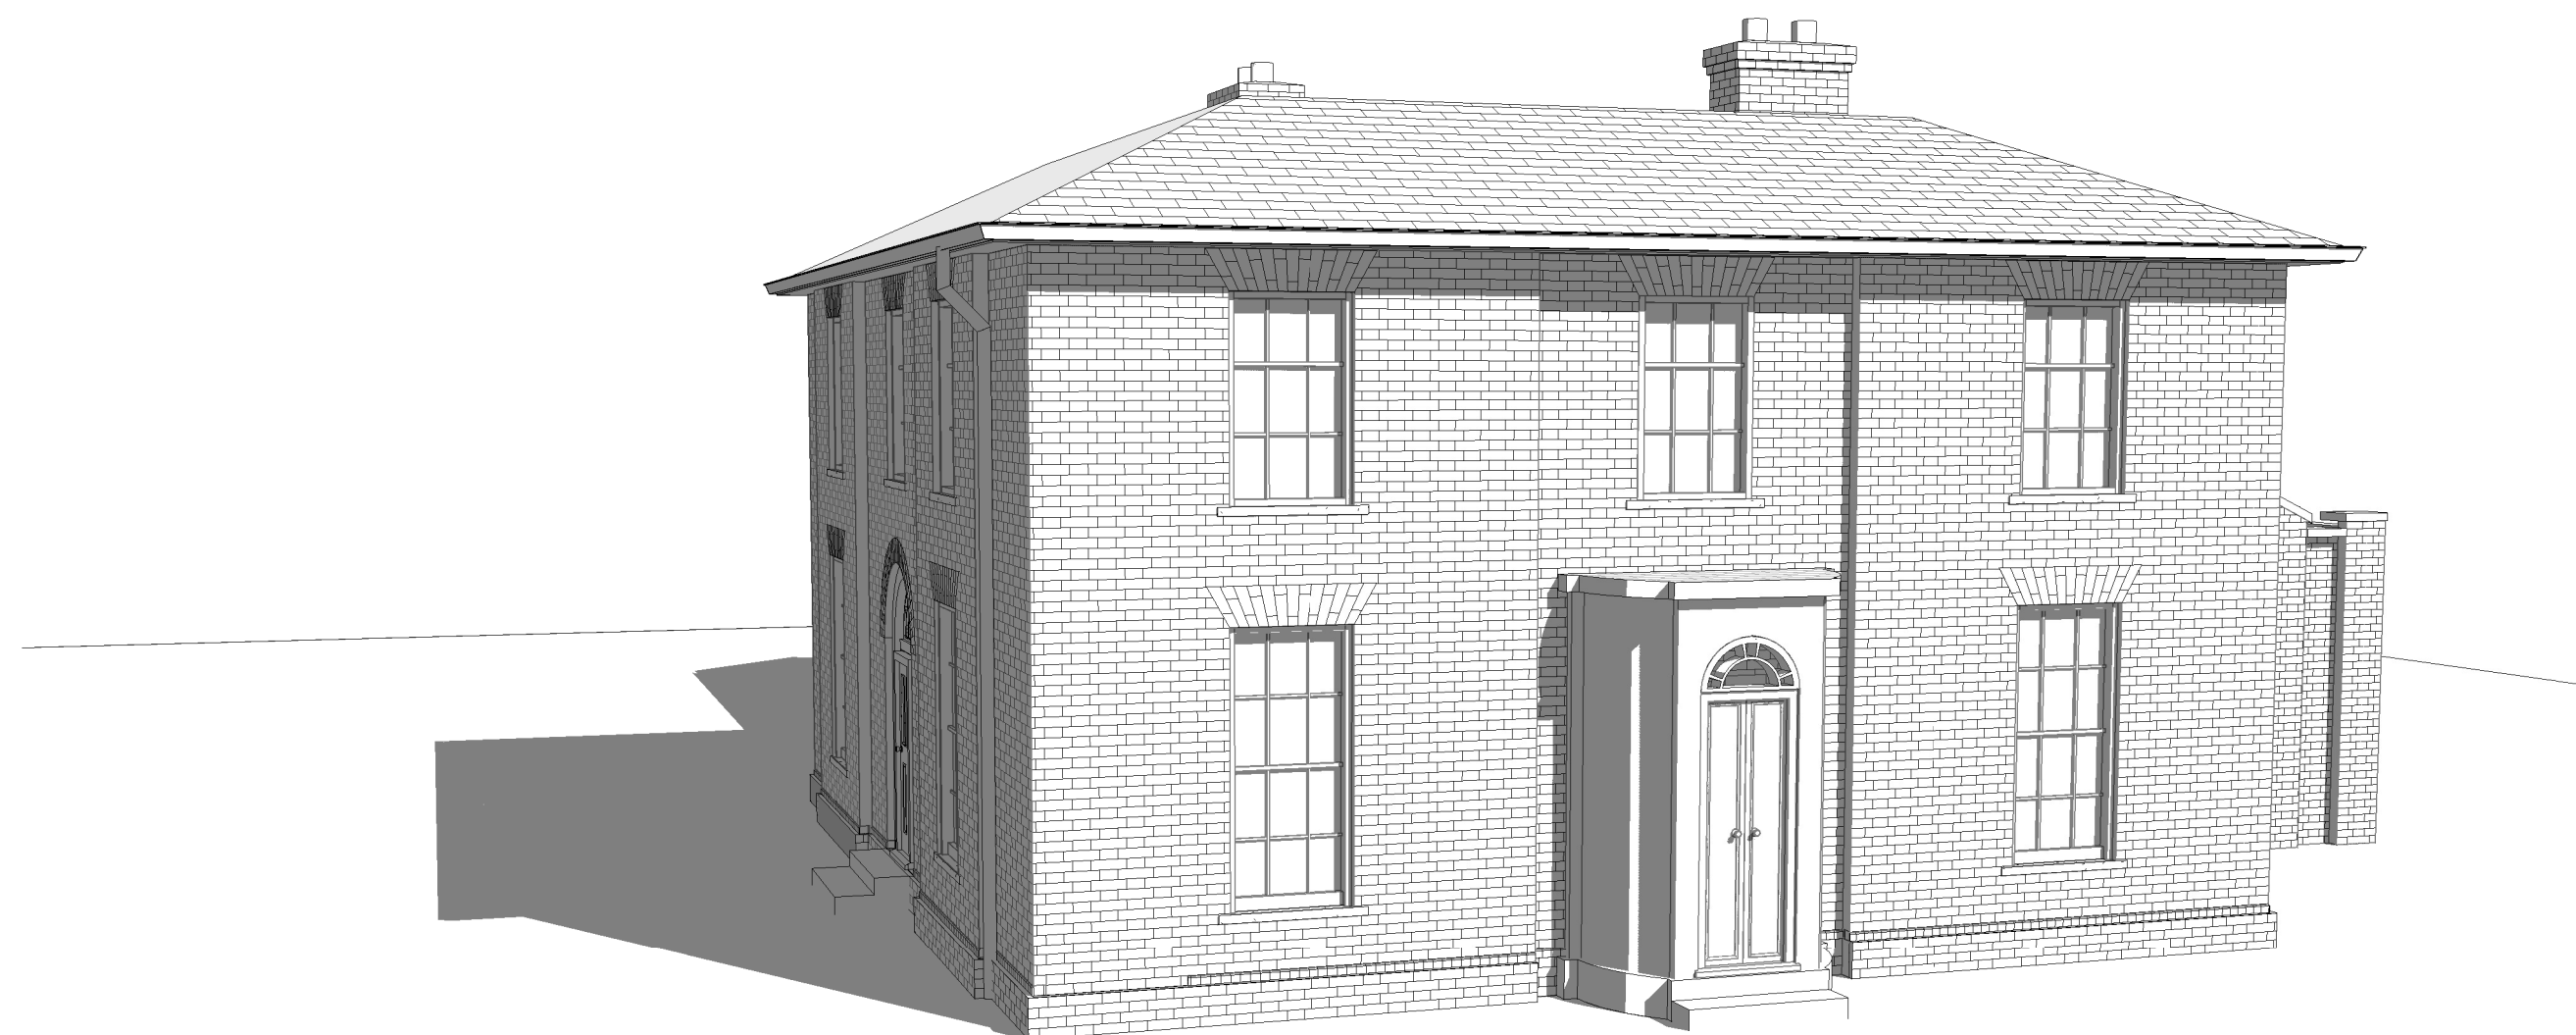

Side 3D View

  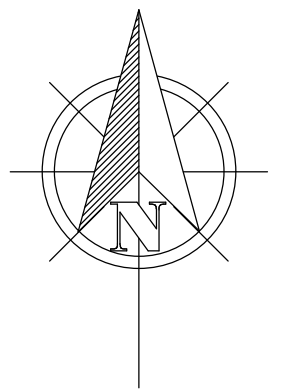[illegible]

AUSTIN JOHN
ARCHITECTURAL

RUALEN, MILL GREEN ROAD,
PINCHBECK, SPALDING PE11 3PU
07939000388

PROJECT

Proposed Replacement Windows and Internal Alterations

CLIENT	
--------	--

Mr and Mrs Young
West End Lodge
88 Knight Street
Pinchbeck
PE11 3RB

DRAWING

Proposed Elevations 3D Views

DRAWING NUMBER:	AJA/1265/23/03
DRAWN BY:	HA

DATE:	02/03/23
SCALE (@ A1):	1 : 100

[illegible]