



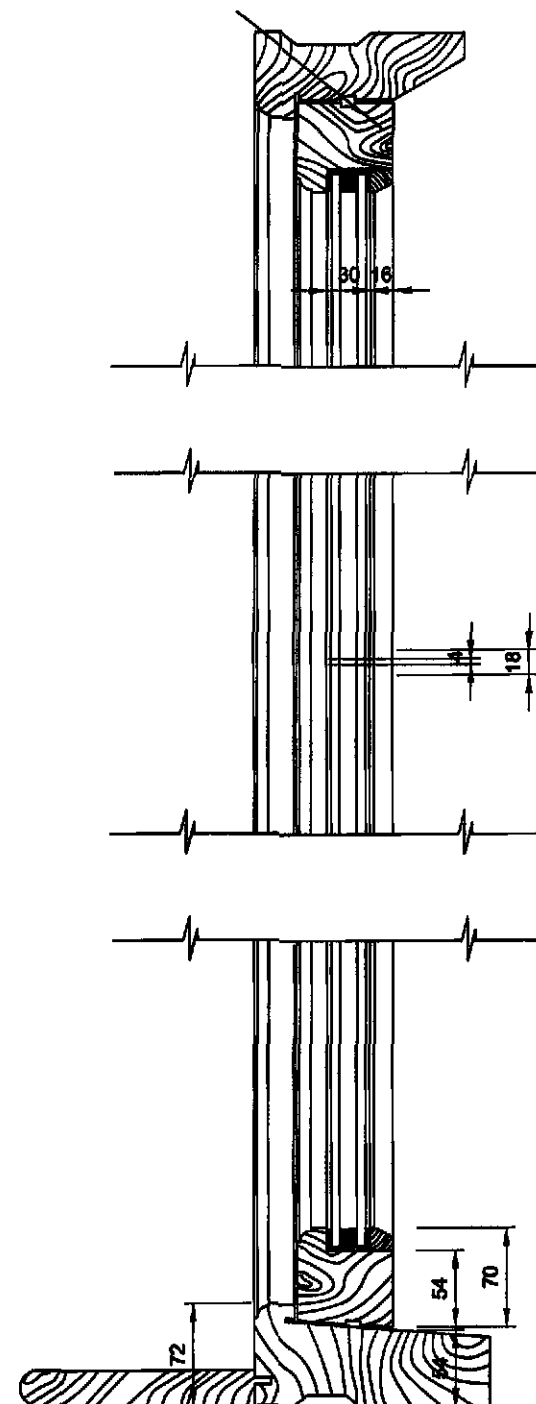

VERTICAL SECTION 1: 5

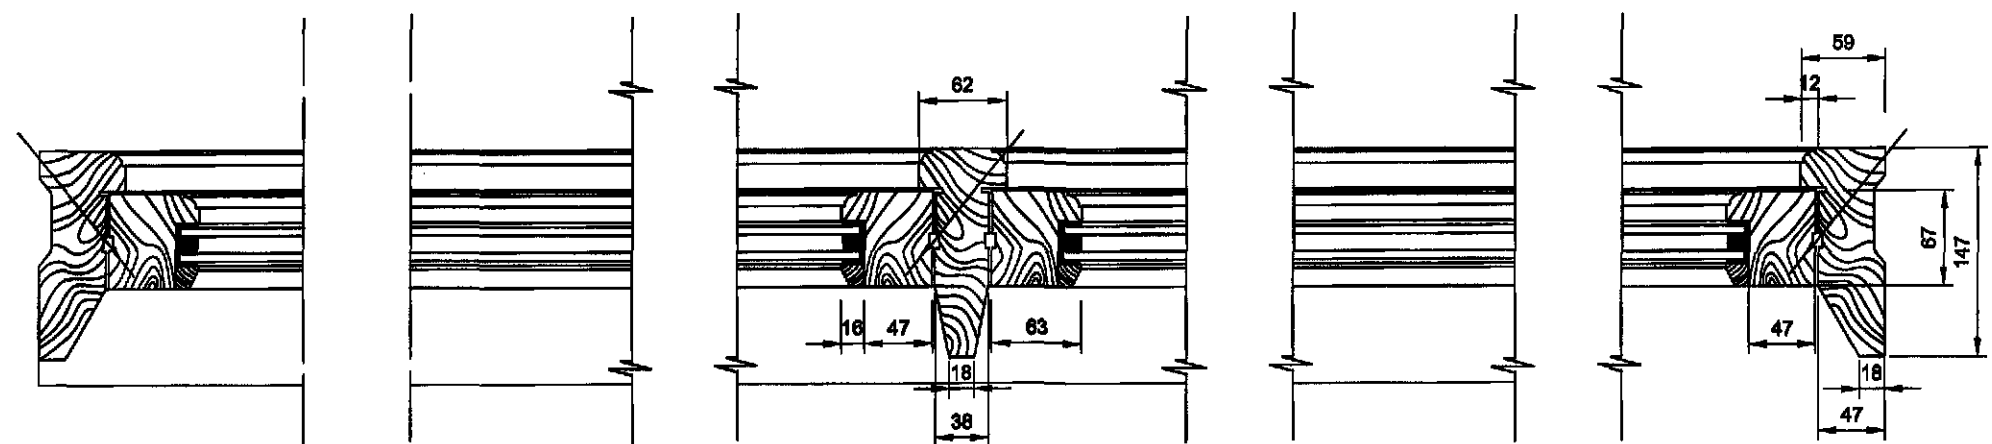

HORIZONTAL SECTION


1: 5

AMENDED PLAN

Ref.

A1

SHDC
Planning & Development
04 JUN 2010
Ref: 0335-10

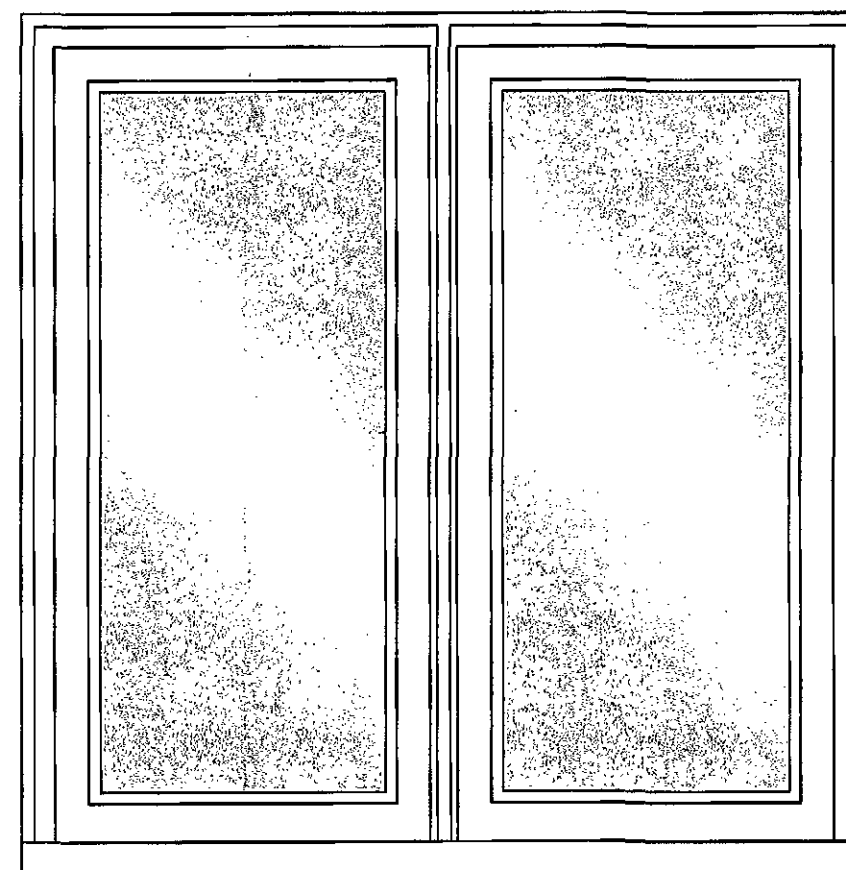

ELEVATION VIEW FROM OUTSIDE 1: 10

Proposed alterations at:
Glen Mill, Glenside North
West Pinchbeck PE11 3NW for:
Mr and Mrs S Walker

Planning drawings
Window details
Amended - Pending Approval

Scale:
1:5
1:10 @A3









Drawn By:
Tom Reeve

Date:
01/06/2010

Drawing No:
1005PLB08B

Tom Reeve
Architectural Drawing Services
www.tomreeve.co.uk
email: tom@tomreeve.co.uk
01780762859 • 01903651749 • 07841877487

All dimensions to be confirmed on site drawings not to be scaled.
Copyright: Tom Reeve Architectural Drawing Services. All rights reserved. This drawing remains the property of Tom Reeve Architectural Drawing Services at all times and may not be reproduced or copied without consent.

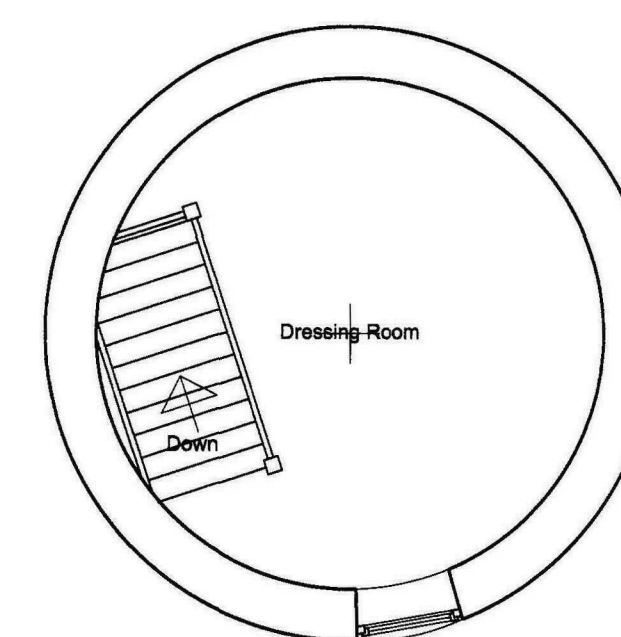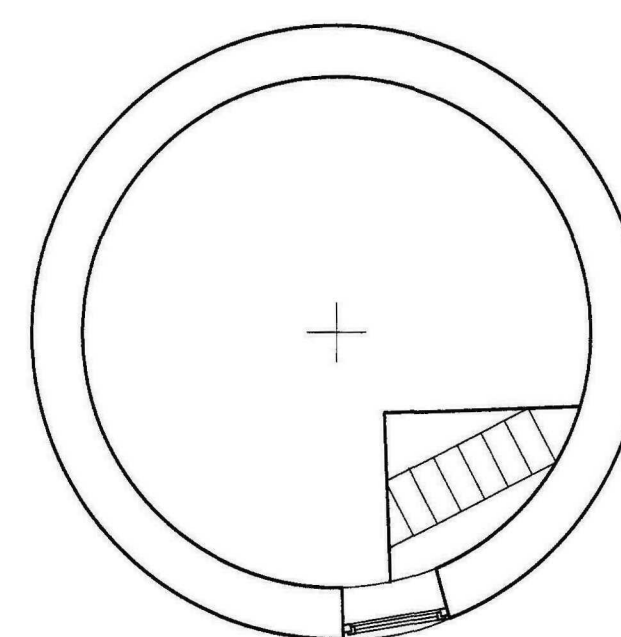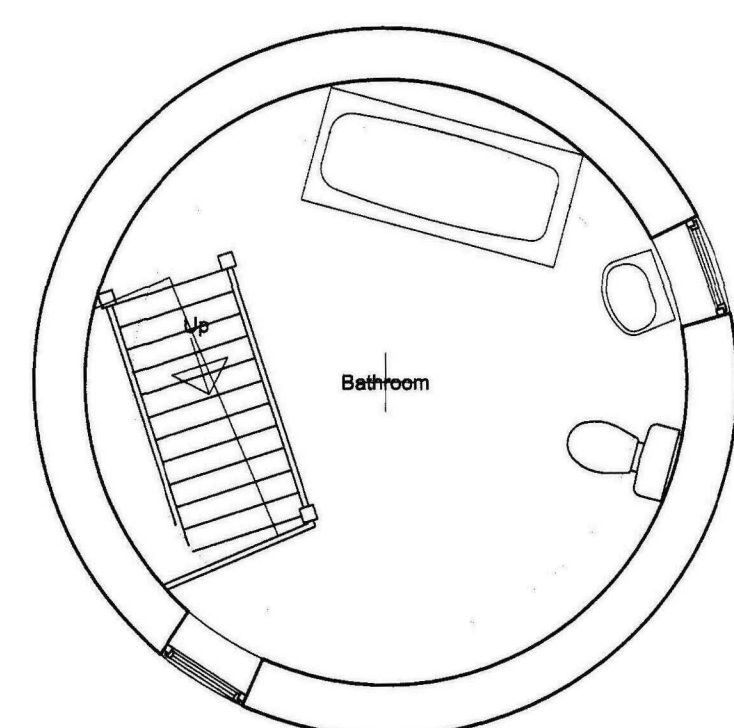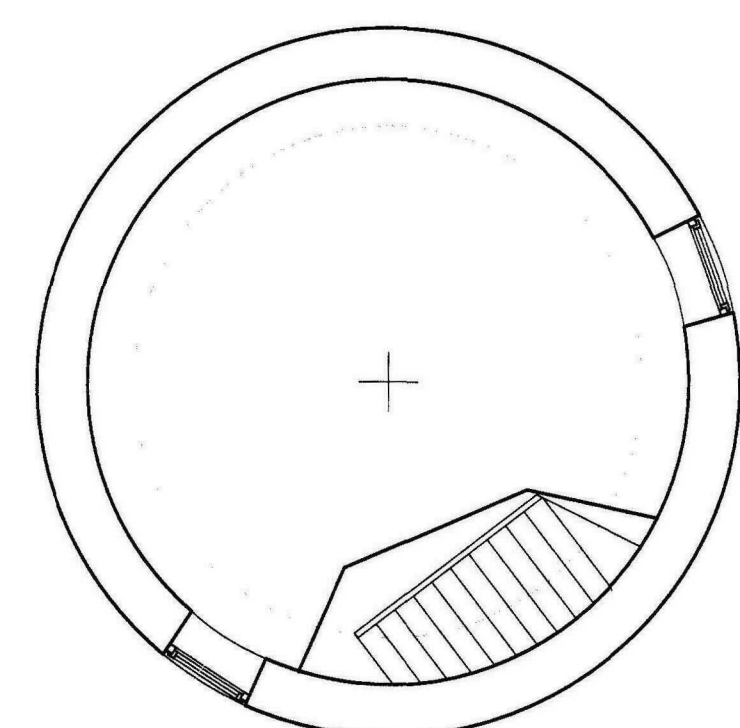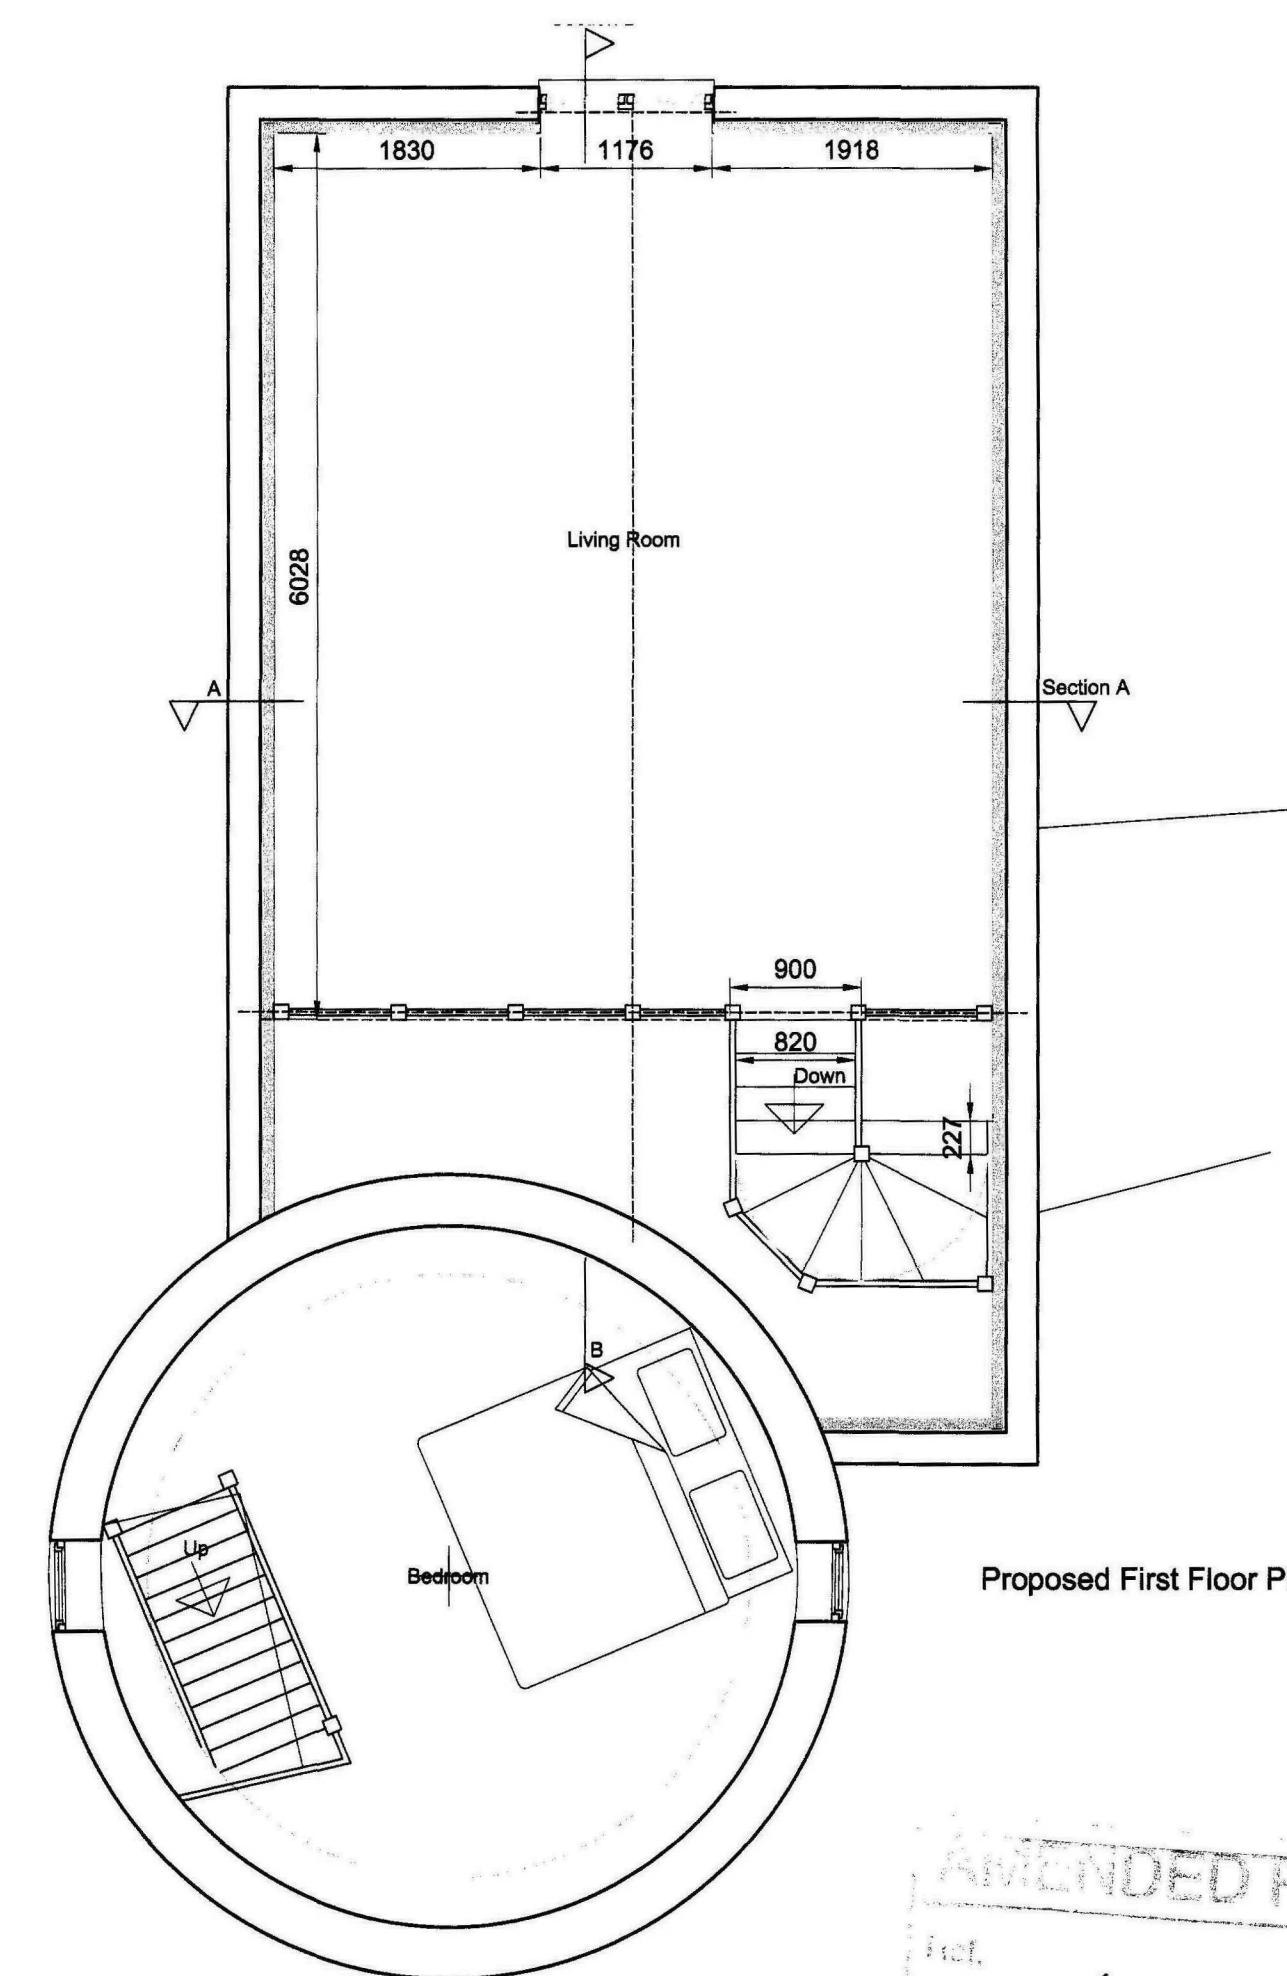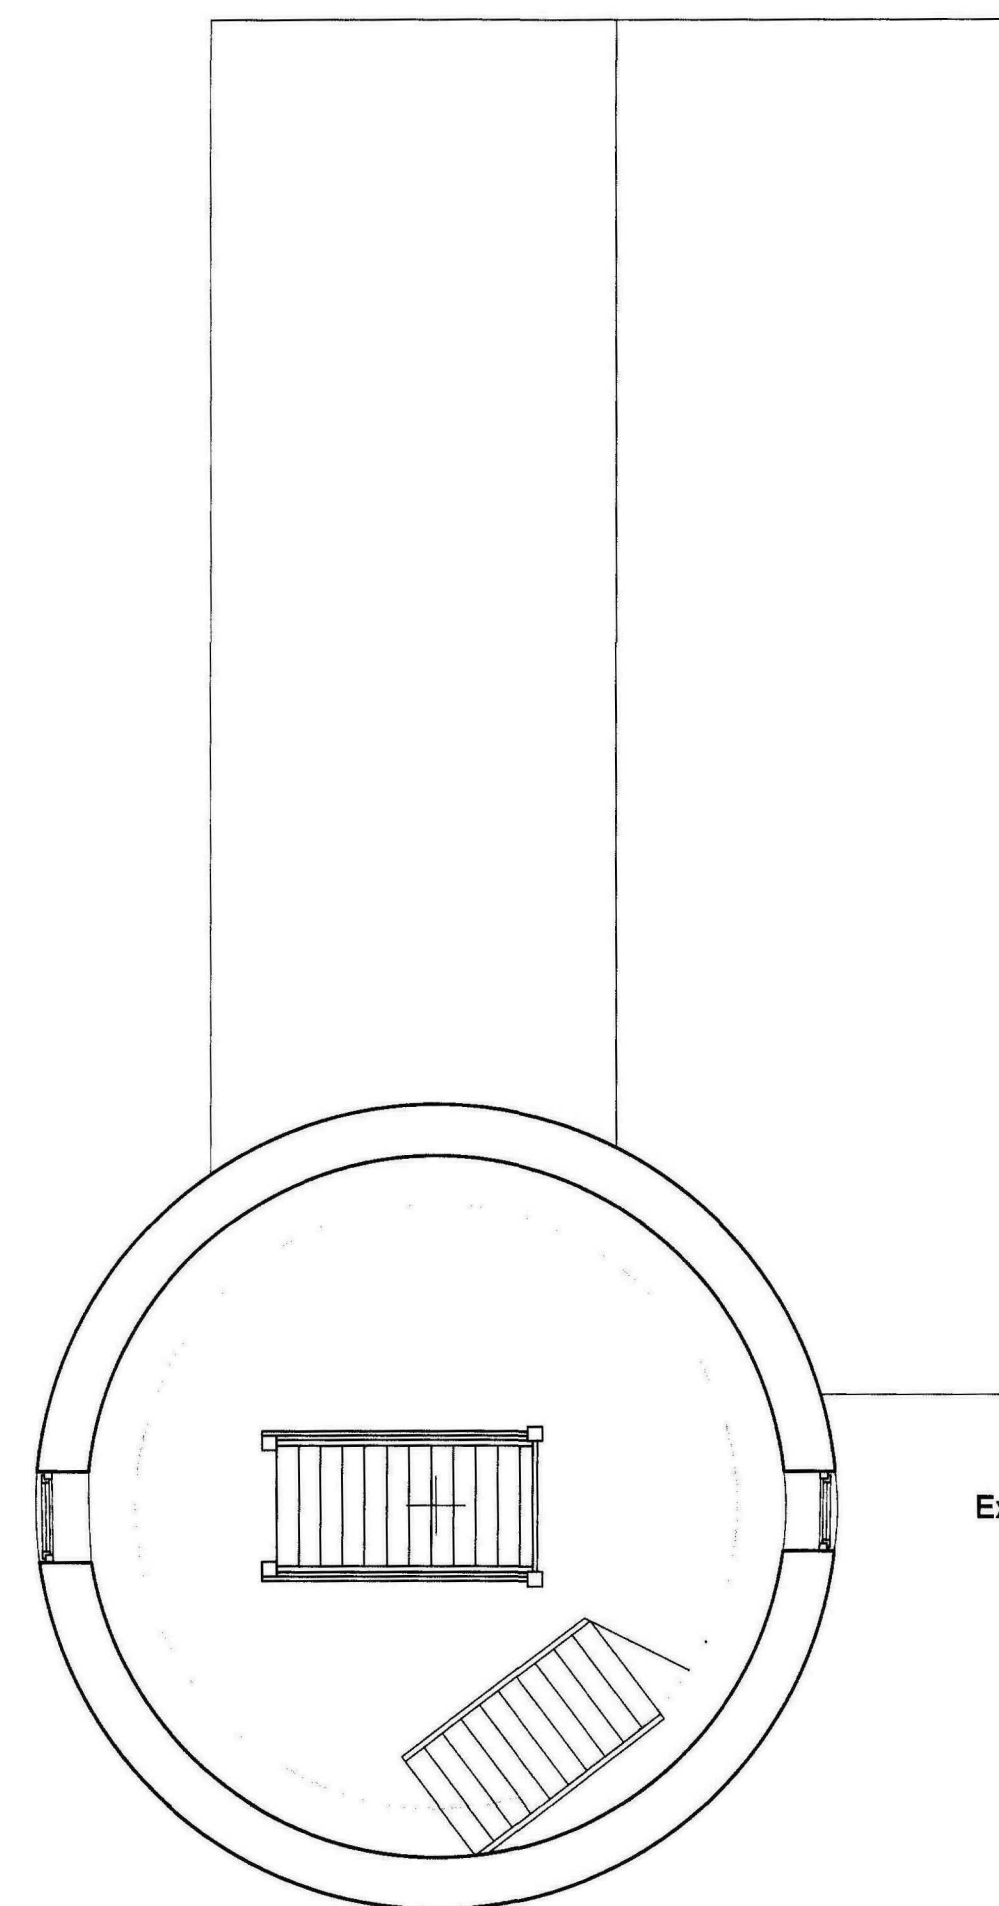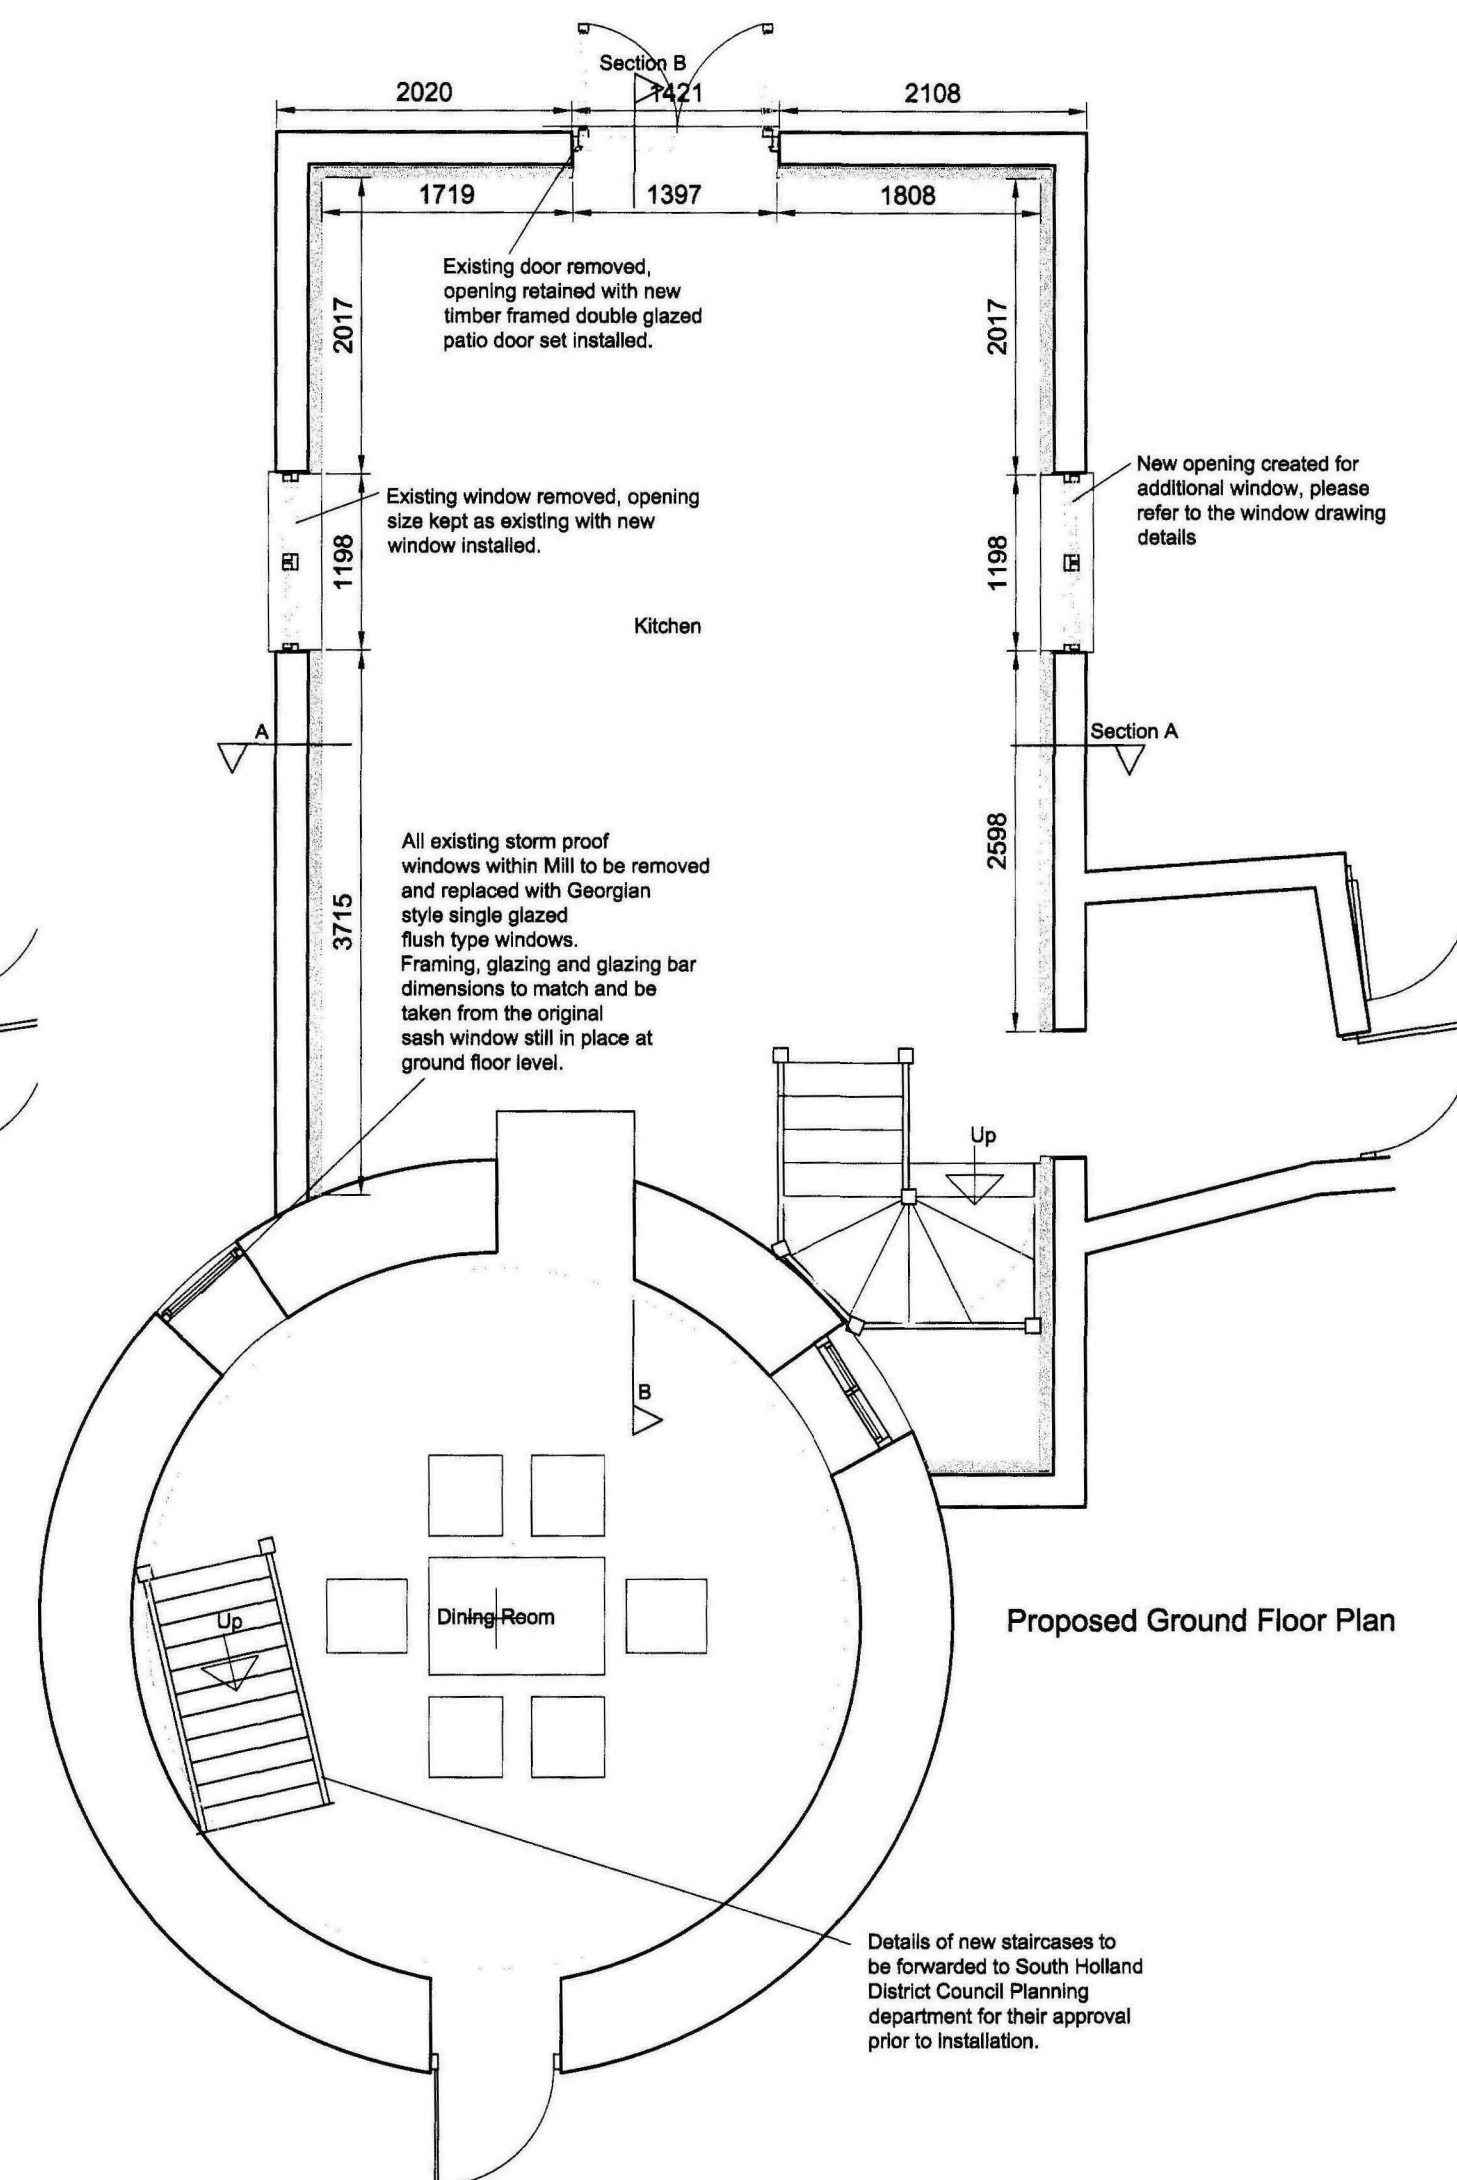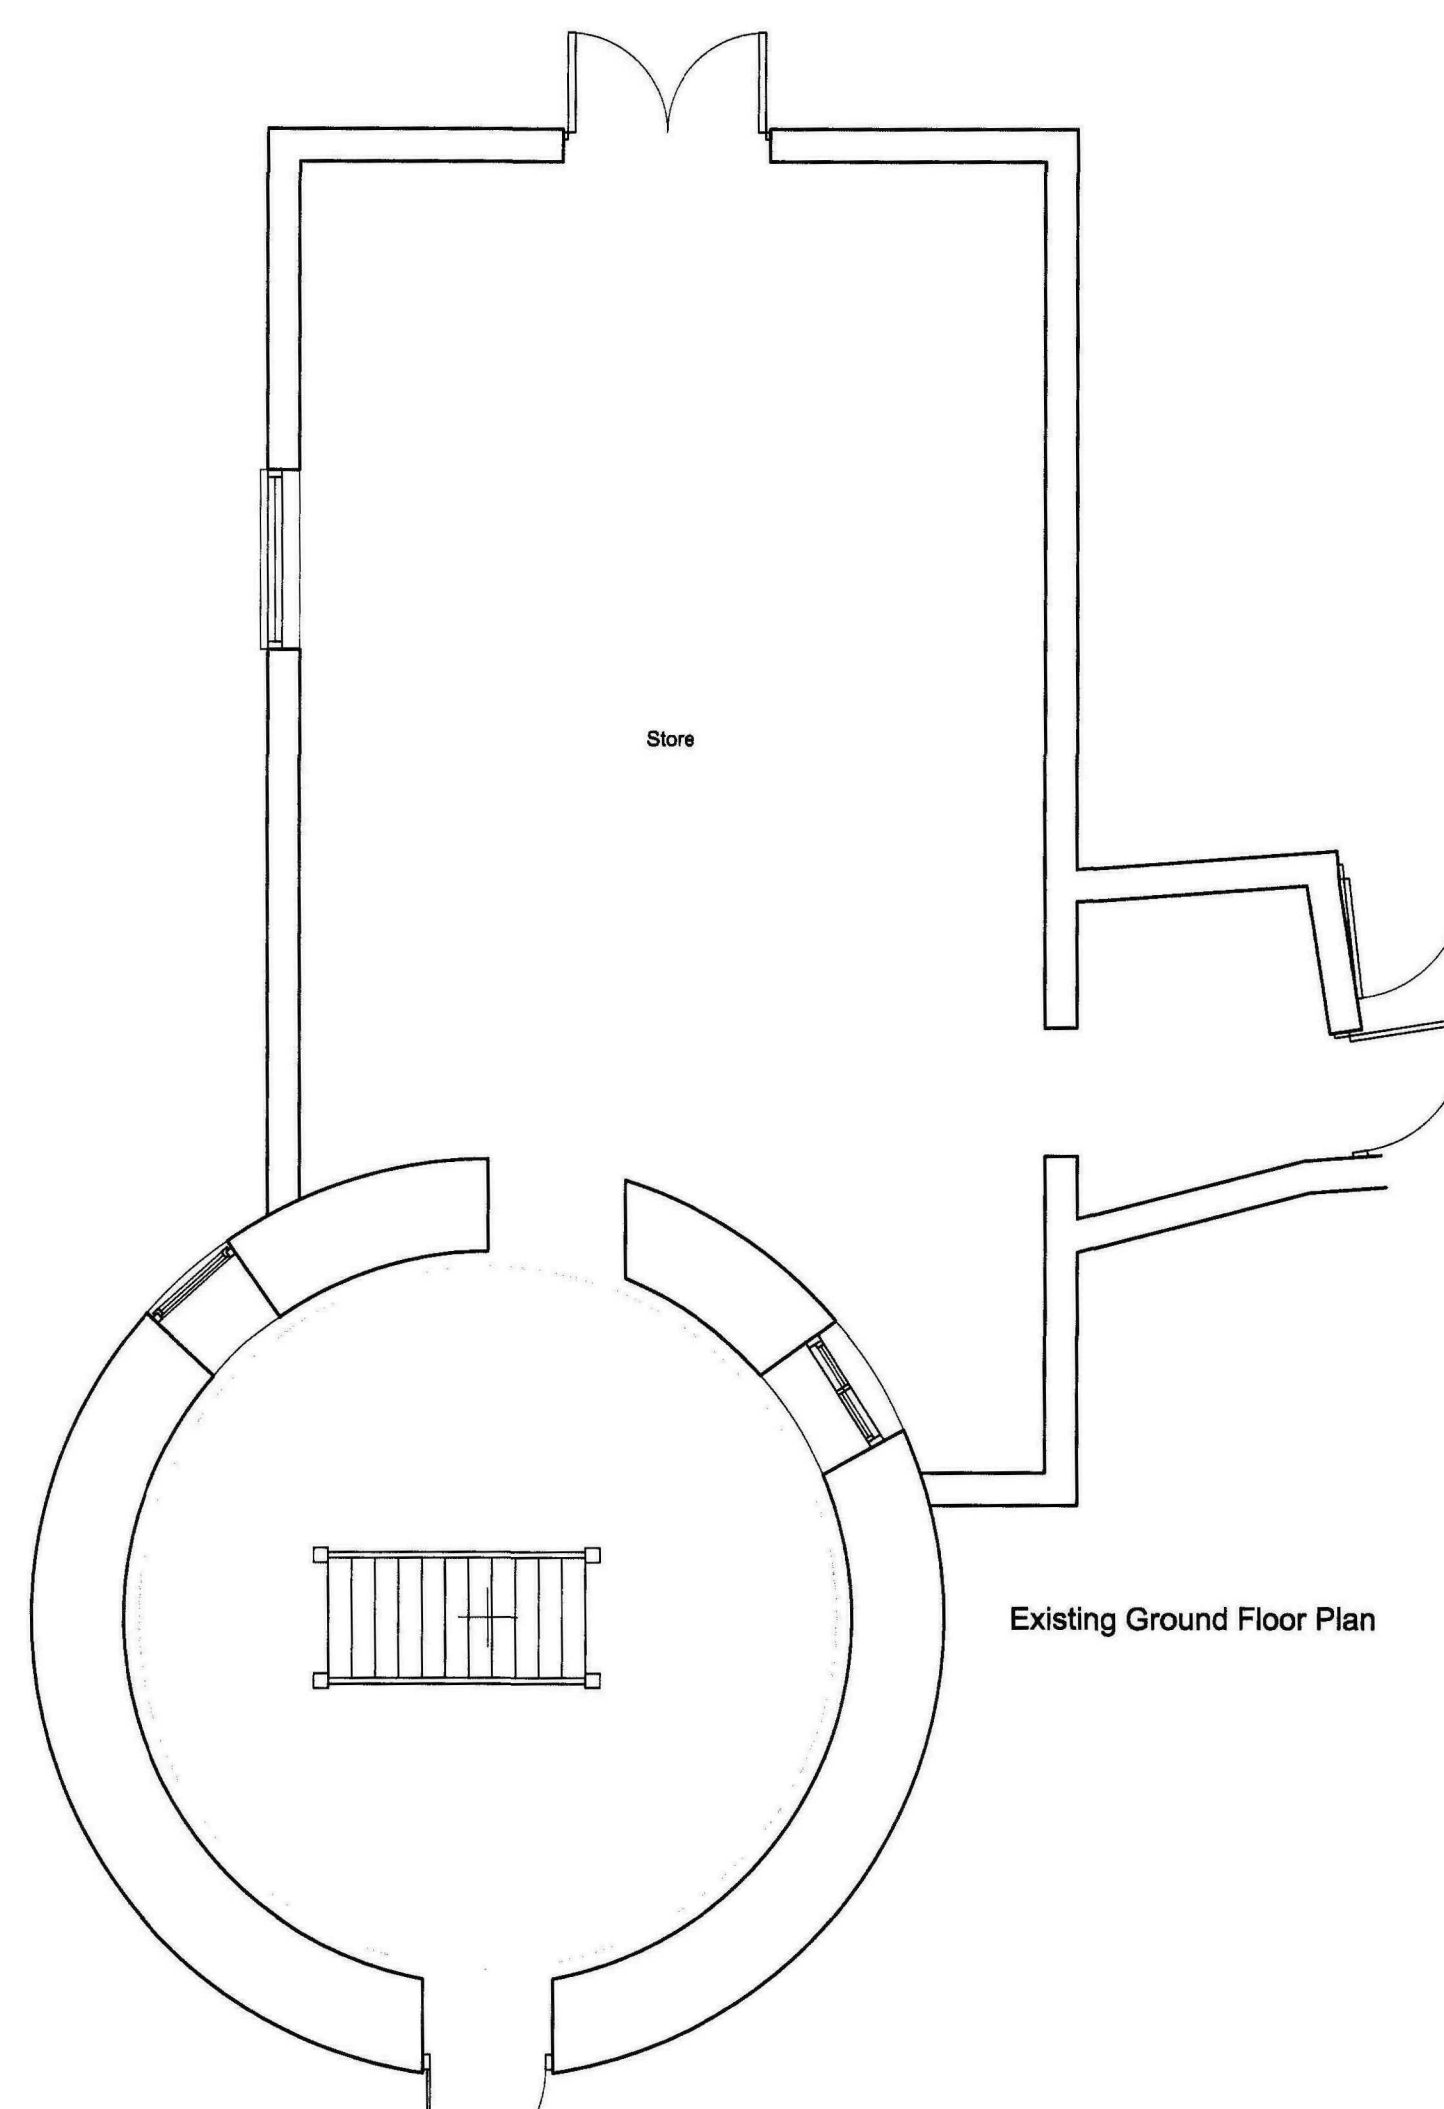

AMENDED PLAN

Ref: 0335-10

Planning & Development

04 JUN 2010

Ref: 0335-10

Proposed alterations at:
Glen Mill, Glenside North
West Pinchbeck PE11 3NW for:
Mr and Mrs S Walker

Planning drawings
Floor Plans
Amended - Pending Approval

Scale:
1:50
@A1


Drawn By:
Tom Reeve

Date:
01/06/2010


Drawing No:
1005PLB03B

Tom Reeve
Architectural Drawing Services
www.tomreeve.co.uk
email: tom@tomreeve.co.uk
01780762859 • 01904651249 • 07841877487


All dimensions to be confirmed on site drawings not to be scaled.
Copyright: Tom Reeve Architectural Drawing Services. All rights reserved. This drawing remains the property of Tom Reeve Architectural Drawing Services at all times and may not be reproduced or copied without consent.

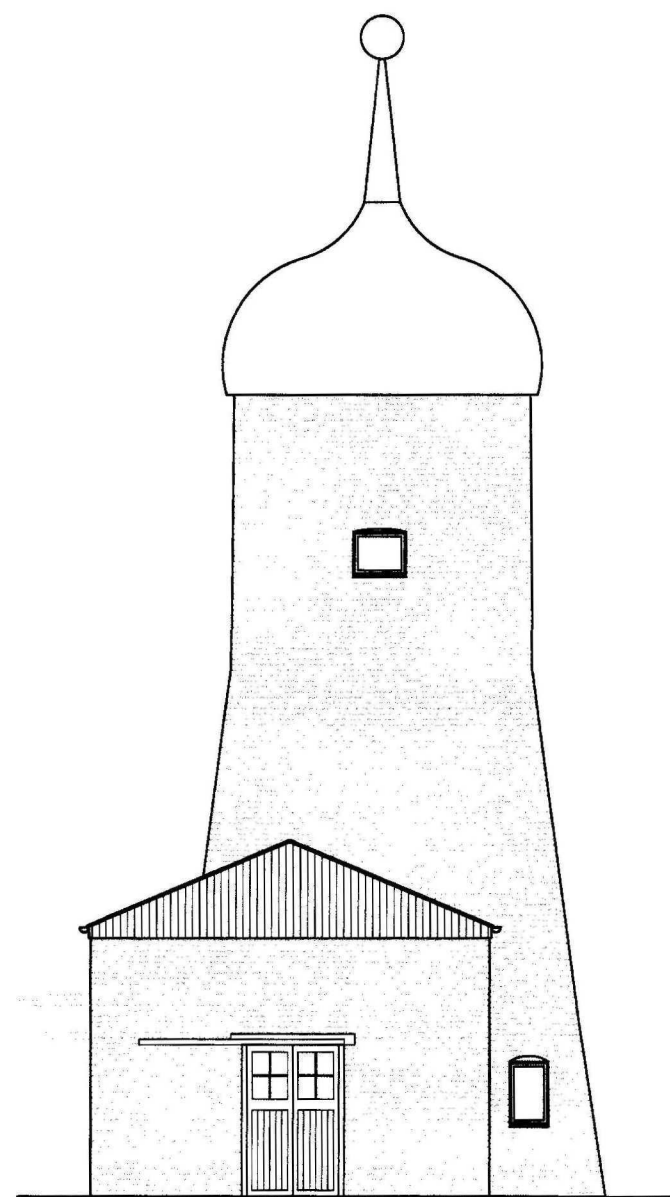


Existing North Elevation

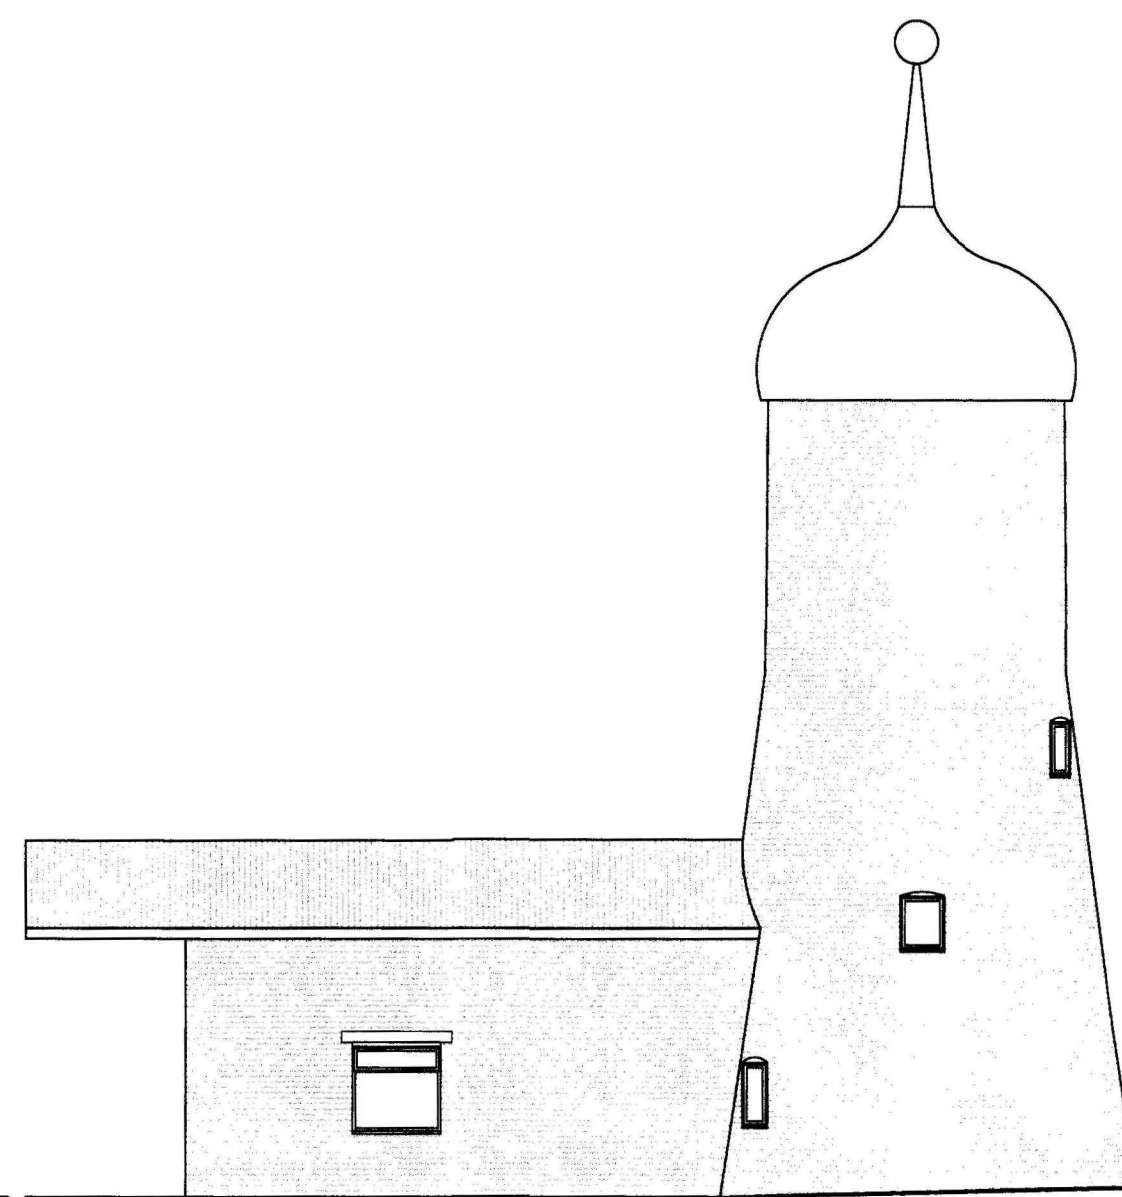


Existing West Elevation

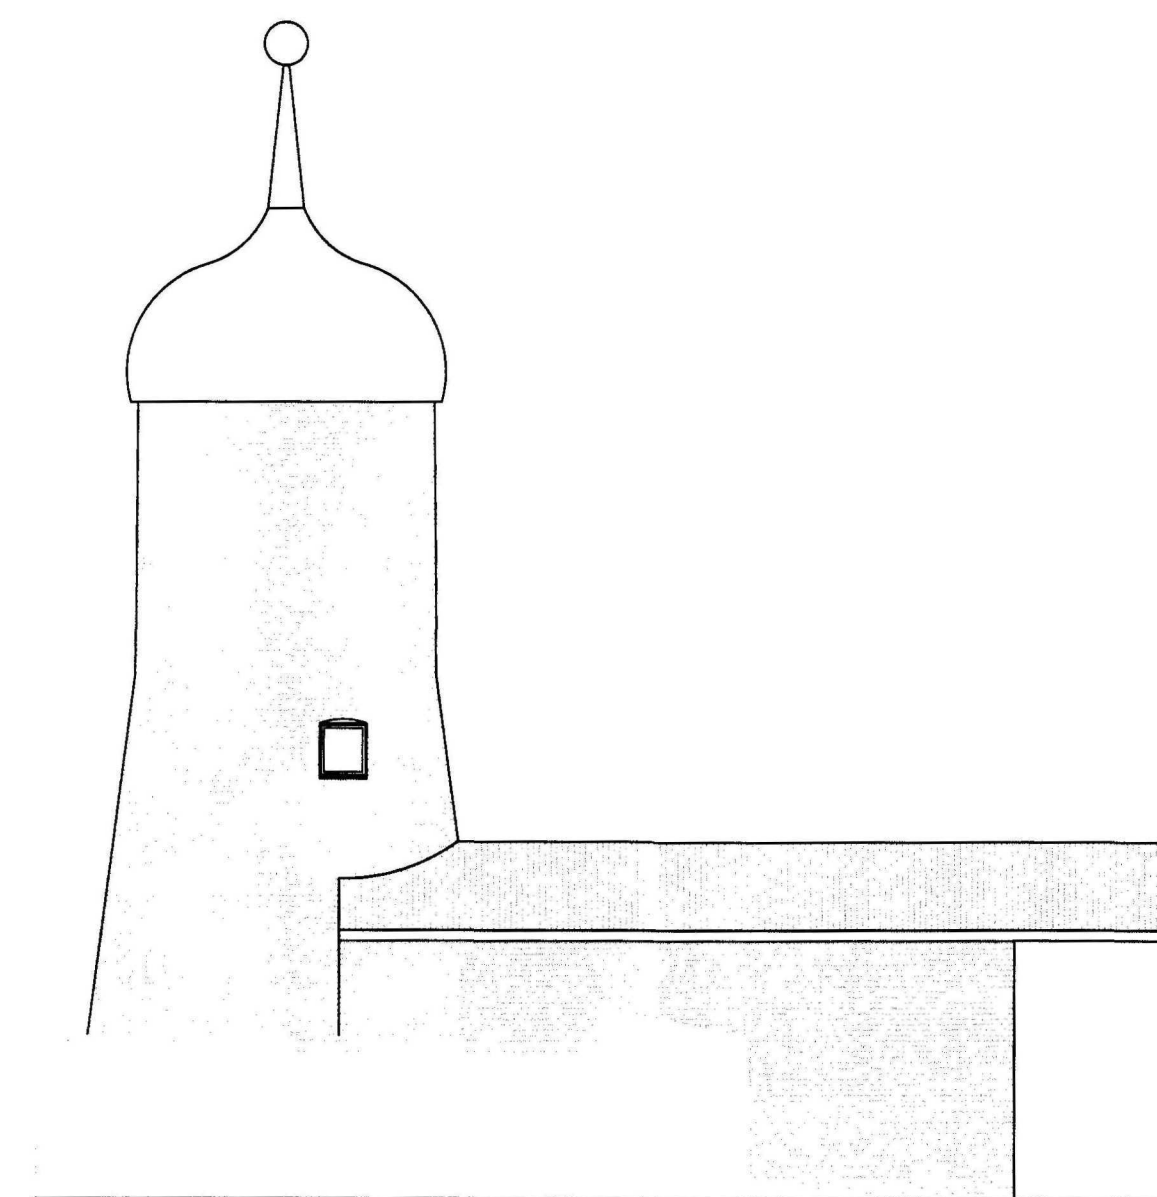


Existing East Elevation

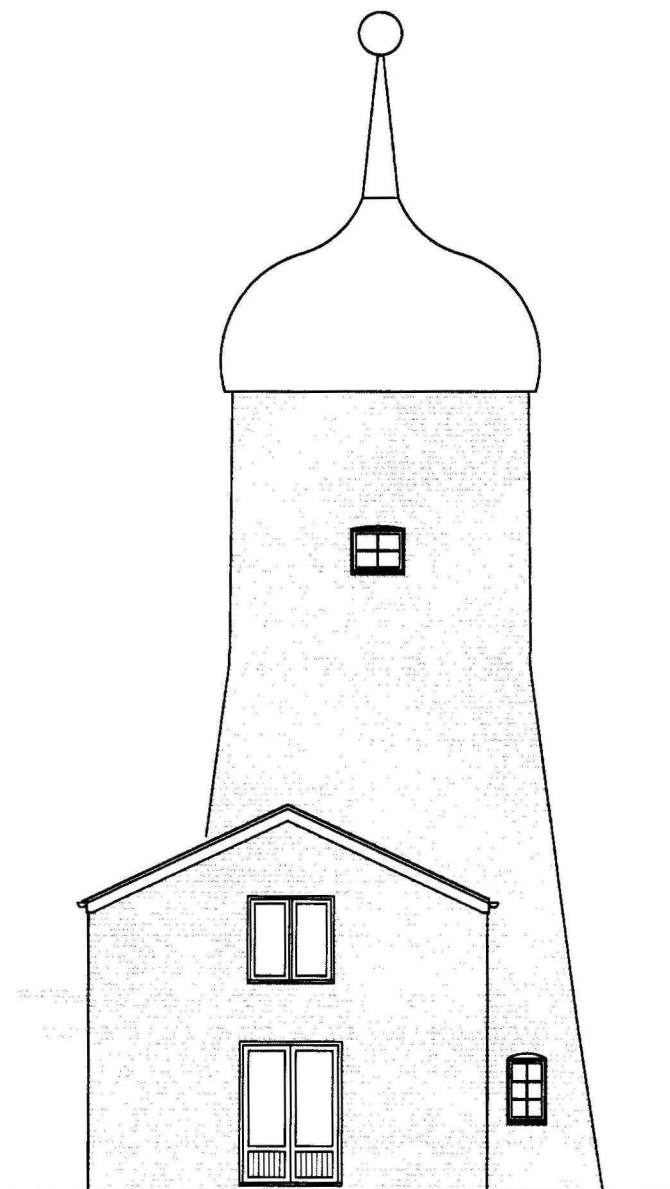

Proposed North Elevation

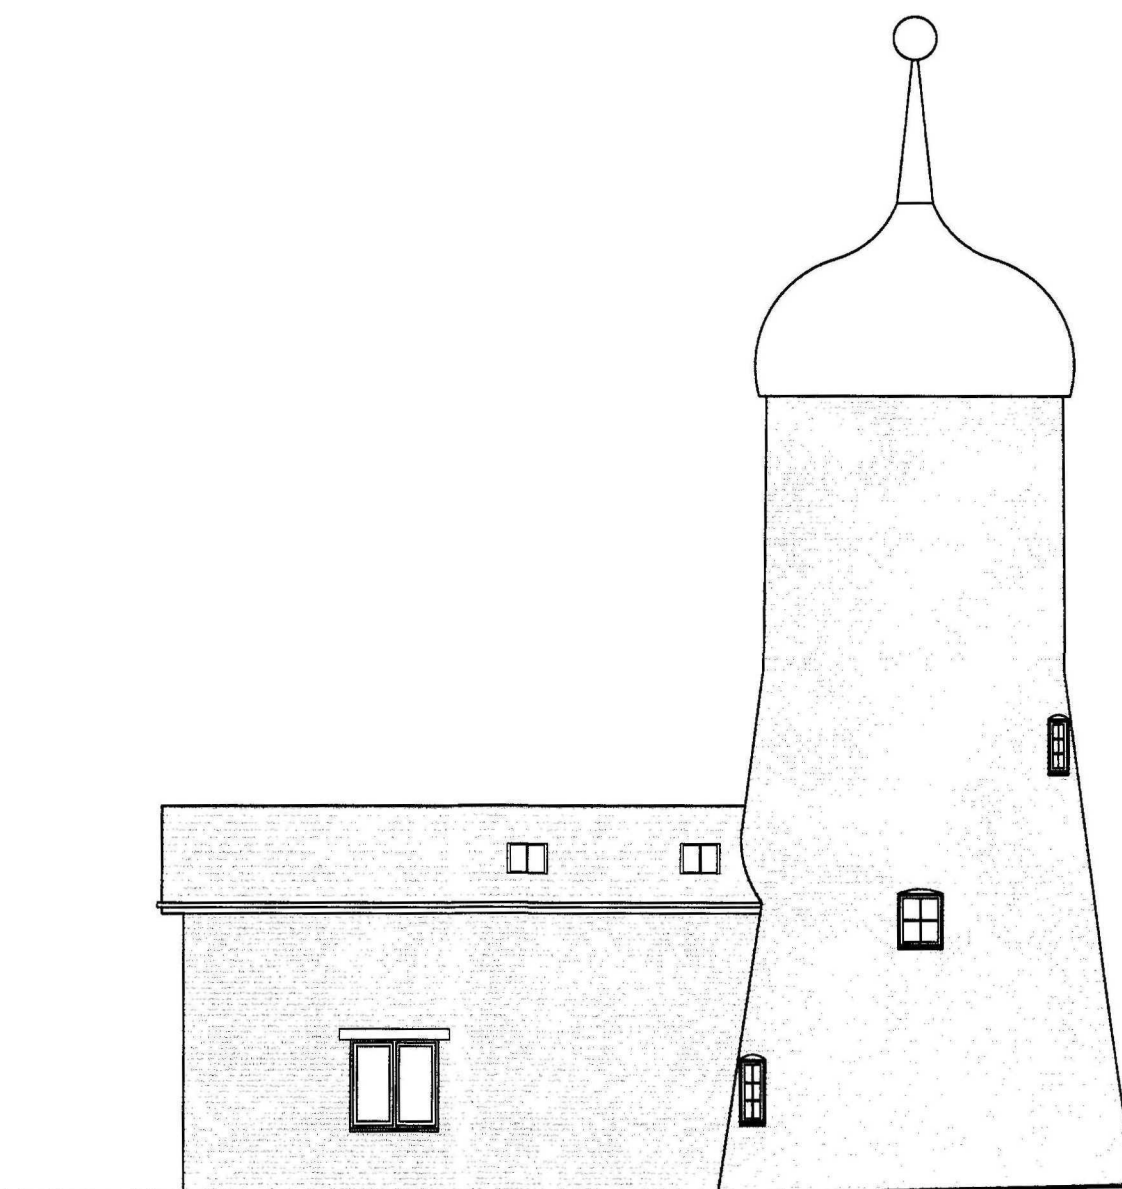

Proposed West Elevation

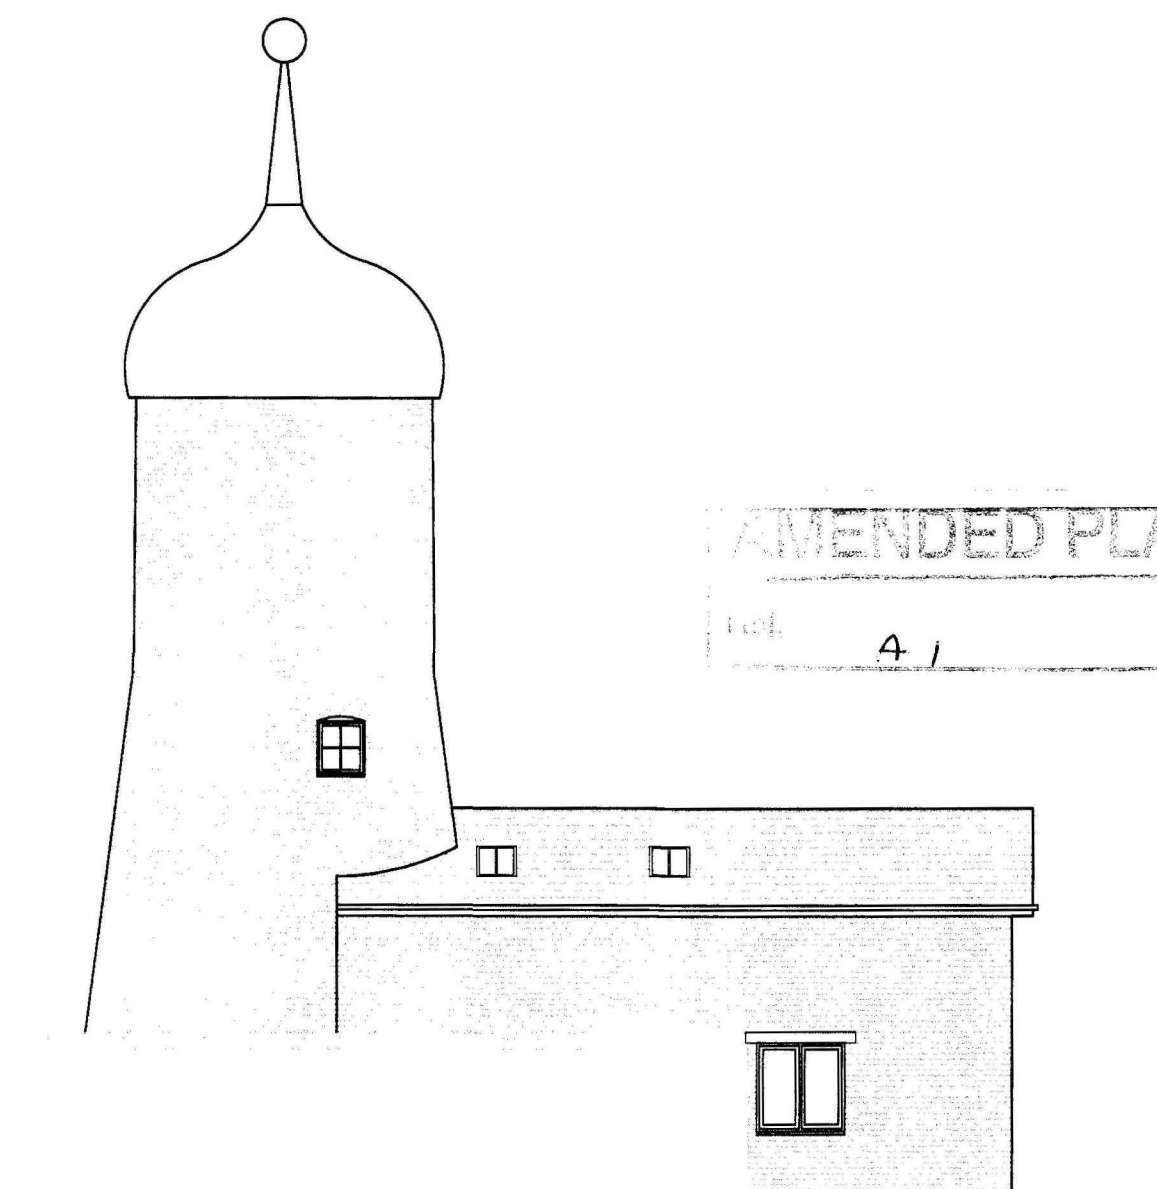

Proposed East Elevation

0335 - 10
04 JUN 2010
Development

Proposed alterations at:
Glen Mill, Glenside North
West Pinchbeck PE11 3NW for:
Mr and Mrs S Walker

Planning drawings -
Elevations
Amended - Pending Approval

Scale:
1:100
@A2




Drawn By:
Tom Reeve

Date:
01/06/2010

Drawing No:
1005PLL01B


Tom Reeve
Architectural Drawing Services
01780762859 • 01904651439 • 075

All dimensions to be confirmed on site drawings not to be scaled.
Copyright: Tom Reeve Architectural Drawing Services. All rights reserved. This drawing remains the property of Tom Reeve Architectural Drawing Services at all times and may be reproduced or copied without consent.

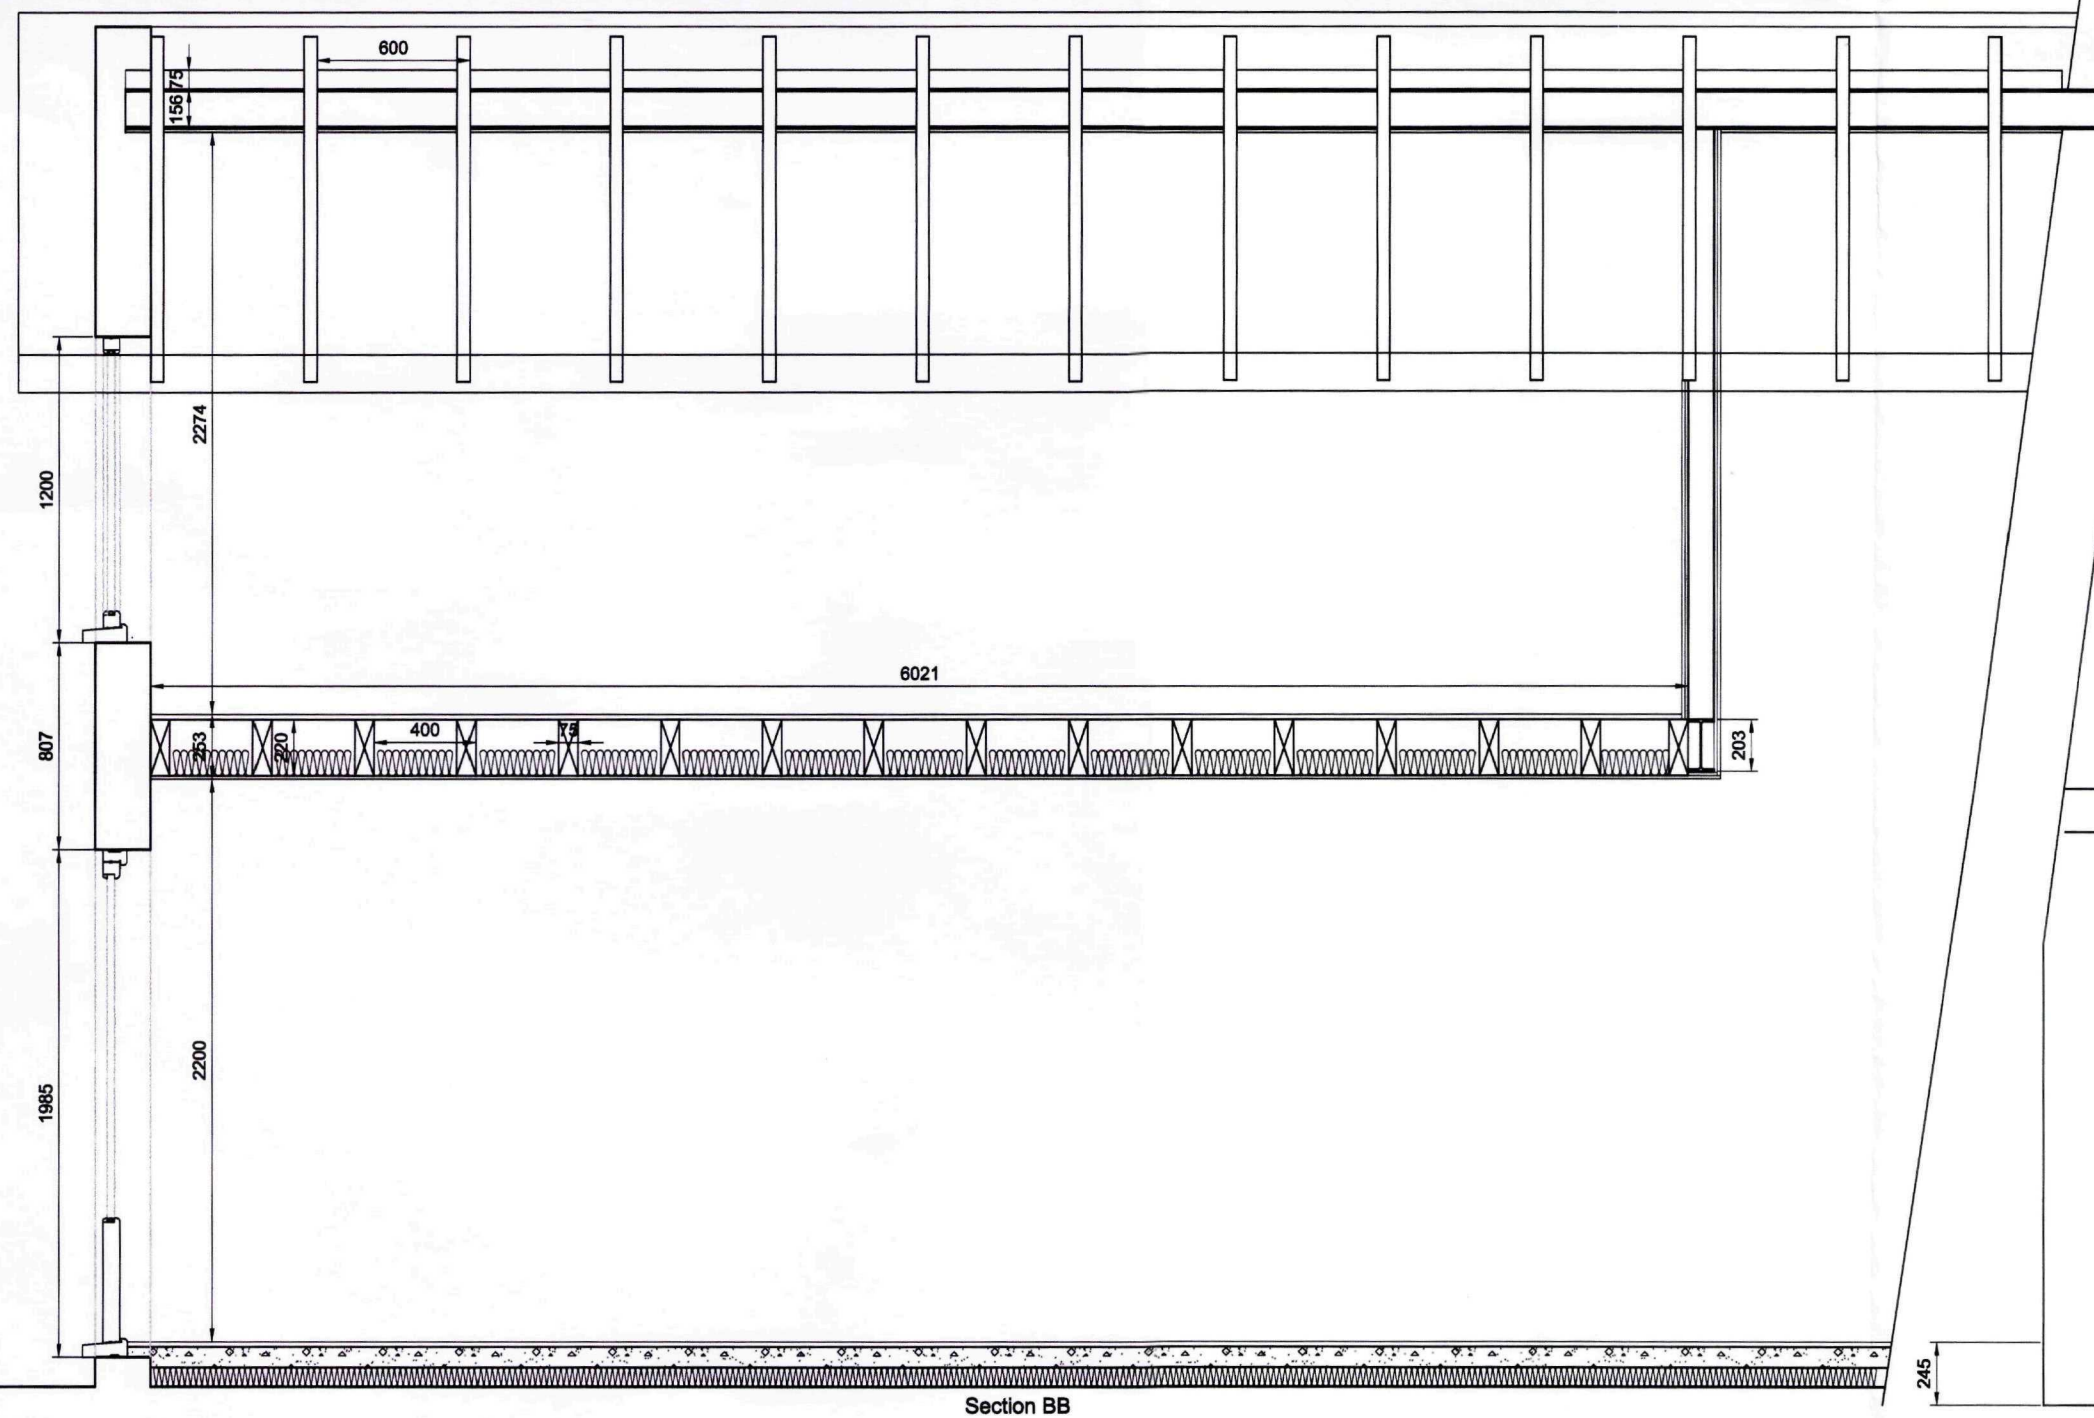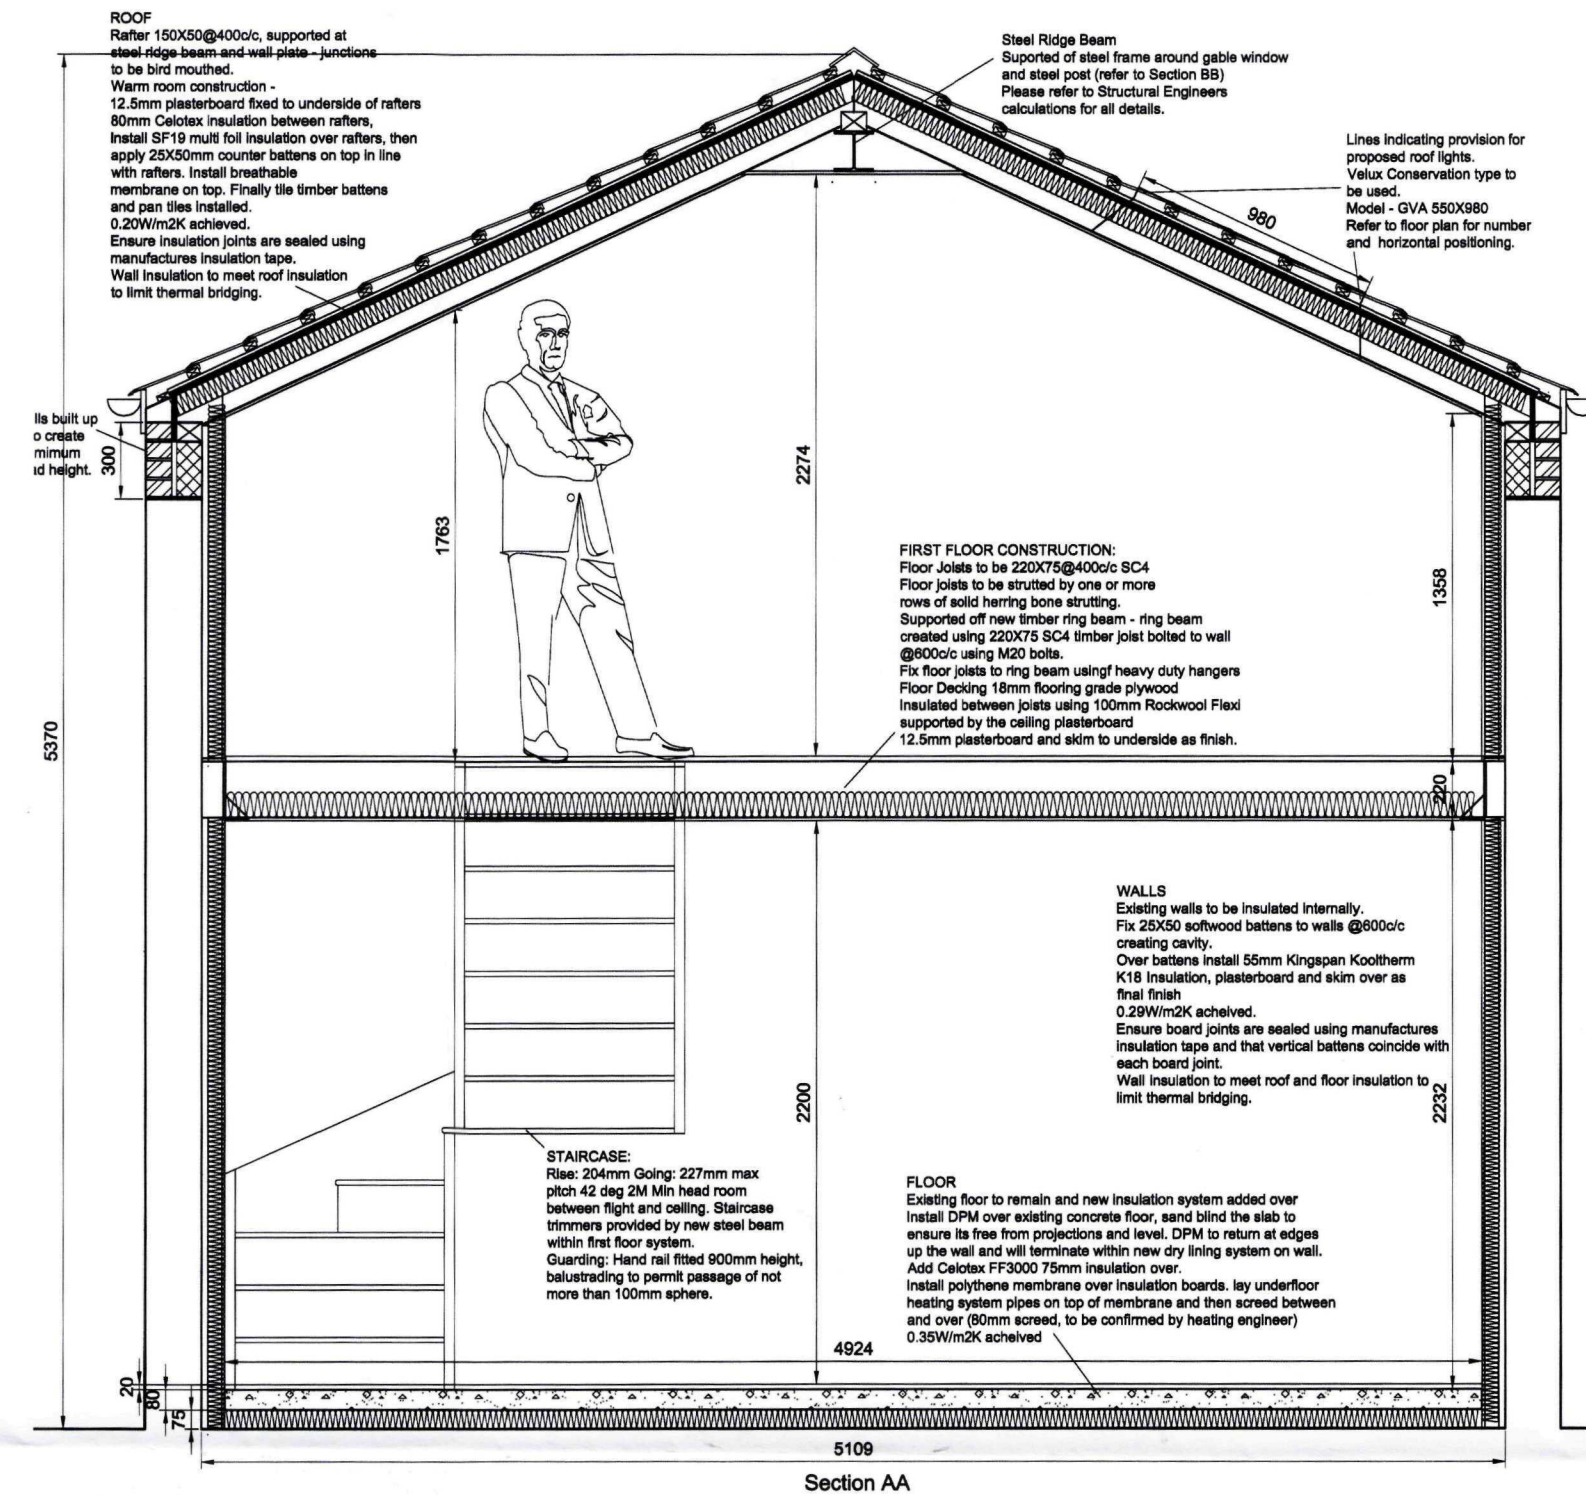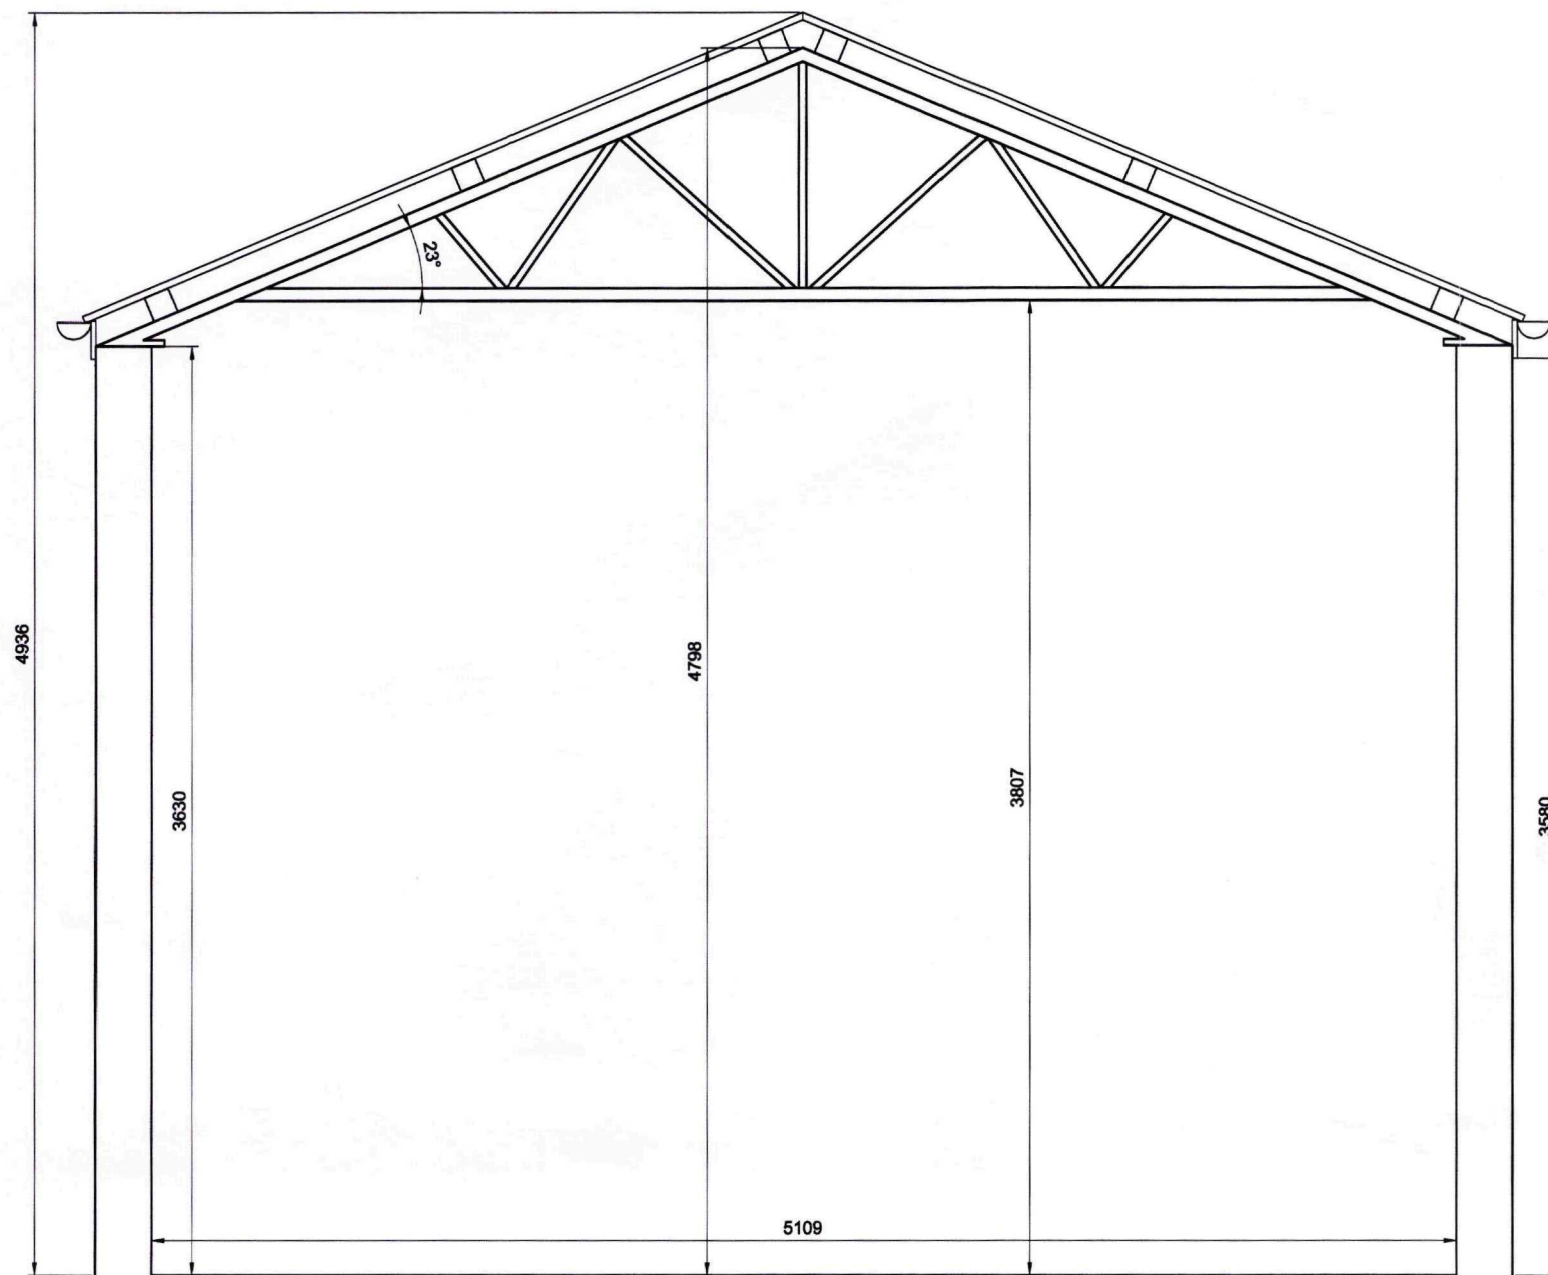

AMENDED PLAN
Ref. A1

SHDC
Planning & Development
04 JUN 2010
Ref: 0335-10

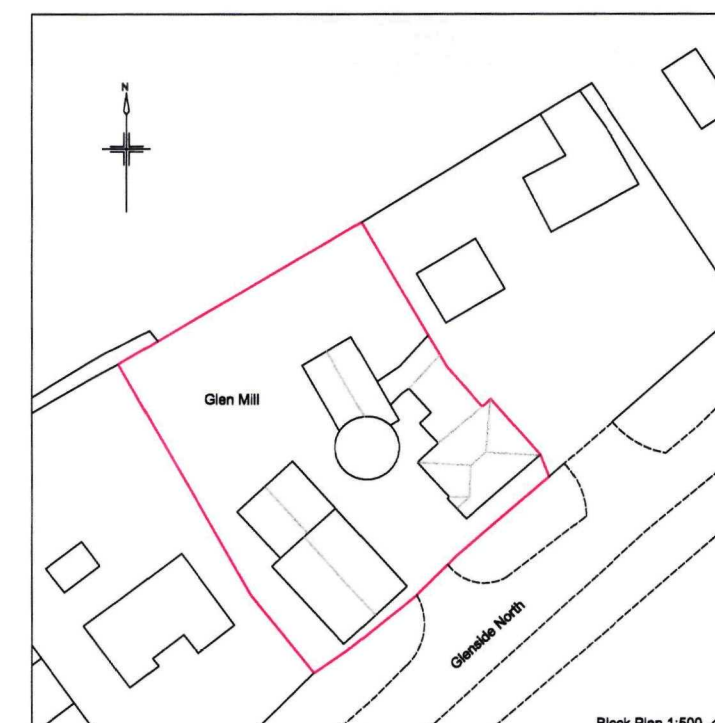

Proposed alterations at:
Glen Mill, Glenside North
West Pinchbeck PE11 3NW for
Mr and Mrs S Walker

Planning drawings
Sections and Block Plan
Amended - Pending Approval

Scale:
1:20
1:50
@A1

Date:
01/06/2010

Drawn By:
Tom Reeve

Drawing No:
1005PLL02B

Tom Reeve
Architectural Drawing Services
www.tomreeve.co.uk
email: tom@tomreeve.co.uk
01780762859 • 01904651749

All dimensions to be confirmed on site drawings not scaled.
Copyright: Tom Reeve Architectural Drawing Services
rights reserved. This drawing remains the property of Tom Reeve Architectural Drawing Services at all times and
be reproduced or copied without consent.