
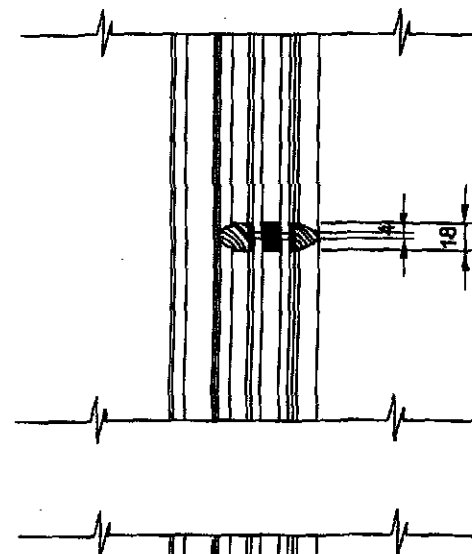
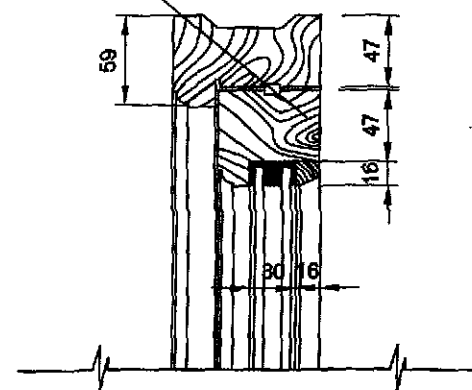



VERTICAL SECTION

1: 5

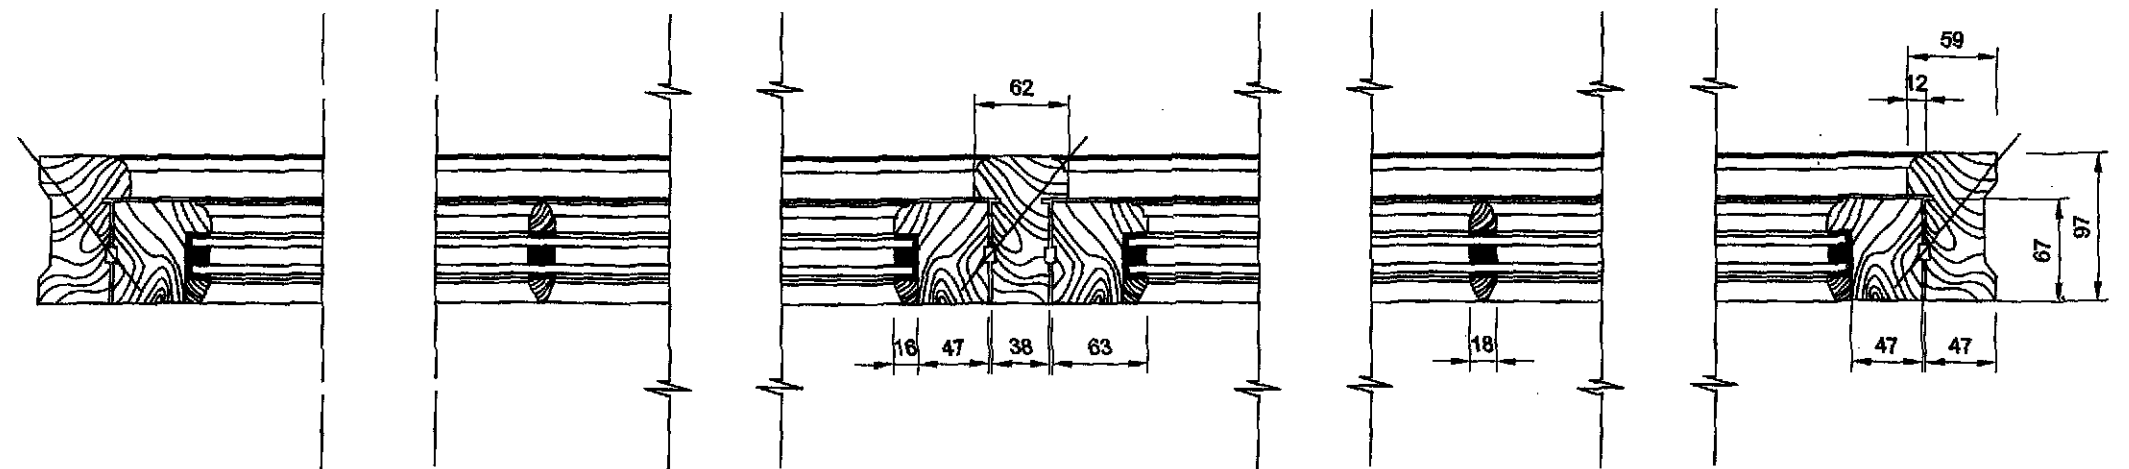


HORIZONTAL SECTION

1: 5

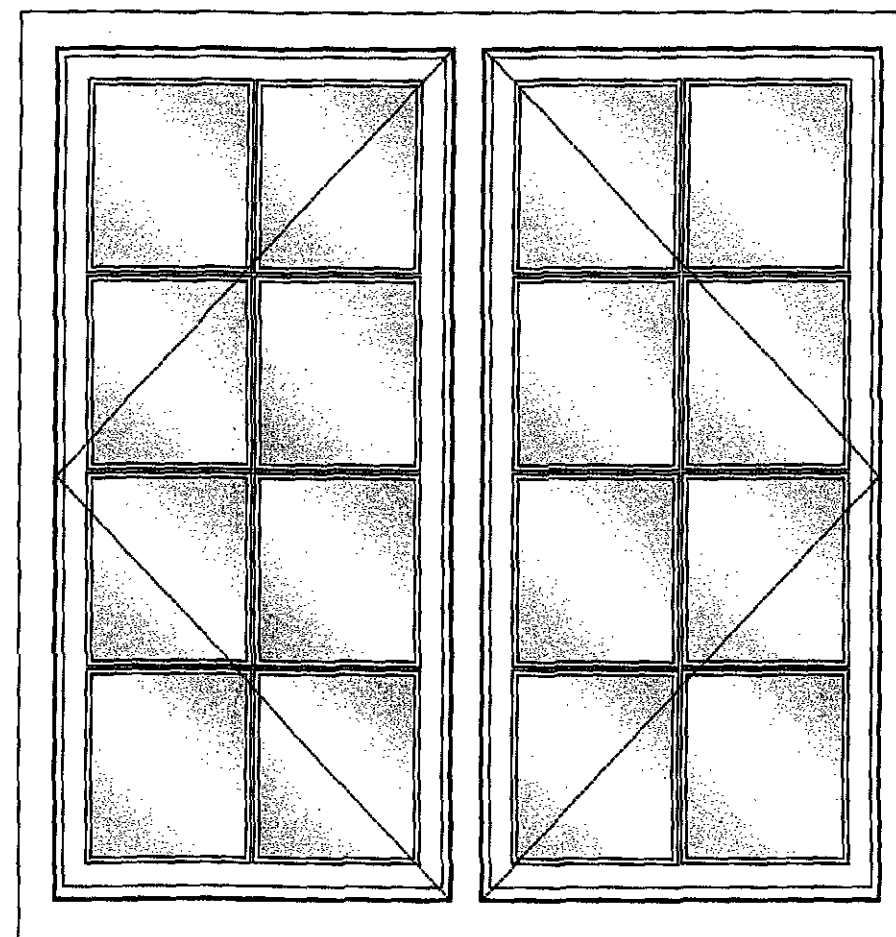

ELEVATION VIEW FROM OUTSIDE

1: 10

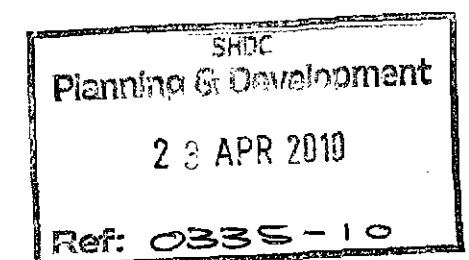

Proposed alterations at:
Glen Mill, Glenside North
West Pinchbeck PE11 3NW for:
Mr and Mrs S Walker

Planning drawings
Window details

Pending Approval

Scale:
1:5
1:10


Drawn By:
Tom Reeve

Date:
07/04/2010

Drawing No:
1005PLLB06A



All dimensions to be confirmed on site drawings not to be scaled.
Copyright: Tom Reeve Architectural Drawing Services. All rights reserved. This drawing remains the property of Tom Reeve Architectural Drawing Services at all times and

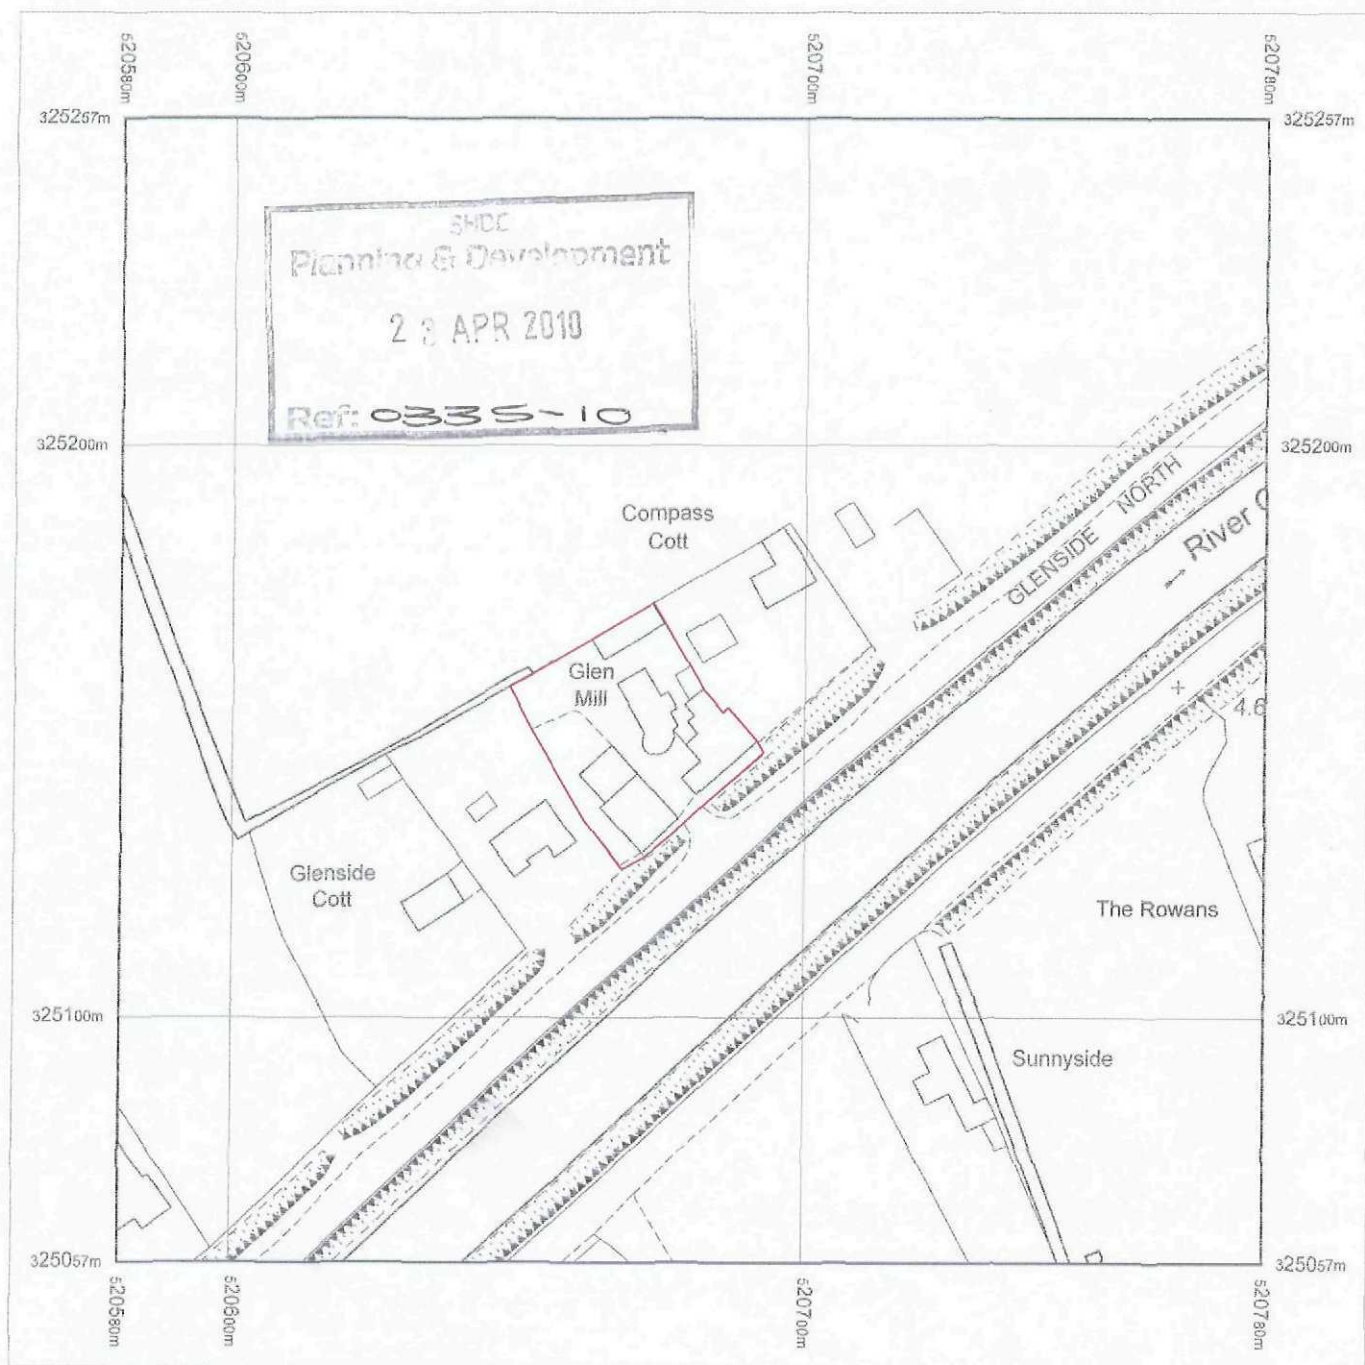

Produced 21.04.2010 from the Ordnance Survey National Geographic Database and incorporating surveyed revision available at this date. © Crown Copyright 2010.


Reproduction in whole or part is prohibited without the prior permission of Ordnance Survey.

Ordnance Survey, the OS Symbol and OS Sitemap are registered trademarks of Ordnance Survey, the national mapping agency of Great Britain

The representation of a road, track or path is no evidence of a right of way.

The representation of features as lines is no evidence of a property boundary.


Part or all of this OS Sitemap is enlarged from mapping produced at one or more of the following scales: 1:1250, 1:2500, 1:10000.

 


Supplied by: **Blackwell M and D C**
Serial number: 00984100
Centre coordinates: 520680.5 325157

Further information can be found on the OS Sitemap Information leaflet or the Ordnance Survey web site:
www.ordnancesurvey.co.uk


Glen Mill
Glenside
West Pinchbeck PE11 3NW

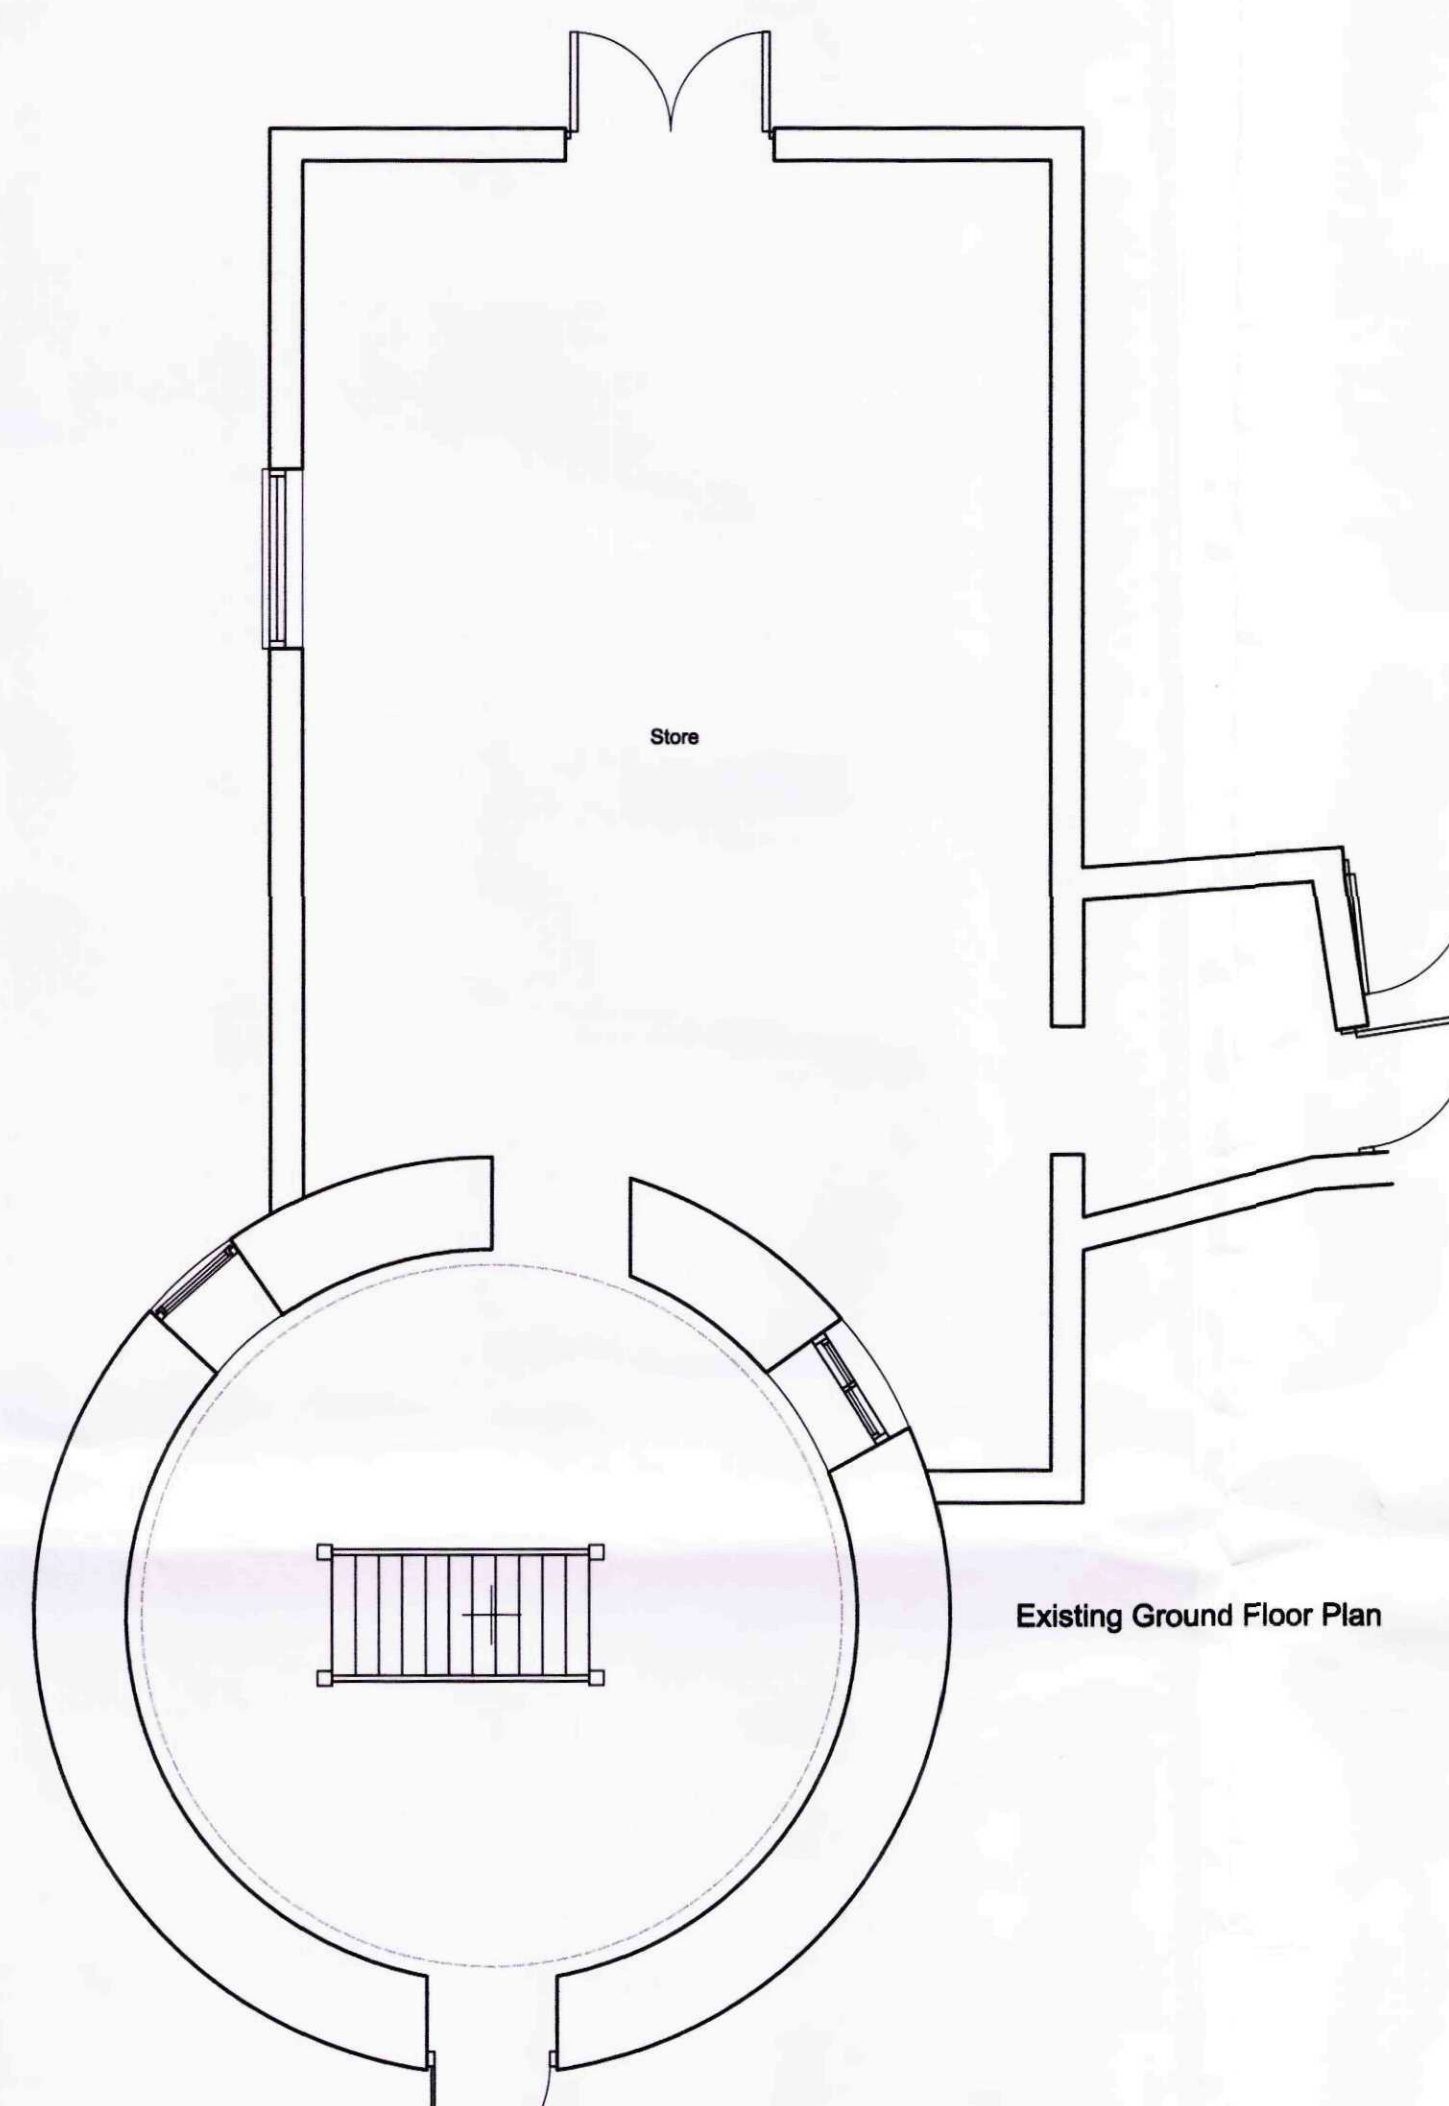


Existing Ground Floor Plan

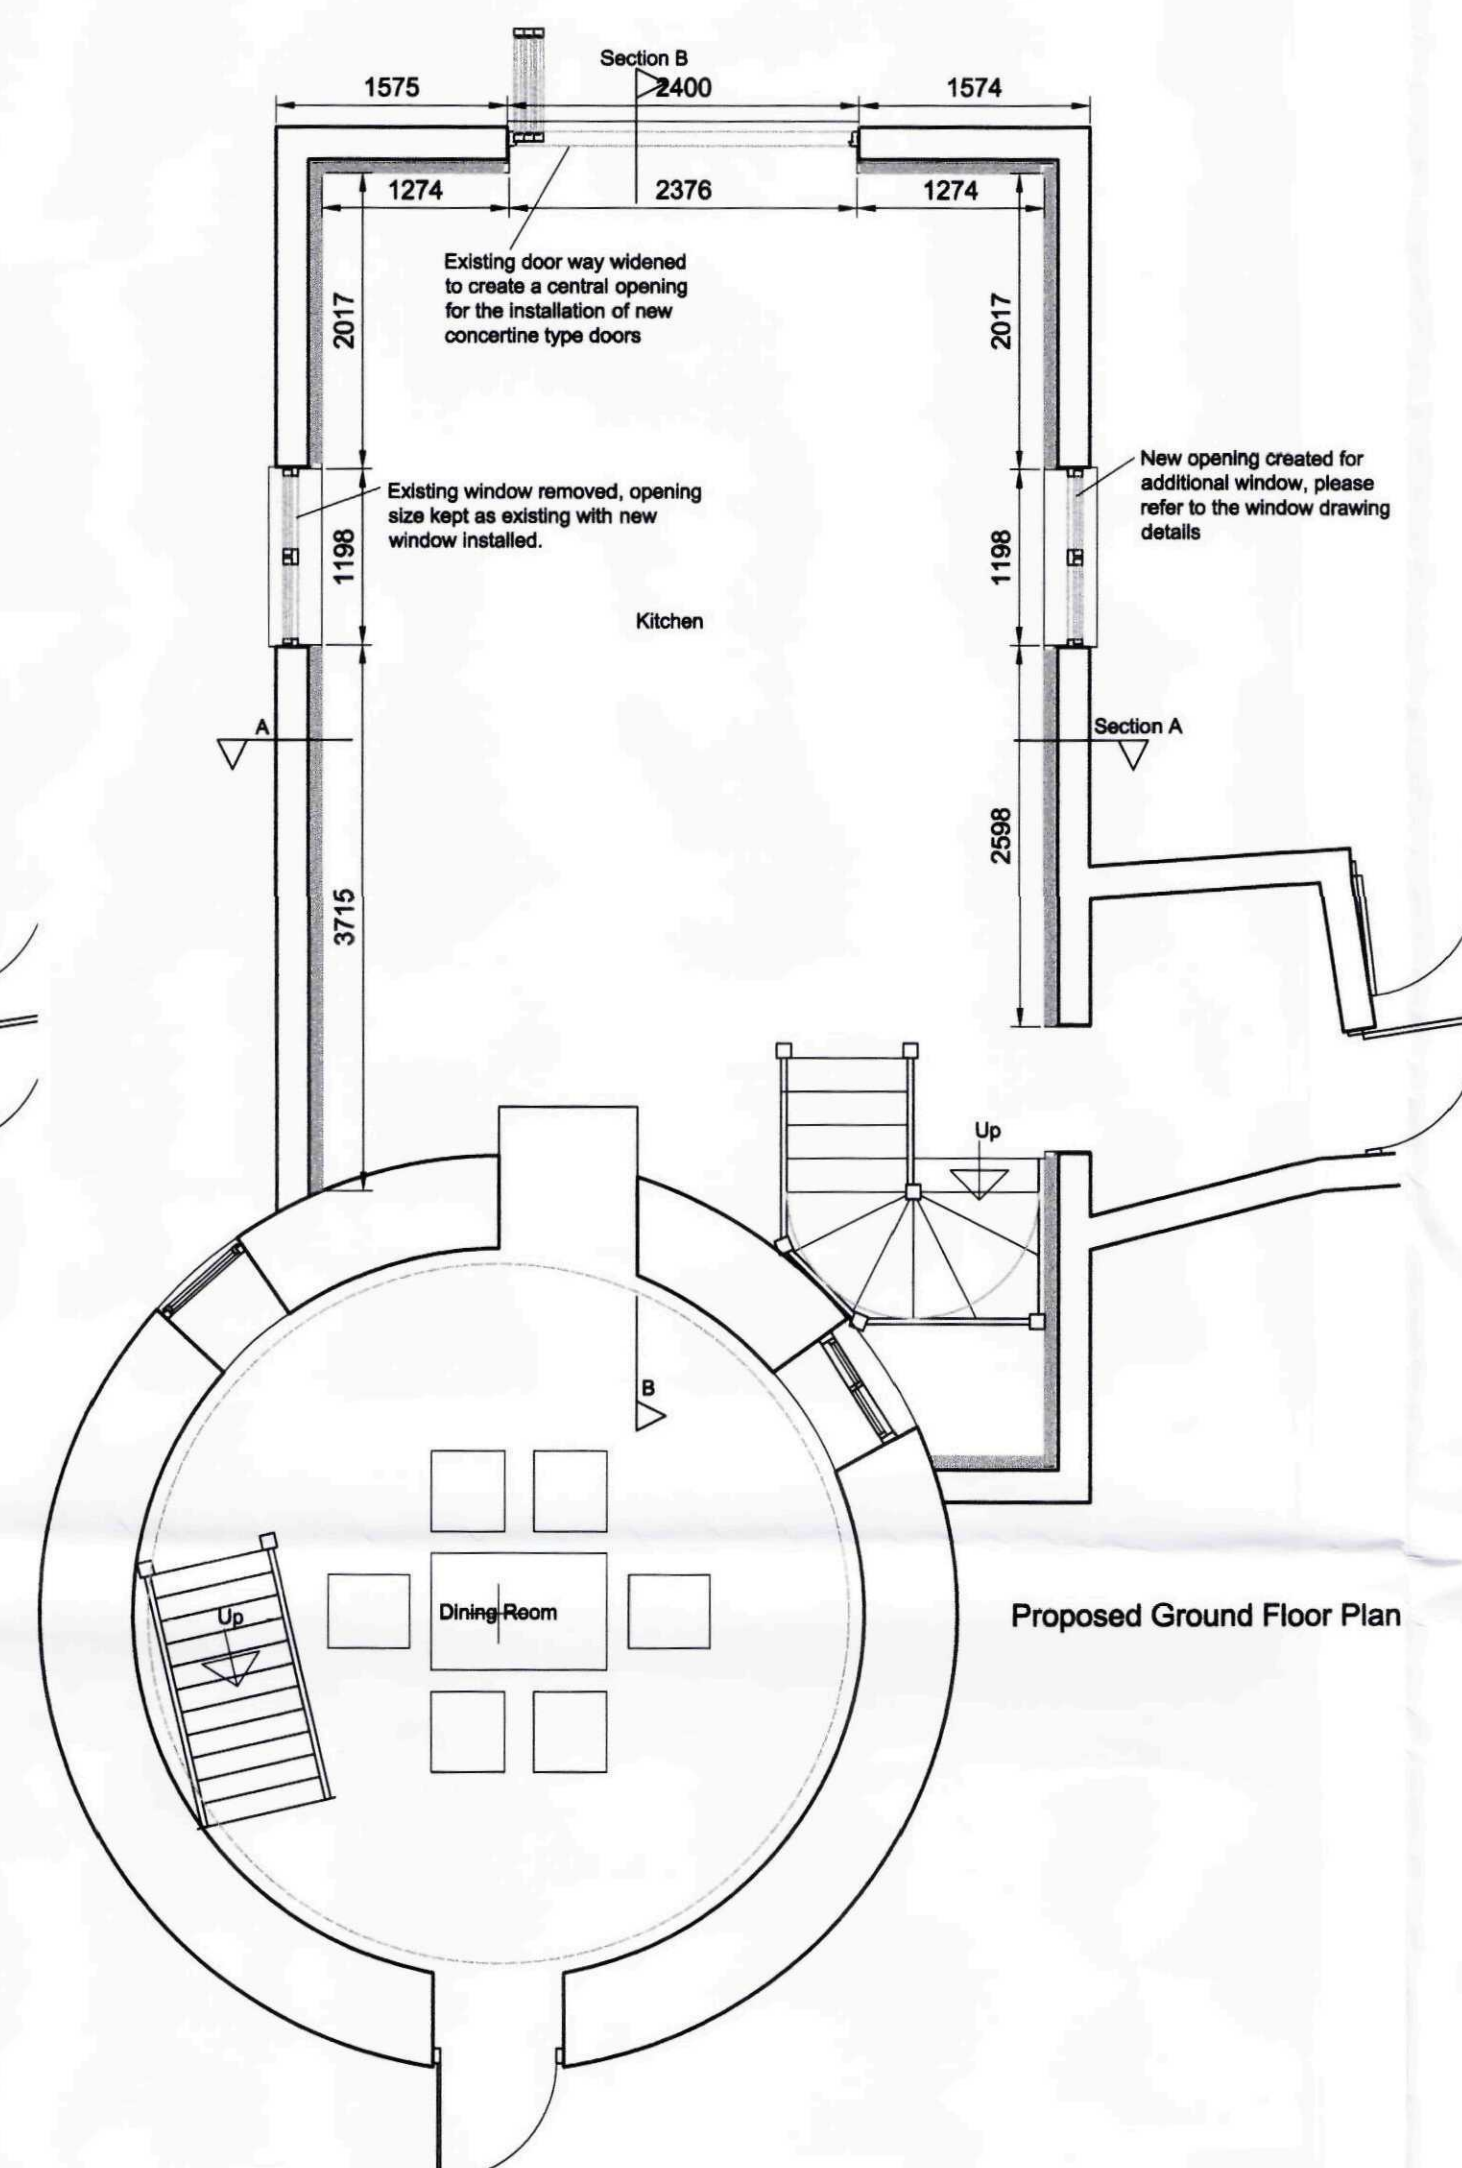


Proposed Ground Floor Plan

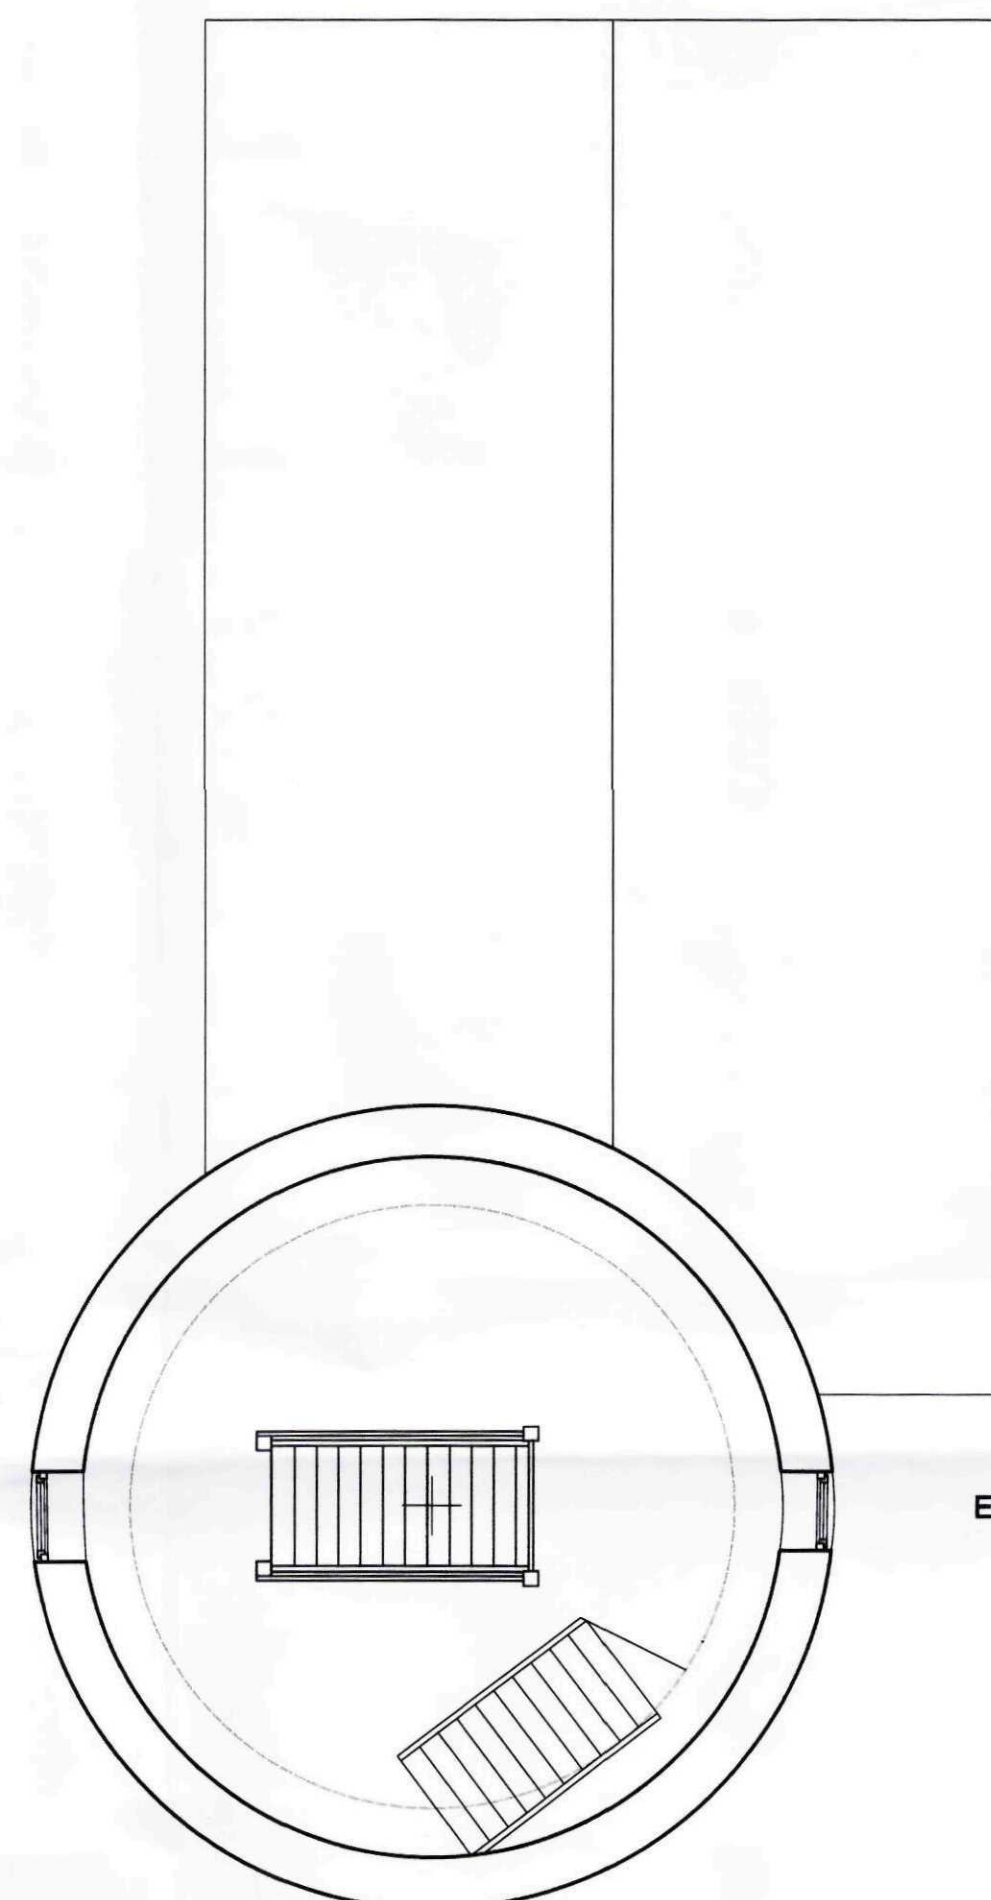


Existing First Floor Plan

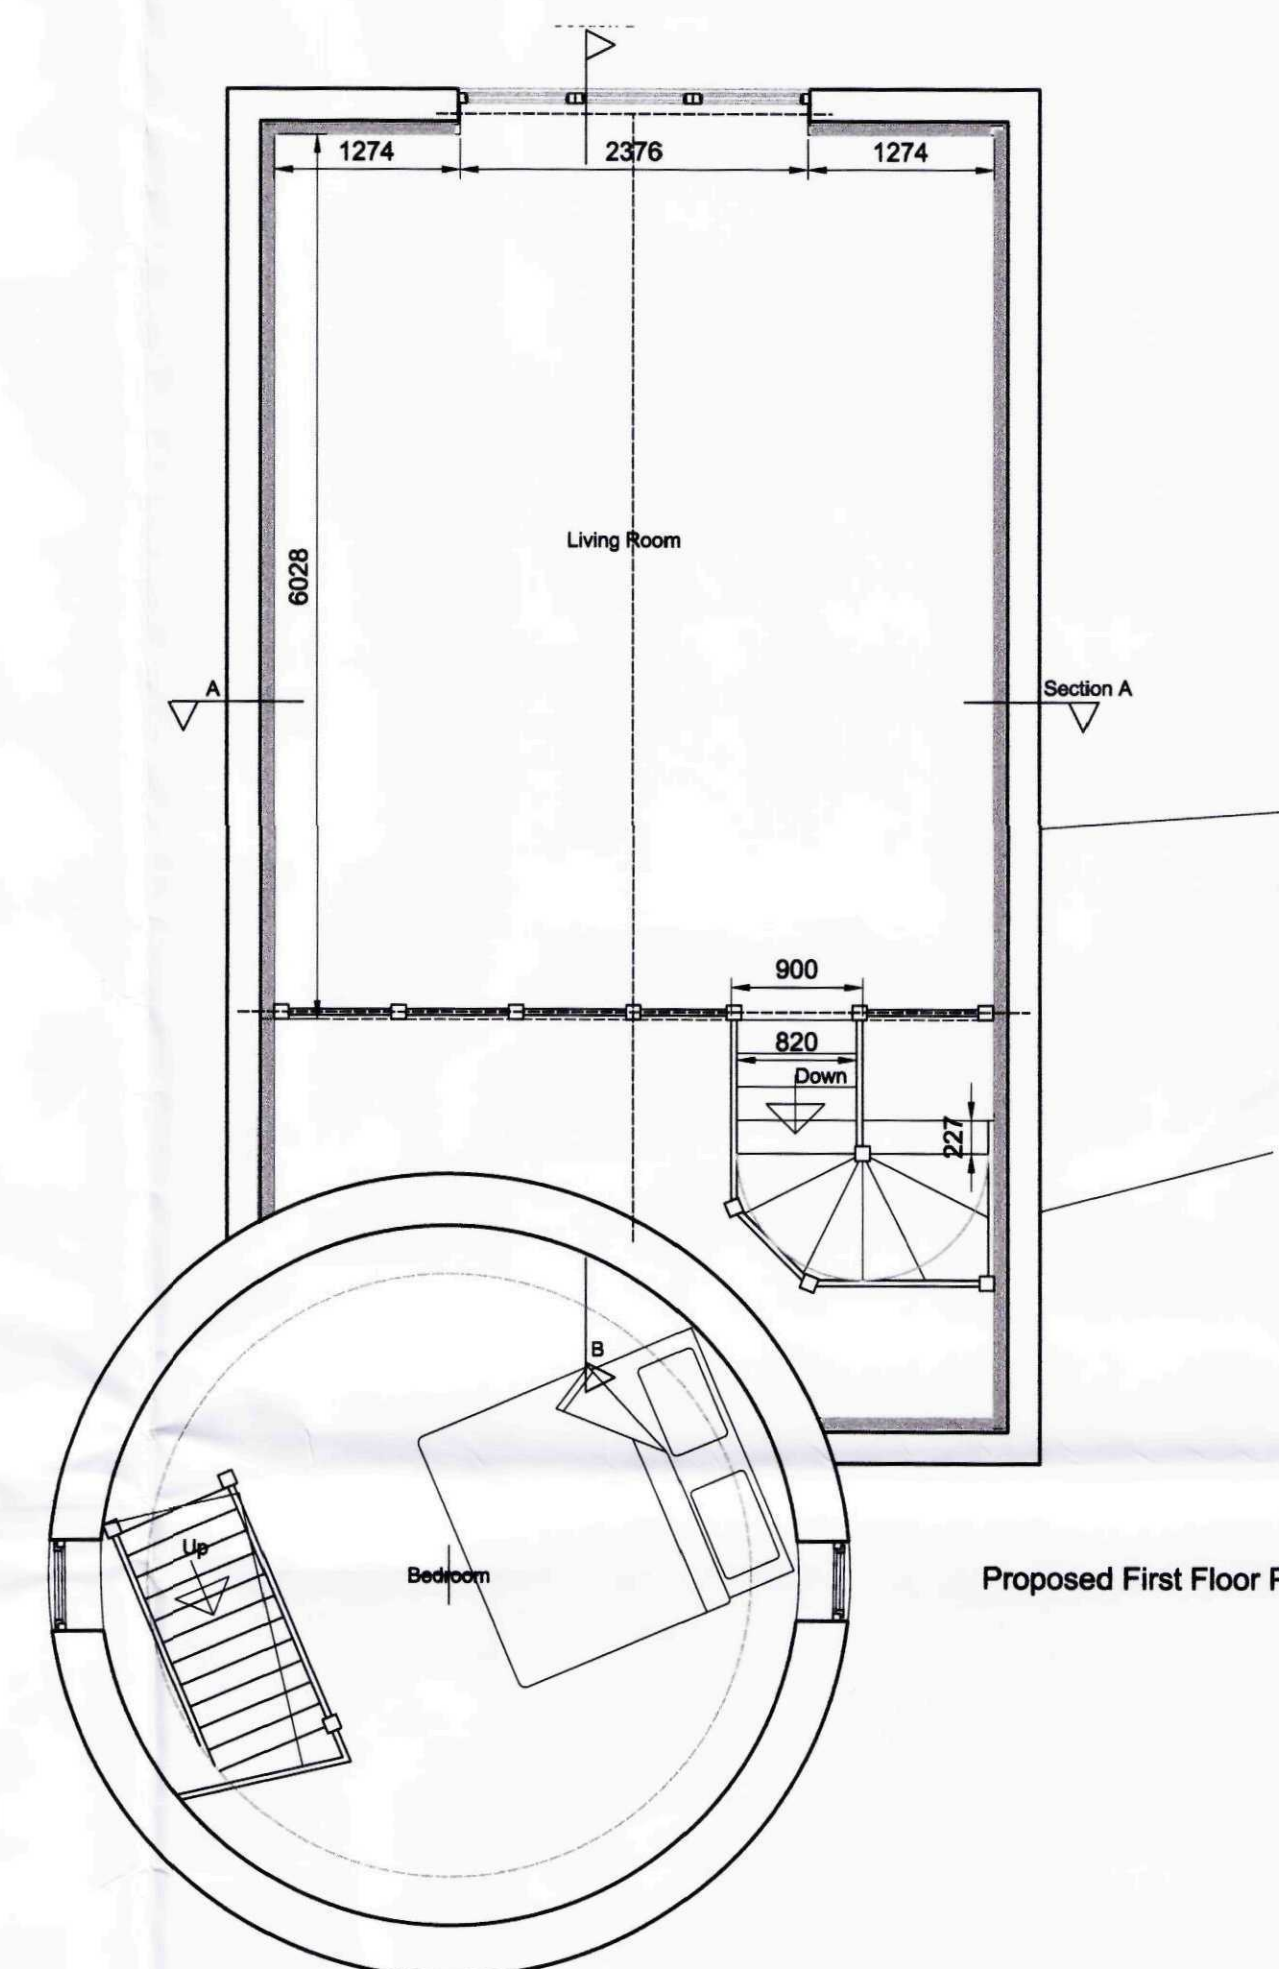


Proposed First Floor Plan

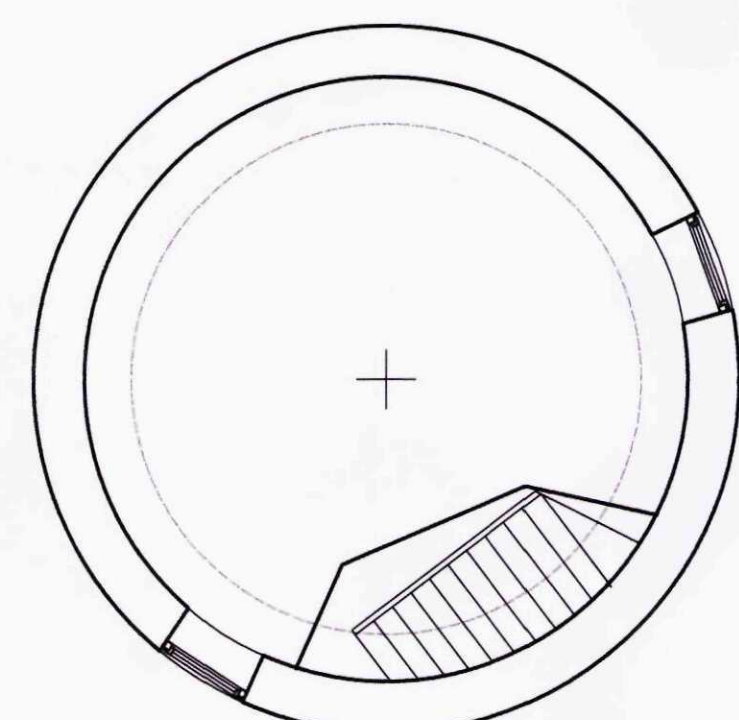


Existing Second Floor Plan

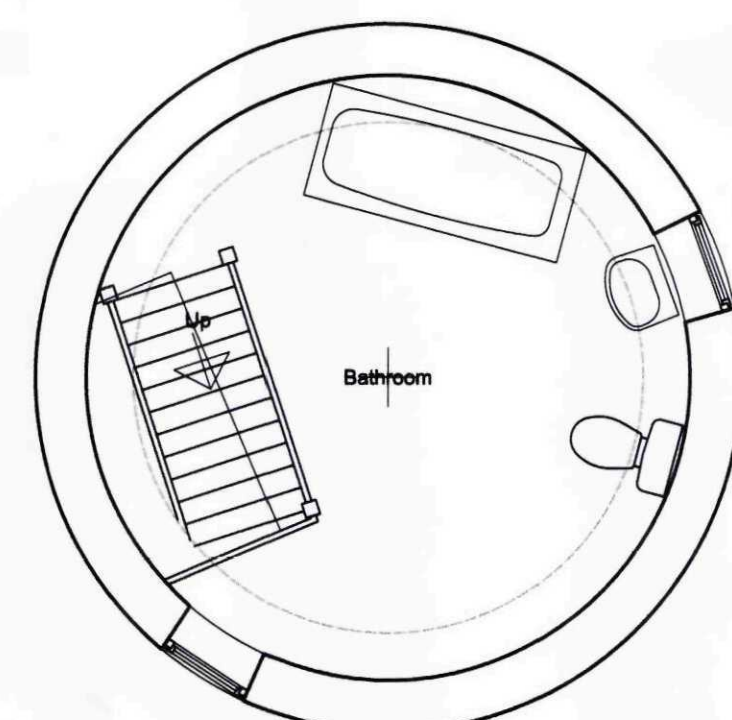

Proposed Second Floor Plan

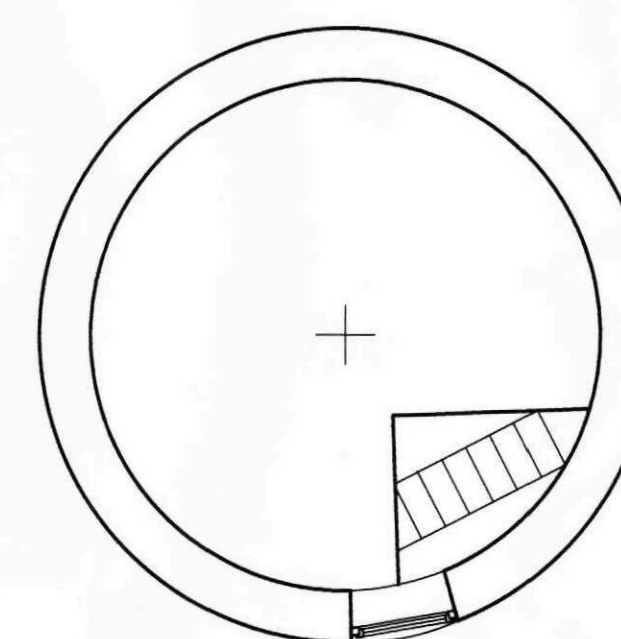

Existing Third Floor Plan

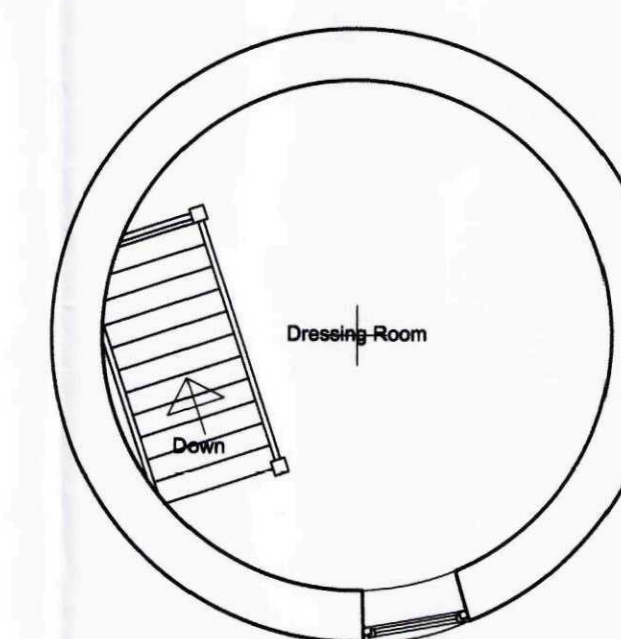

Proposed Third Floor Plan

SHD
Planning & Development
22 APR 2010
Ref: 0335-10

Proposed alterations at:
Glen Mill, Glenside North
West Pinchbeck PE11 3NW for:
Mr and Mrs S Walker

Planning drawings
Floor Plans
Pending Approval

Scale:
1:50
@A1




Drawn By:
Tom Reeve

Date:
07/04/2010

Drawing No:
1005PLL803A

Tom Reeve
Architectural Drawing Services
www.tomreeve.co.uk
email: tom@tomreeve.co.uk
01780762859 • 01904651249 • 07841877487

All dimensions to be confirmed on site drawings not to be scaled.
Copyright: Tom Reeve Architectural Drawing Services. All rights reserved. This drawing remains the property of Tom Reeve Architectural Drawing Services at all times and may not be reproduced or copied without consent.

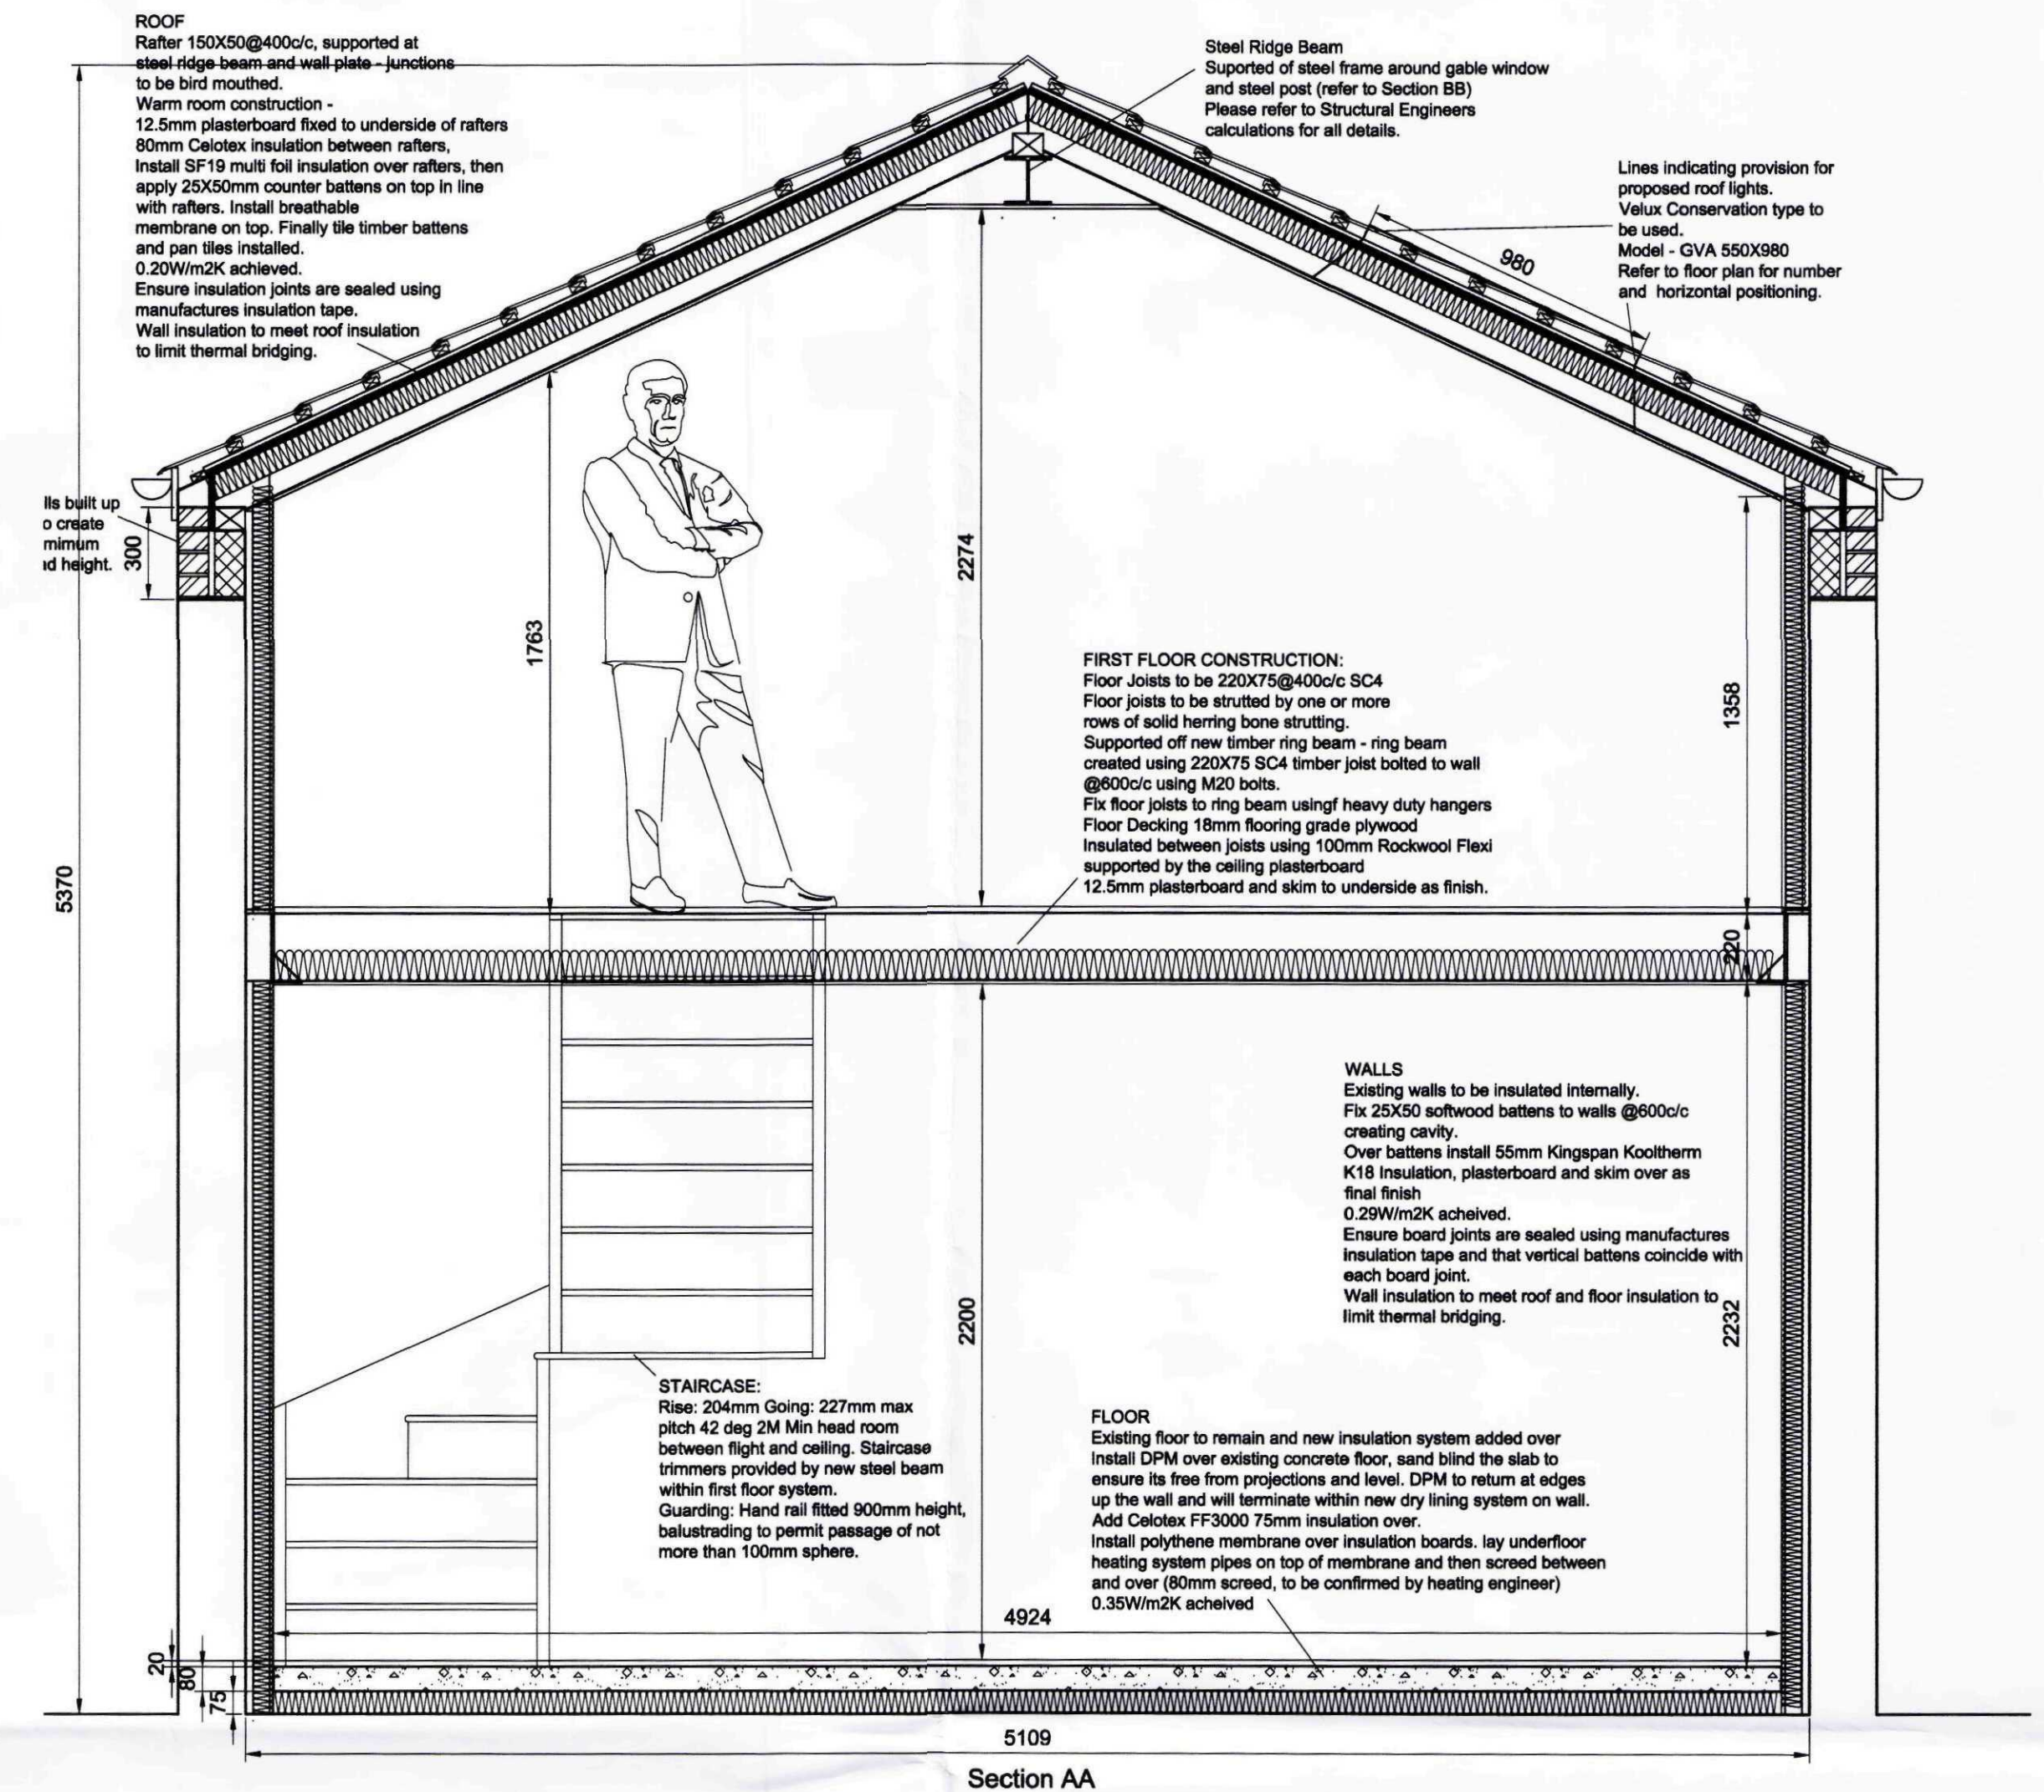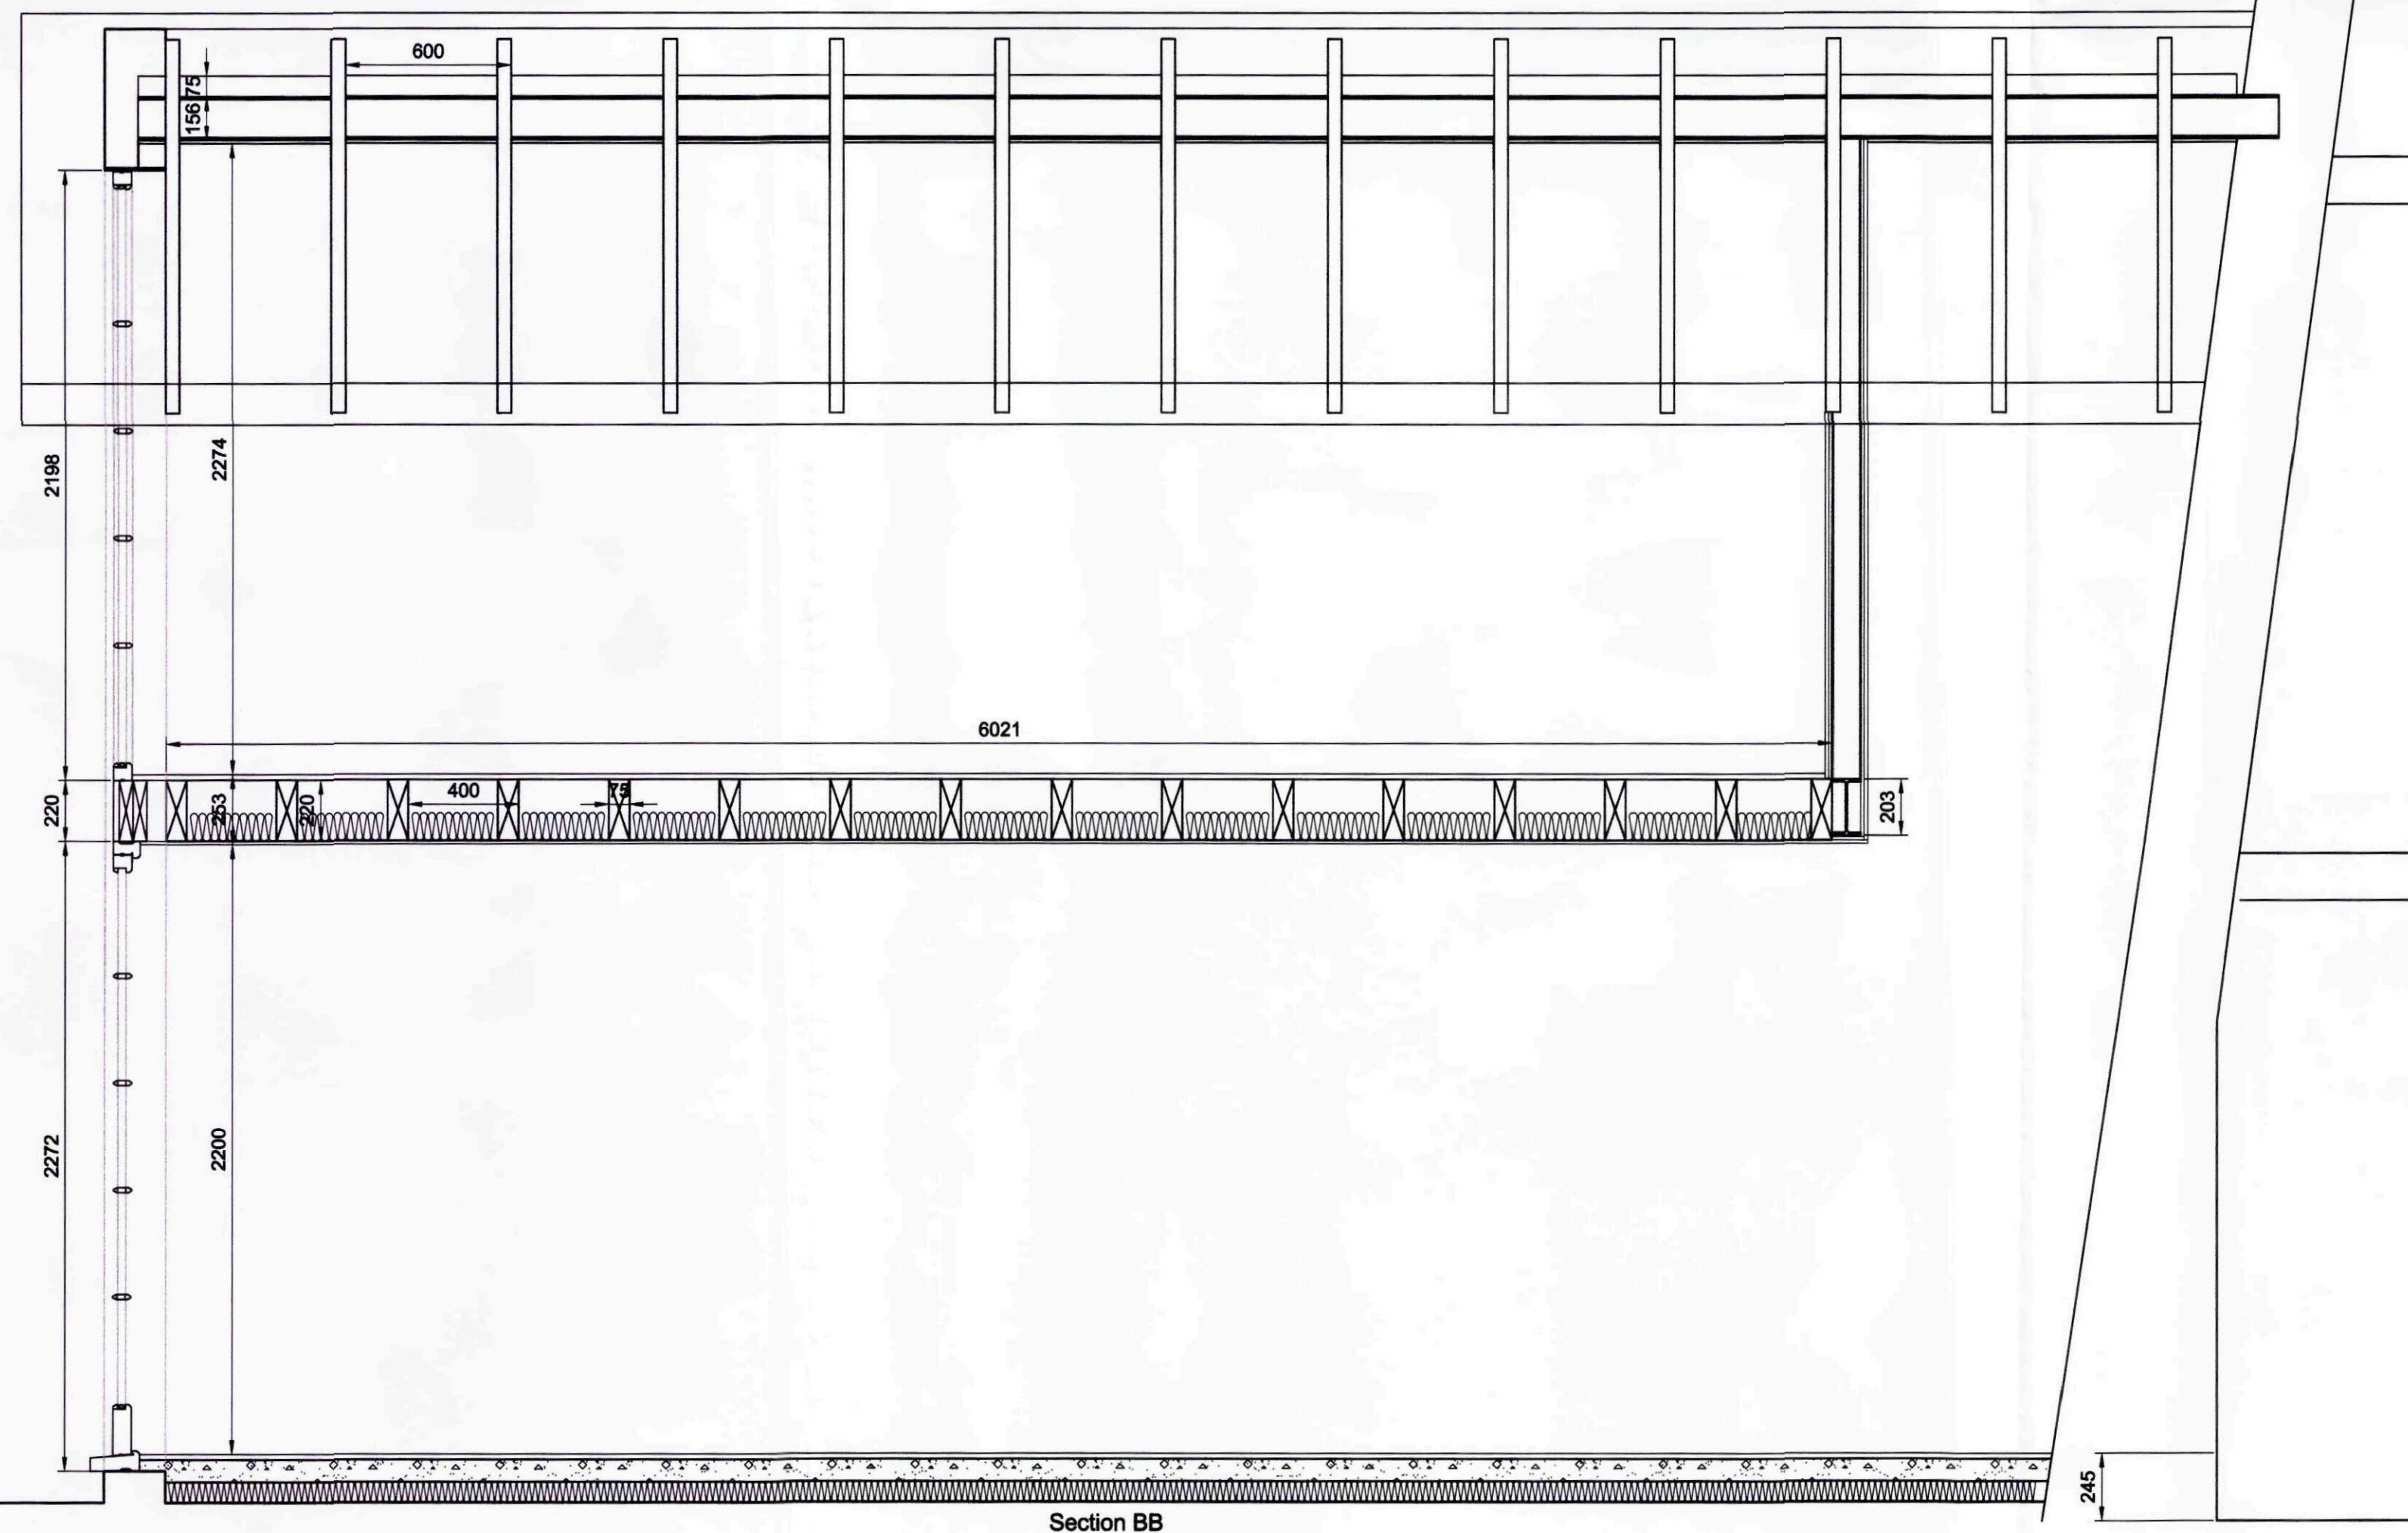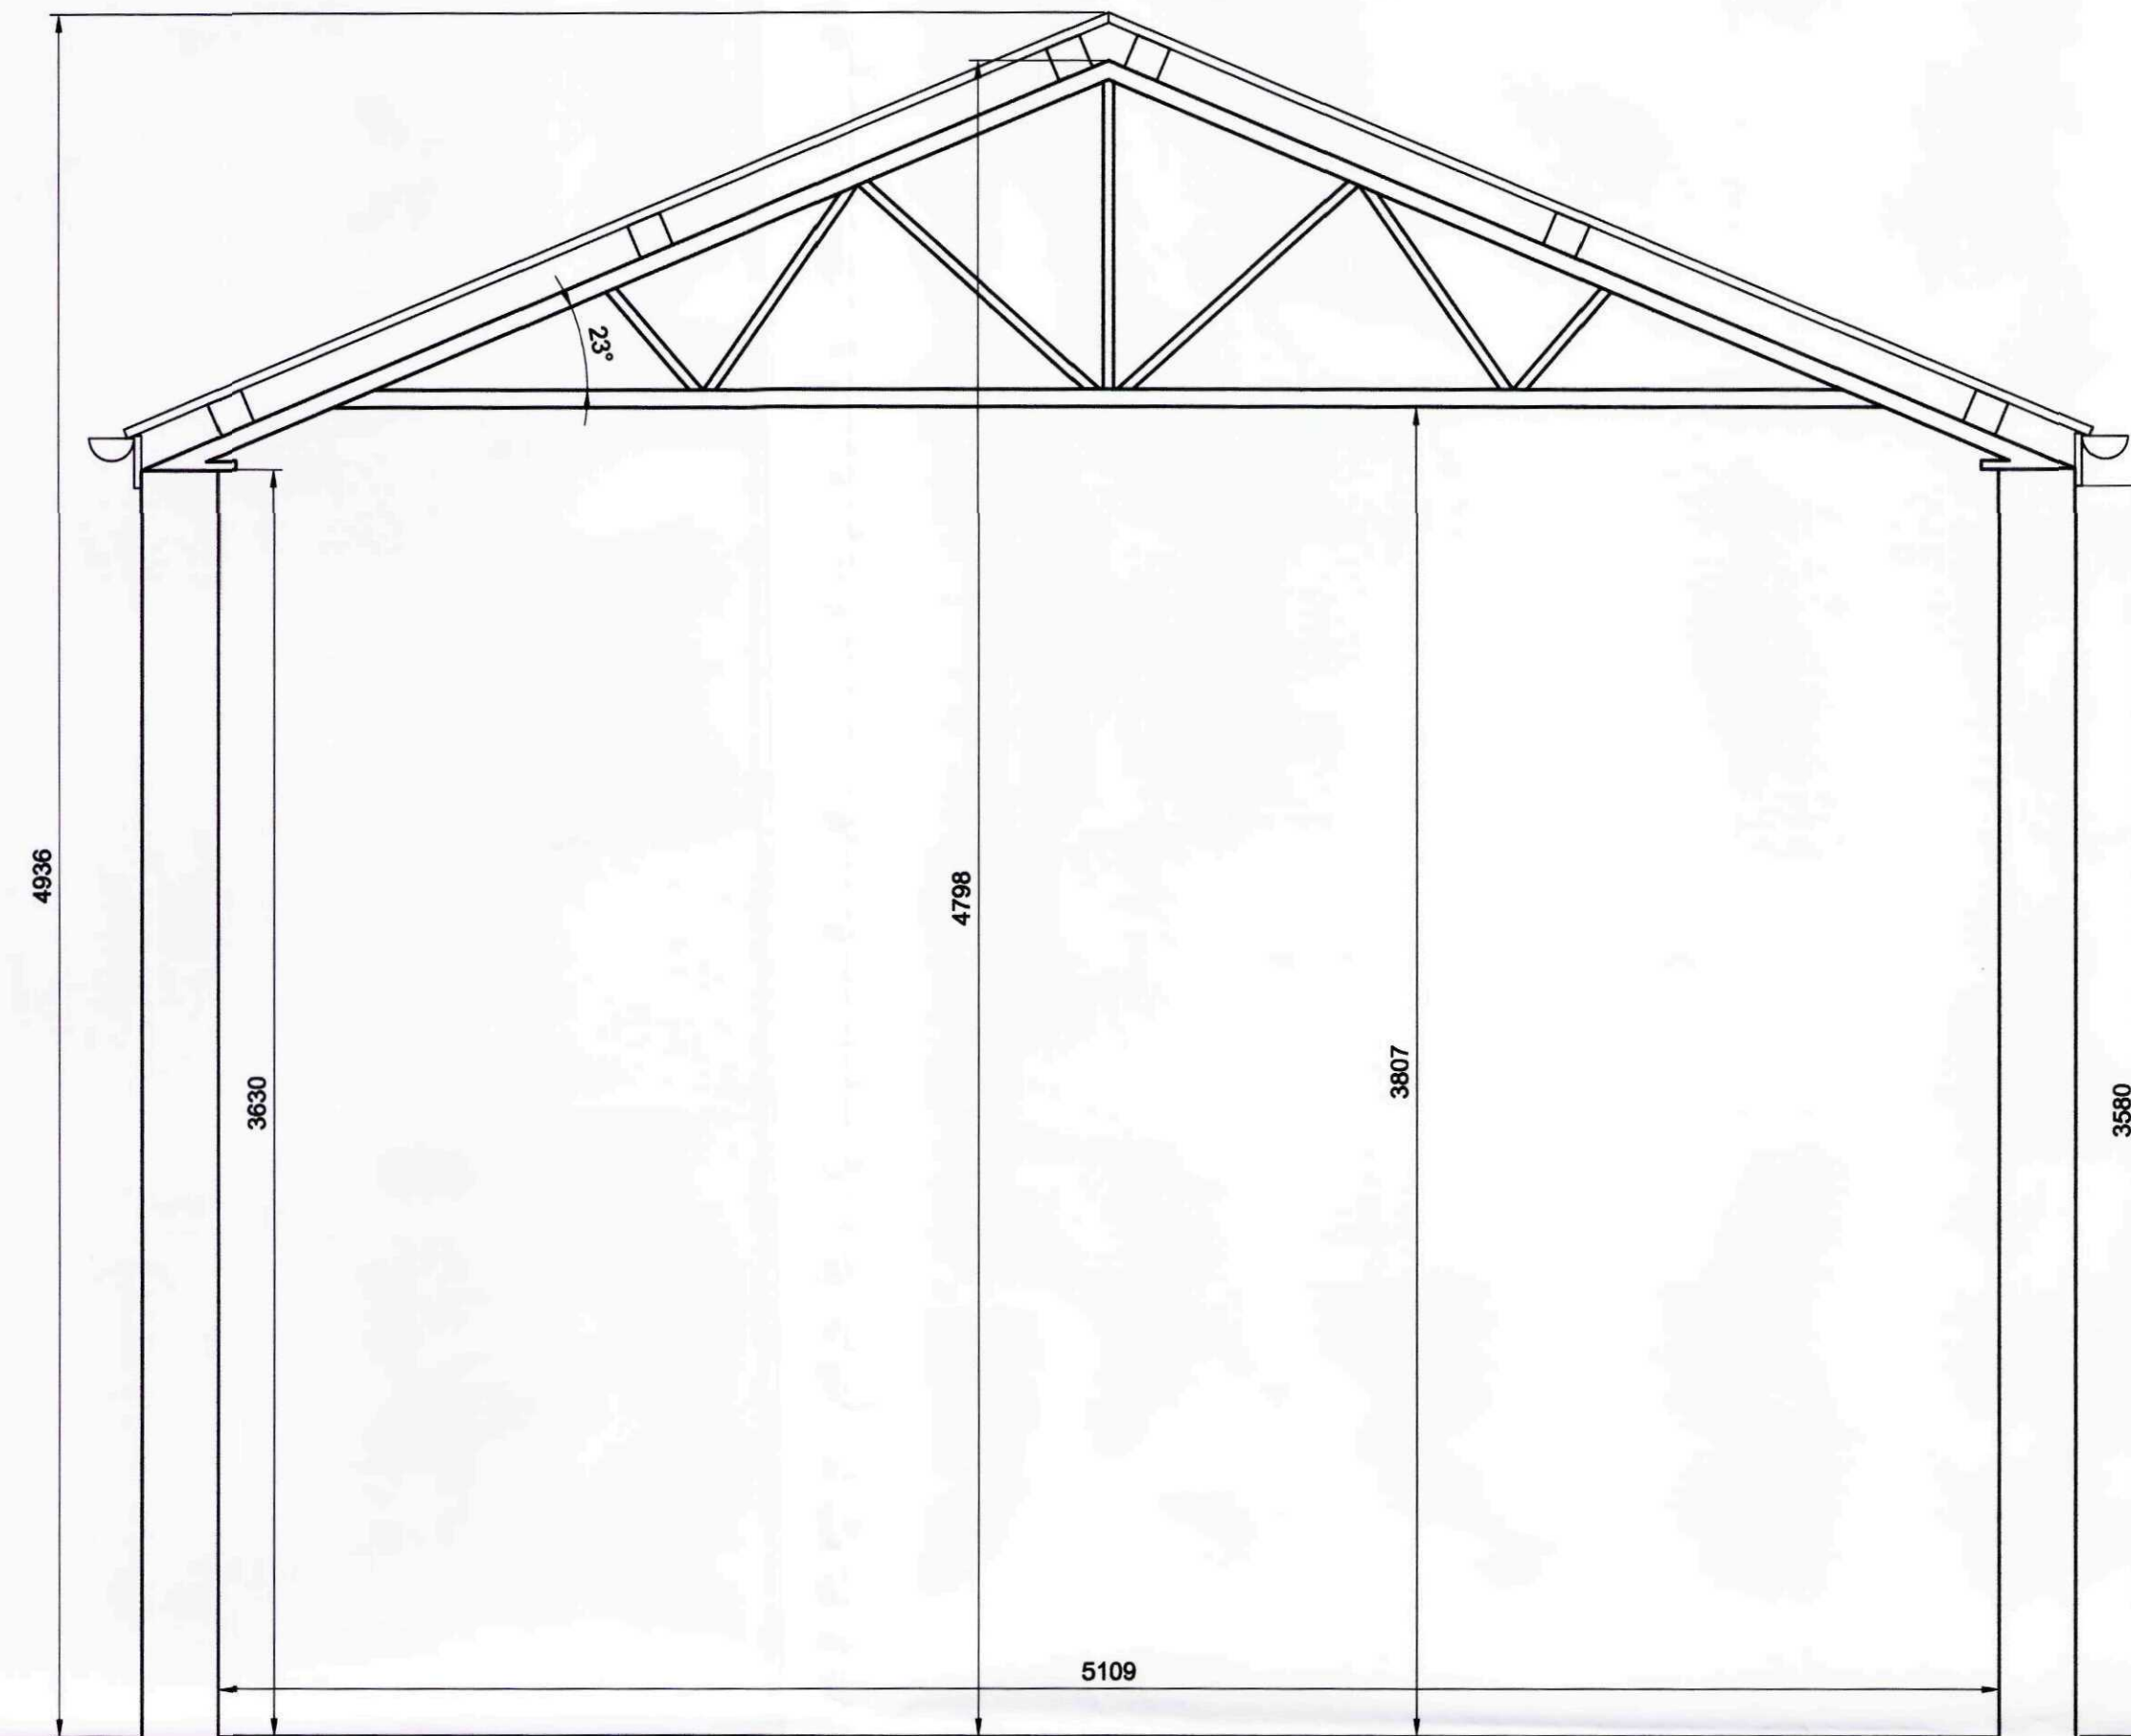

Spec
Planning & Development
26 APR 2010
Ref: 0335-10

Proposed alterations at:
Glen Mill, Glenside North
West Pinchbeck PE11 3NW for:
Mr and Mrs S Walker

Planning drawings
Sections and Block Plan
Pending Approval

Scale:
1:20
1:50
@A1


Date:
07/04/2010

Drawn By:
Tom Reeve


Drawing No:
1005PLL802A

Tom Reeve
Architectural Drawing Services
www.tomreeve.co.uk
email: tom@tomreeve.co.uk
01780762859 • 01904651249 • 07841877487


All dimensions to be confirmed on site drawings not to be scaled.
Copyright: Tom Reeve Architectural Drawing Services. All rights reserved. This drawing remains the property of Tom Reeve Architectural Drawing Services at all times and may not be reproduced or copied without consent.

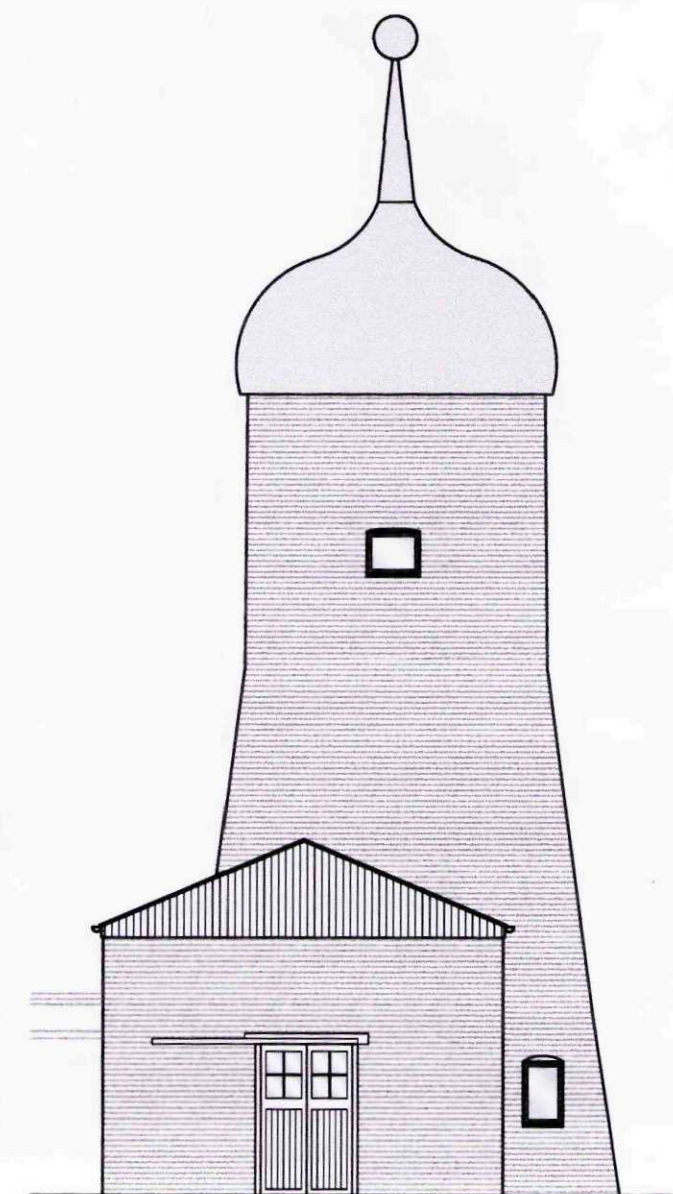


Existing North Elevation

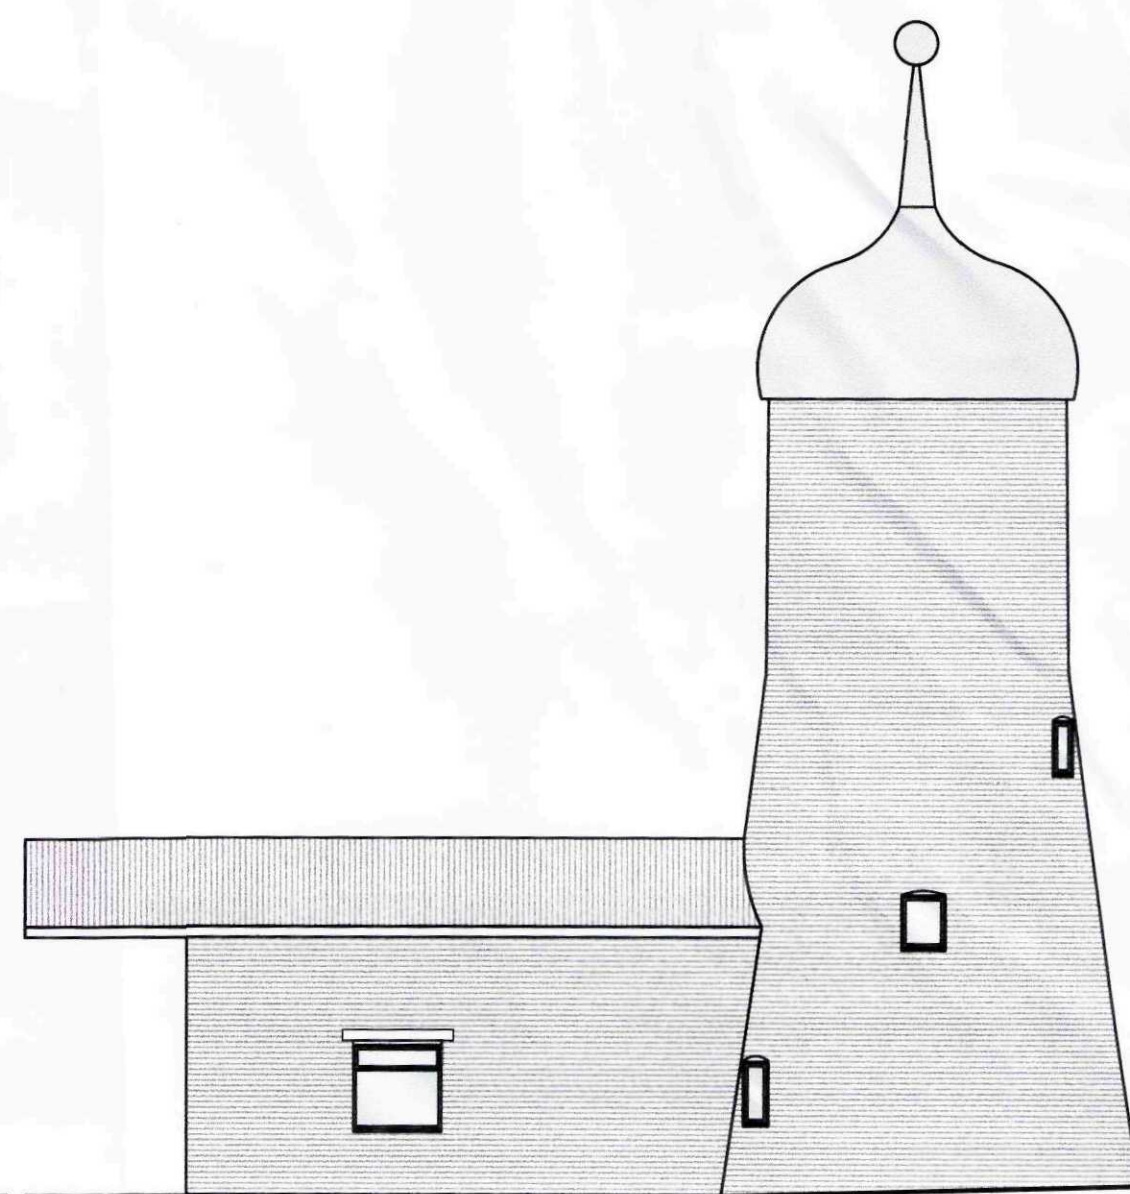


Existing West Elevation

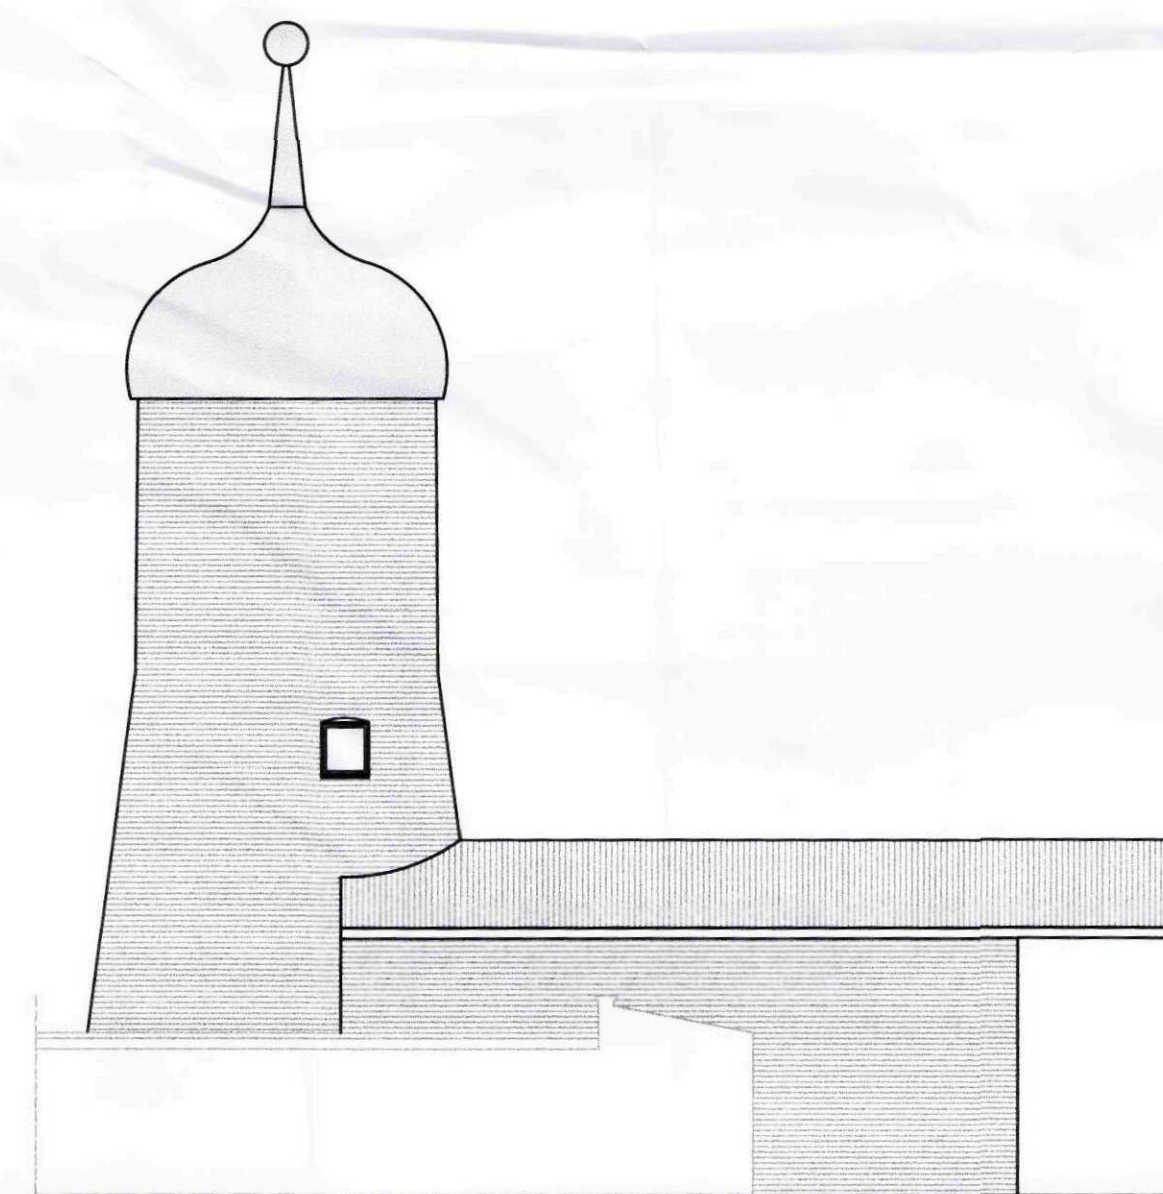


Existing East Elevation

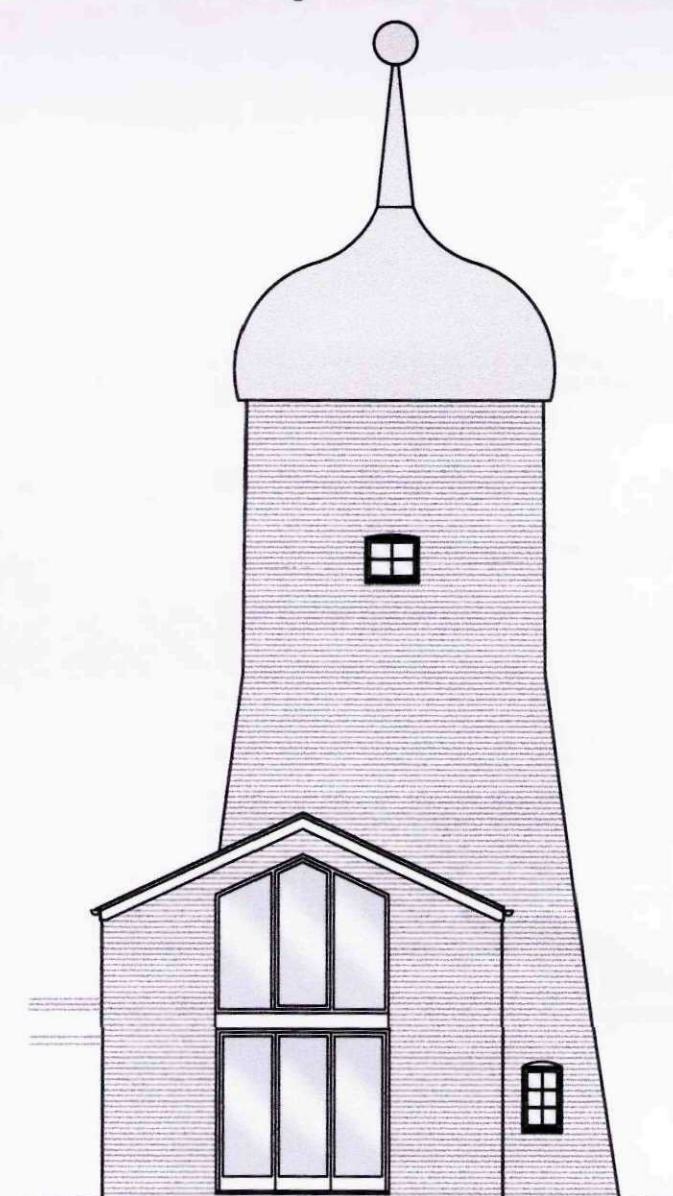

Proposed North Elevation

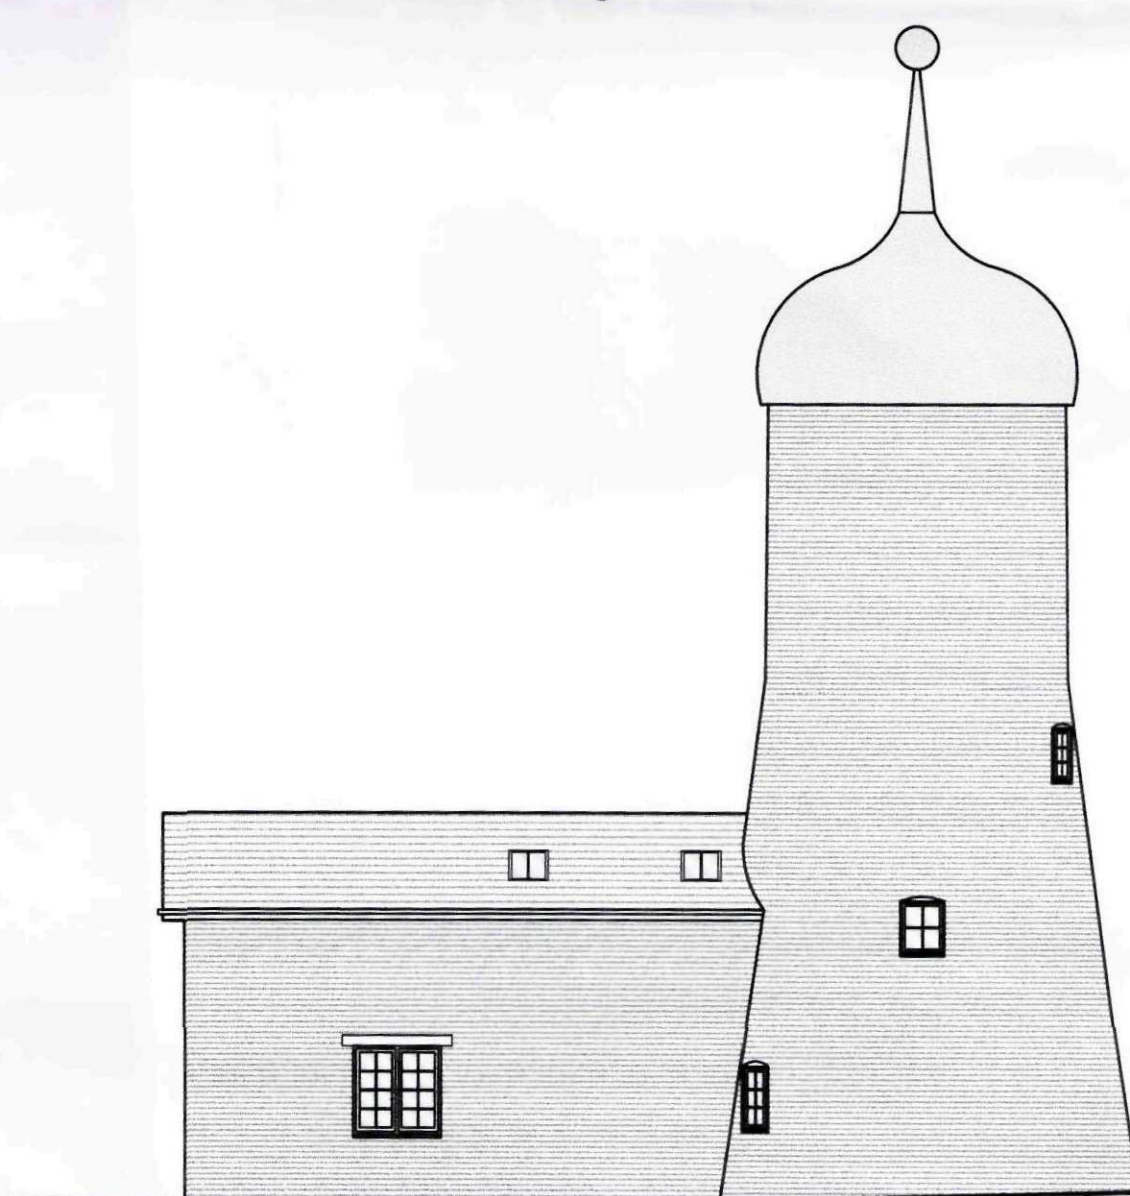

Proposed West Elevation

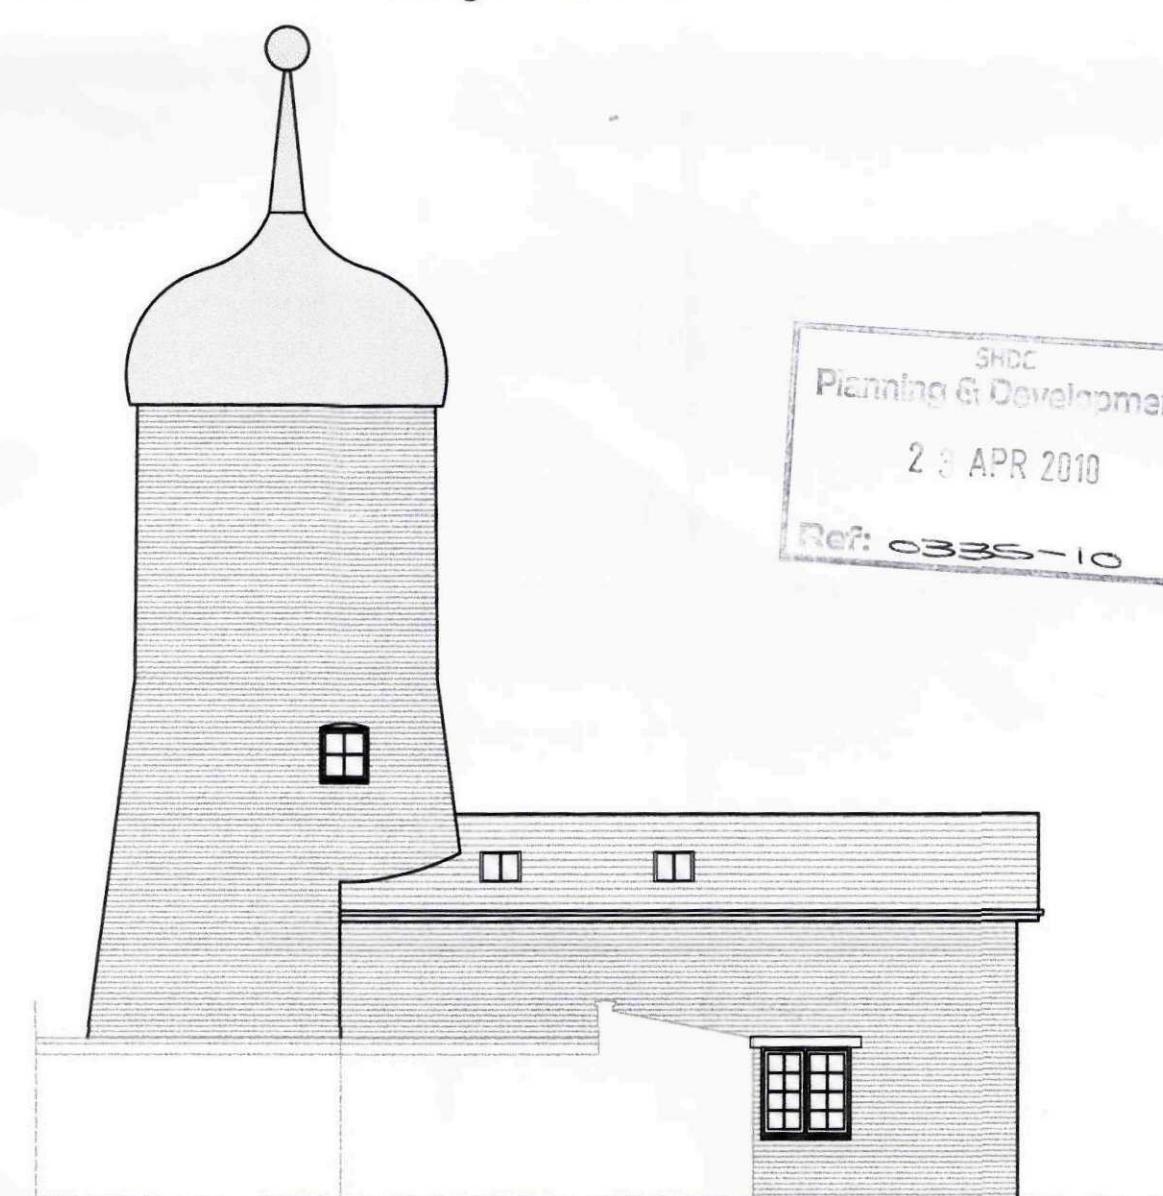

Proposed East Elevation



Proposed alterations at:
Glen Mill, Glenside North
West Pinchbeck PE11 3NW for:
Mr and Mrs S Walker

Planning drawings -
Elevations
Pending Approval

Scale:
1:100
@A2

Drawn By:
Tom Reeve

Date:
07/04/2010

Drawing No:
1005PLB01A

Tom Reeve
Architectural Drawing Services
www.tomreeve.co.uk
Email: tom@tomreeve.co.uk
01904 653249 • 07841 877587

All dimensions to be confirmed on site drawings not to be scaled.
Copyright: Tom Reeve Architectural Drawing Services. All rights reserved. This drawing remains the property of Tom Reeve Architectural Drawing Services at all times and may not be reproduced or copied without consent.