



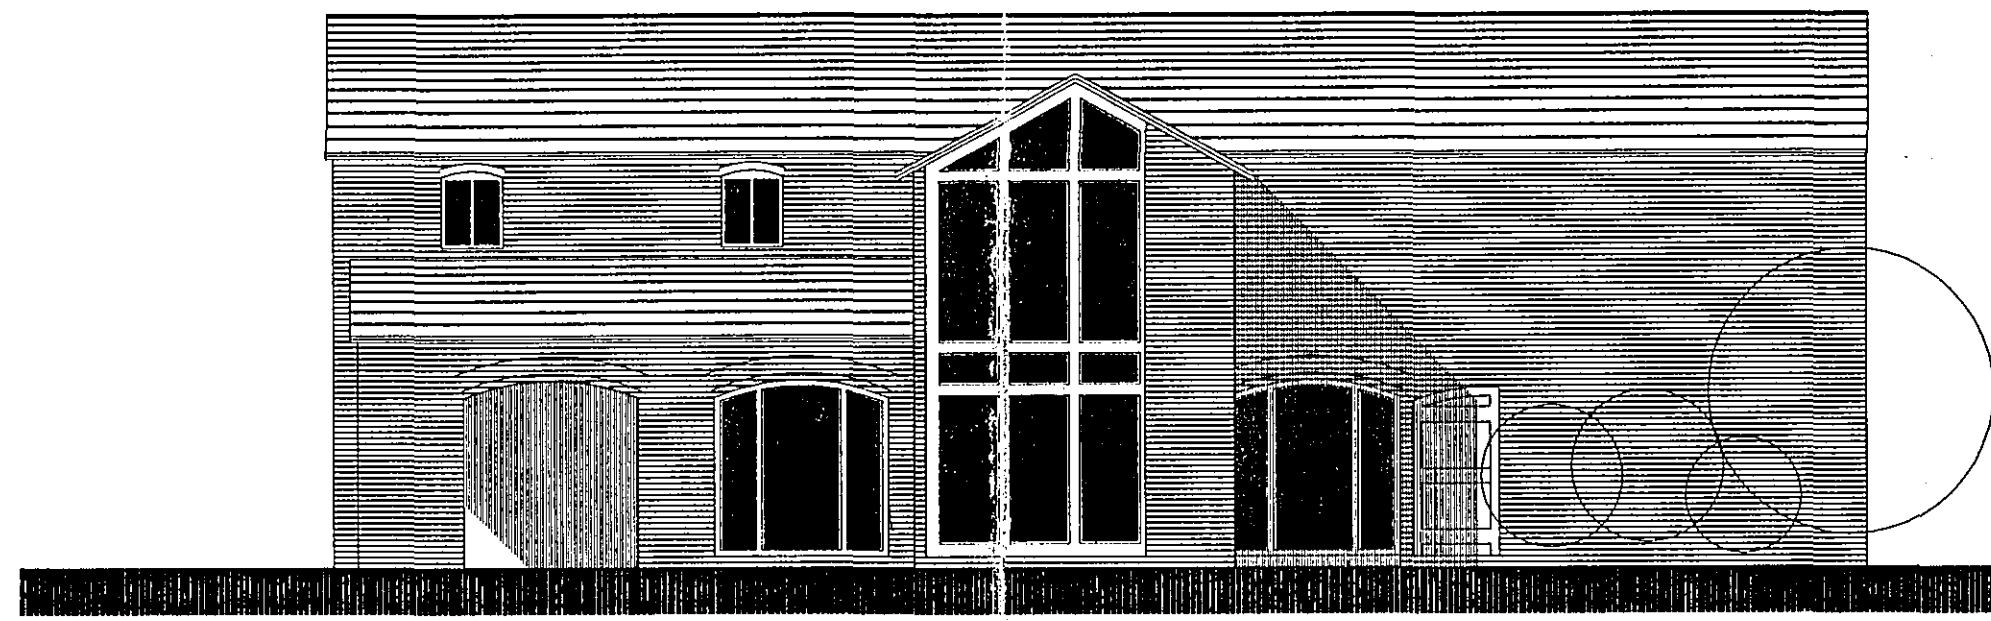


WEST ELEVATION (Proposed)

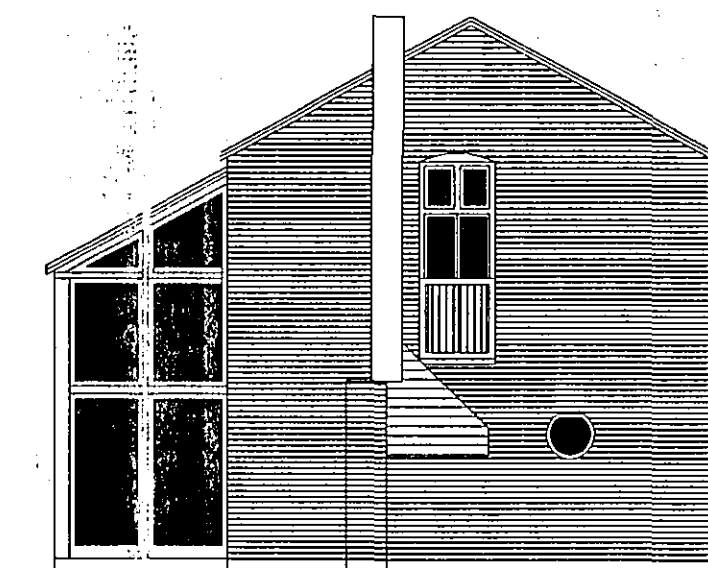


SIDE ELEVATION (South) (Proposed)




SIDE ELEVATION (South) (Existing)

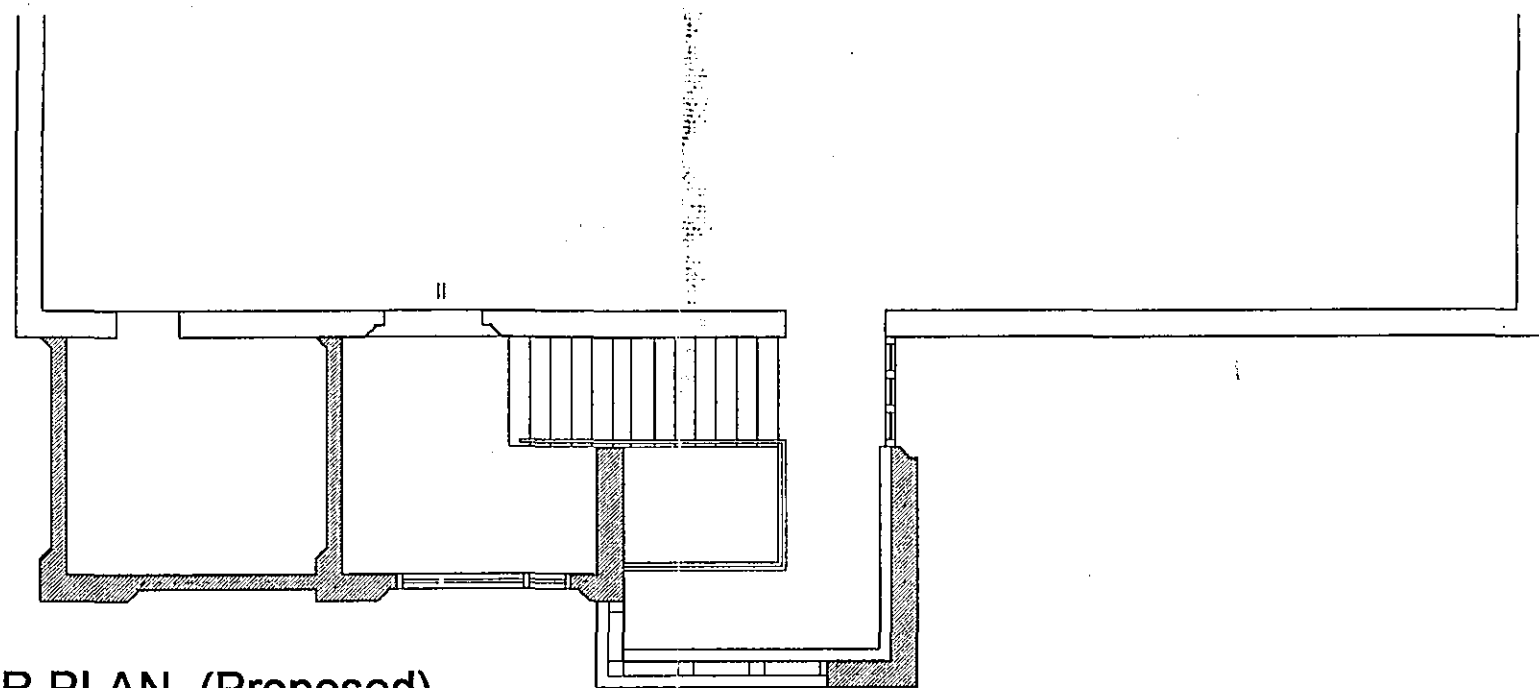


FIRST FLOOR PLAN (Proposed)

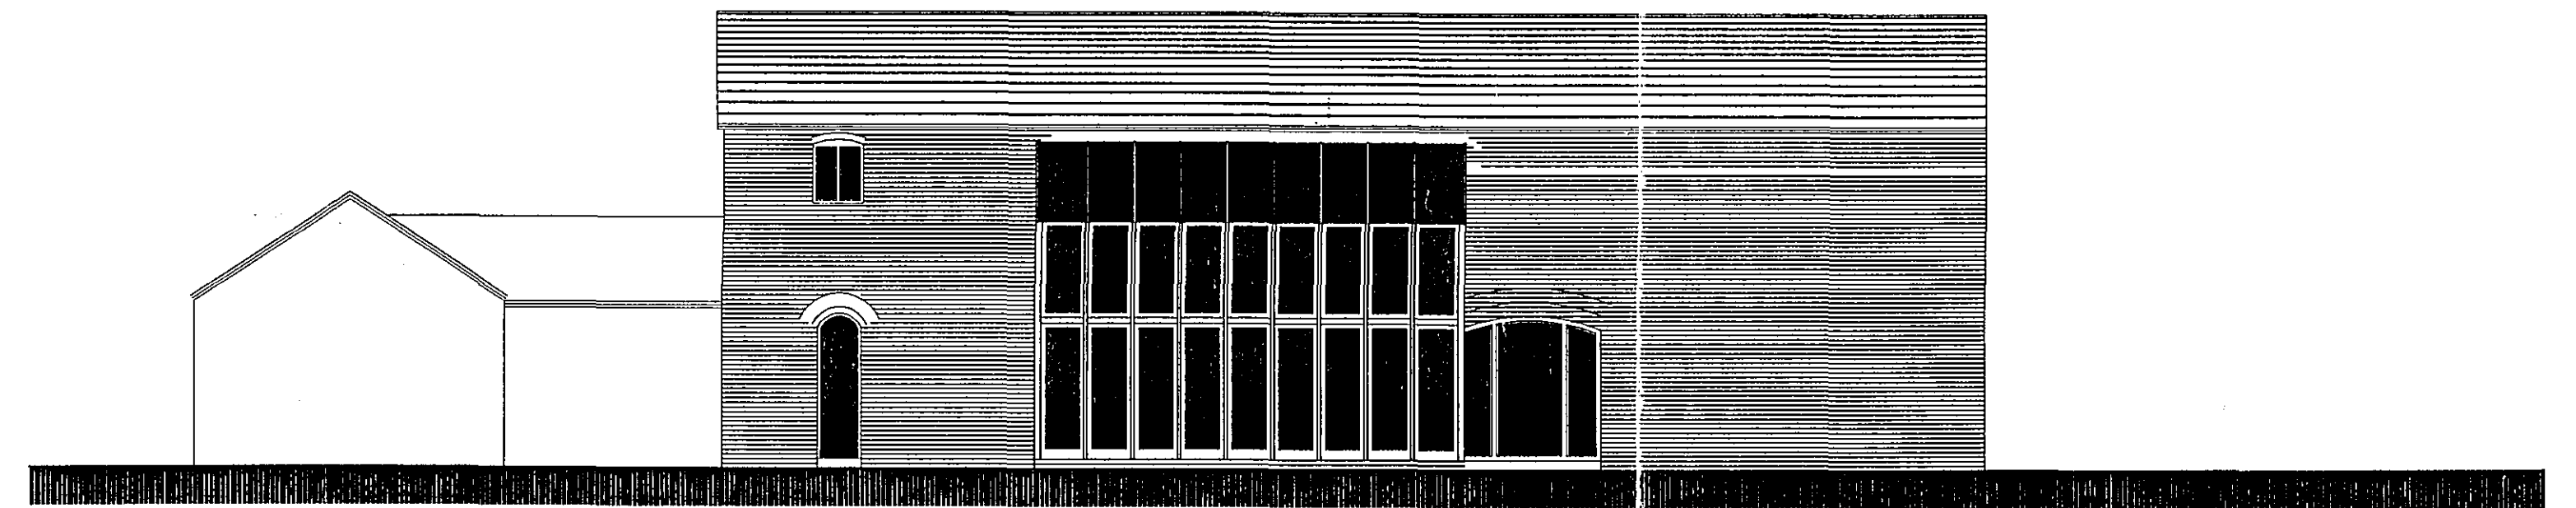


WEST ELEVATION (Existing)

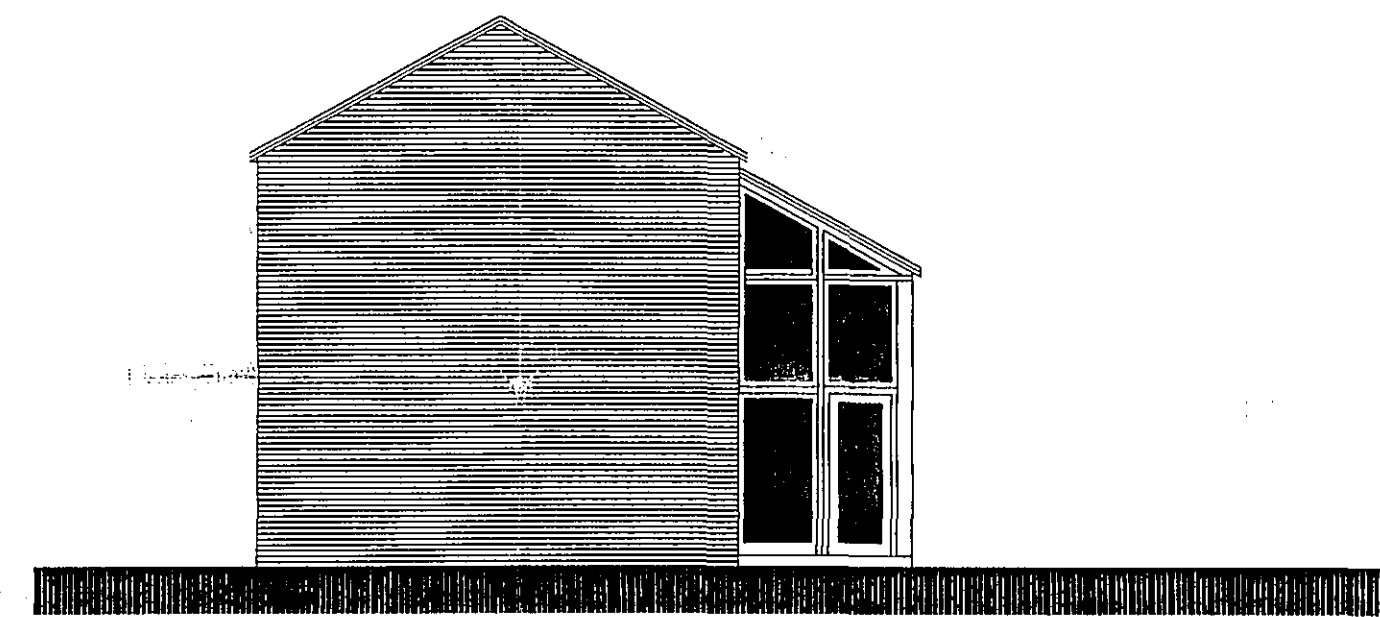


SIDE ELEVATION (Existing Entrance)

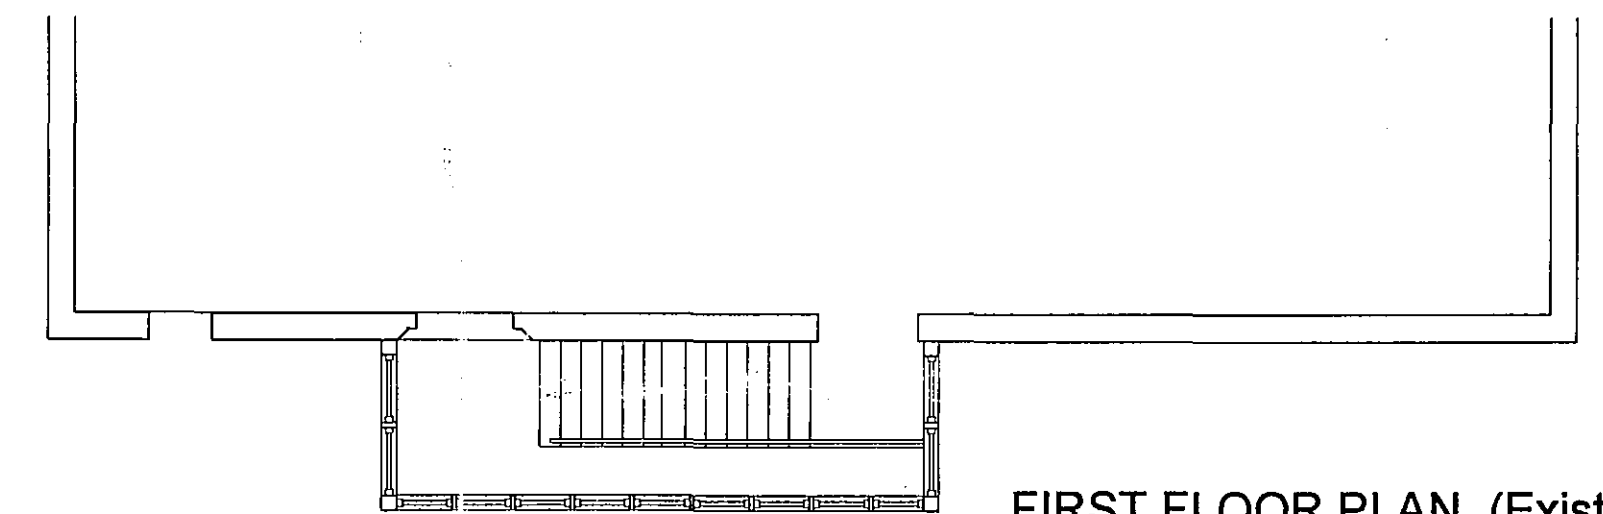


FIRST FLOOR PLAN (Existing)

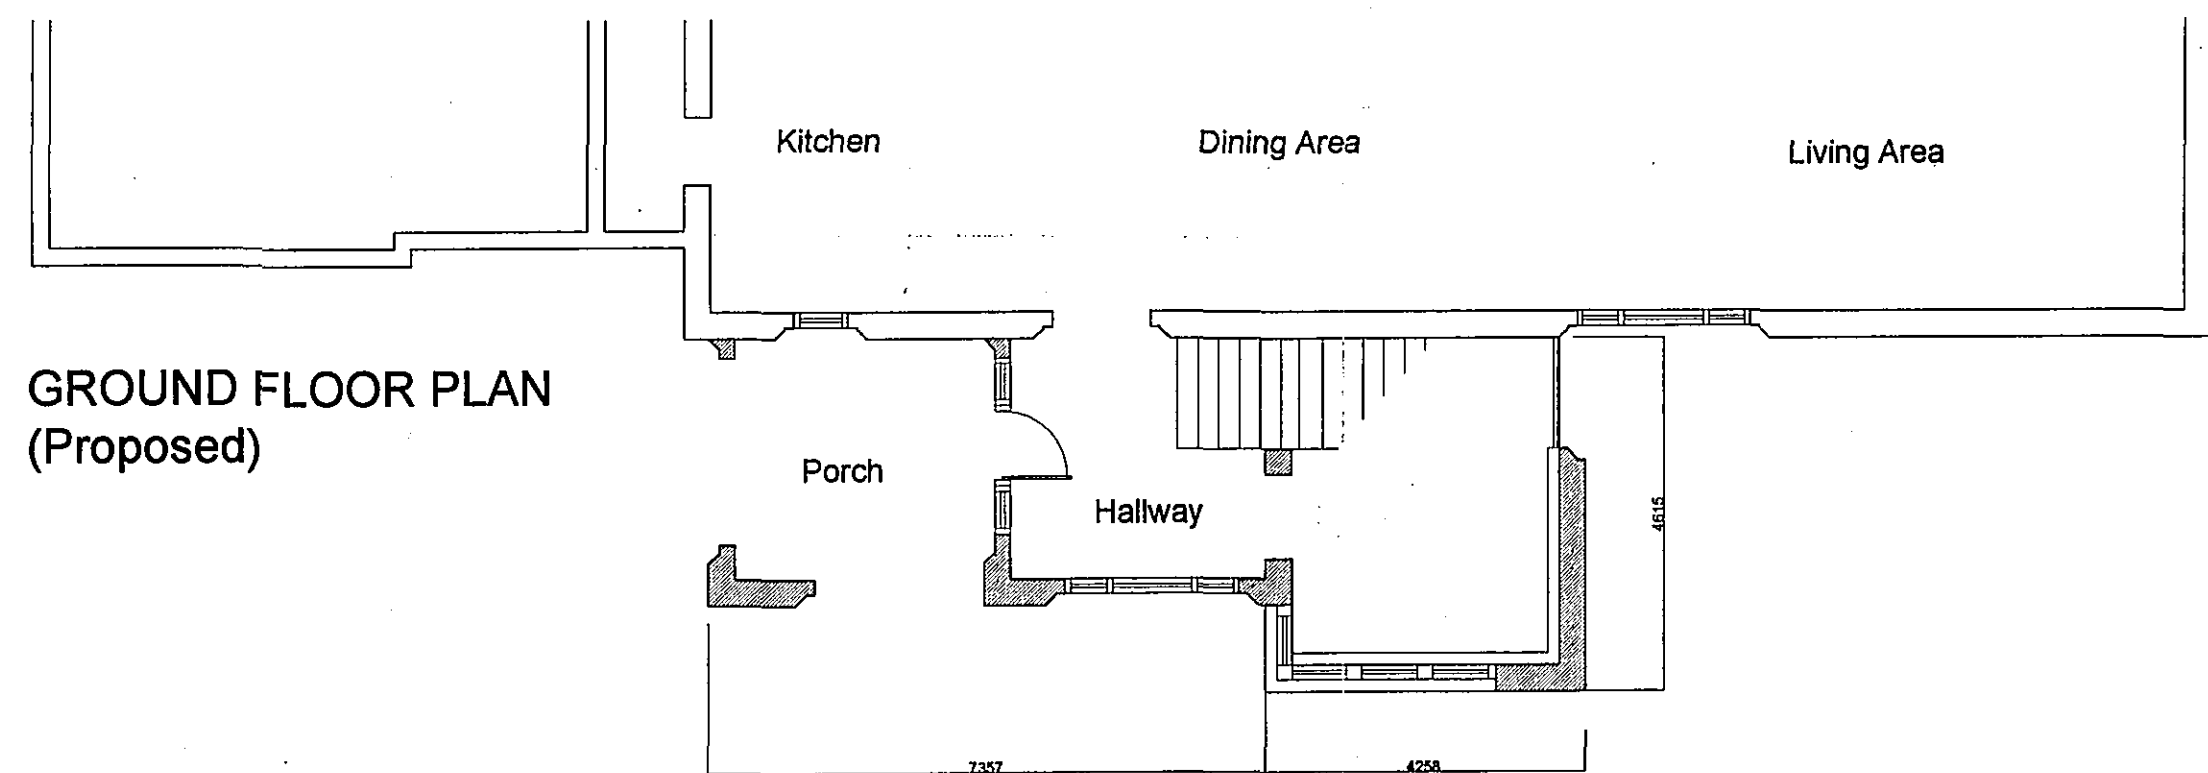


GROUND FLOOR PLAN (Proposed)

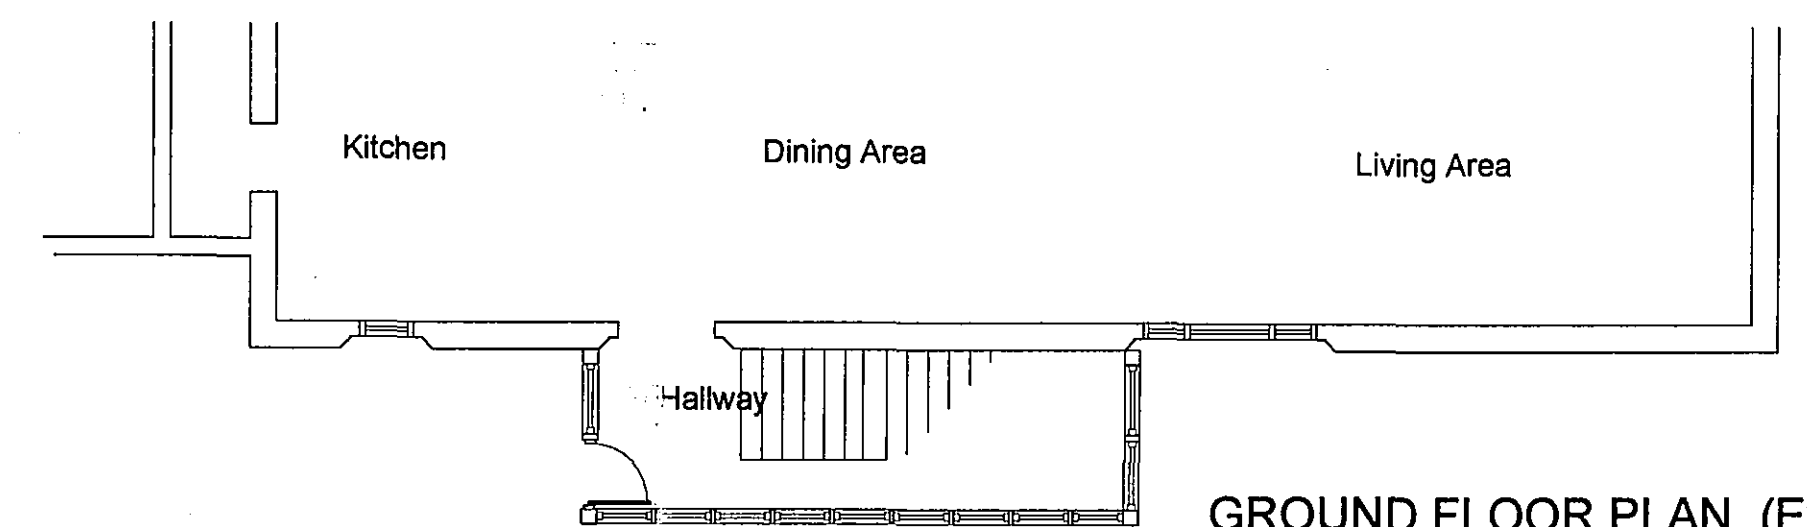


GROUND FLOOR PLAN (Existing)

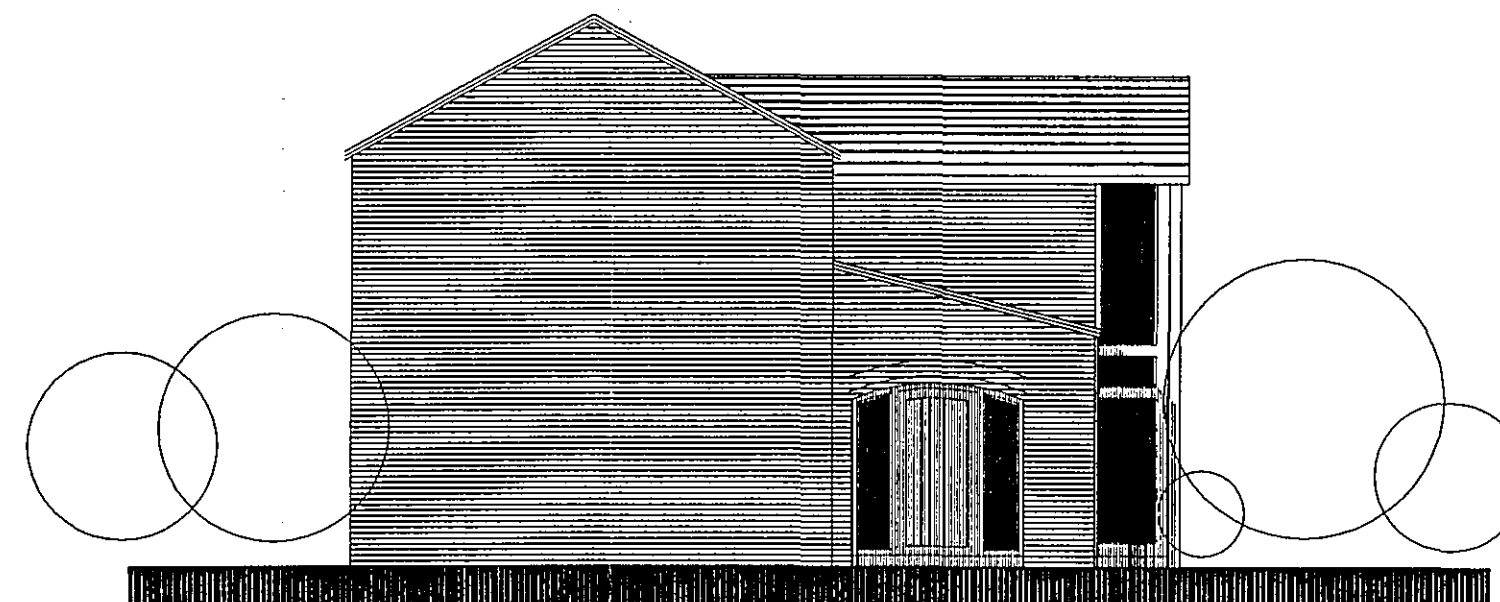

SIDE ELEVATION (Proposed Entrance)

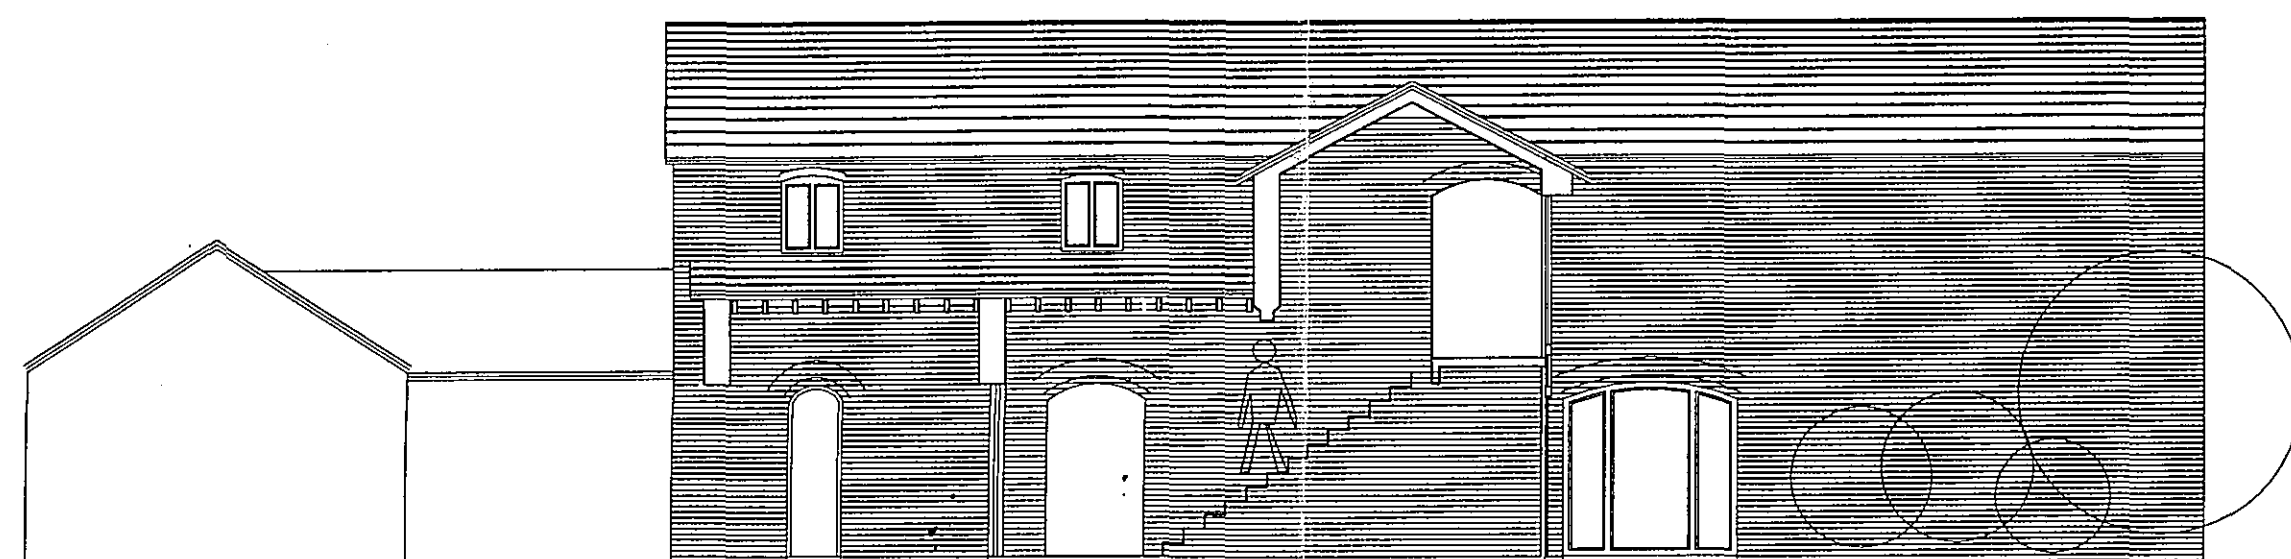

LONGITUDINAL SECTION (Proposed)

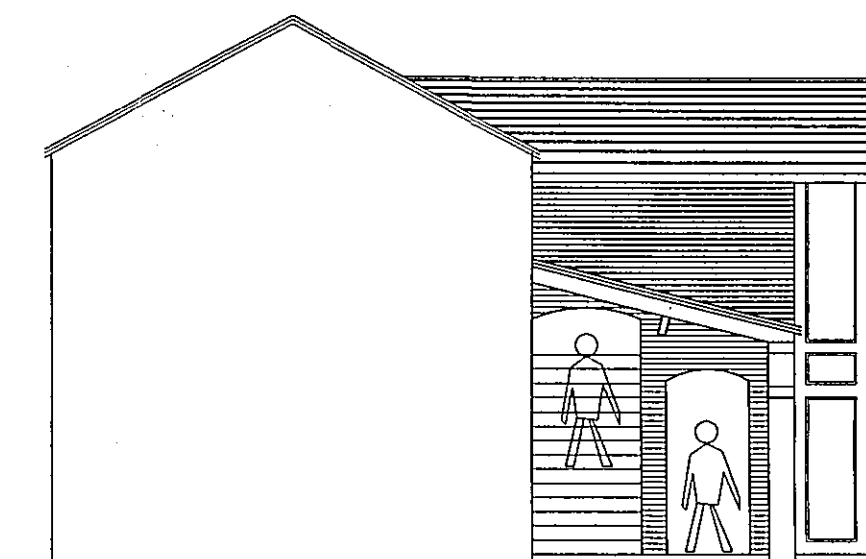


CROSS SECTION (Proposed)

DETERMINED
PLAN

CB Design Group

Chartered Architects + Planning Consultants

NFU Buildings - Camelgate - Spalding - Lincolnshire PE12 6ET
Telephone 01-775 722241 Fax 01-775 769986
Email enquiries@cbnewhomes.co.uk

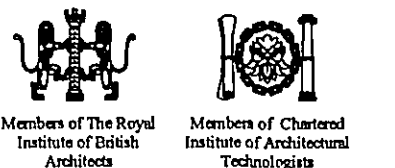

Client

Mr + Mrs T Ibbott

Scale

1:100

Project

SHDC
Planning & Development
15 MAR 2007
Ref: 0342107

The Granary - North Drove
Pode Hole - Spalding
Lincolnshire

Date

March 2007

Drawn by

PLH

Drawing No.

2009/07.100

Title

Planning Application

Revision