



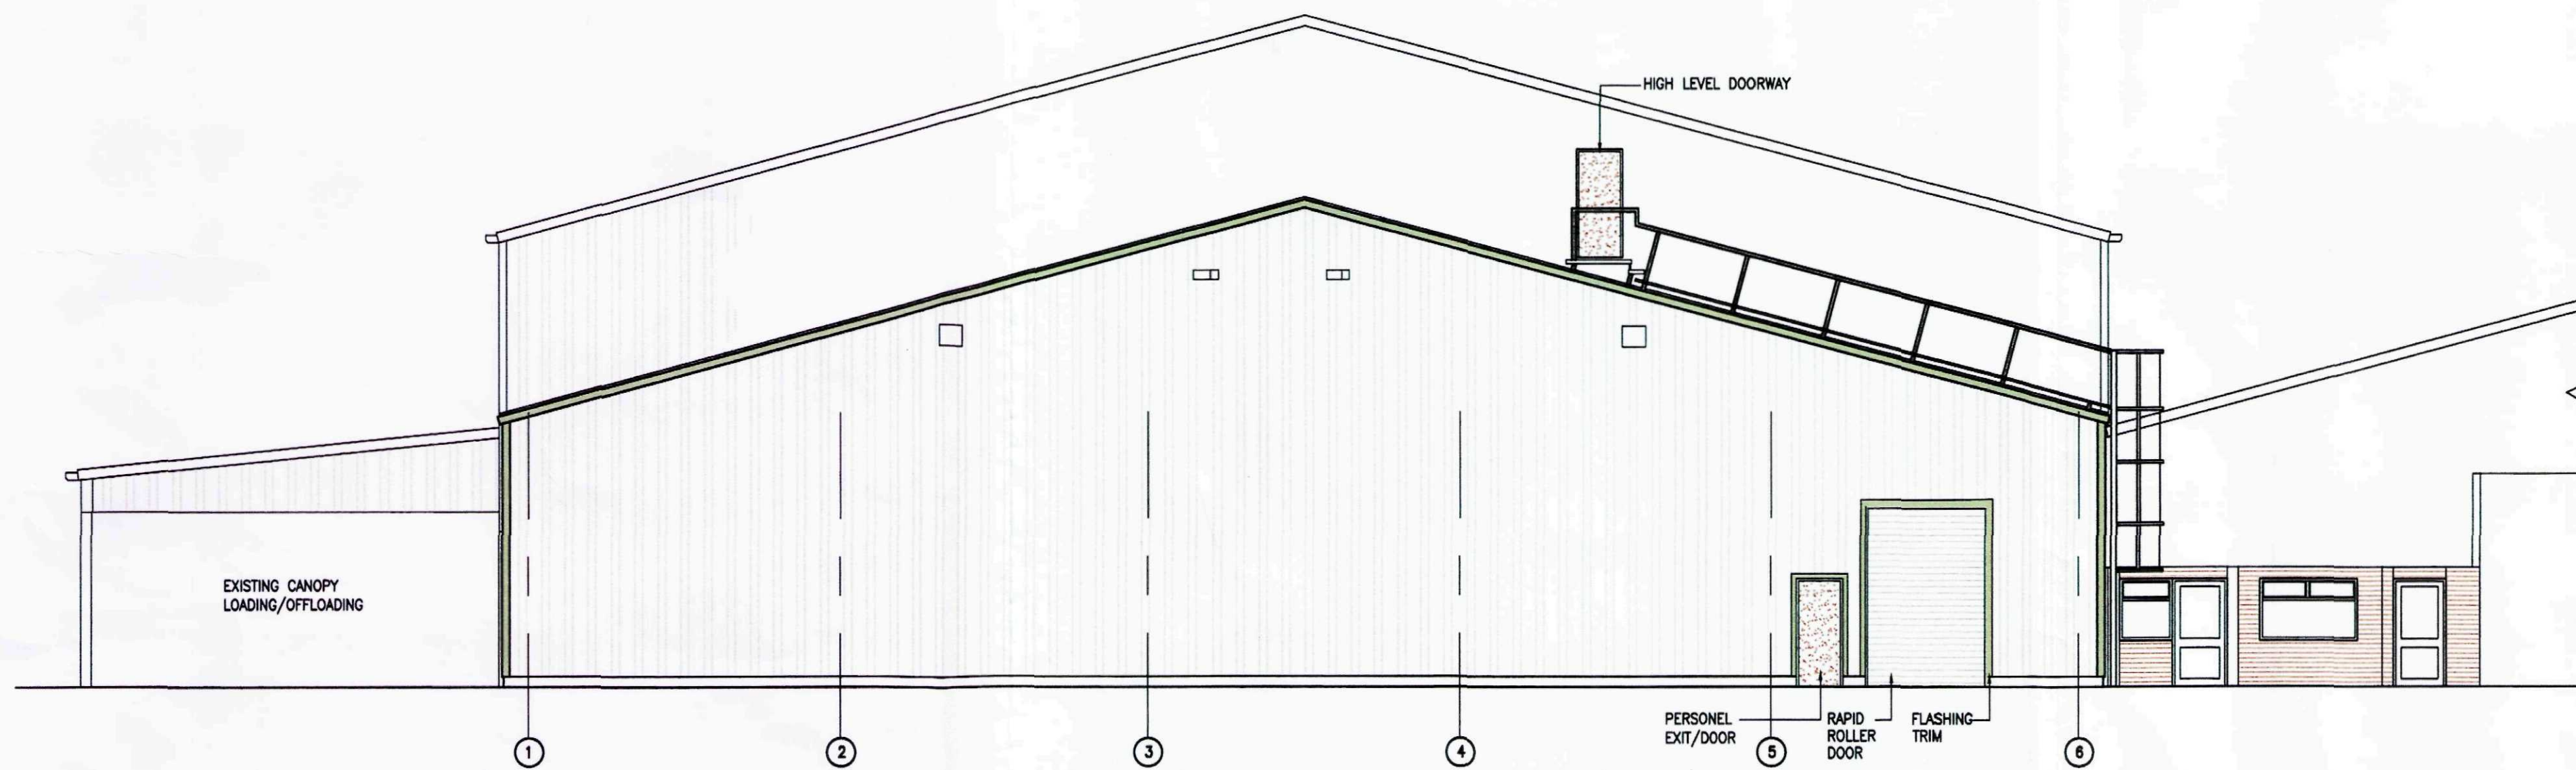


EXISTING NORTH (END) ELEVATION SCALE 1:100

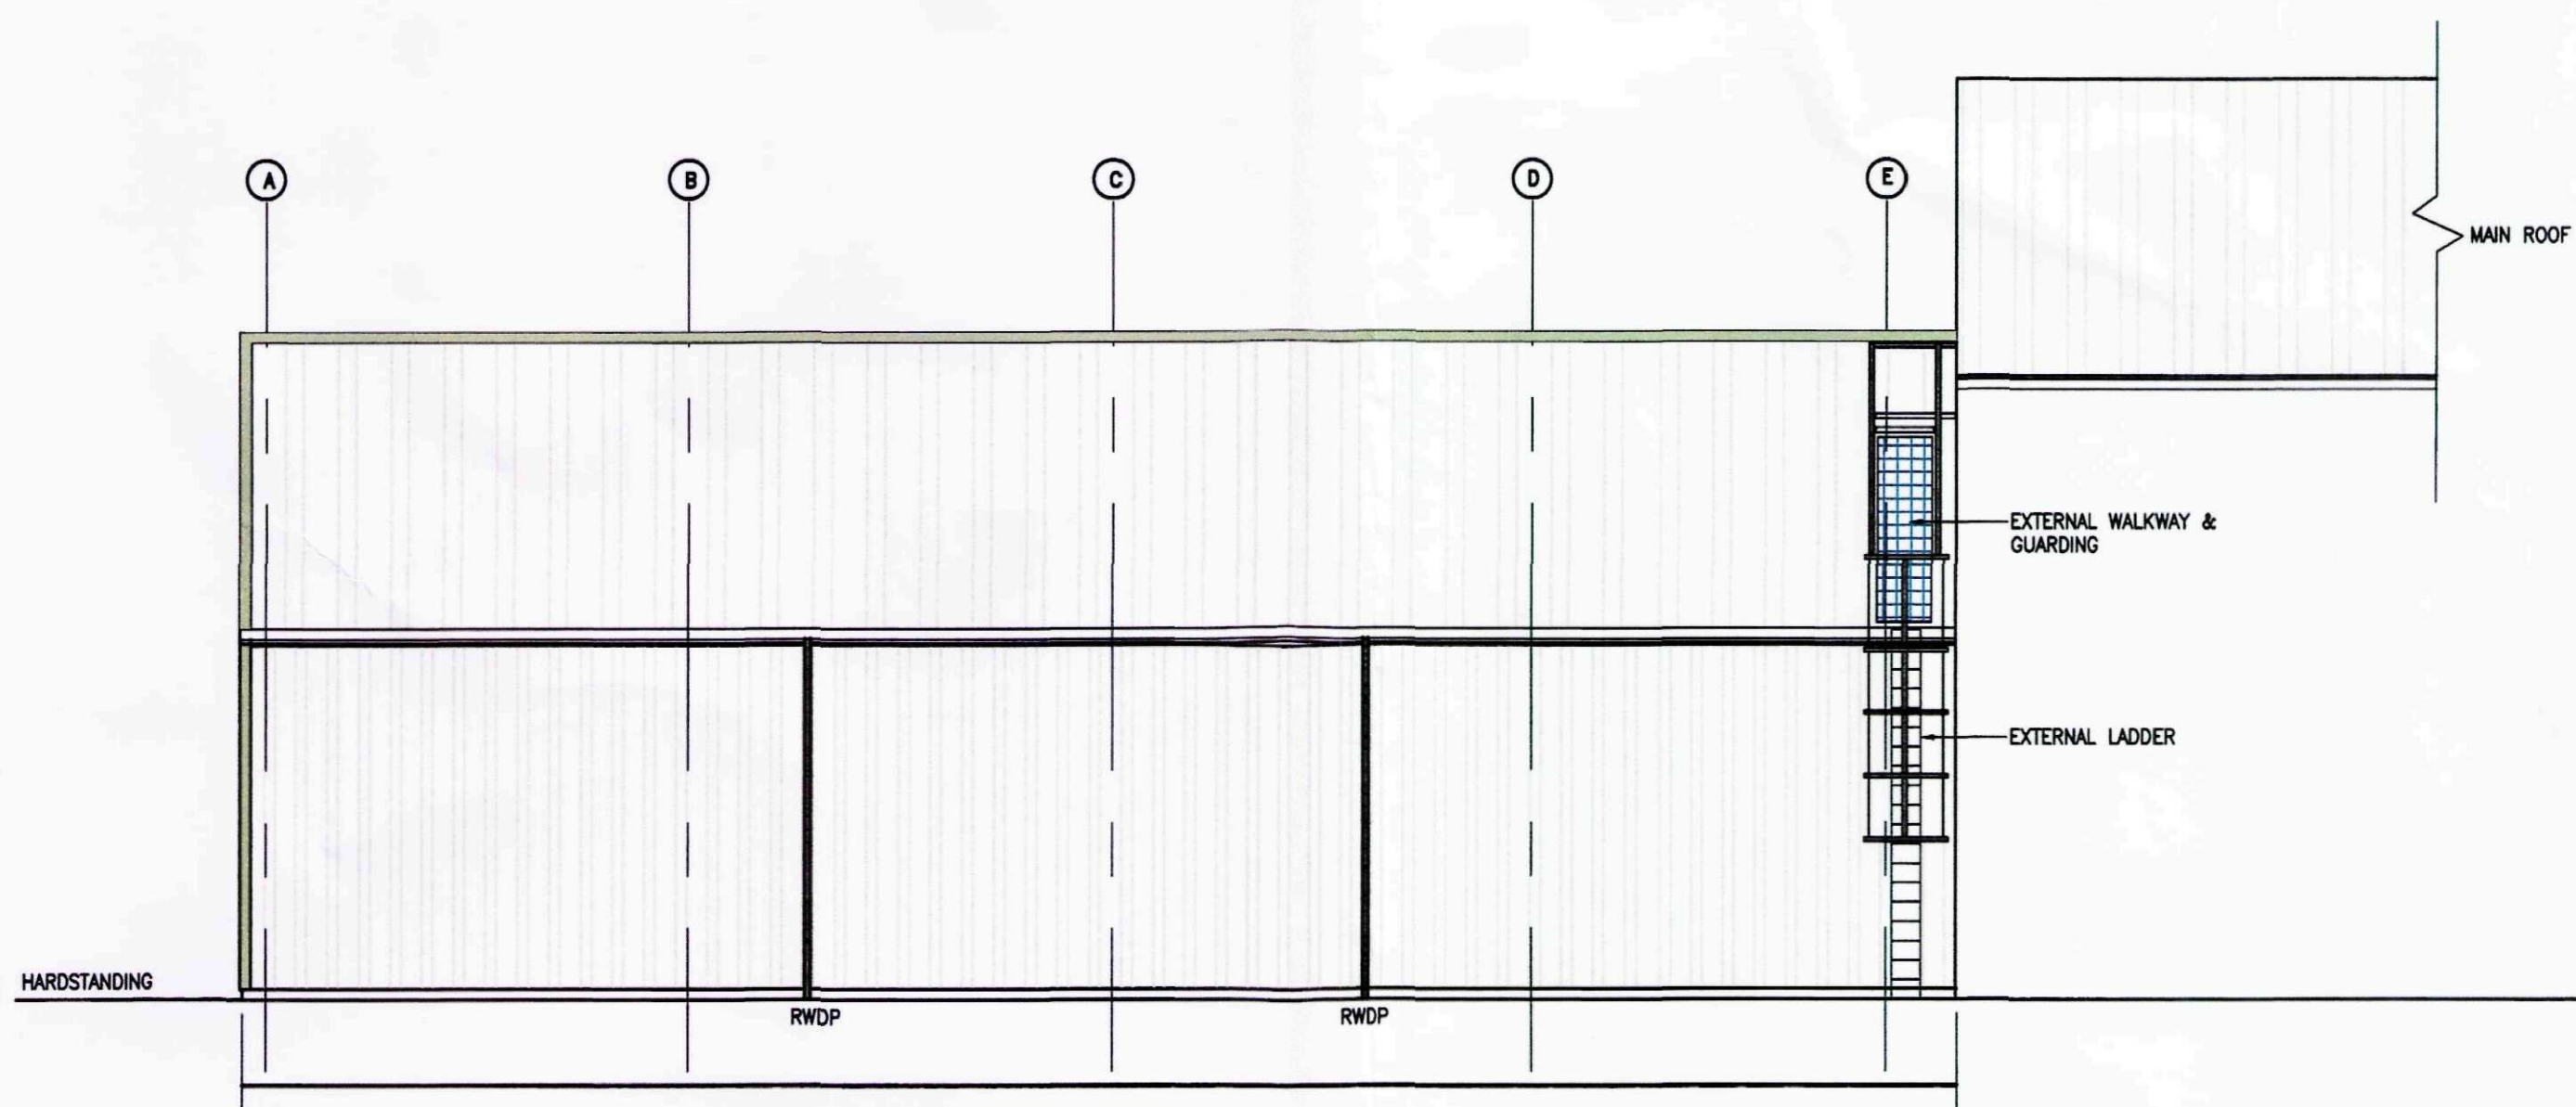


EXISTING PART EAST (SIDE) ELEVATION SCALE 1:100



EXISTING PART WEST (SIDE) ELEVATION SCALE 1:100

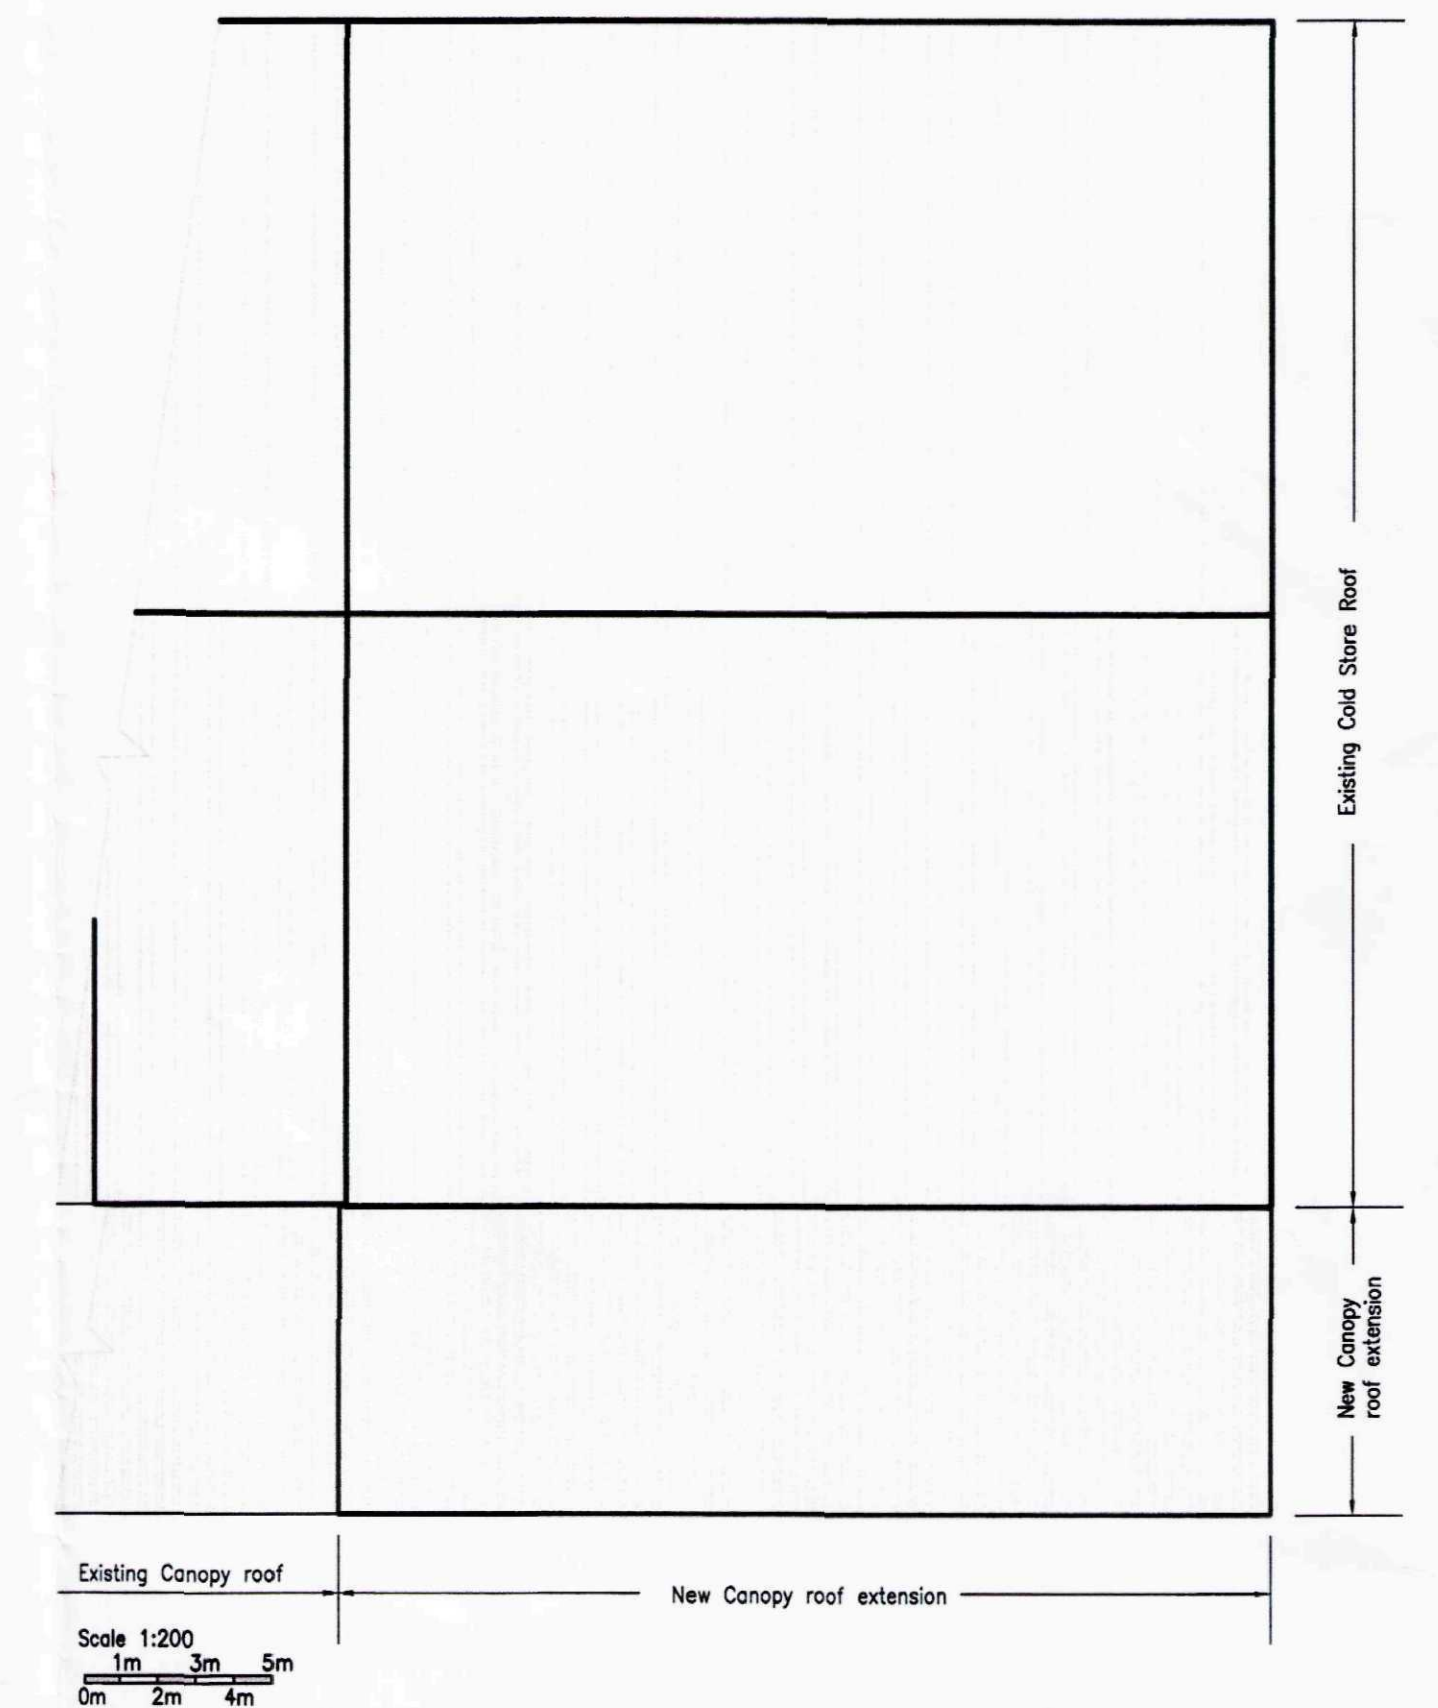

PART ROOF PLAN SCALE 1:200

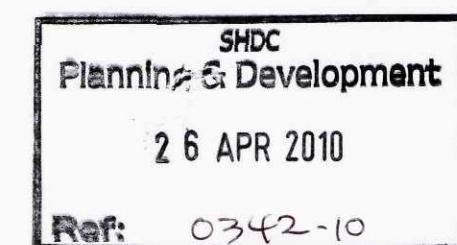

## ELITE STEEL SERVICES LTD

Unit 8, Boleness Road, Wisbech, Cambs. PE13 2RB

Telephone: (01945) 585100

Fax: (01945) 589160


email: elite@nimmobbuildings.co.uk


Project:  
Proposed Extension at Smedley Salads,  
Wardentree Lane Industrial Estate, Spalding.

Drawing: Existing Elevations, Part Roof Plan


Drawing no: 09252-P01

Scale: 1:100 , 1:200 (drawing A1 size)

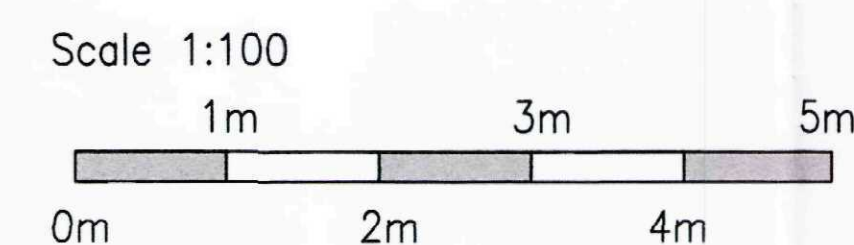

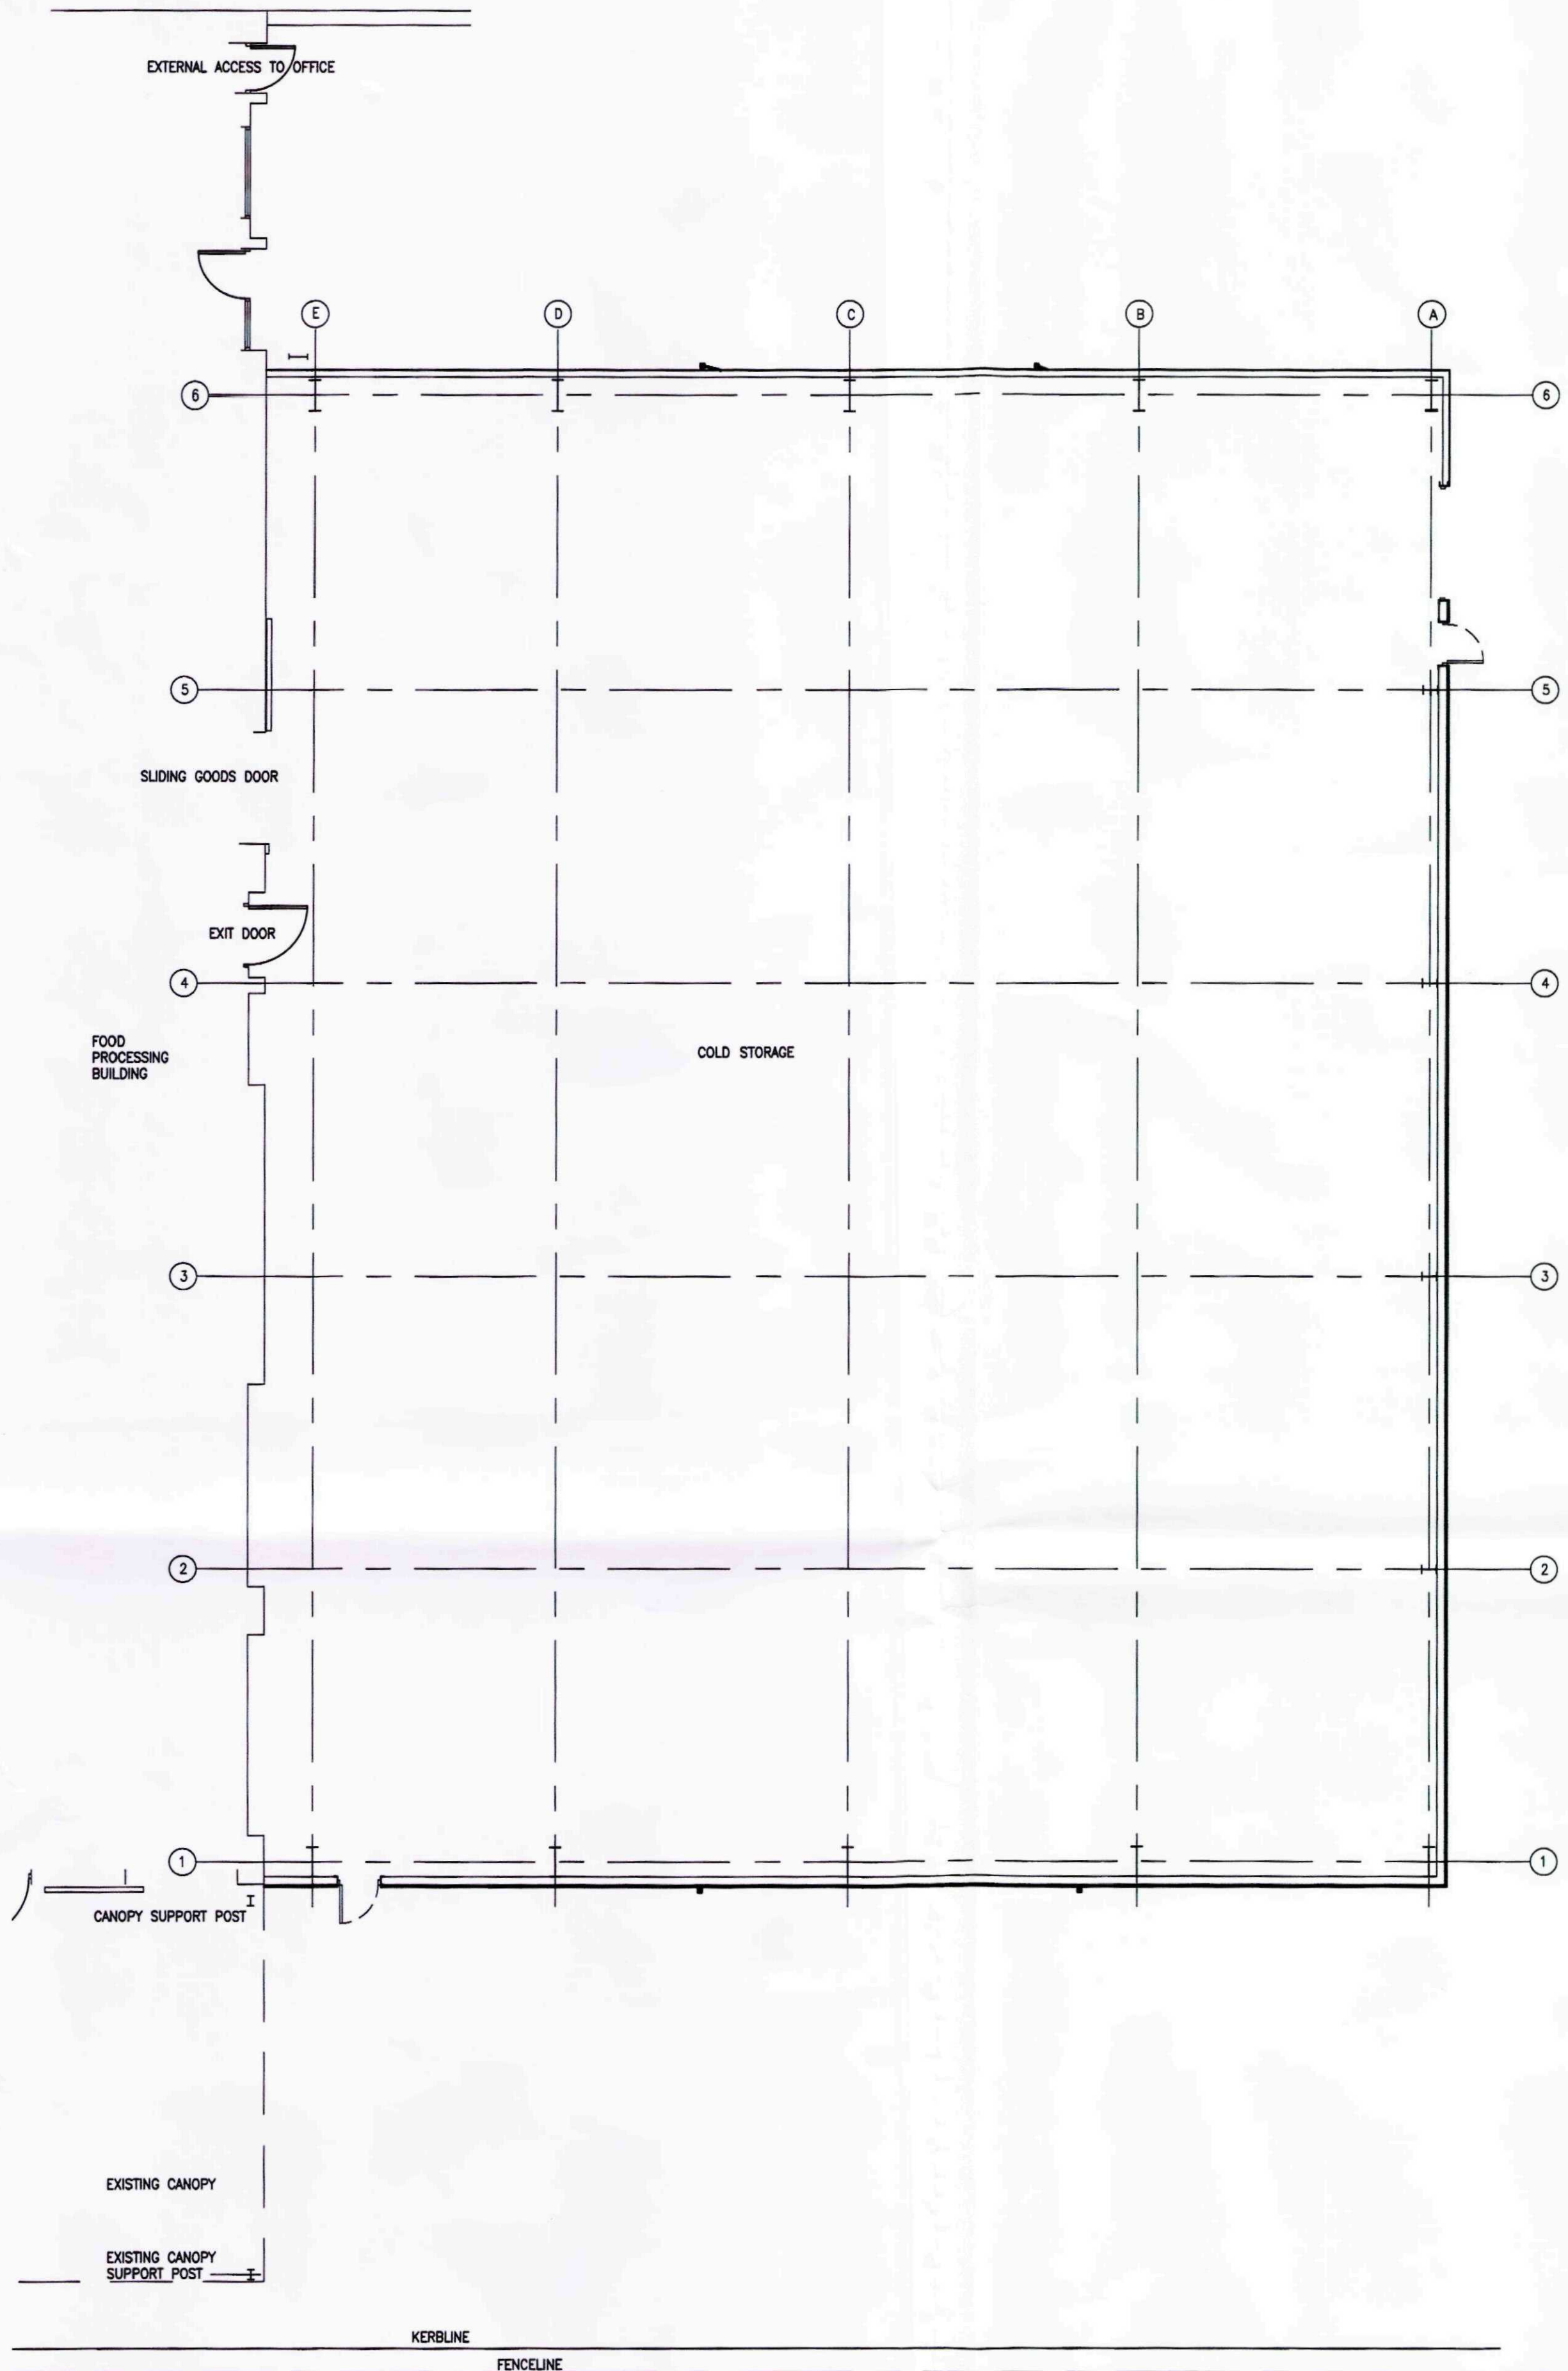

EXISTING PLAN 1:100

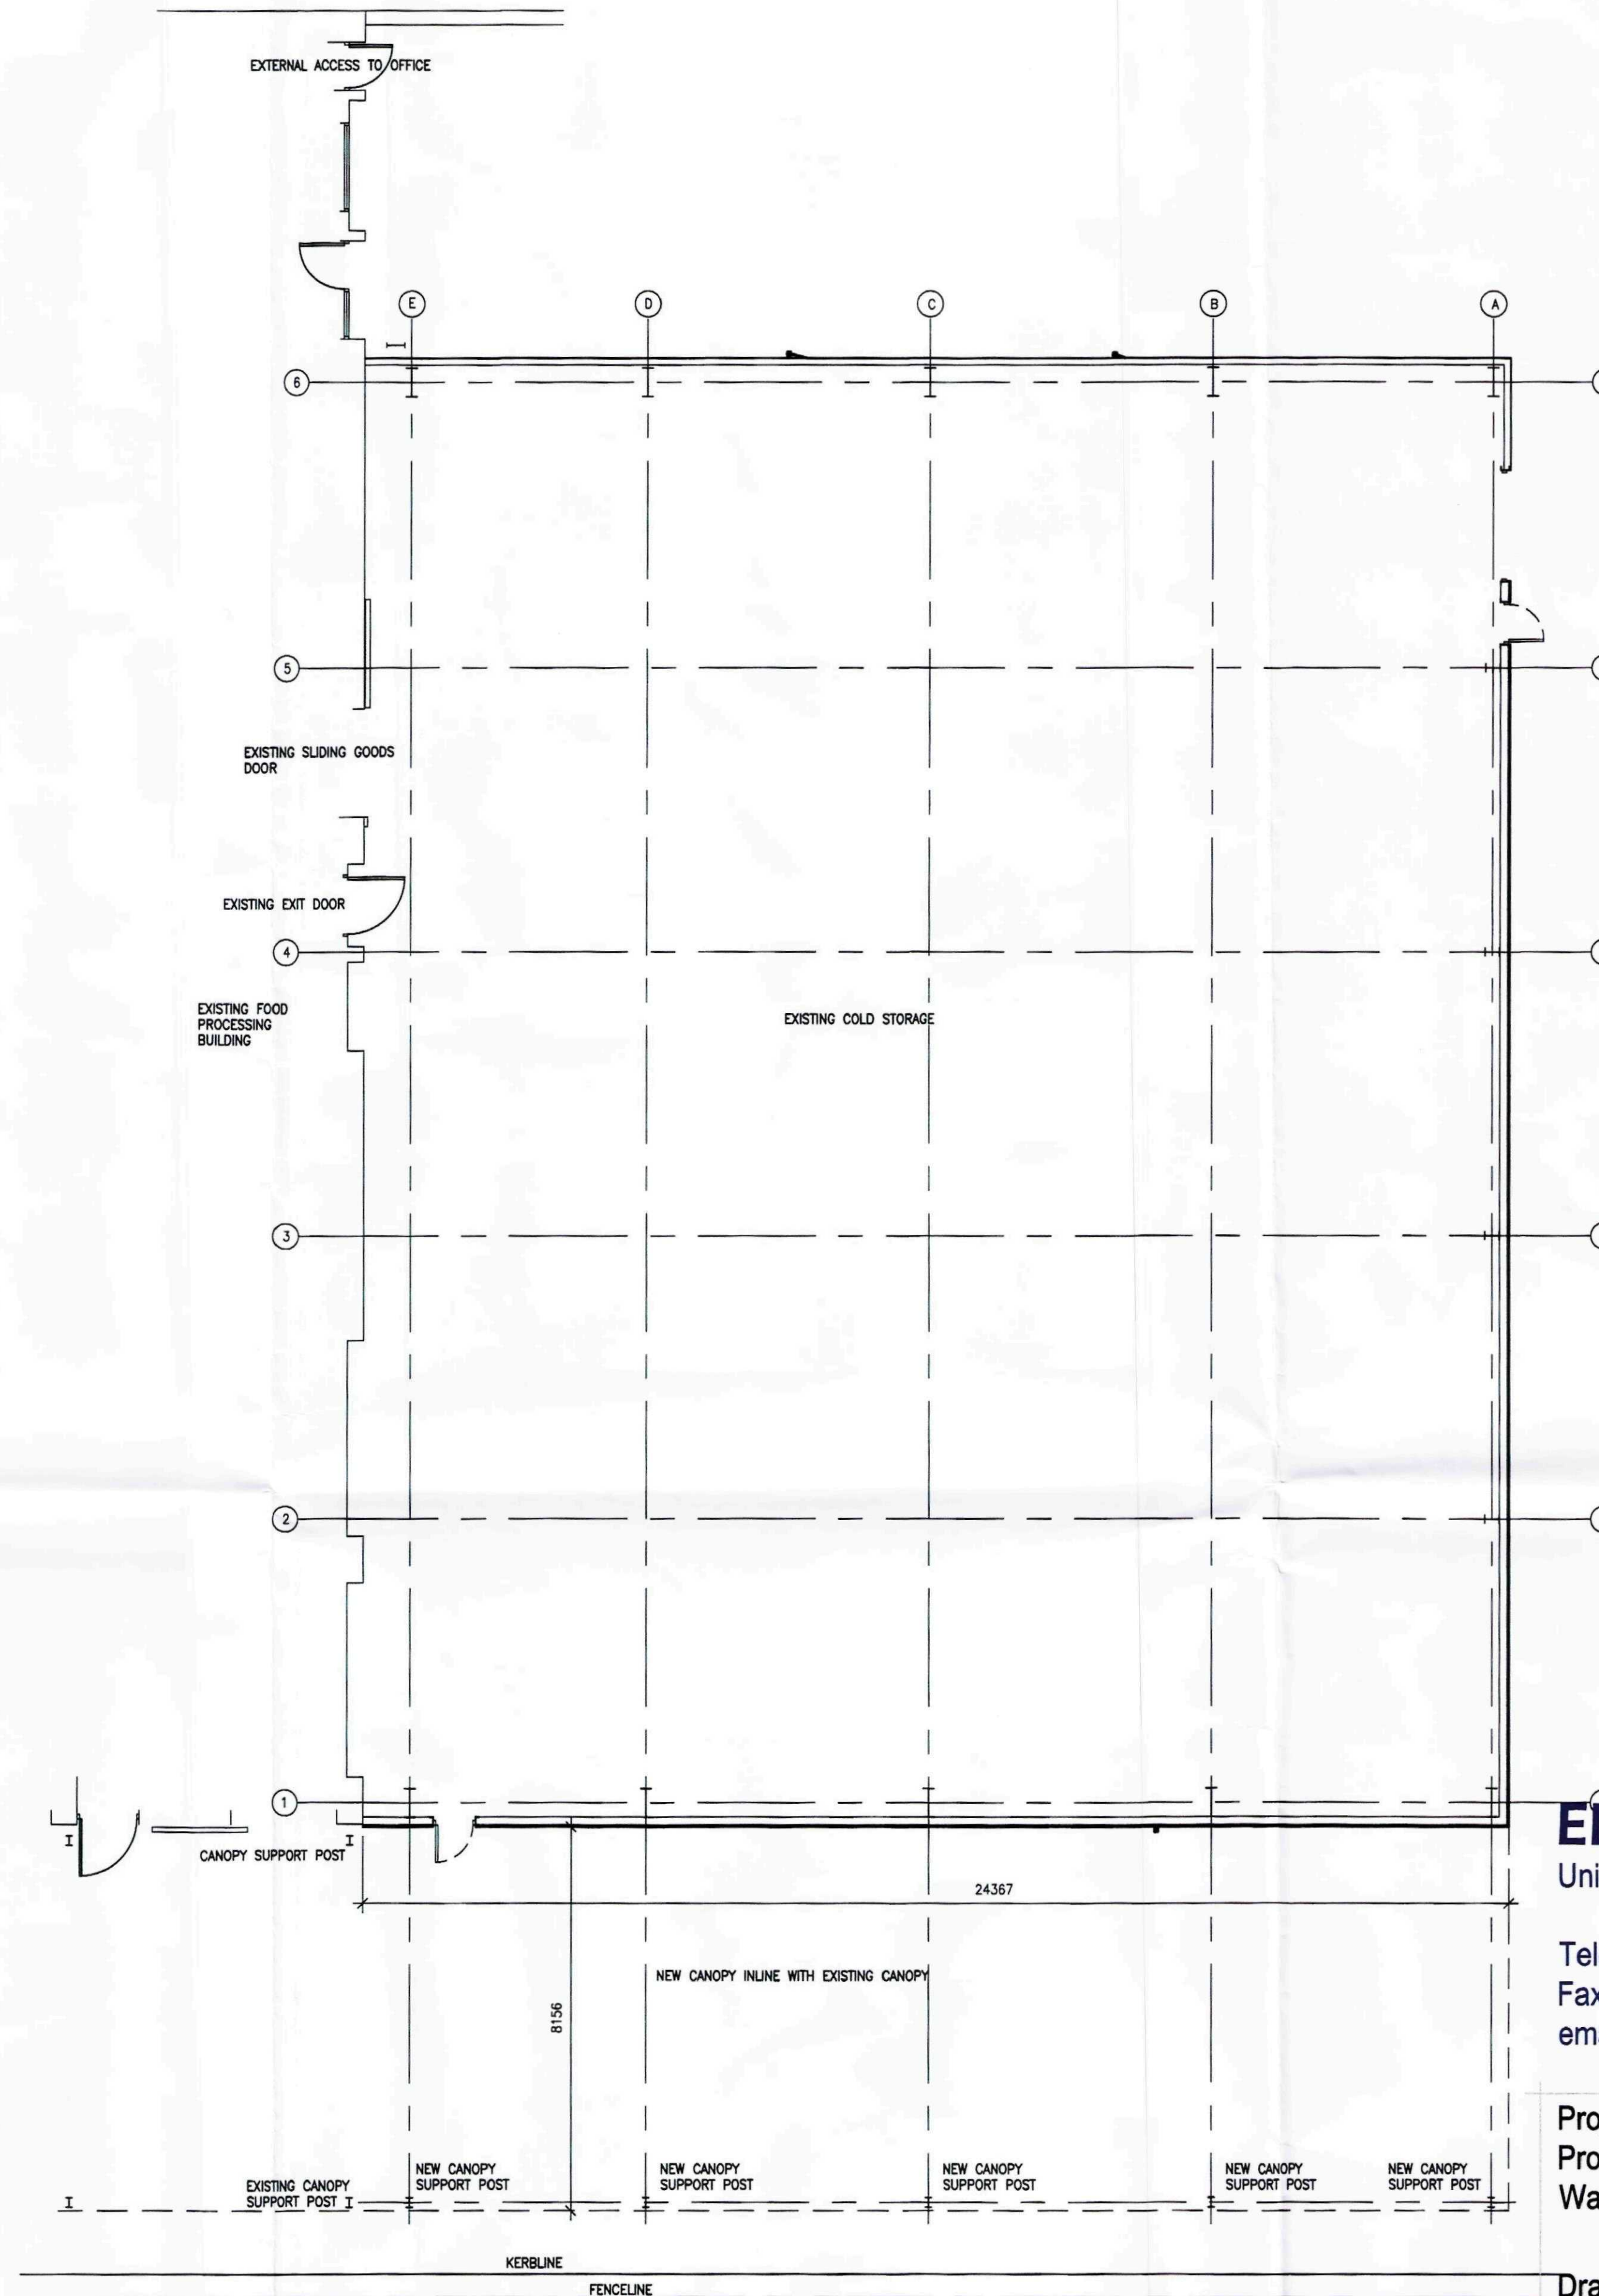

PROPOSED PLAN 1:100

Scale 1:100  
0m 1m 2m 3m 4m 5m

## ELITE STEEL SERVICES LTD

Unit 8, Boleness Road, Wisbech, Cambs. PE13 2RE

Telephone: (01945) 585100

Fax: (01945) 589160

email: elite@nimmobbuildings.co.uk


**Project:**  
Proposed Extension at Smedley Salads,  
Wardentree Lane Industrial Estate, Spalding.

**Drawing:** Existing and Proposed Plans


Drawing no: 09252-P02

Scale: 1:100 (drawing A1 size)


SHDC  
Planning & Development  
26 APR 2010  
Ref: 0342-10

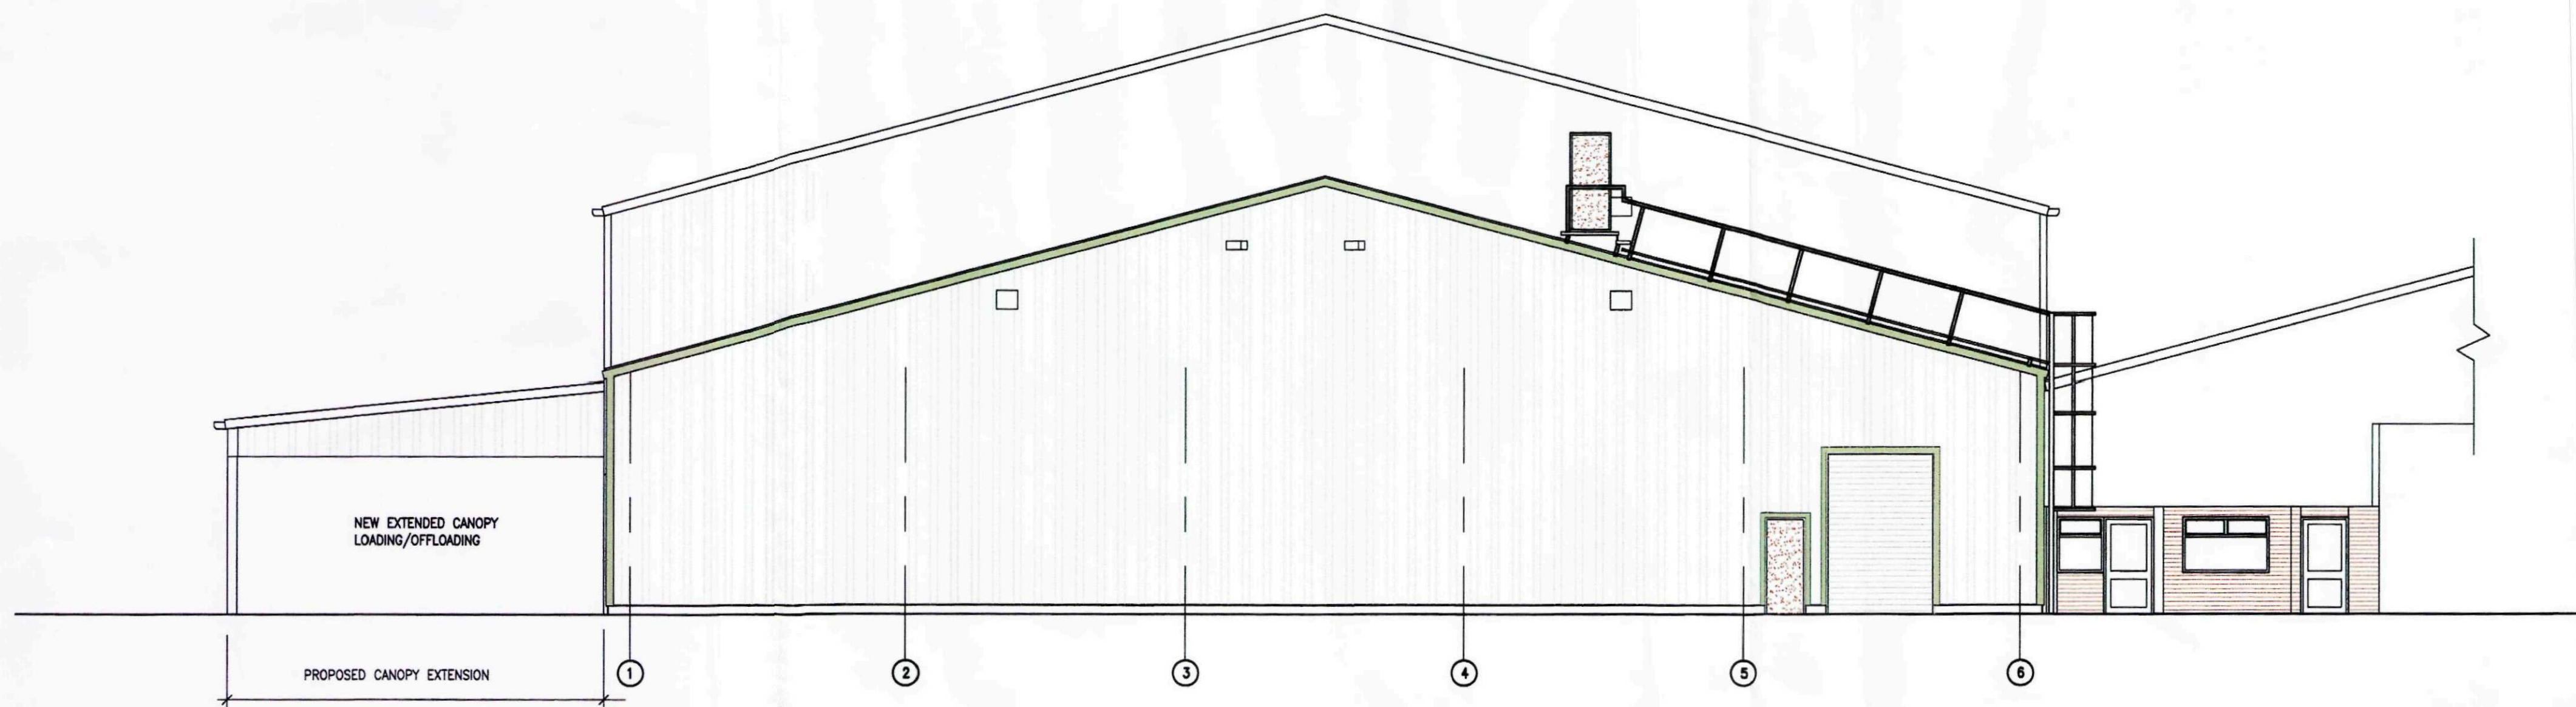

PROPOSED NORTH (END) ELEVATION SCALE 1:100

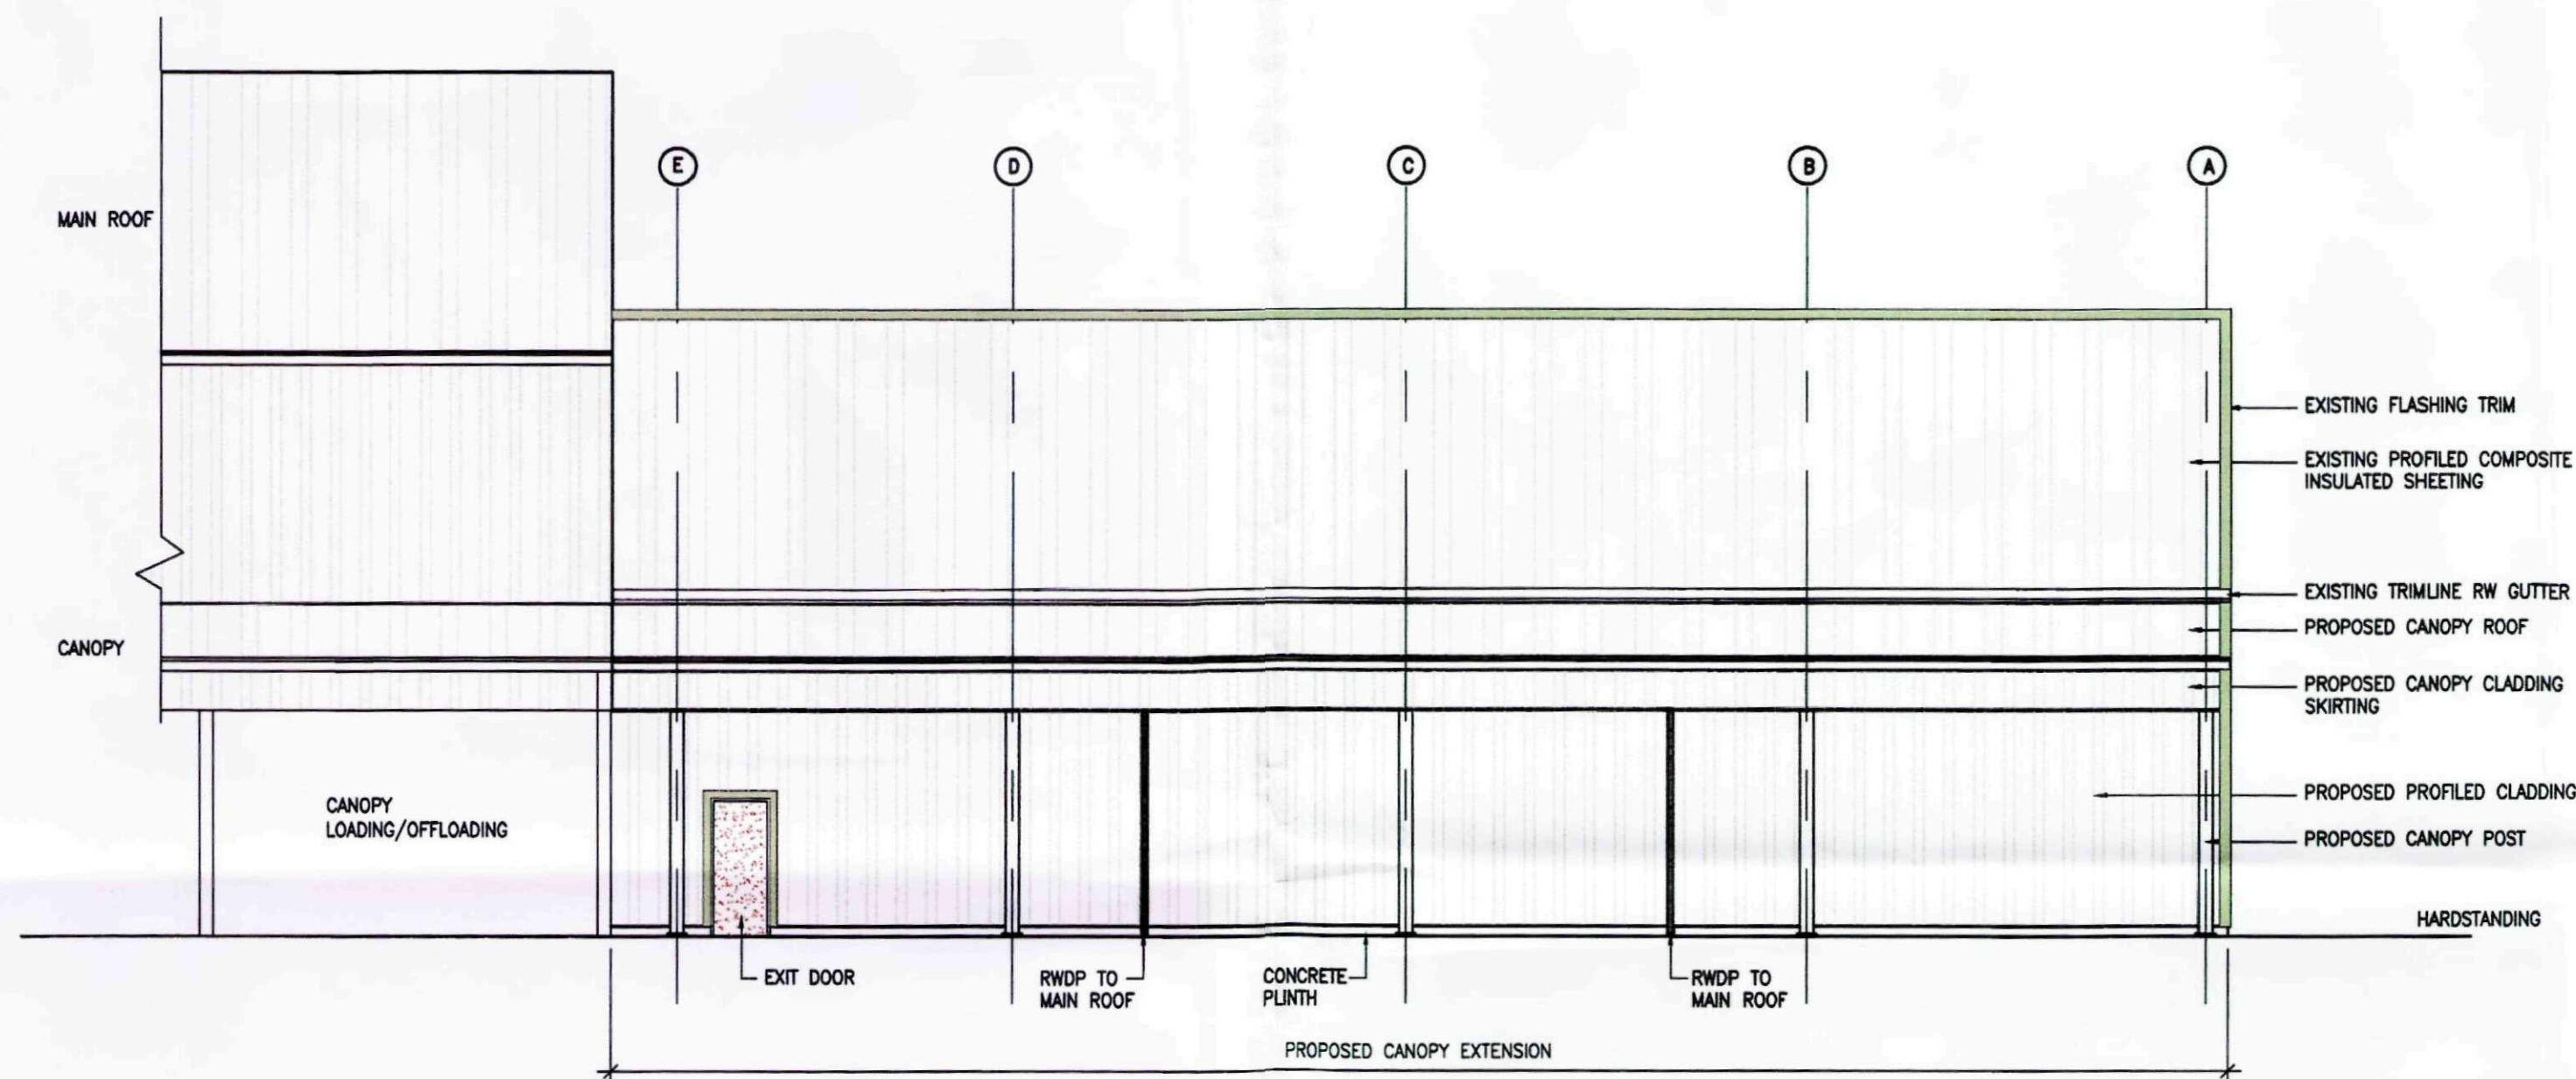

PROPOSED EAST (SIDE) ELEVATION SCALE 1:100

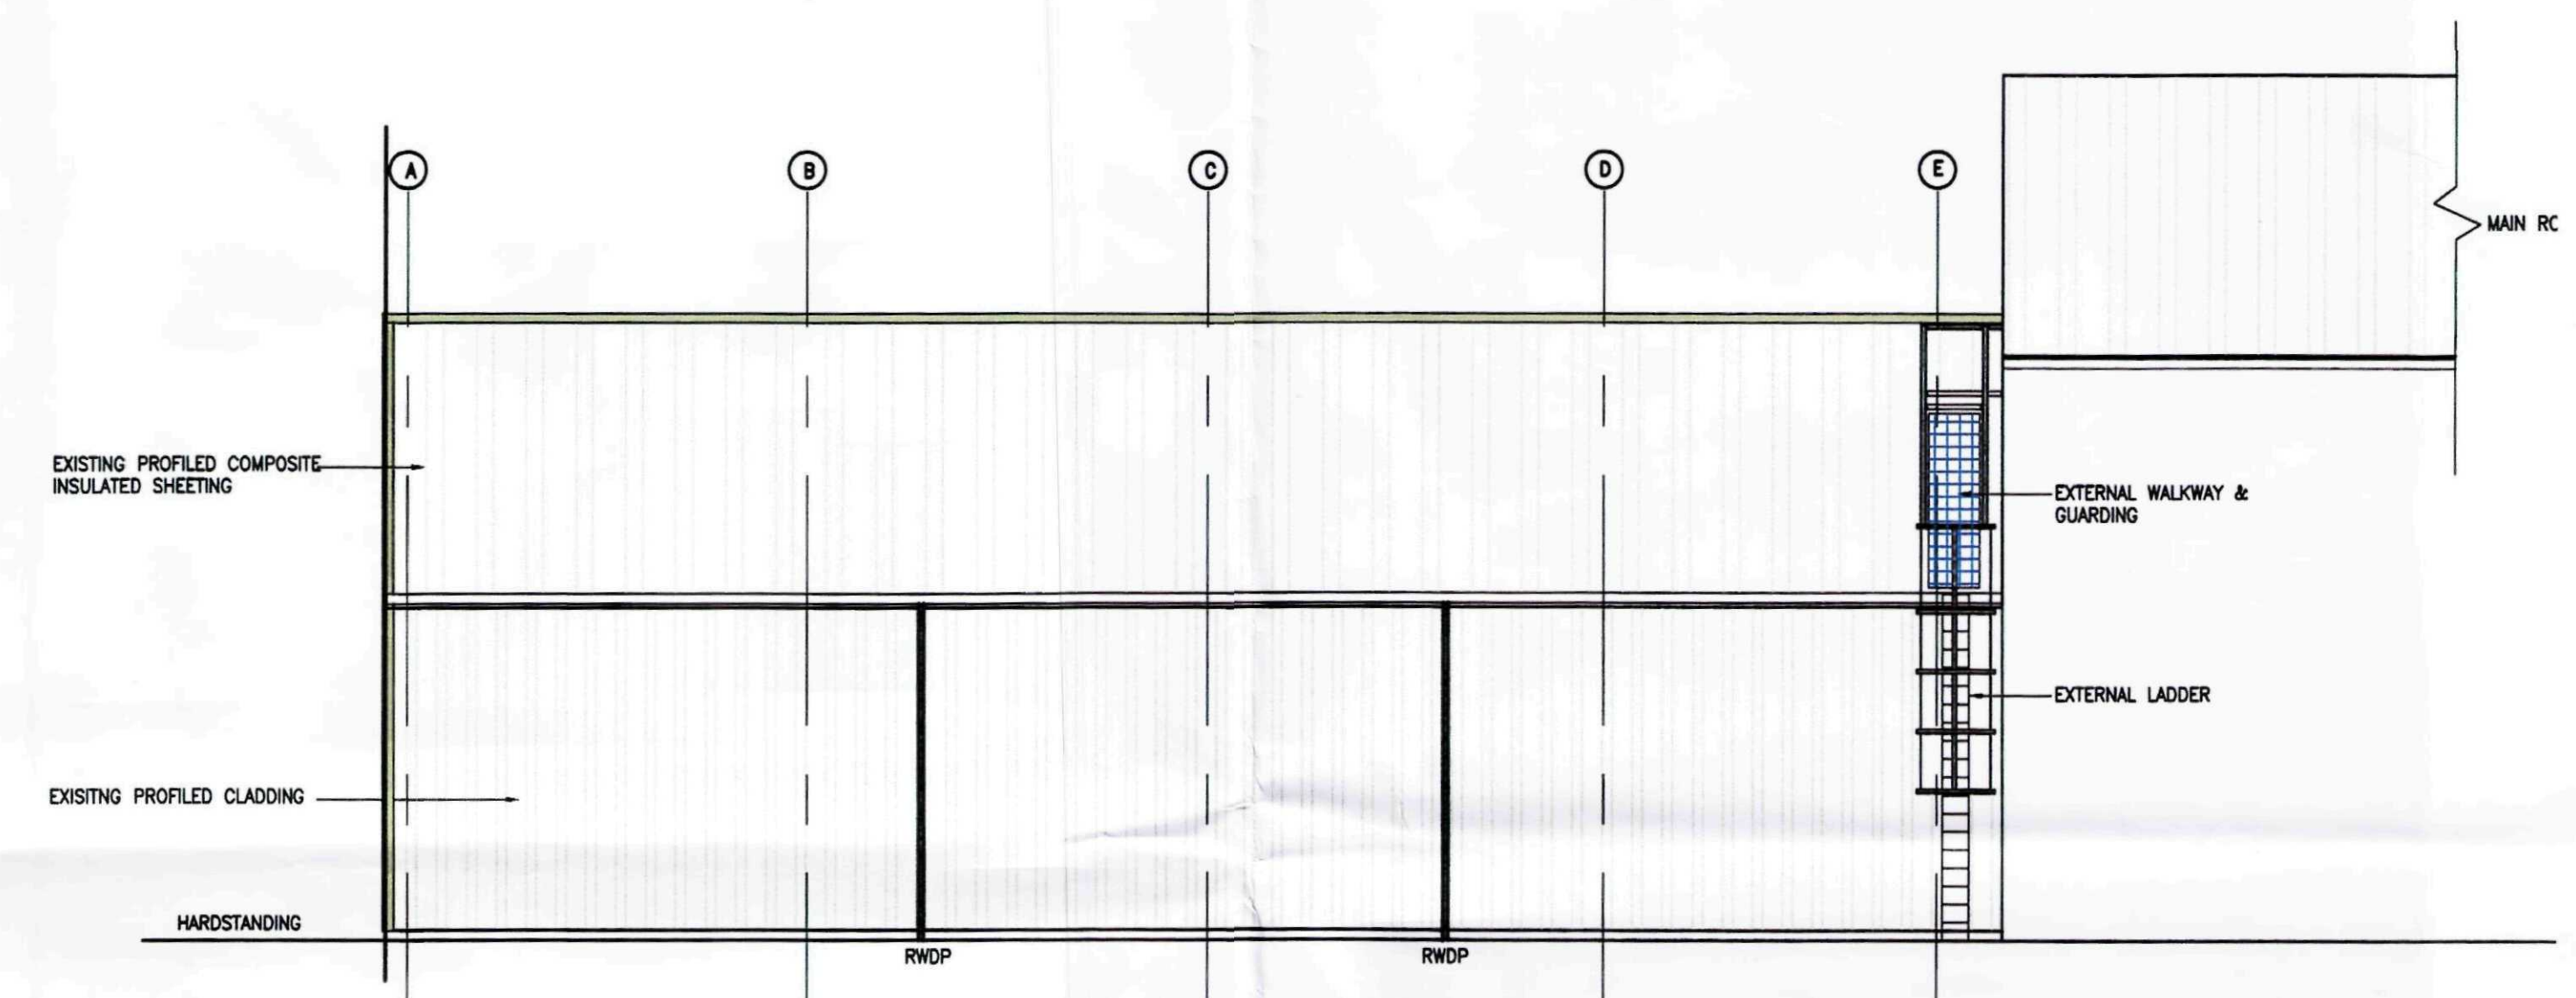

PROPOSED WEST (SIDE) ELEVATION SCALE 1:100



**ELITE STEEL SERVICES LTD**  
Unit 8, Boleness Road, Wisbech, Cambs. PE13 2RB


Telephone: (01945) 585100  
Fax: (01945) 589160  
email: elite@nimmobuildings.co.uk

Project:  
Proposed Extension at Smedley Salads,  
Wardentree Lane Industrial Estate, Spalding.

Drawing: Proposed Elevations  
Drawing no: 09252-P03

Scale: 1:100 (drawing A1 size)

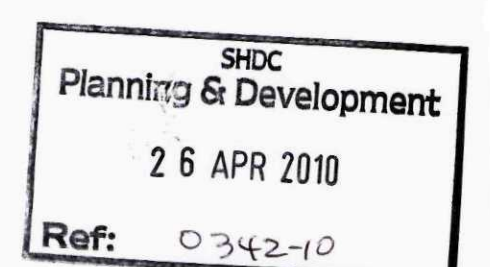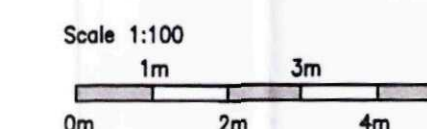

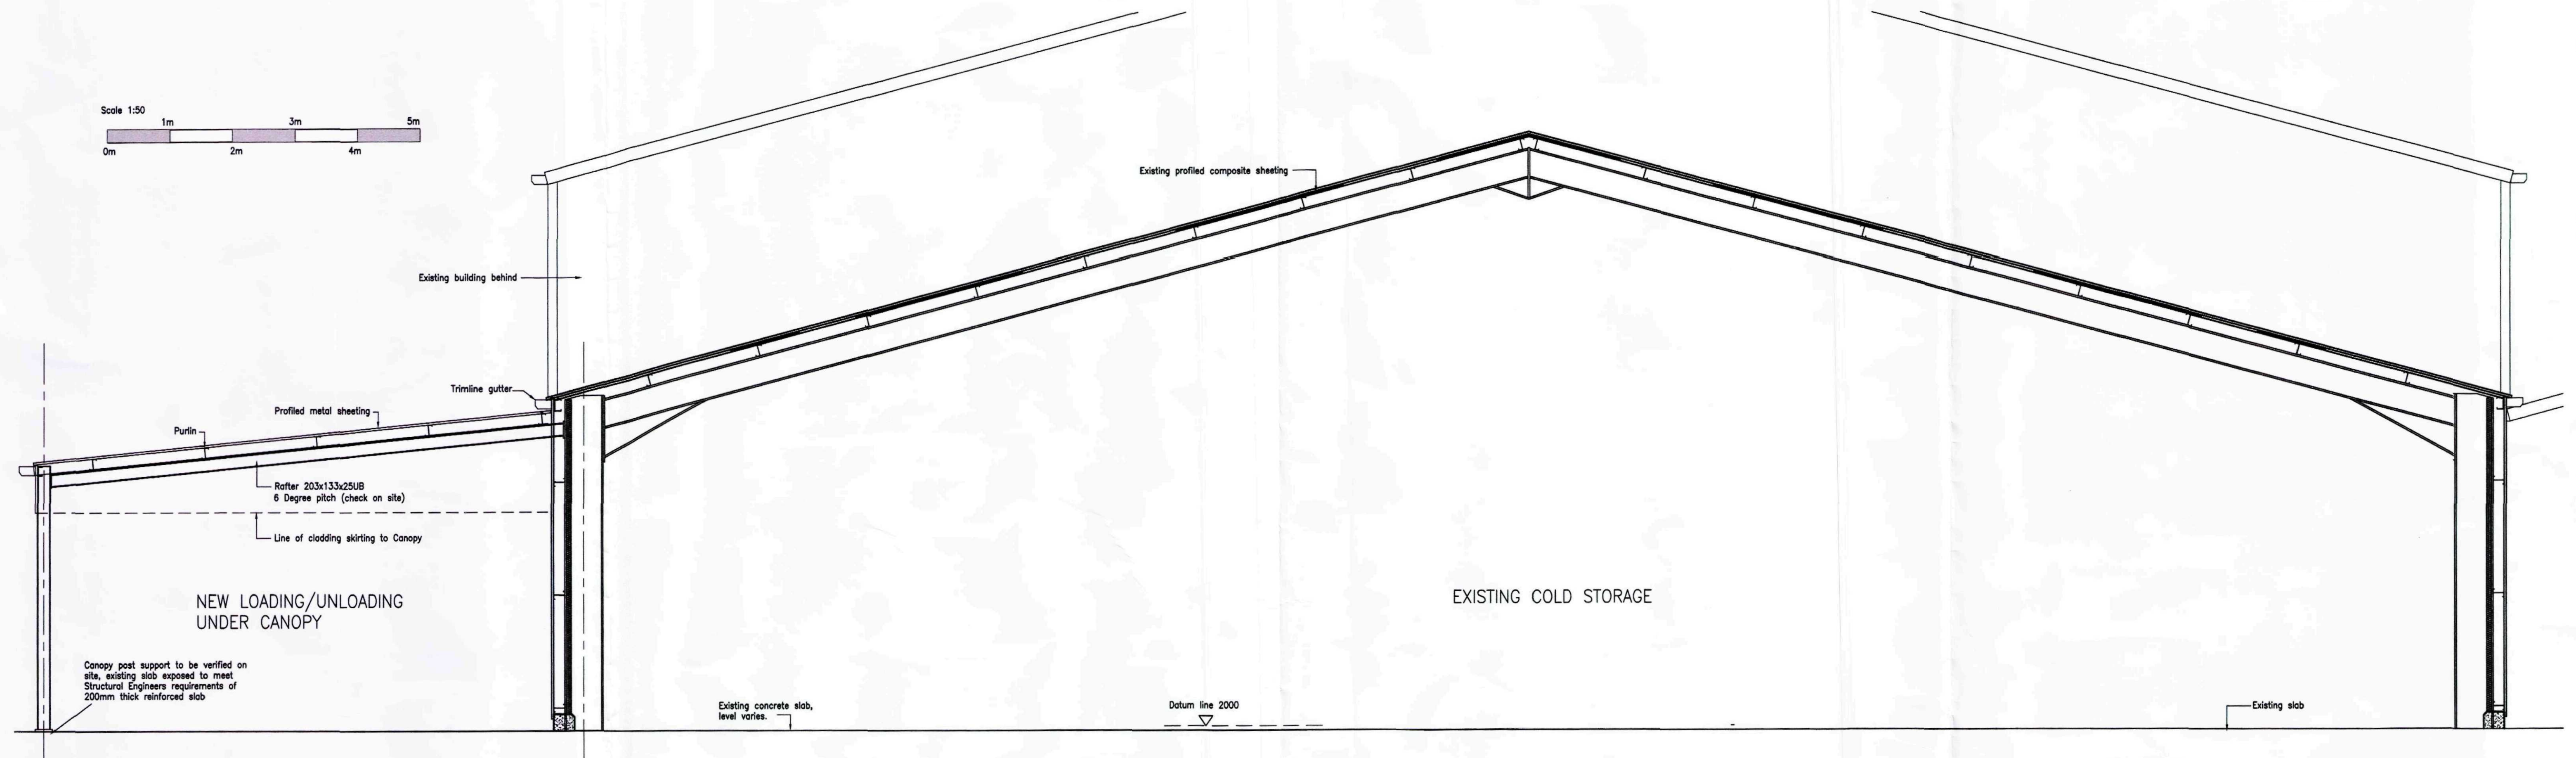

PROPOSED SECTION 1:50



BLOCK PLAN 1:500

SHDC  
Planning & Development  
26 APR 2010  
Ref: 0342-10

## ELITE STEEL SERVICES LTD

Unit 8, Bolness Road, Wisbech, Cambs. PE13 2RB

Telephone: (01945) 585100

Fax: (01945) 589160

email: elite@nimmobuildings.co.uk


Project:

Proposed Extension at Smedley Salads,  
Wardentree Lane Industrial Estate, Spalding.

Drawing: Proposed Section, Block Plan

Drawing no: 09252-P04

Scale: 1:50, 1:500 (drawing A1 size)

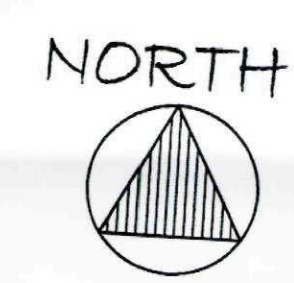

LOCATION PLAN SCALE 1:1250

SHDC  
Planning & Development  
26 APR 2010  
Ref: 0342-10

**ELITE STEEL SERVICES LTD**  
Unit 8, Boleness Road, Wisbech, Cambs. PE13 2RB

Telephone: (01945) 585100  
Fax: (01945) 589160  
email: elite@nimmobuildings.co.uk

Project:  
Proposed Extension at Smedley Salads,  
Wardentree Lane Industrial Estate, Spalding.

Drawing: Location Plan  
Drawing no: 09252-P05

Scale: 1:1250 (drawn A1 size)