


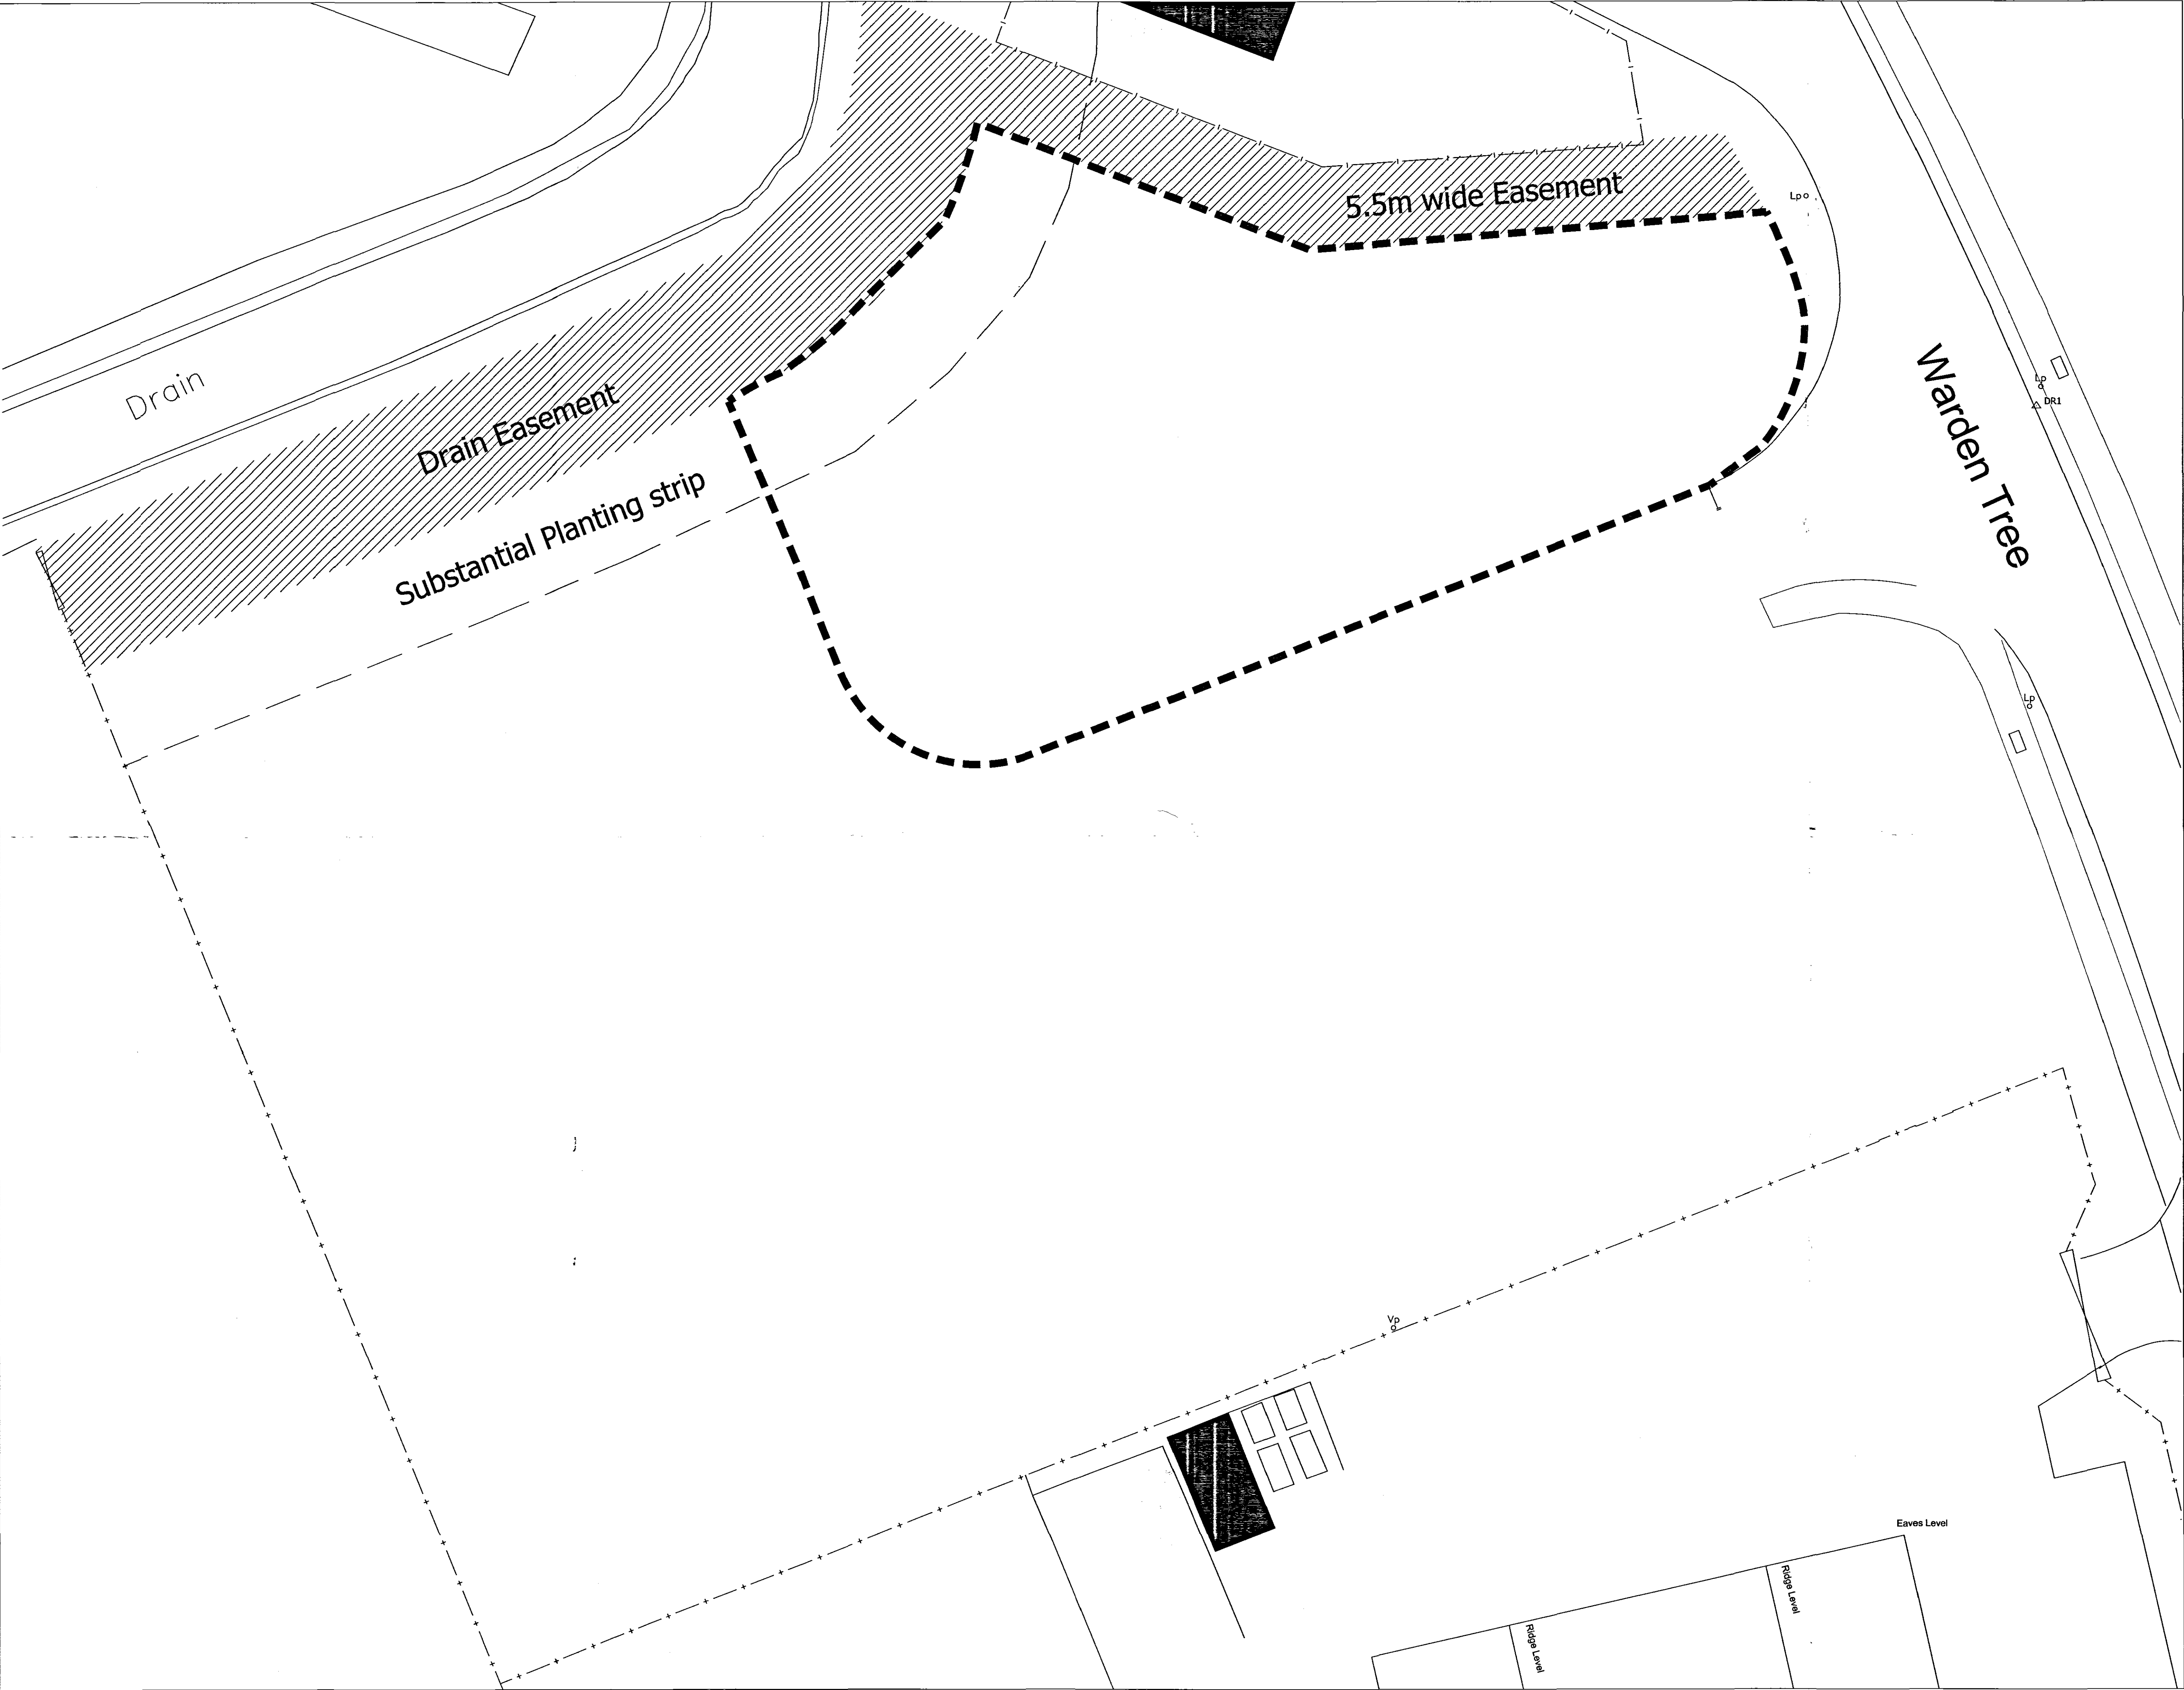

Copyright KMB Ltd.

Do Not Scale This Drawing

Plan No. 6347108

17 MAR 2008

6347108

Rev	Date	Description	Drawn	Checked

Amendments

Drawing Status

Planning ☒

Building Regulations ☐

Tender ☐

Construction ☐

KMB

Quantity SurveyingProject ManagementArchitecturePlanning Supervision

PROJECT TITLE

Proposed Car Showroom and Workshop (Units 11-13)
Plot 4, The Business Park
Warden Tree Lane
Pinchbeck

CLIENT

John Rylatt & Son Ltd

DRAWING TITLE

Existing Site Plan

SCALE

1:200 @ A1

DATE

Feb 2008

DRAWN BY

JI

CHECKED BY

DCQ

DRAWING NO.

300/1840 - 09

REV

-

The Old Bake House, Kilton, Lincolnshire, PE20 1EH
t: 01205 724016 f: 01205 723631 e: kmb@kmb-ltd.co.uk