


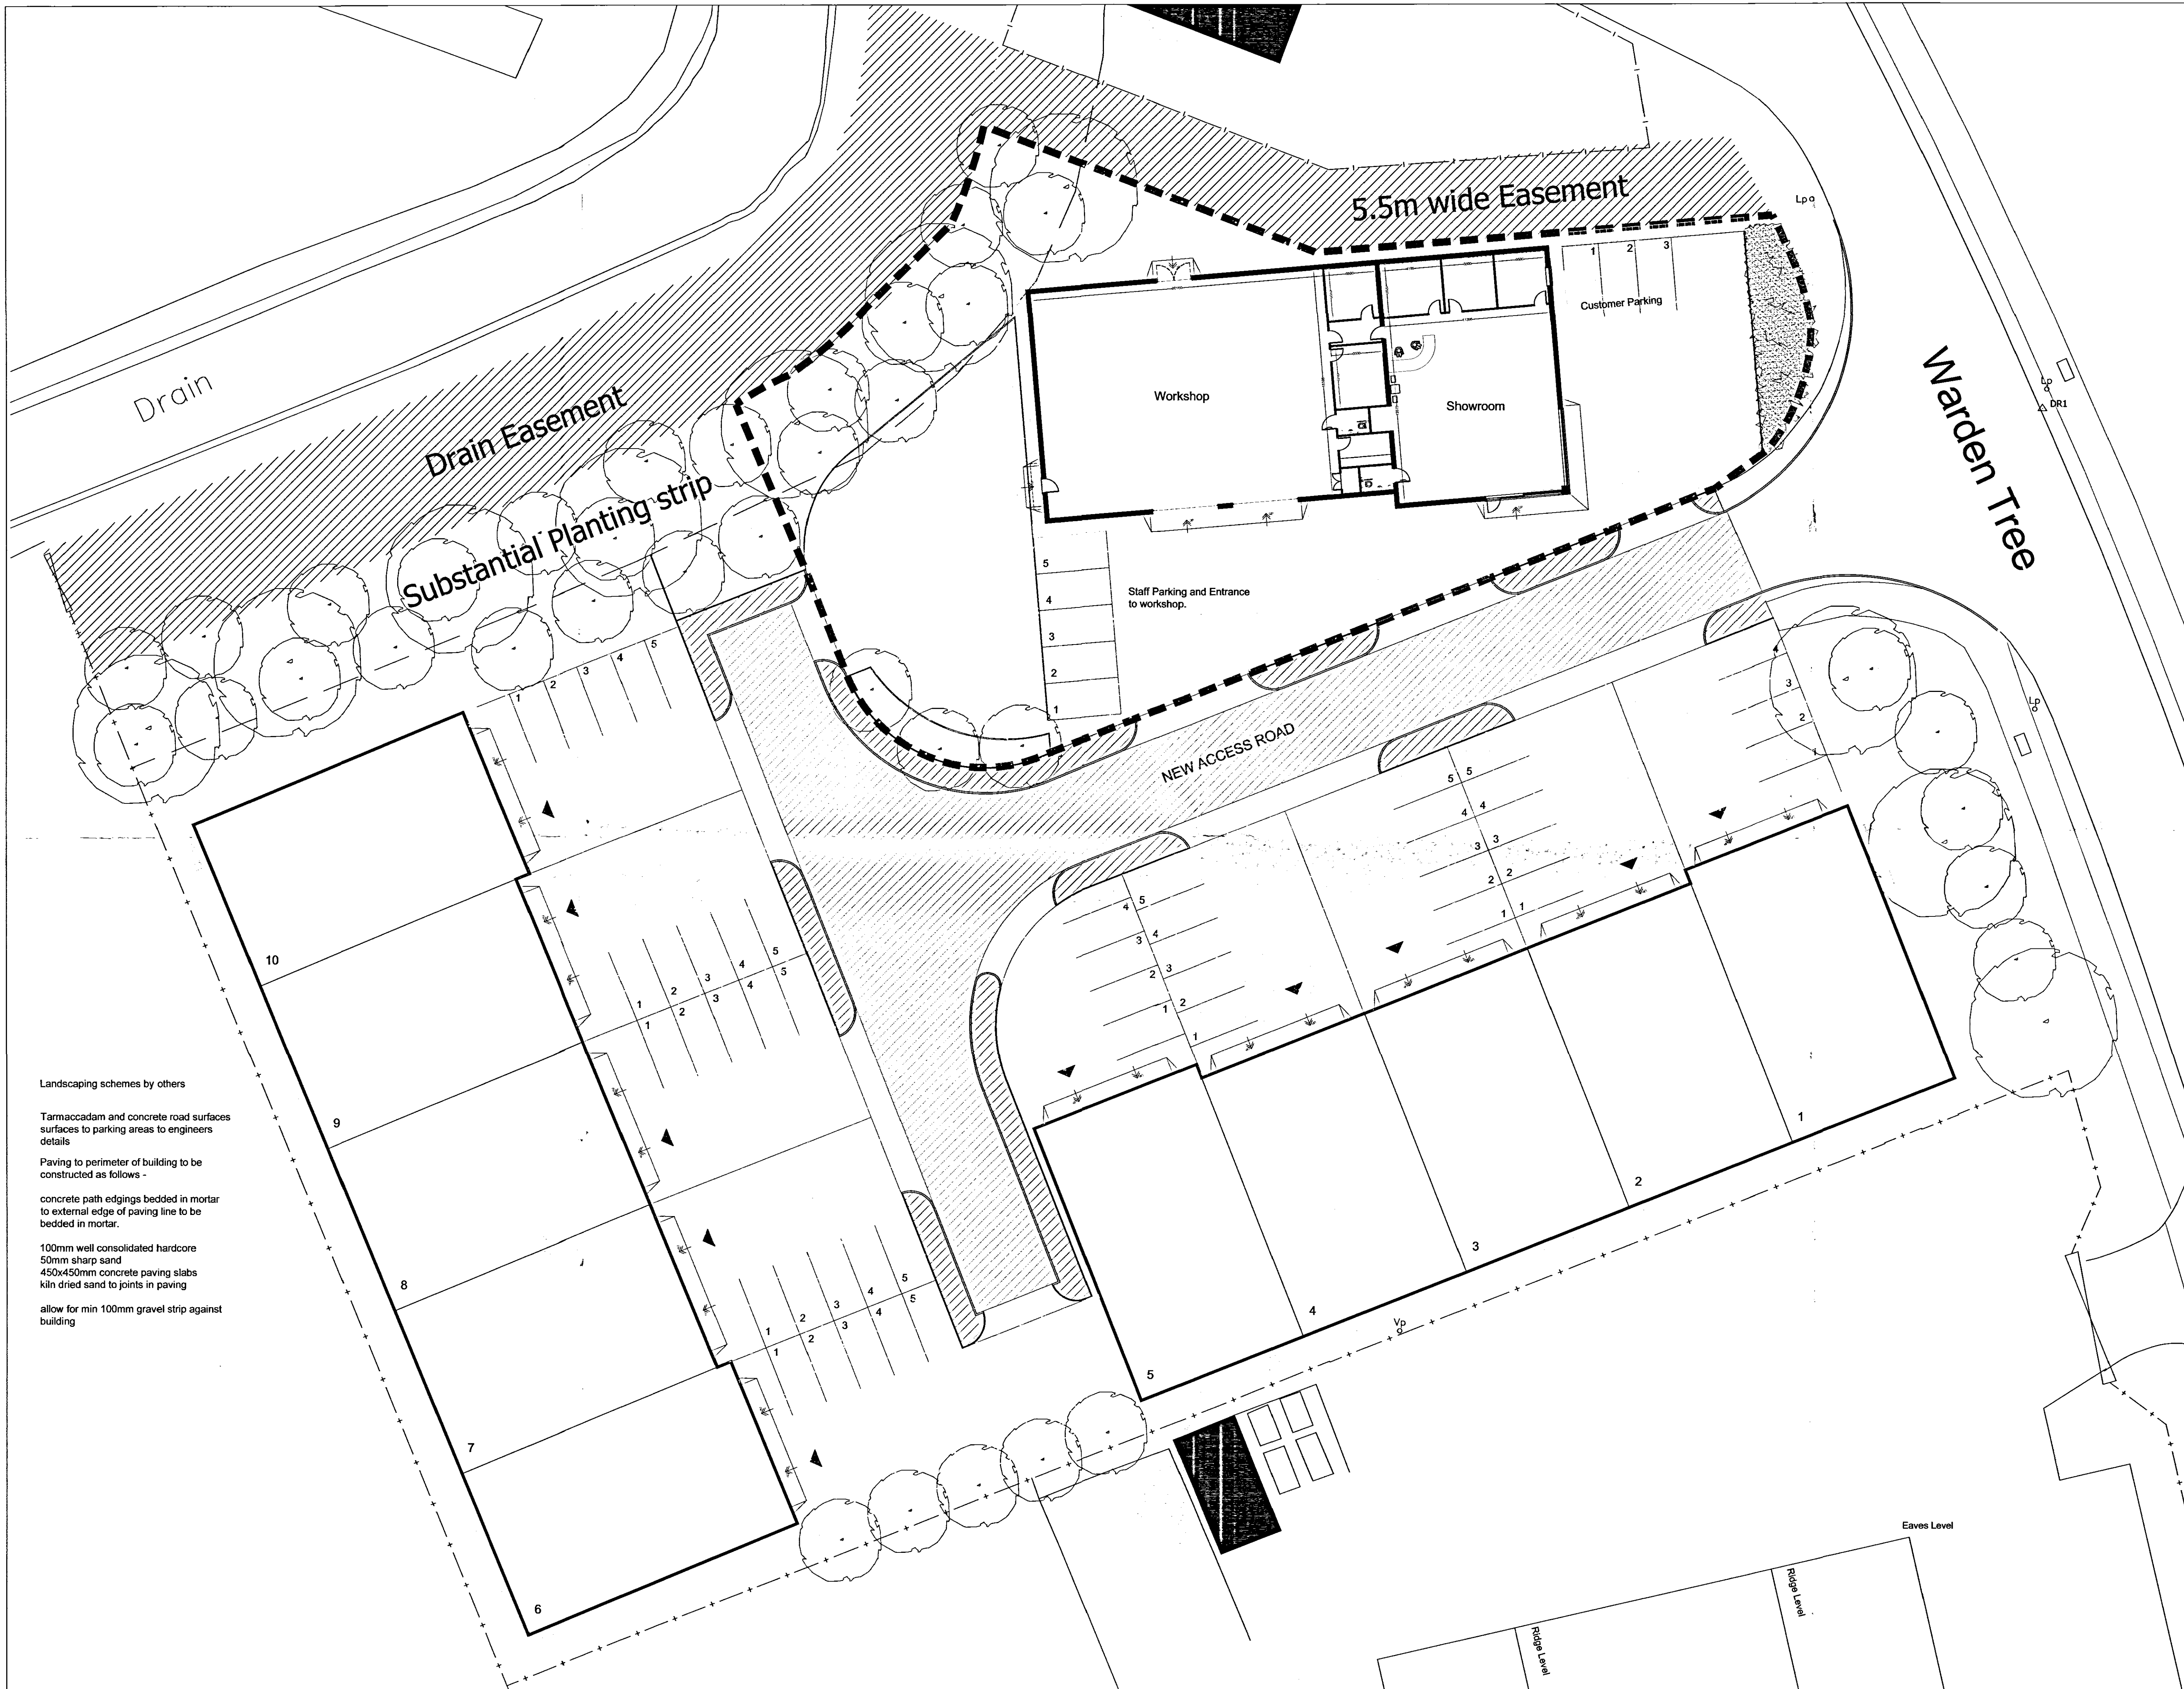

Landscaping schemes by others

Tarmacadam and concrete road surfaces
surfaces to parking areas to engineers
details

Paving to perimeter of building to be
constructed as follows -

concrete path edgings bedded in mortar
to external edge of paving line to be
bedded in mortar.

100mm well consolidated hardcore
50mm sharp sand
450x450mm concrete paving slabs
kiln dried sand to joints in paving

allow for min 100mm gravel strip against
building

Copyright KMB Ltd.

Do Not Scale This Drawing

Planning & Development

17 MAR 2008

0847103

Rev	Date	Description	Drawn/Checked

Amendments

Drawing Status

Planning

Building Regulations

Tender

Construction

KMB

Quantity Surveying
Project Management

Architecture
Planning Supervision

PRODUCT TITLE

Proposed Car Showroom and
Workshop (Units 11-13)
Plot 4, The Business Park
Warden Tree Lane
Pinchbeck

CLIENT

John Rylatt & Son

DRAWING TITLE

Proposed Site Plan Ltd

SCALE

1:200 @ A1

DATE

Feb 2008

DRAWN BY

JI

CHECKED BY

DCQ

DRAWING NO.

300/1840 - 10

REV

-

The Old Bake House, Kilton, Lincolnshire, PE20 1EH
t: 01205 724016 f: 01205 723631 e: kmb@kmb-ltd.co.uk