
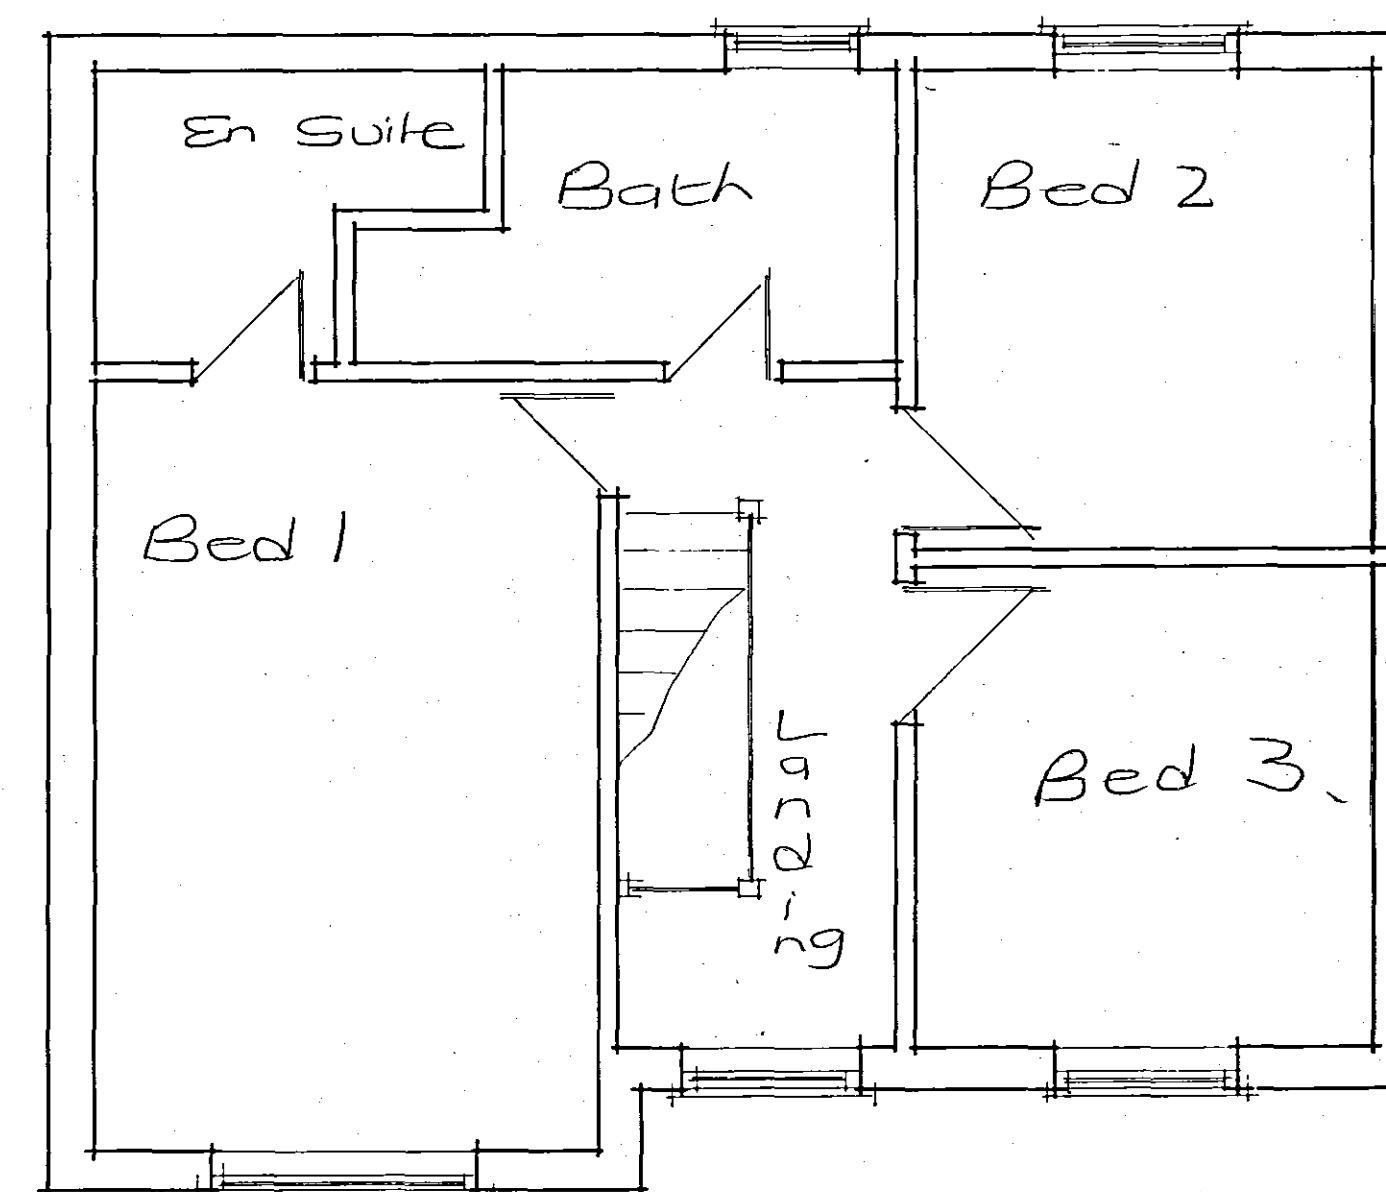
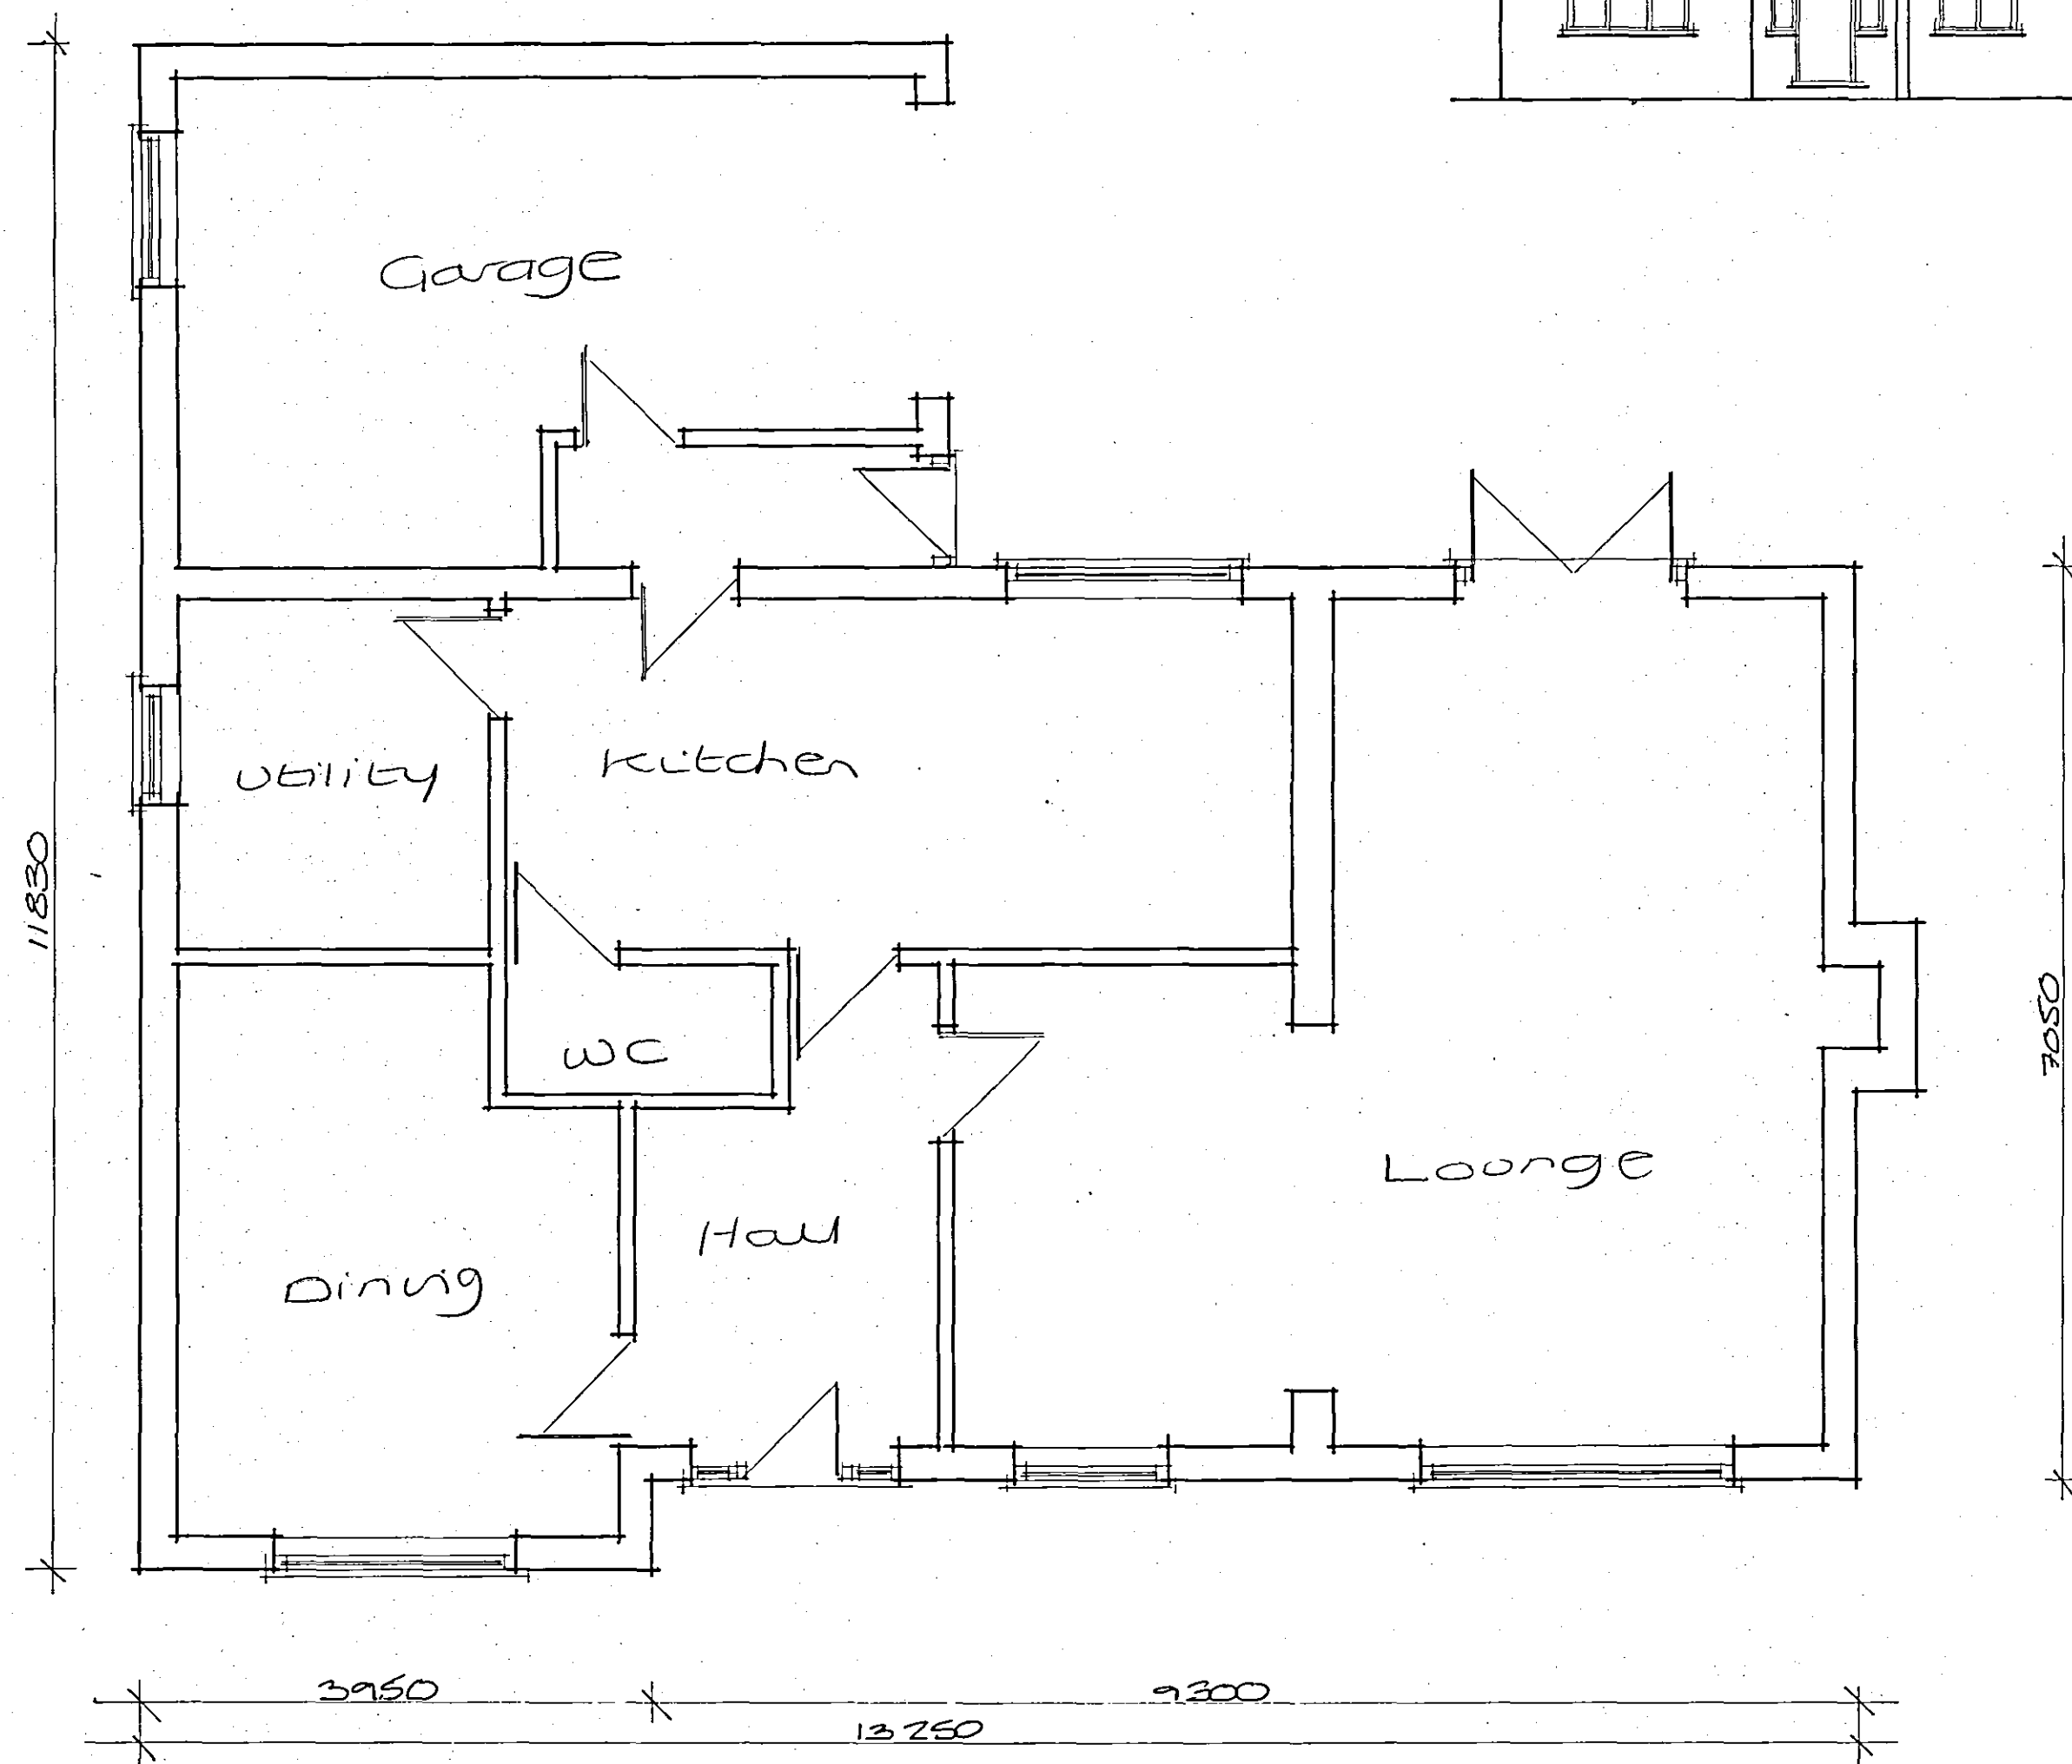
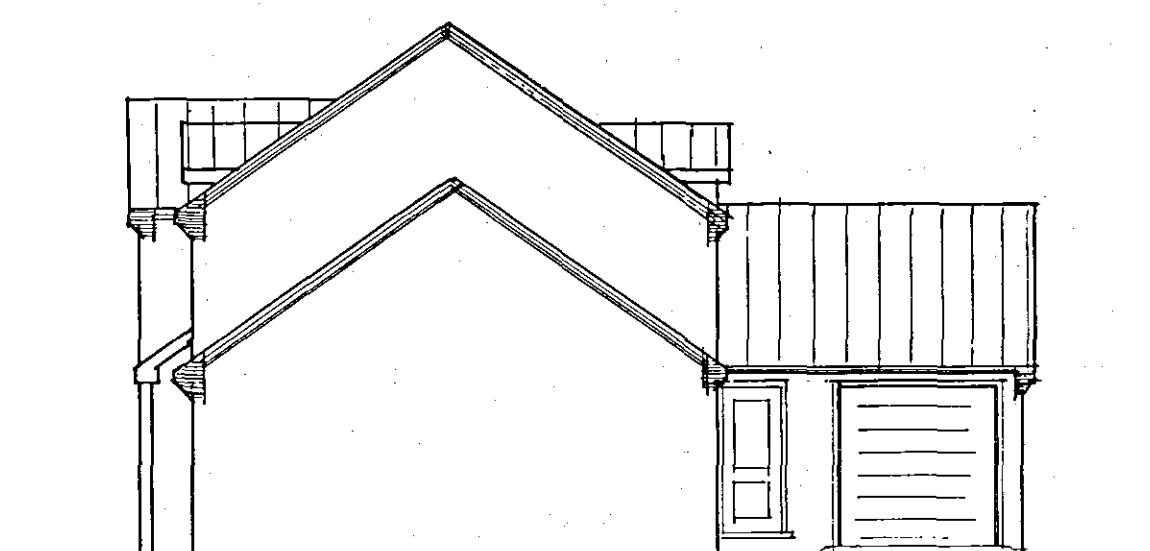
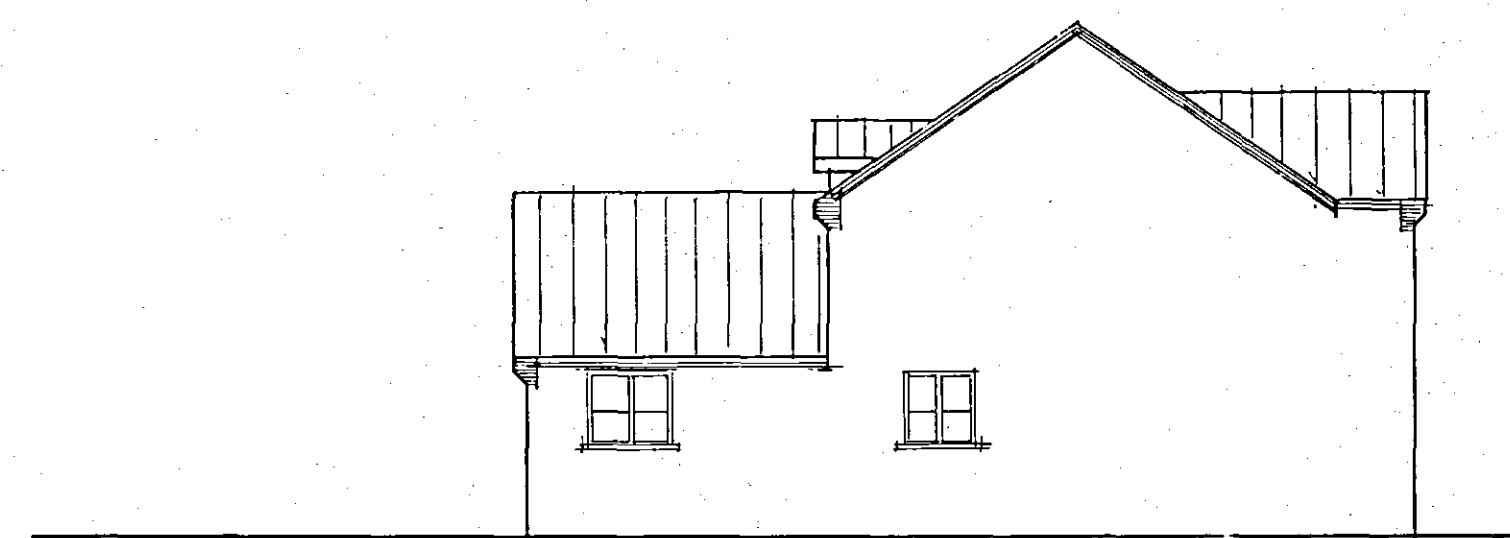


Floor Plan Scale 1:50
Elevations 1:100

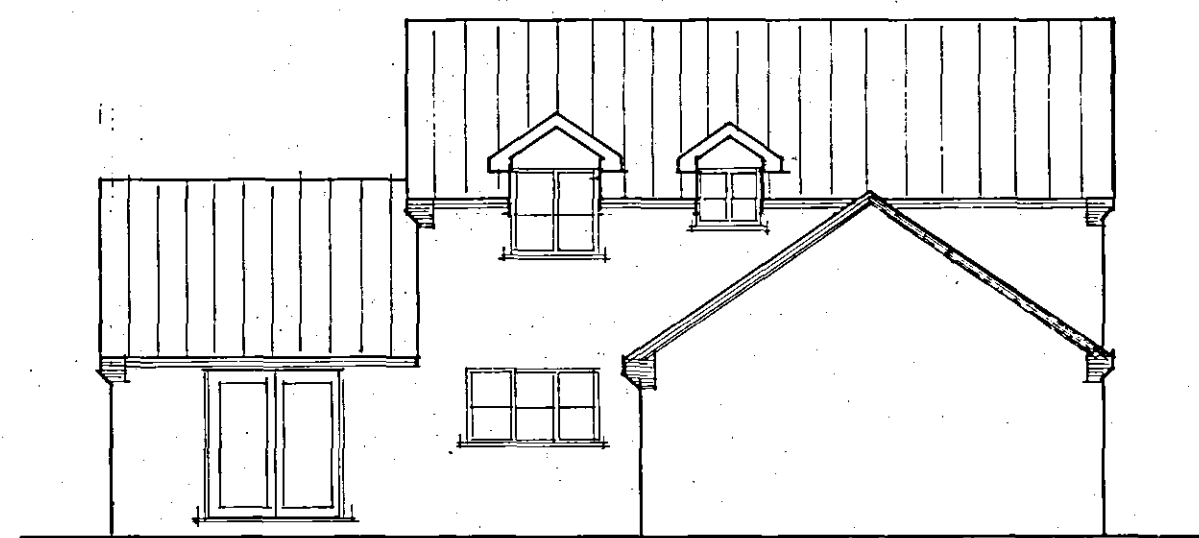

SHDC
Planning & Development
15 MAR 2005
Ref: 0352105

DETERMINED
PLAN