


NOTES

1. Do not scale this drawing.
2. All dimensions are in millimetres unless stated otherwise.
3. This drawing to be read in conjunction with all other relevant drawings and specifications.
4. All proprietary items to be installed in strict compliance with manufacturers instructions and recommendations.

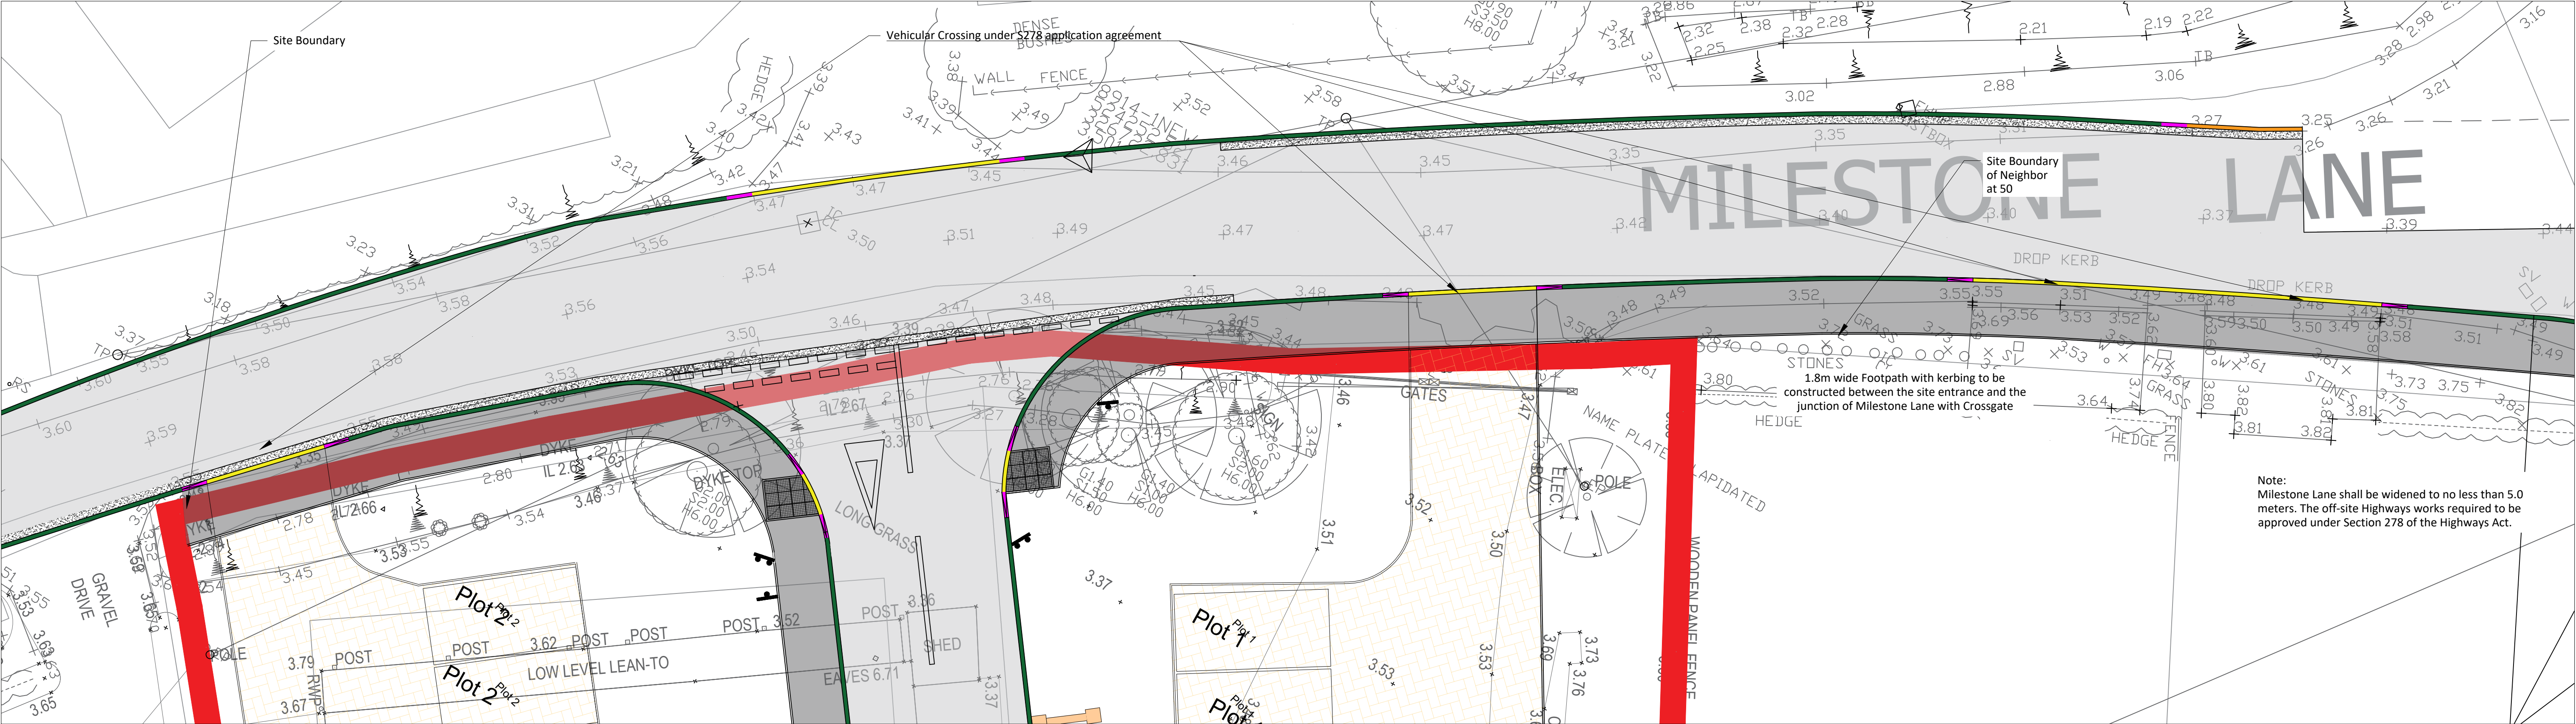

Footpath and Milestone Lane Plan
Scale (1:100)

CONSTRUCTION DESIGN AND MANAGEMENT REGULATIONS 2015
THE CONTRACTORS ATTENTION IS DRAWN TO THE ABNORMAL RISKS IDENTIFIED BELOW, ANNOTATED ON THE DRAWING AND EXPLAINED IN THE ASSOCIATED DESIGN RISK REGISTERS

LEGEND

YOU MUST NOT DO

HAZARD OR DANGER

YOU MUST DO

CAUTION

ABNORMAL RISKS IDENTIFIED:

Key

- HB-HALF BATTERED KERB
- BN-BULLNOSE KERB
- TN-TRANSITION KERB
- EF-EDGING OF FOOTPATH
- Permeable Paving
- Footpath
- Tarmac Access Road



Location Plan
Scale (1:1000)

P11	Amended Site Boundary	AJP	23-11-23
P10	Amended Site Plan to remove levels	AJP	22-11-23
P9	Updated Site Boundary	EP	07-06-23
P8	Amended Kerb Arrangement	EP	14-04-23
P7	Amended Site Layout Plan for Plot 30 & 31	EP	21-09-22
P6	Amended Plans	PSP	13-09-22

Client

Postland Management Ltd

Project

The Burells
Milestone Lane
Pinchbeck

Title

Off Site Works
General Arrangement

Job No	21027	
Drawing No	21027-013	P11
Status	Preliminary	Rev
Scale	As Stated	Date 08-11-21
Project Engineer	TBP	Drawn By AJP Checked By TBP Approved By



4 Angel House, Eastgate, Whittlesey
Peterborough, PE7 1SE
07961 783825

www.parsonsengeers.co.uk