


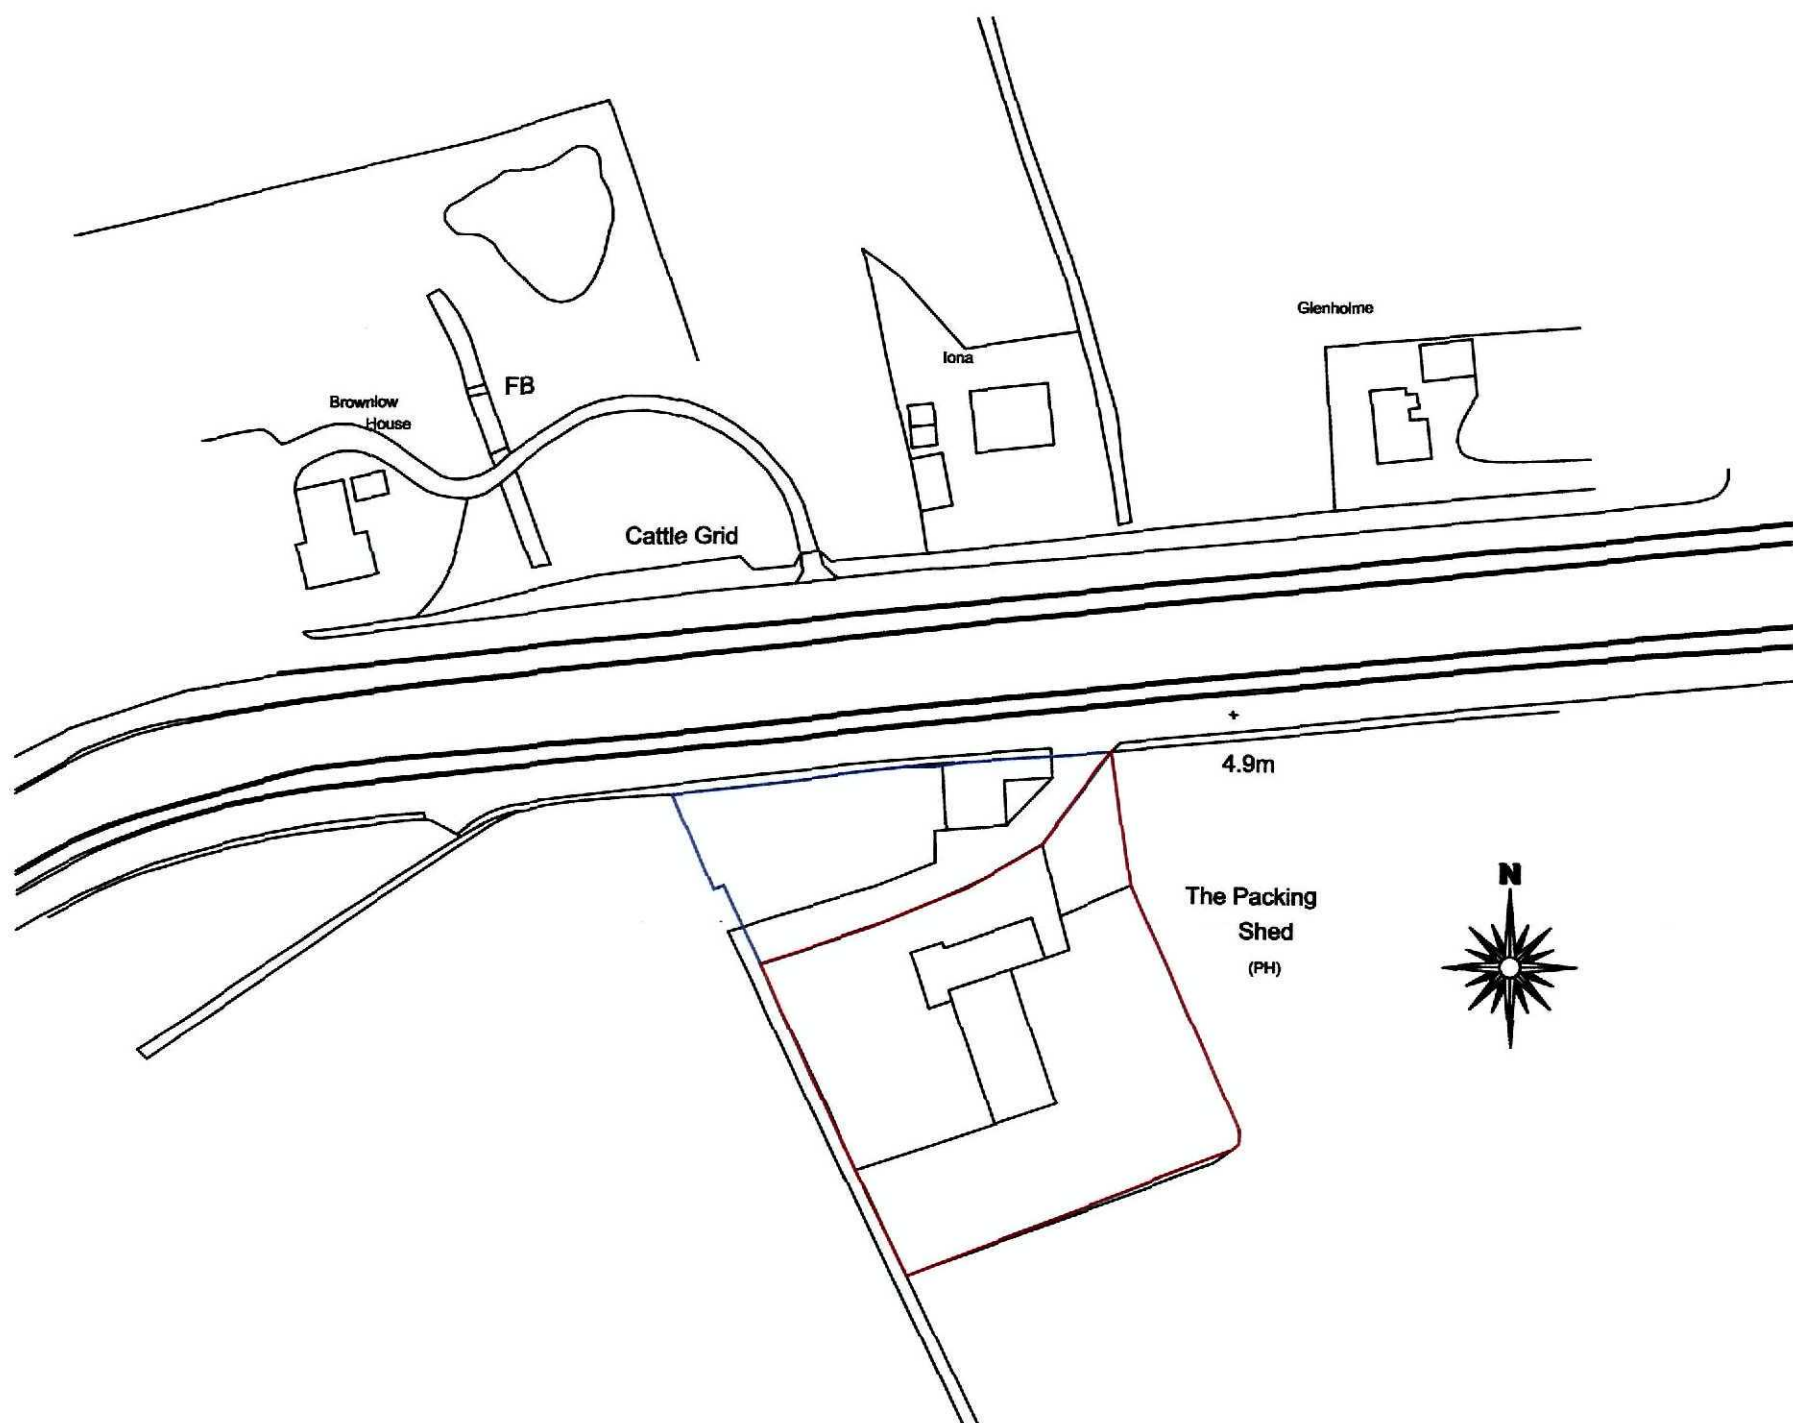

Site Location Plan

Scale 1:1250



2nd Floor - 58 Sheepmarket
Spalding
PE11 1BH
Tel: 01775 768 921
e-mail: enquiries@remwaydesign.co.uk

Site:

**The Packing Shed
Glenside South
West Pinchbeck**

Client:

Mr T Dear






Date: ~~xxxxxx~~

Scale: **as noted**

Drawing No:

a3-1715-05

Contractor to check all Dimensions on site prior to ordering materials / commencing work.Do Not Scale from this Drawing - If in doubt then please ask

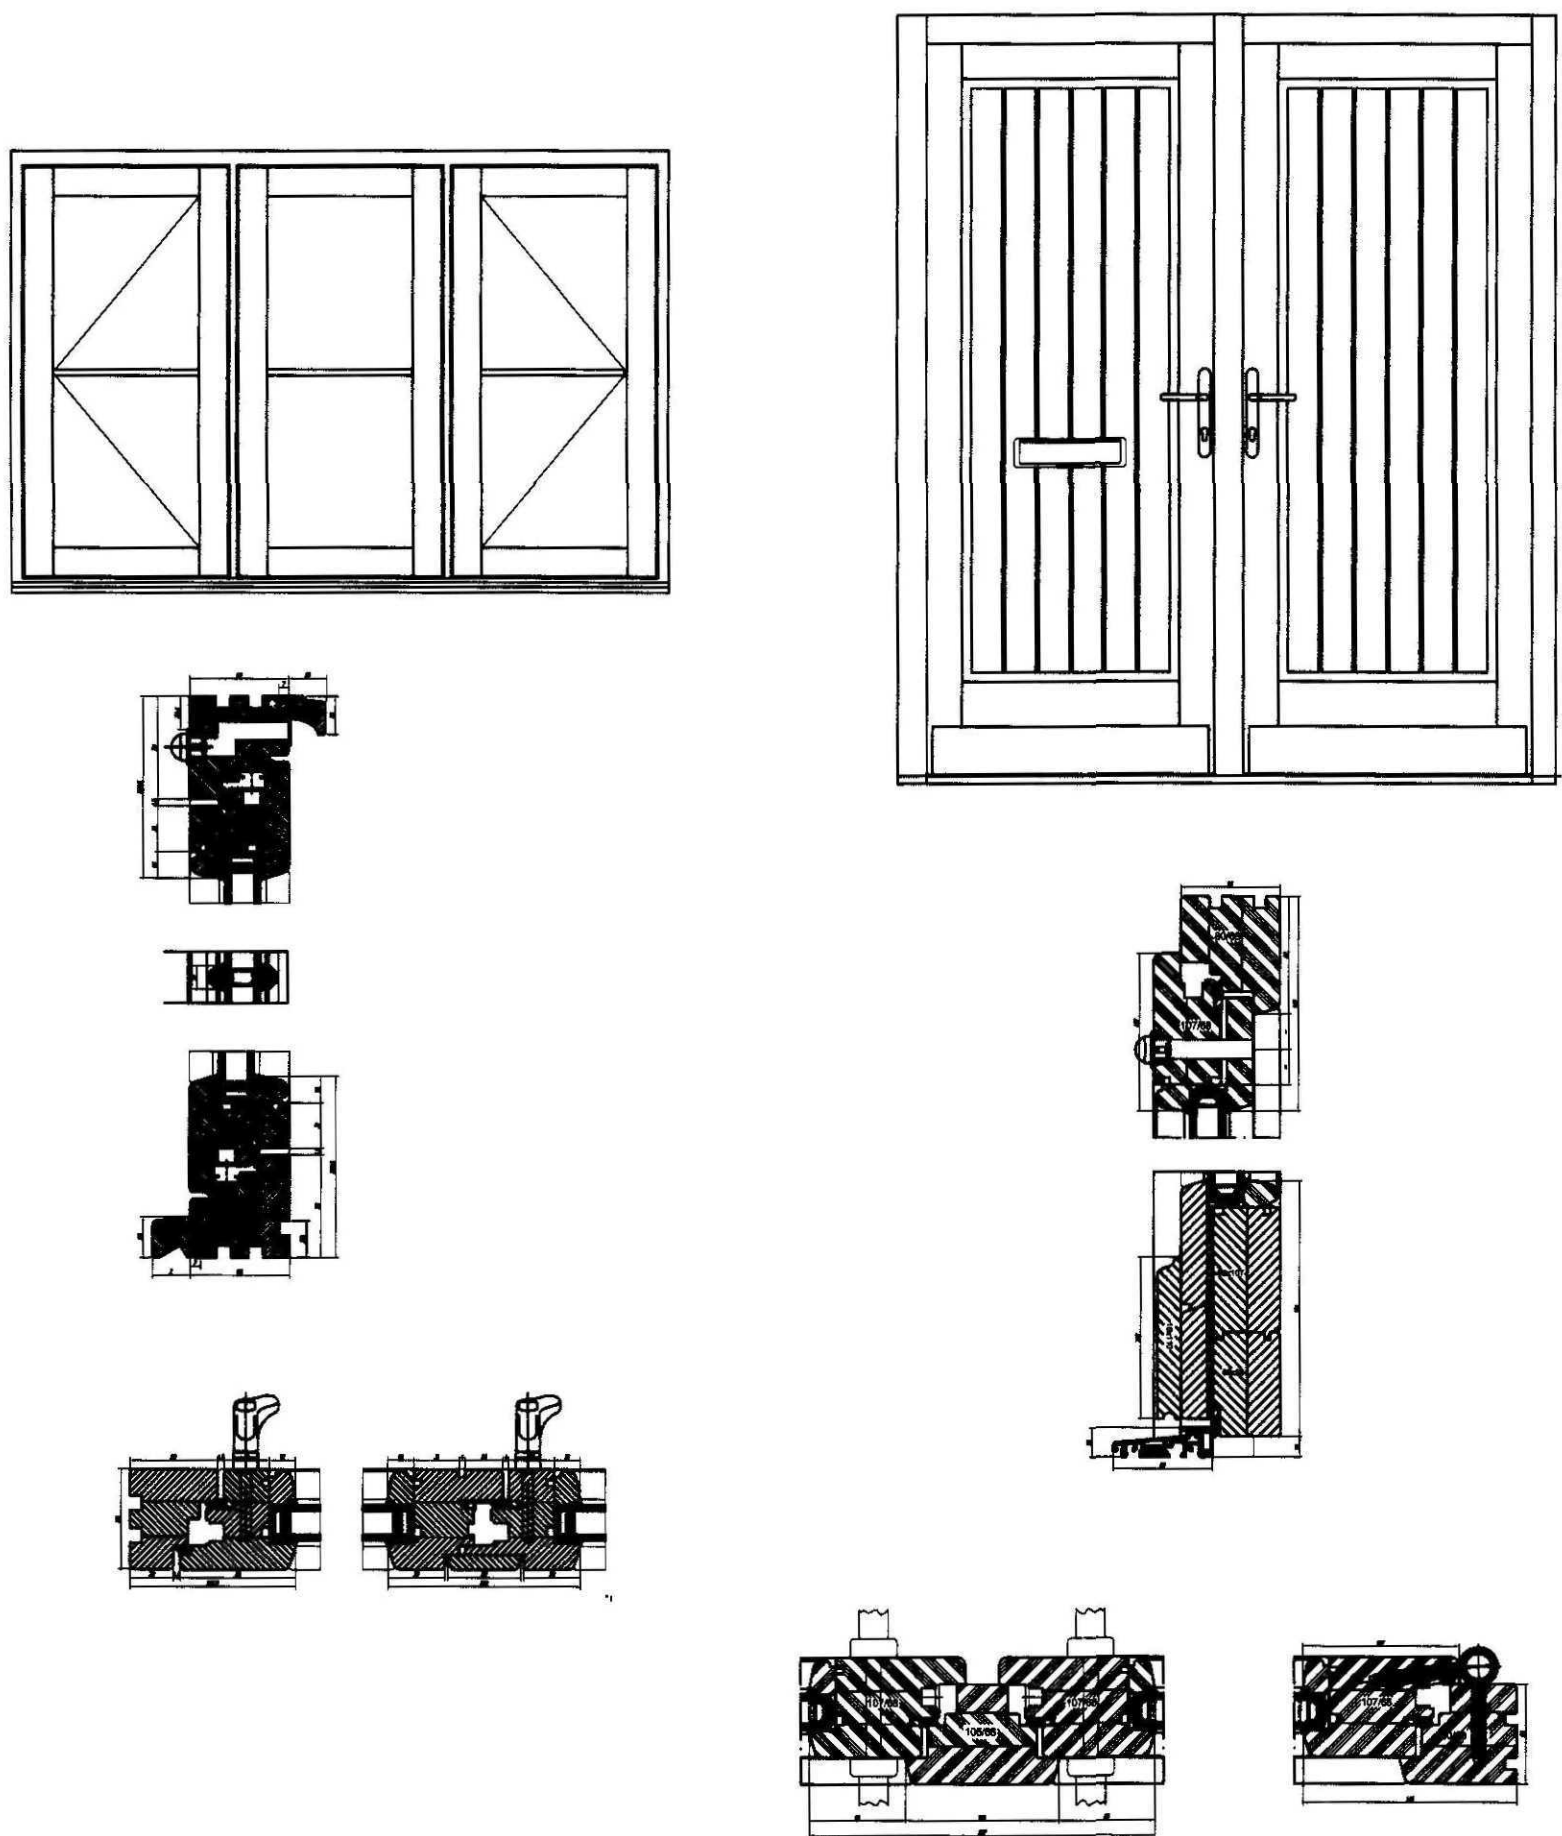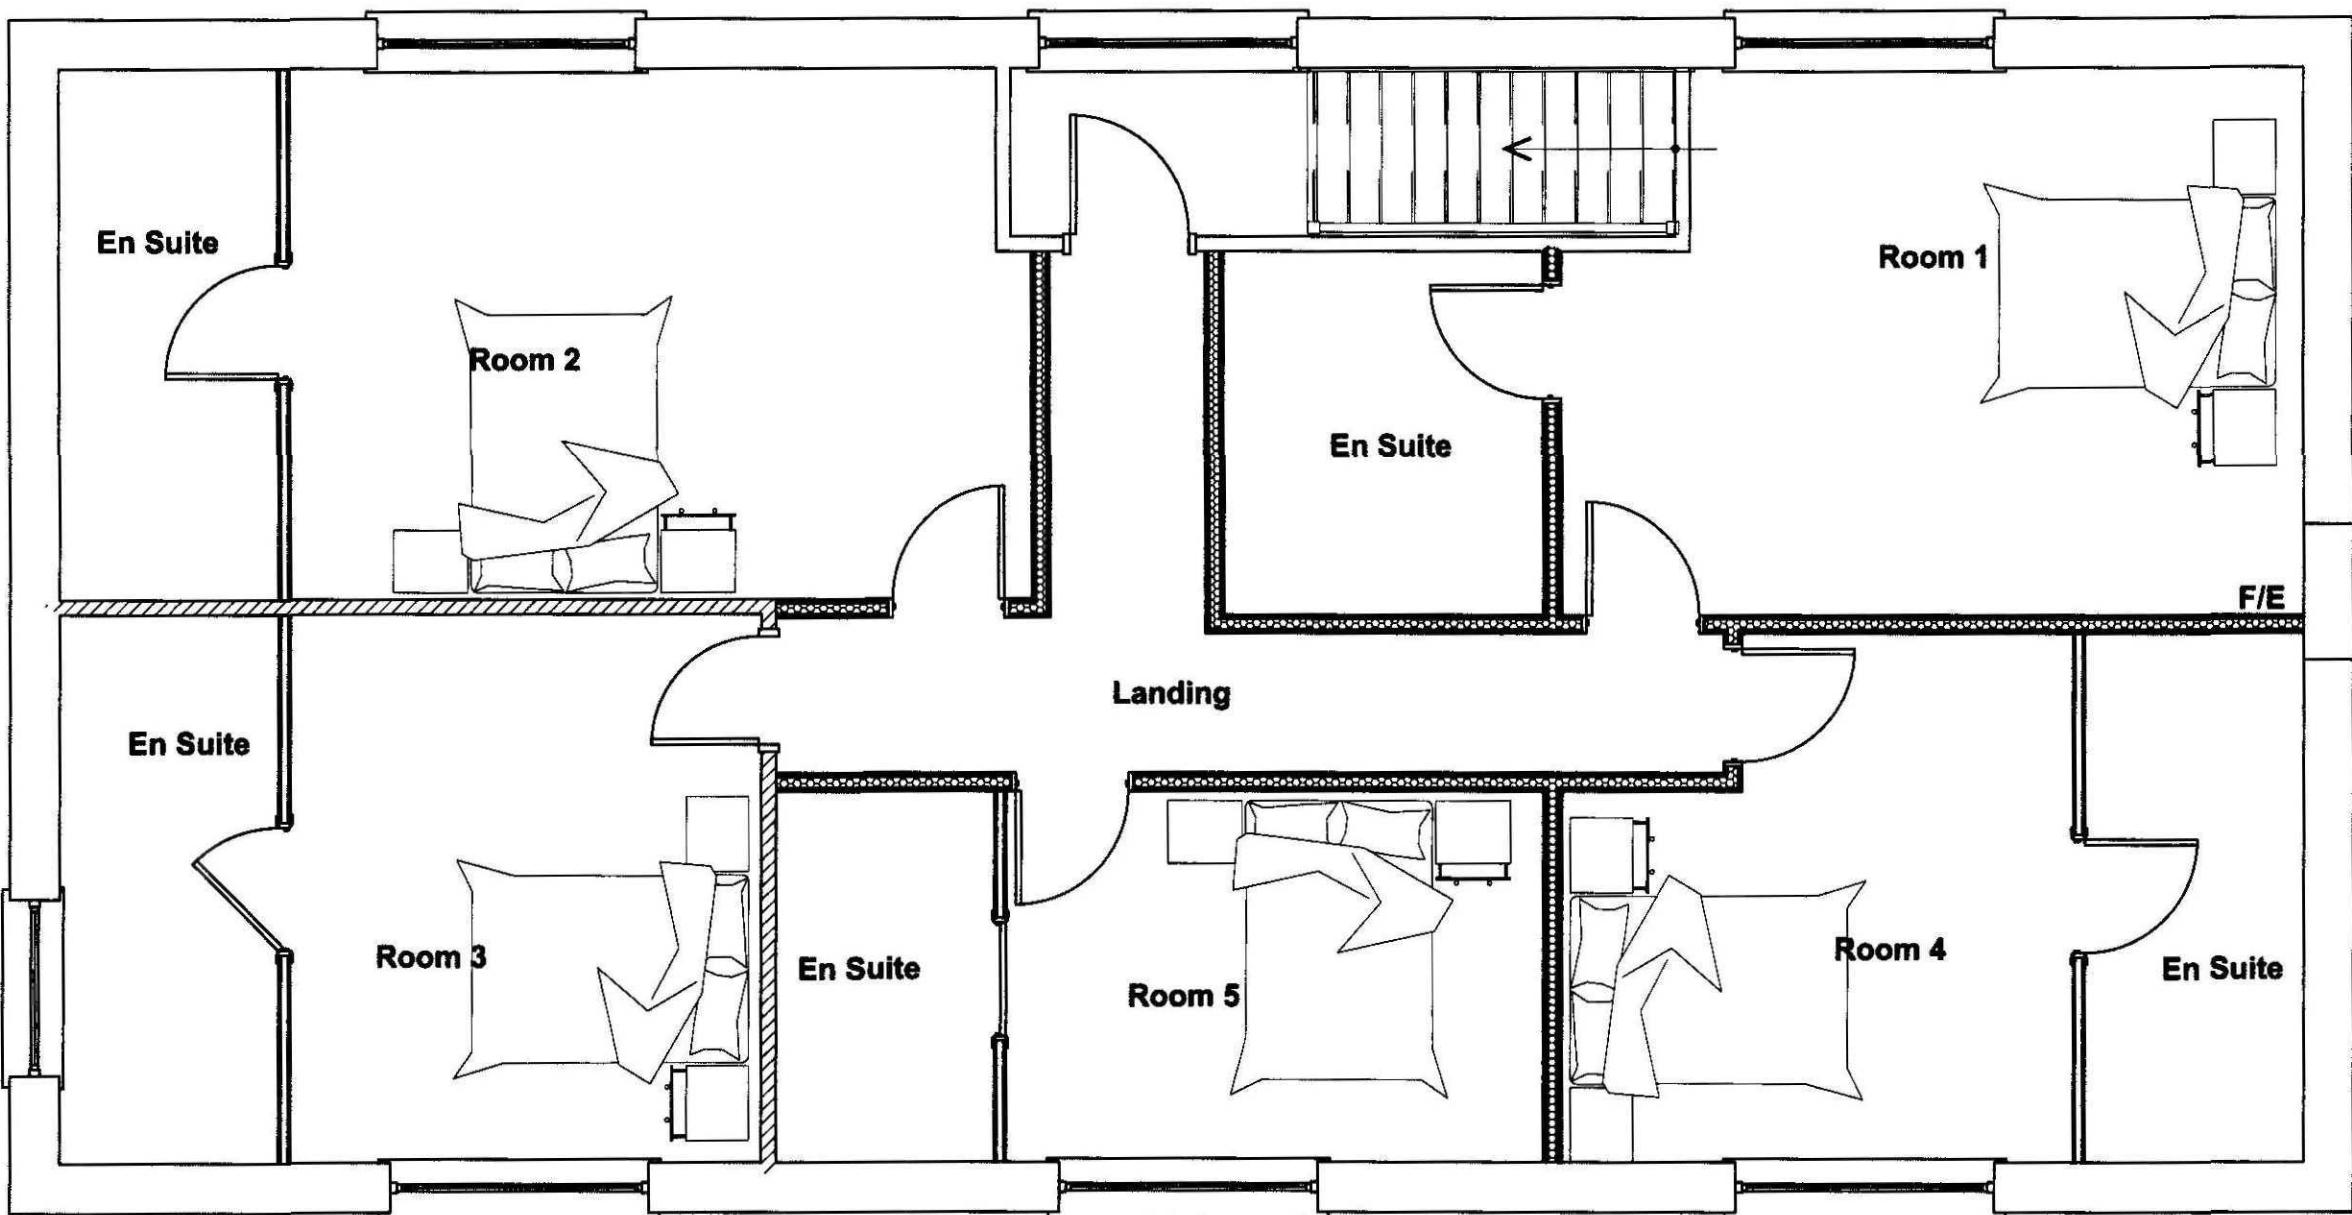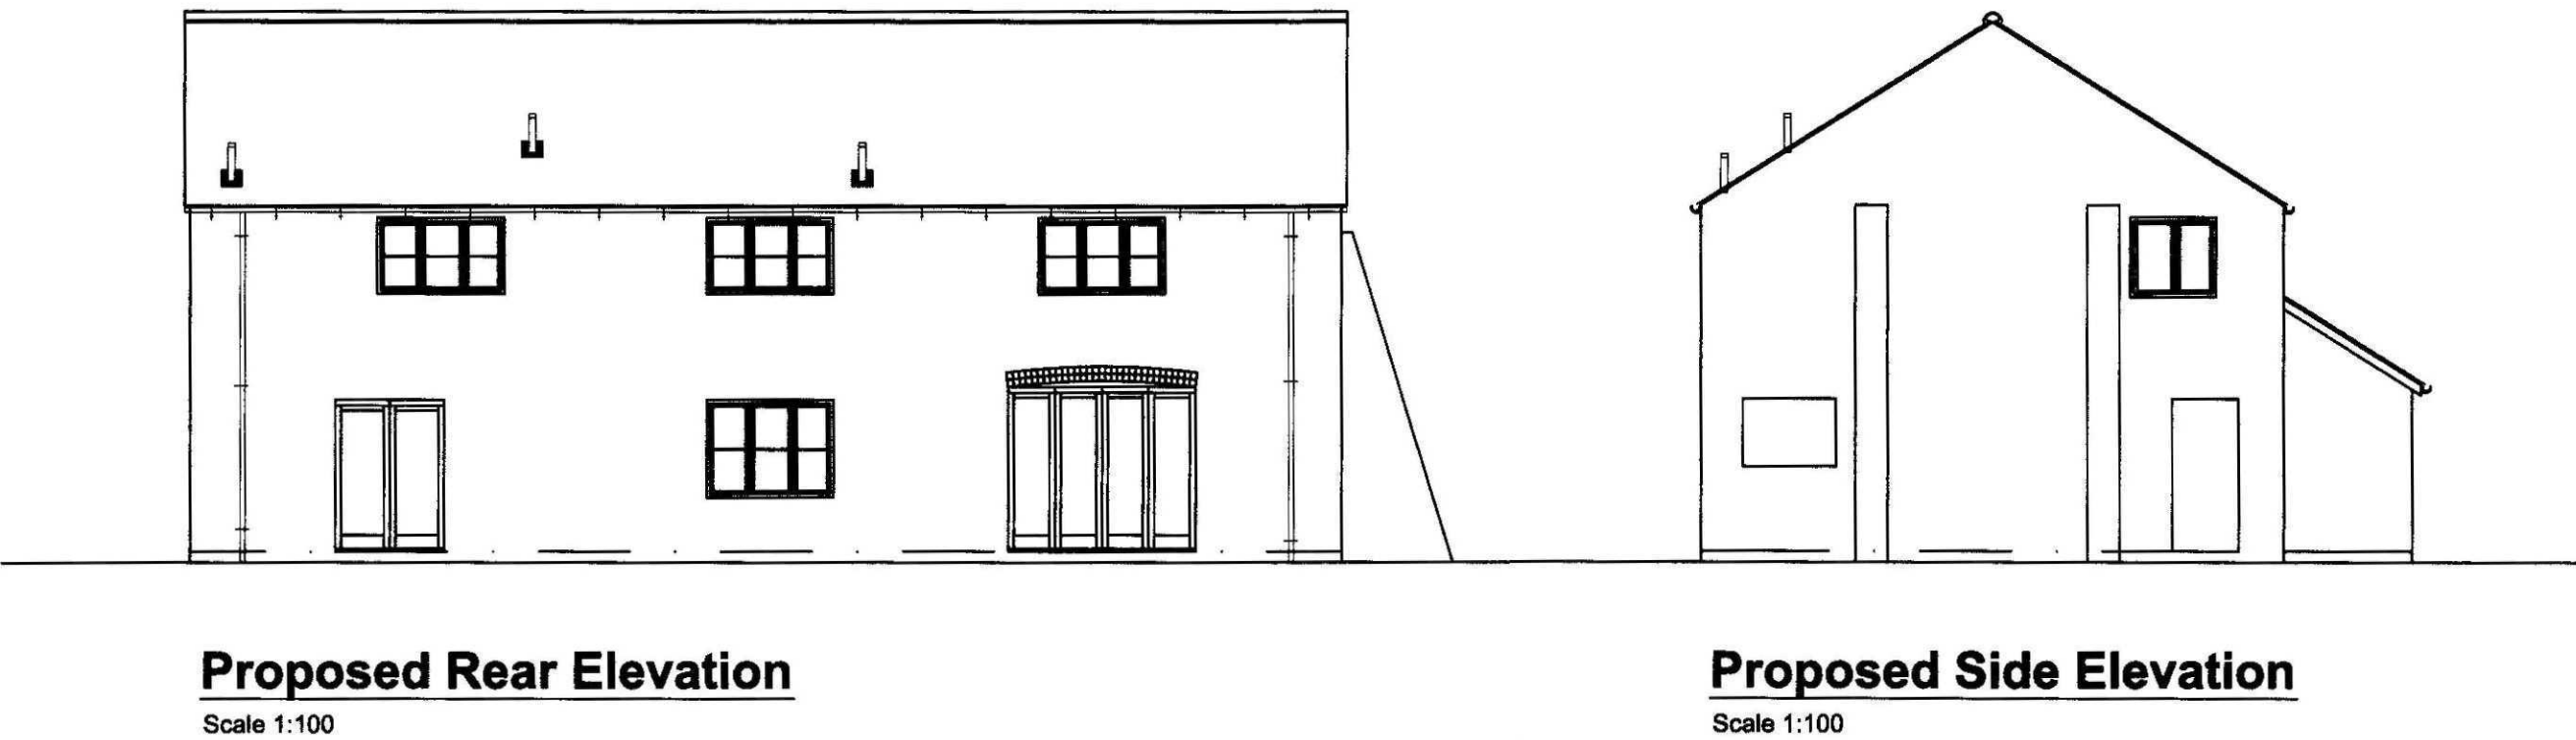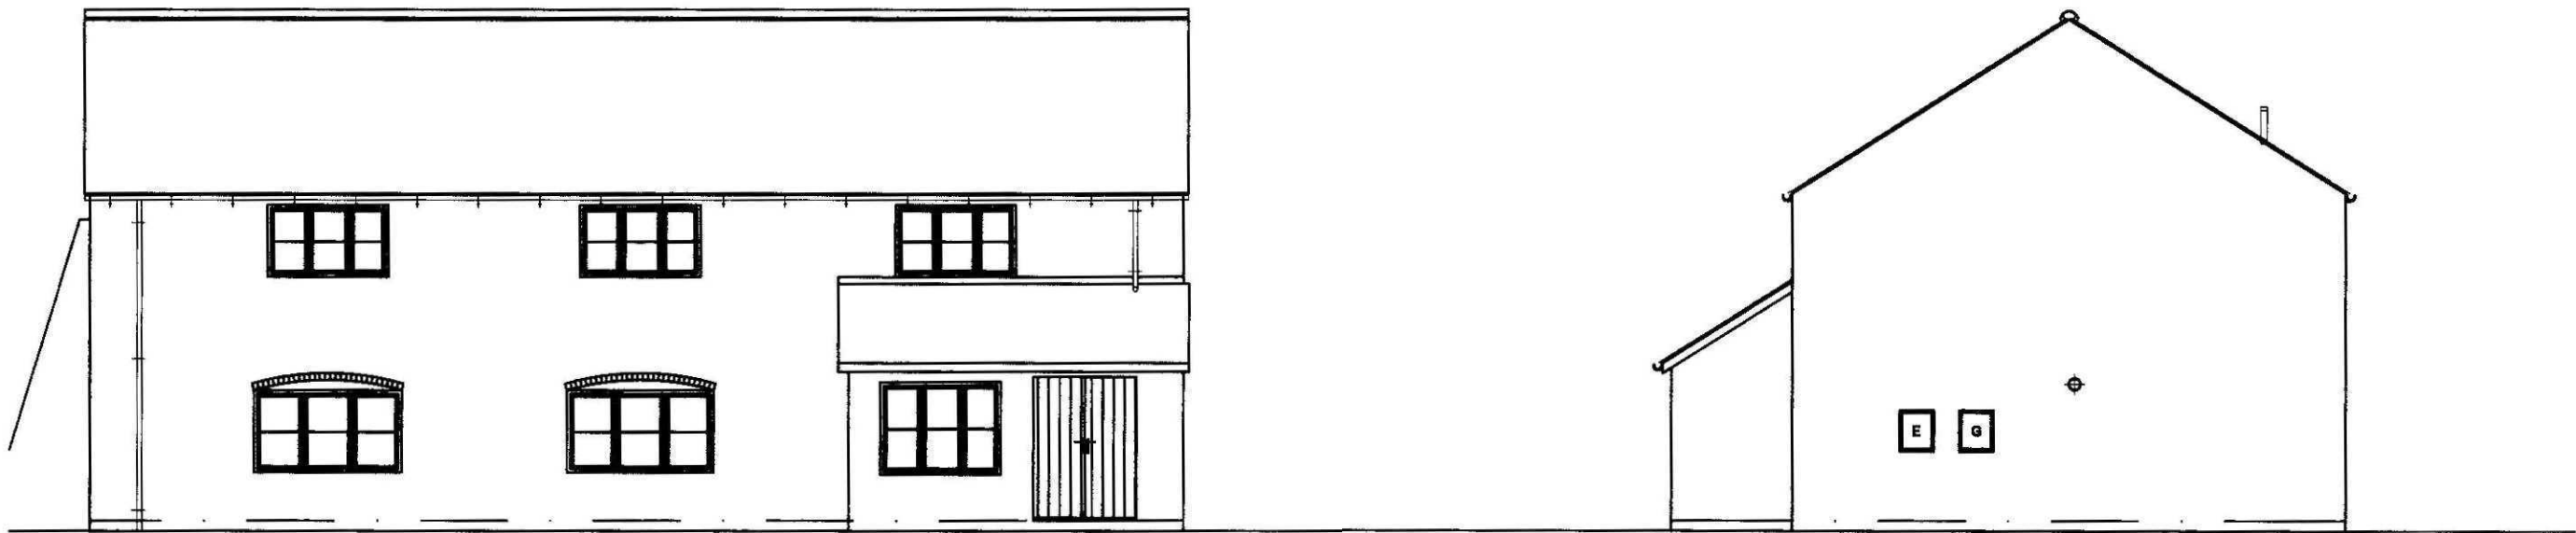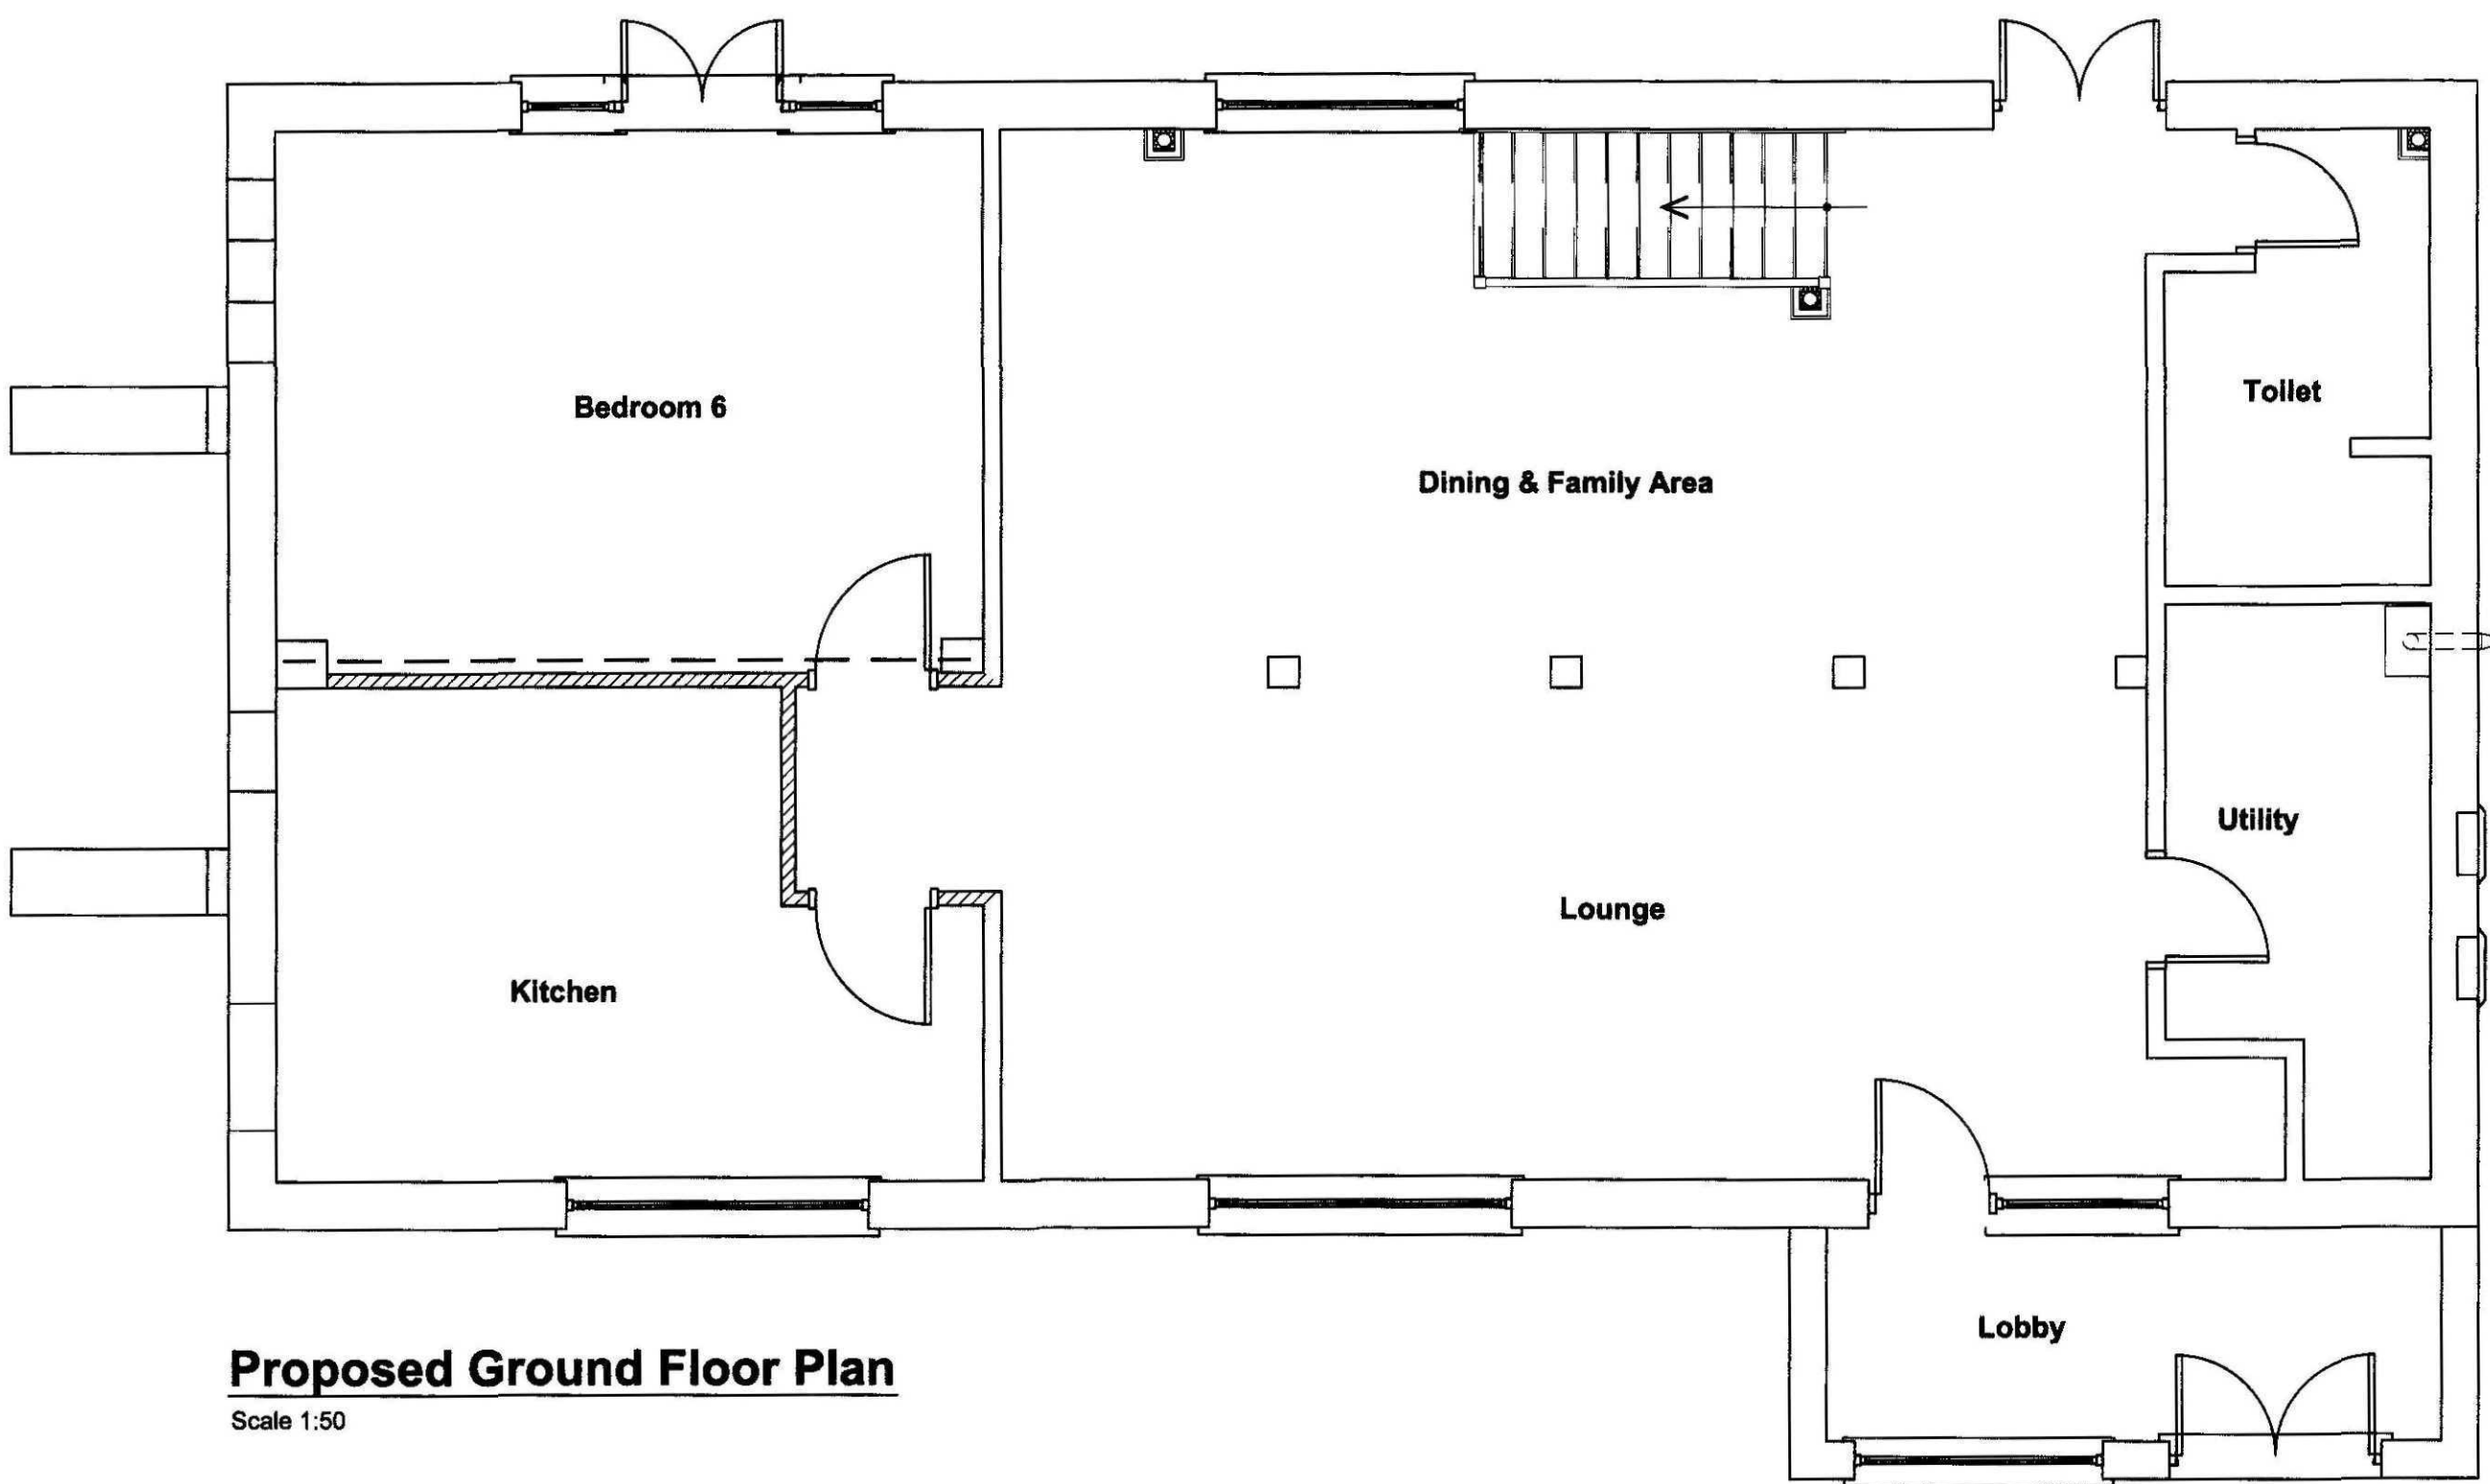

Planning & Development
2 8 APR 2010
Ref: 0356-10

GENERAL CONDITIONS
Contractors are responsible for checking all dimensions on site when work commences and before ordering any materials. Any discrepancies should be brought to the attention of the Client for remedial action before commencing further.

All materials not specified to be of a standard suitable for the work proposed and be fit for purpose. All work to be in accordance with good building practice and all necessary BS codes for Workmanship on Building Sites.

Revisions

"D" - 17.03.10 - Details added to suit Condition Compliance
"C" - 23.06.09 - Amended to suit Planning Dept comments
"B" - 08.06.09 - Amended to suit Planning Dept comments
"A" - 24.02.09 - Amended to suit Clients comments

Client:

Mr T Dear

Site:

The Packing Shed
Glenside South
West Pinchbeck

Dwg Title:

Proposed Elevations
& Floor Plans



2nd Floor - 58 Sheepmarket
Spalding
PE11 1BH
Tel: 01775 788 921
e-mail: enquiries@remwaydesign.co.uk

Dwg Size	Drawing Number	Revision:
A1	1713-03	D