


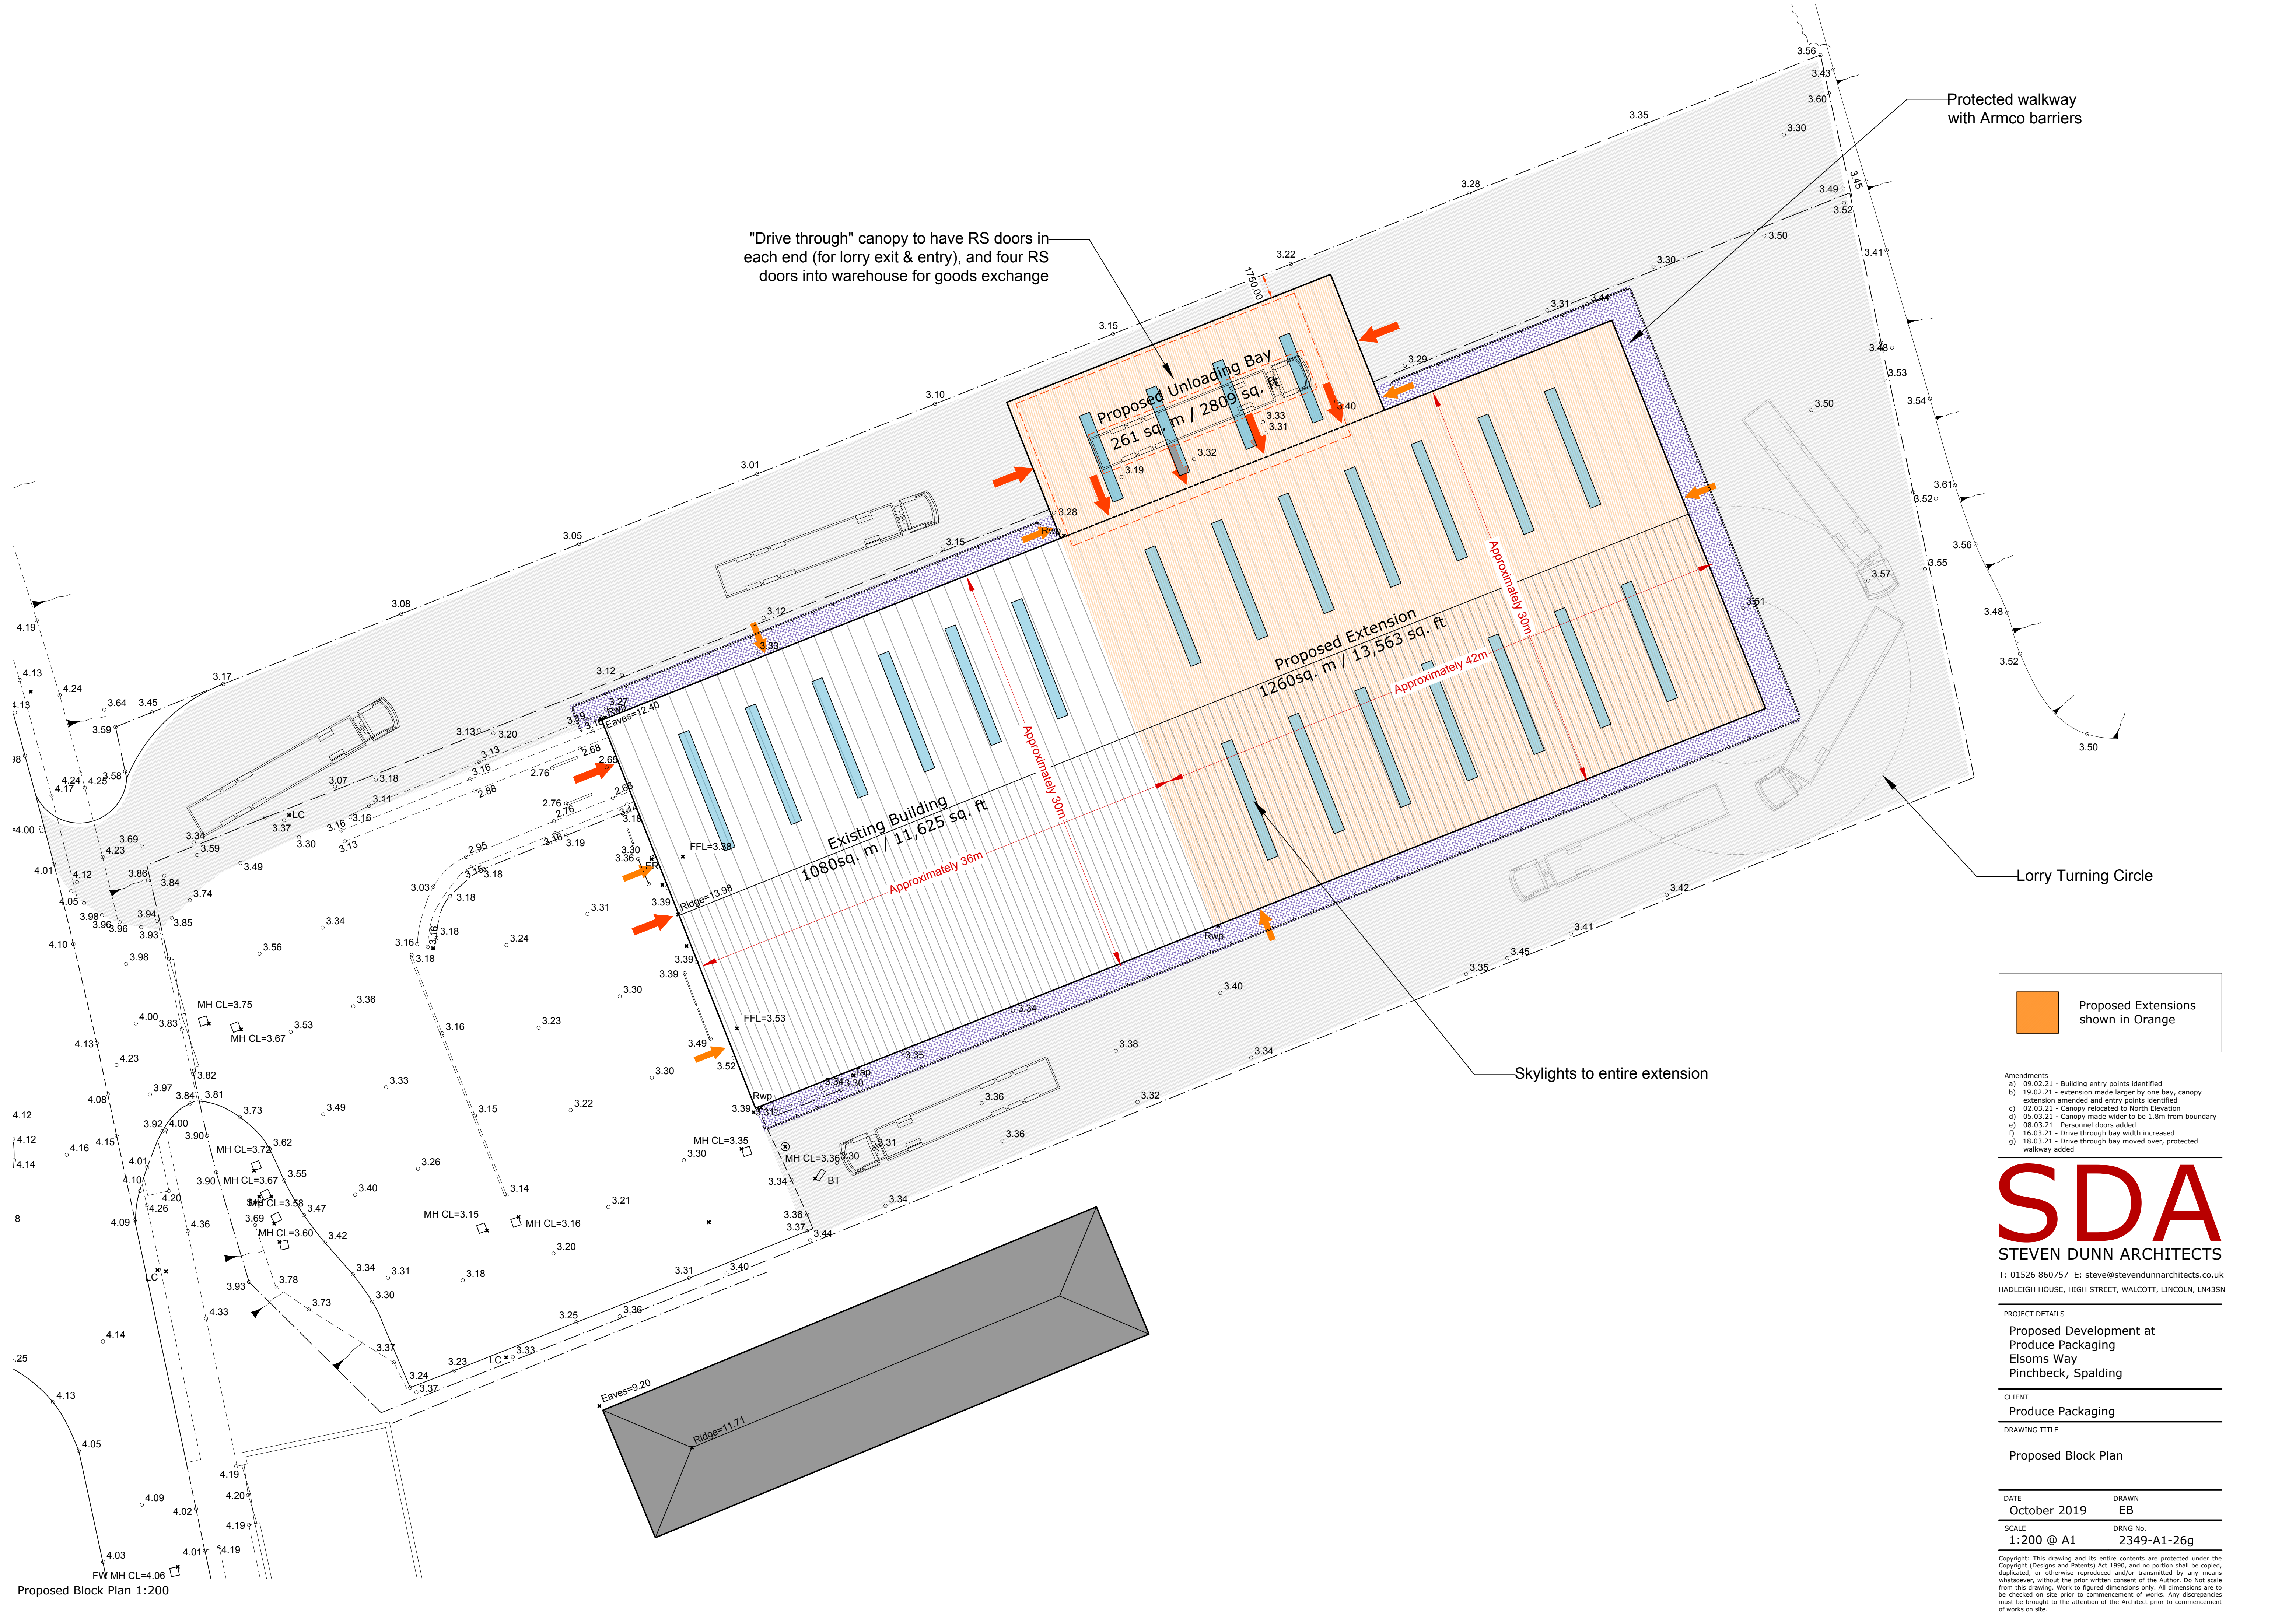

Proposed Block Plan 1:200

Proposed Extensions
shown in Orange

- Amendments
- a) 09.02.21 - Building entry points identified
 - b) 19.02.21 - extension made larger by one bay, canopy extension amended and entry points identified
 - c) 02.03.21 - Canopy relocated to North Elevation
 - d) 05.03.21 - Canopy made wider to be 1.8m from boundary
 - e) 08.03.21 - Personnel doors added
 - f) 16.03.21 - Drive through bay width increased
 - g) 18.03.21 - Drive through bay moved over, protected walkway added

SDA

STEVEN DUNN ARCHITECTS

T: 01526 860757 E: steve@stevendunnarchitects.co.uk
HADLEIGH HOUSE, HIGH STREET, WALCOTT, LINCOLN, LN43SN

PROJECT DETAILS

Proposed Development at
Produce Packaging
Elsoms Way
Pinchbeck, Spalding

CLIENT

Produce Packaging

DRAWING TITLE

Proposed Block Plan

DATE	October 2019	DRAWN	EB
SCALE	1:200 @ A1	DRNG No.	2349-A1-26g

Copyright: This drawing and its entire contents are protected under the Copyright (Designs and Patents) Act 1988, and no portion shall be copied, duplicated, or otherwise reproduced and/or transmitted by any means whatsoever, without the prior written consent of the Author. Do Not scale from this drawing. Work to figured dimensions only. All dimensions are to be checked on site prior to commencement of works. Any discrepancies must be brought to the attention of the Architect prior to commencement of works on site.