




South Elevation

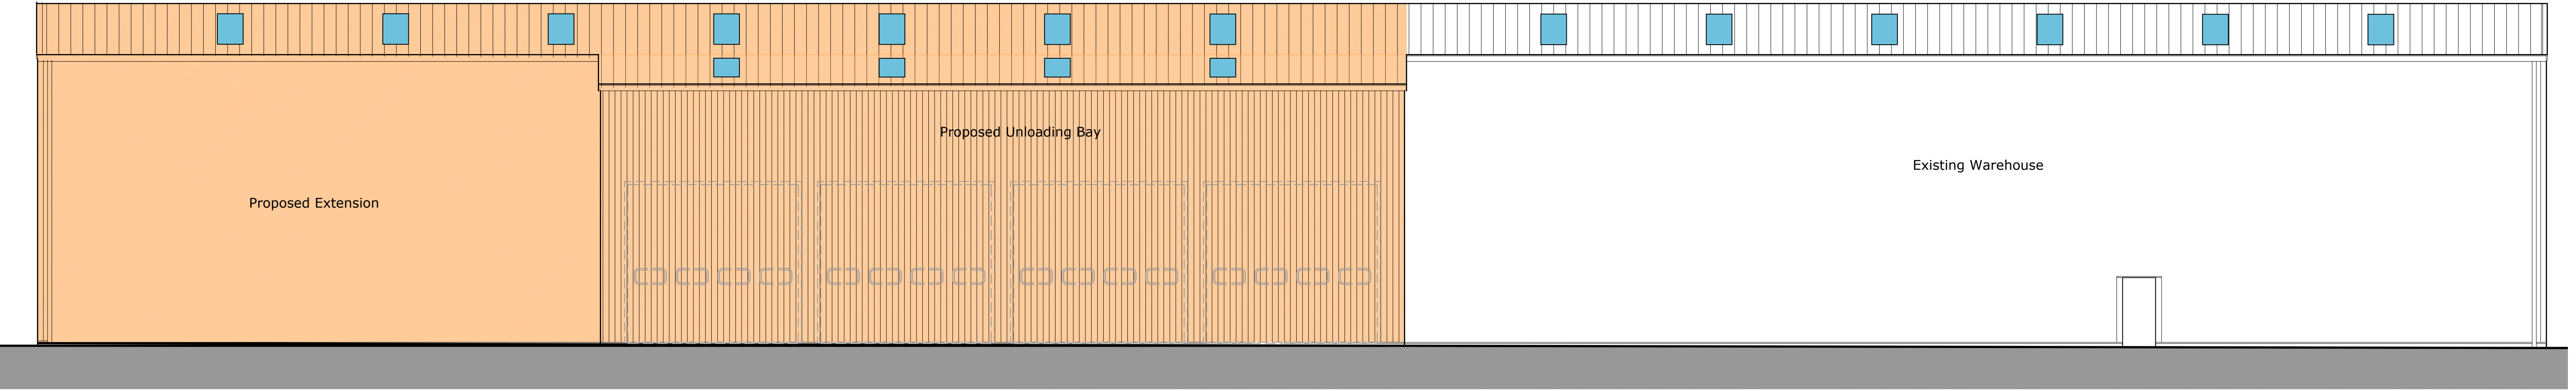

North Elevation

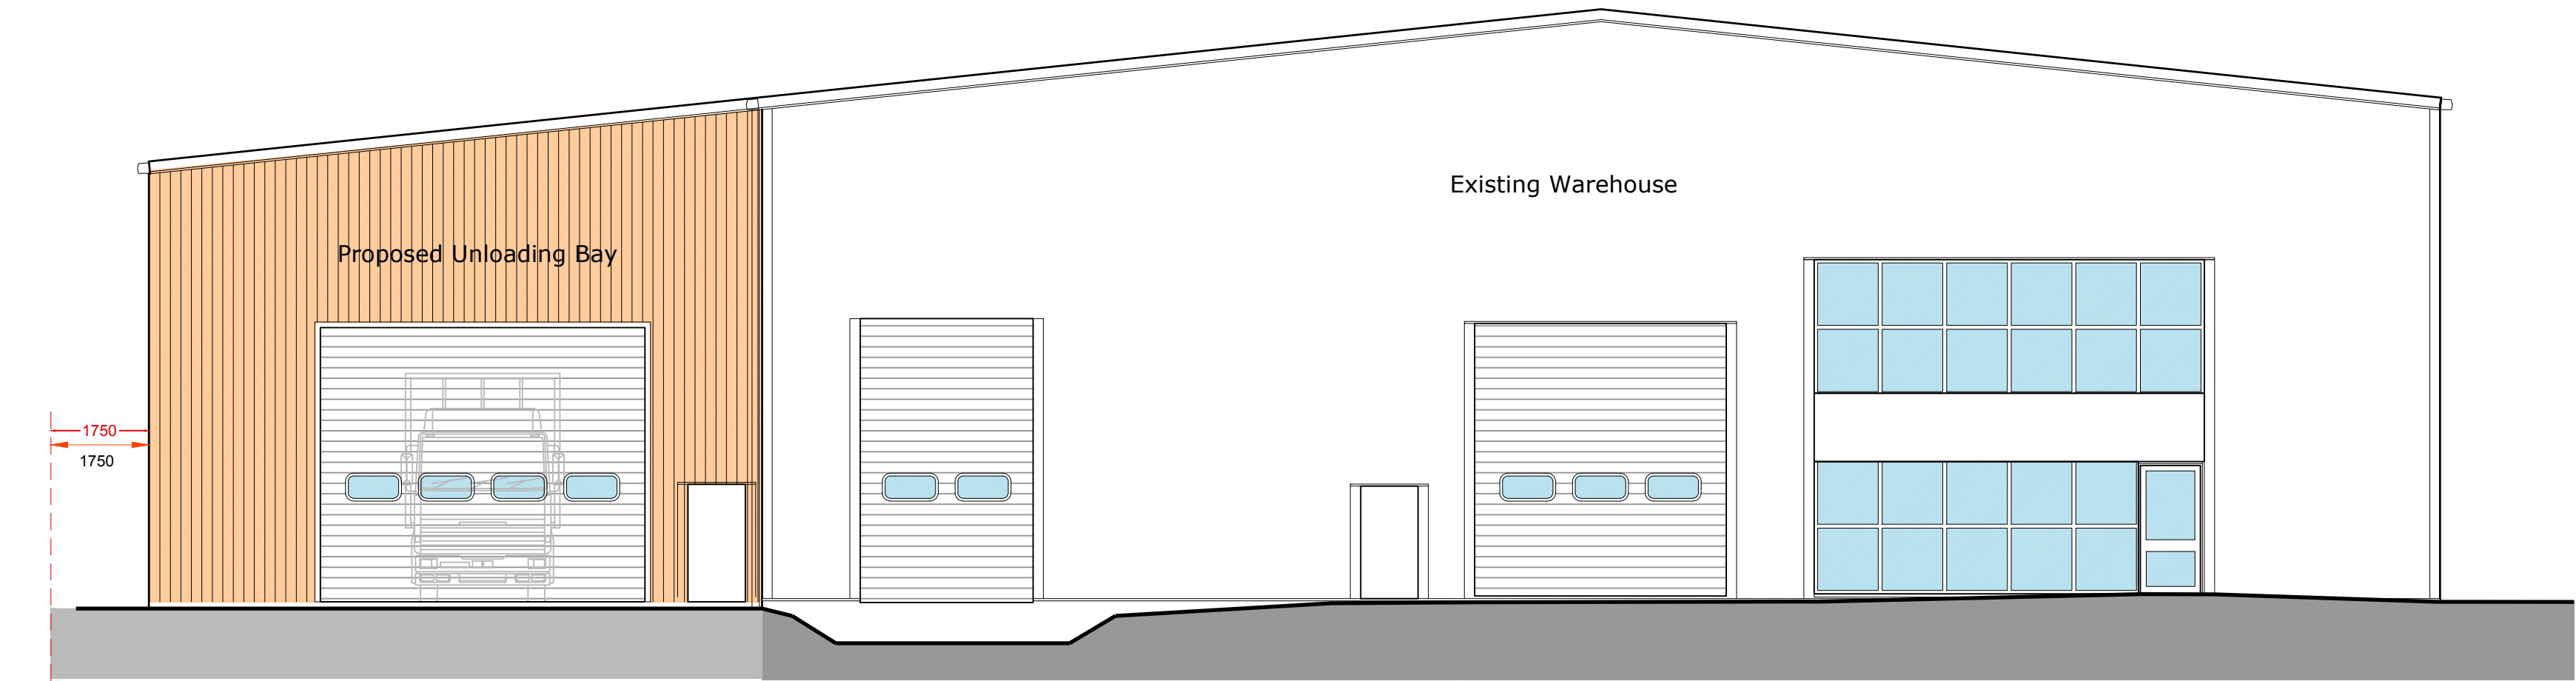

West Elevation

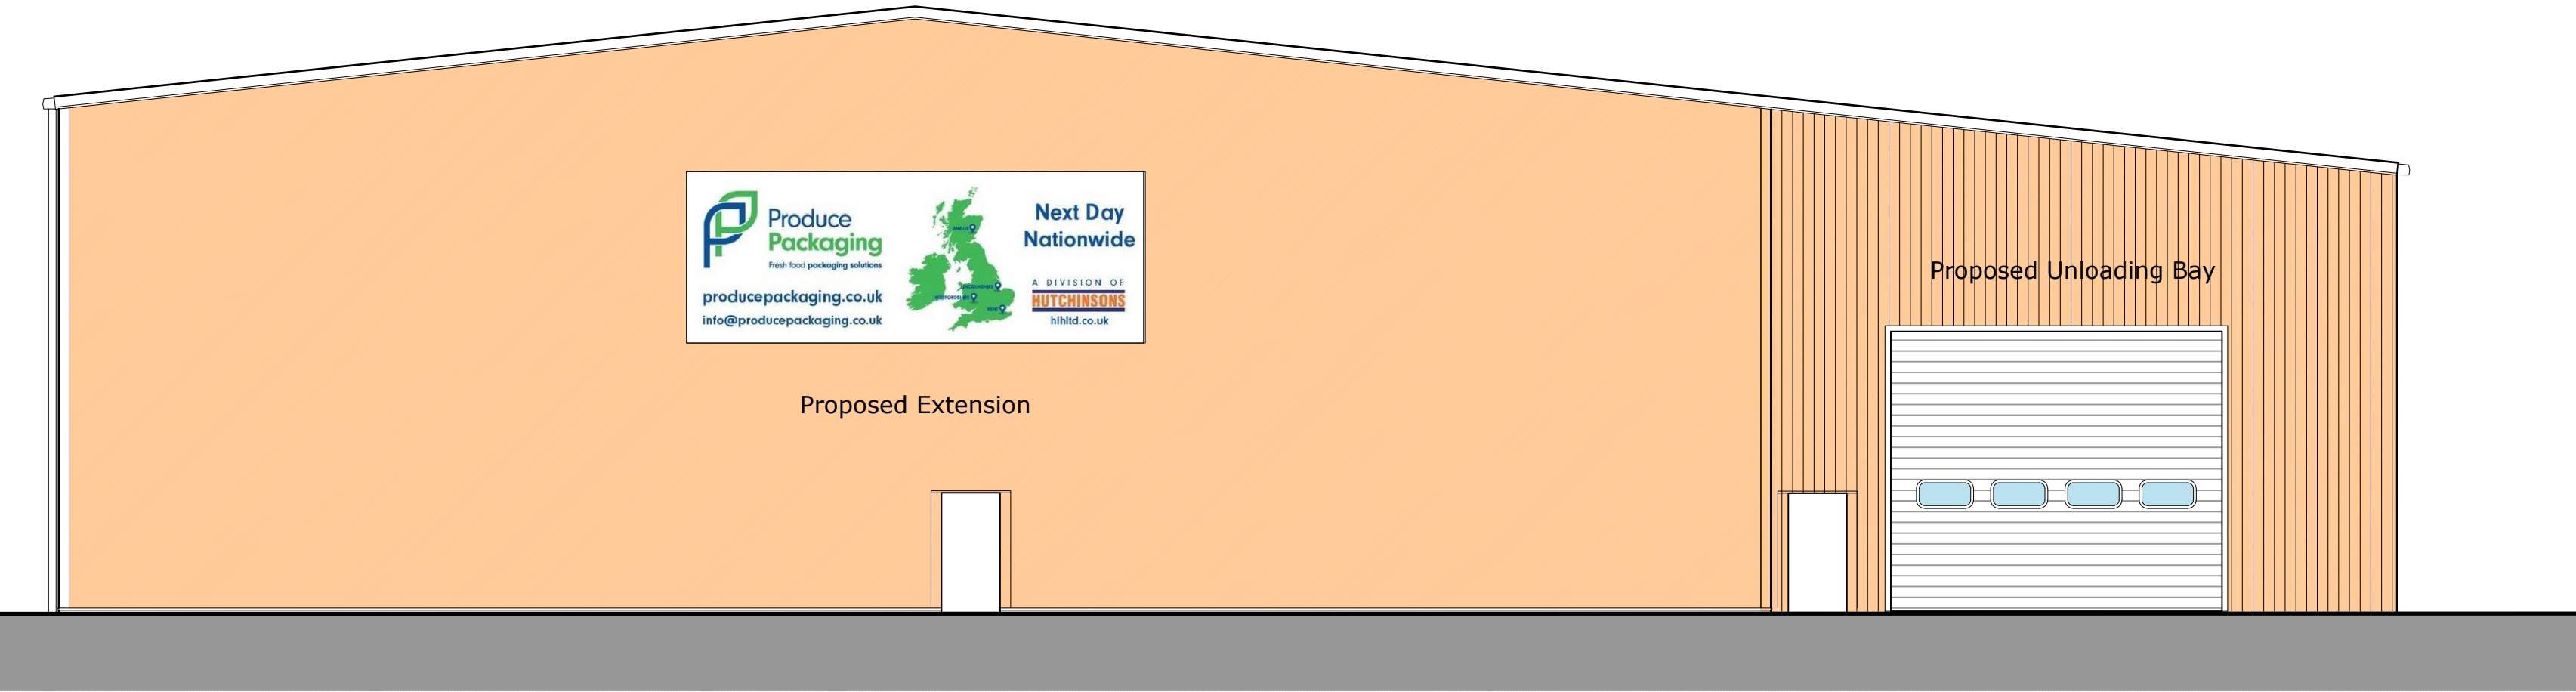

East Elevation

Proposed Extensions
shown in Orange

- Amendments
- a) 09.02.21 - Roller Shutter door added to South elevation
 - b) 19.02.21 - extension made larger by one bay, canopy extension amended and entry points identified
 - c) 02.03.21 - Canopy relocated to North elevation
 - d) 05.03.21 - Canopy made wider to be 1.8 off boundary
 - e) 08.03.21 - Personnel doors added
 - f) 16.03.21 - Doors amended, drive through bay width increased
 - g) 18.03.21 - Unloading Bay moved over, signage amended

SDA

STEVEN DUNN ARCHITECTS

T: 01526 860757 E: steve@stevendunnarchitects.co.uk
HADLEIGH HOUSE, HIGH STREET, WALCOTT, LINCOLN, LN43SN

PROJECT DETAILS
Proposed Development at Produce Packaging Elsoms Way Pinchbeck, Spalding
CLIENT
Produce Packaging
DRAWING TITLE
Proposed Elevations

DATE	DRAWN
November 2019	EB
SCALE	DRNG No.
1:100 @ A1	2349-A1-27g

Copyright: This drawing and its entire contents are protected under the Copyright (Designs and Patents) Act 1988, and no portion shall be copied, duplicated, or otherwise reproduced and/or transmitted by any means whatsoever, without the prior written consent of the Author. Do Not scale from this drawing. Work to figured dimensions only. All dimensions are to be checked on site prior to commencement of works. Any discrepancies must be brought to the attention of the Architect prior to commencement of works on site.