




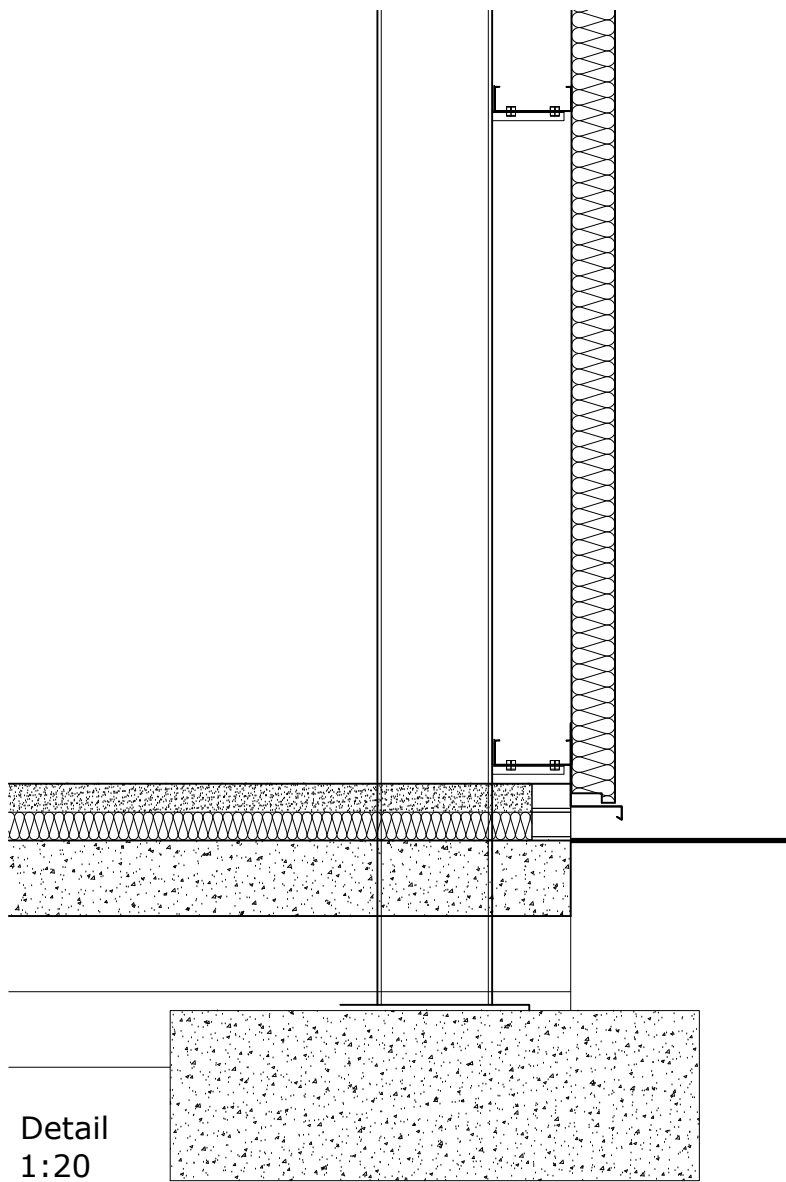

Detail
1:20

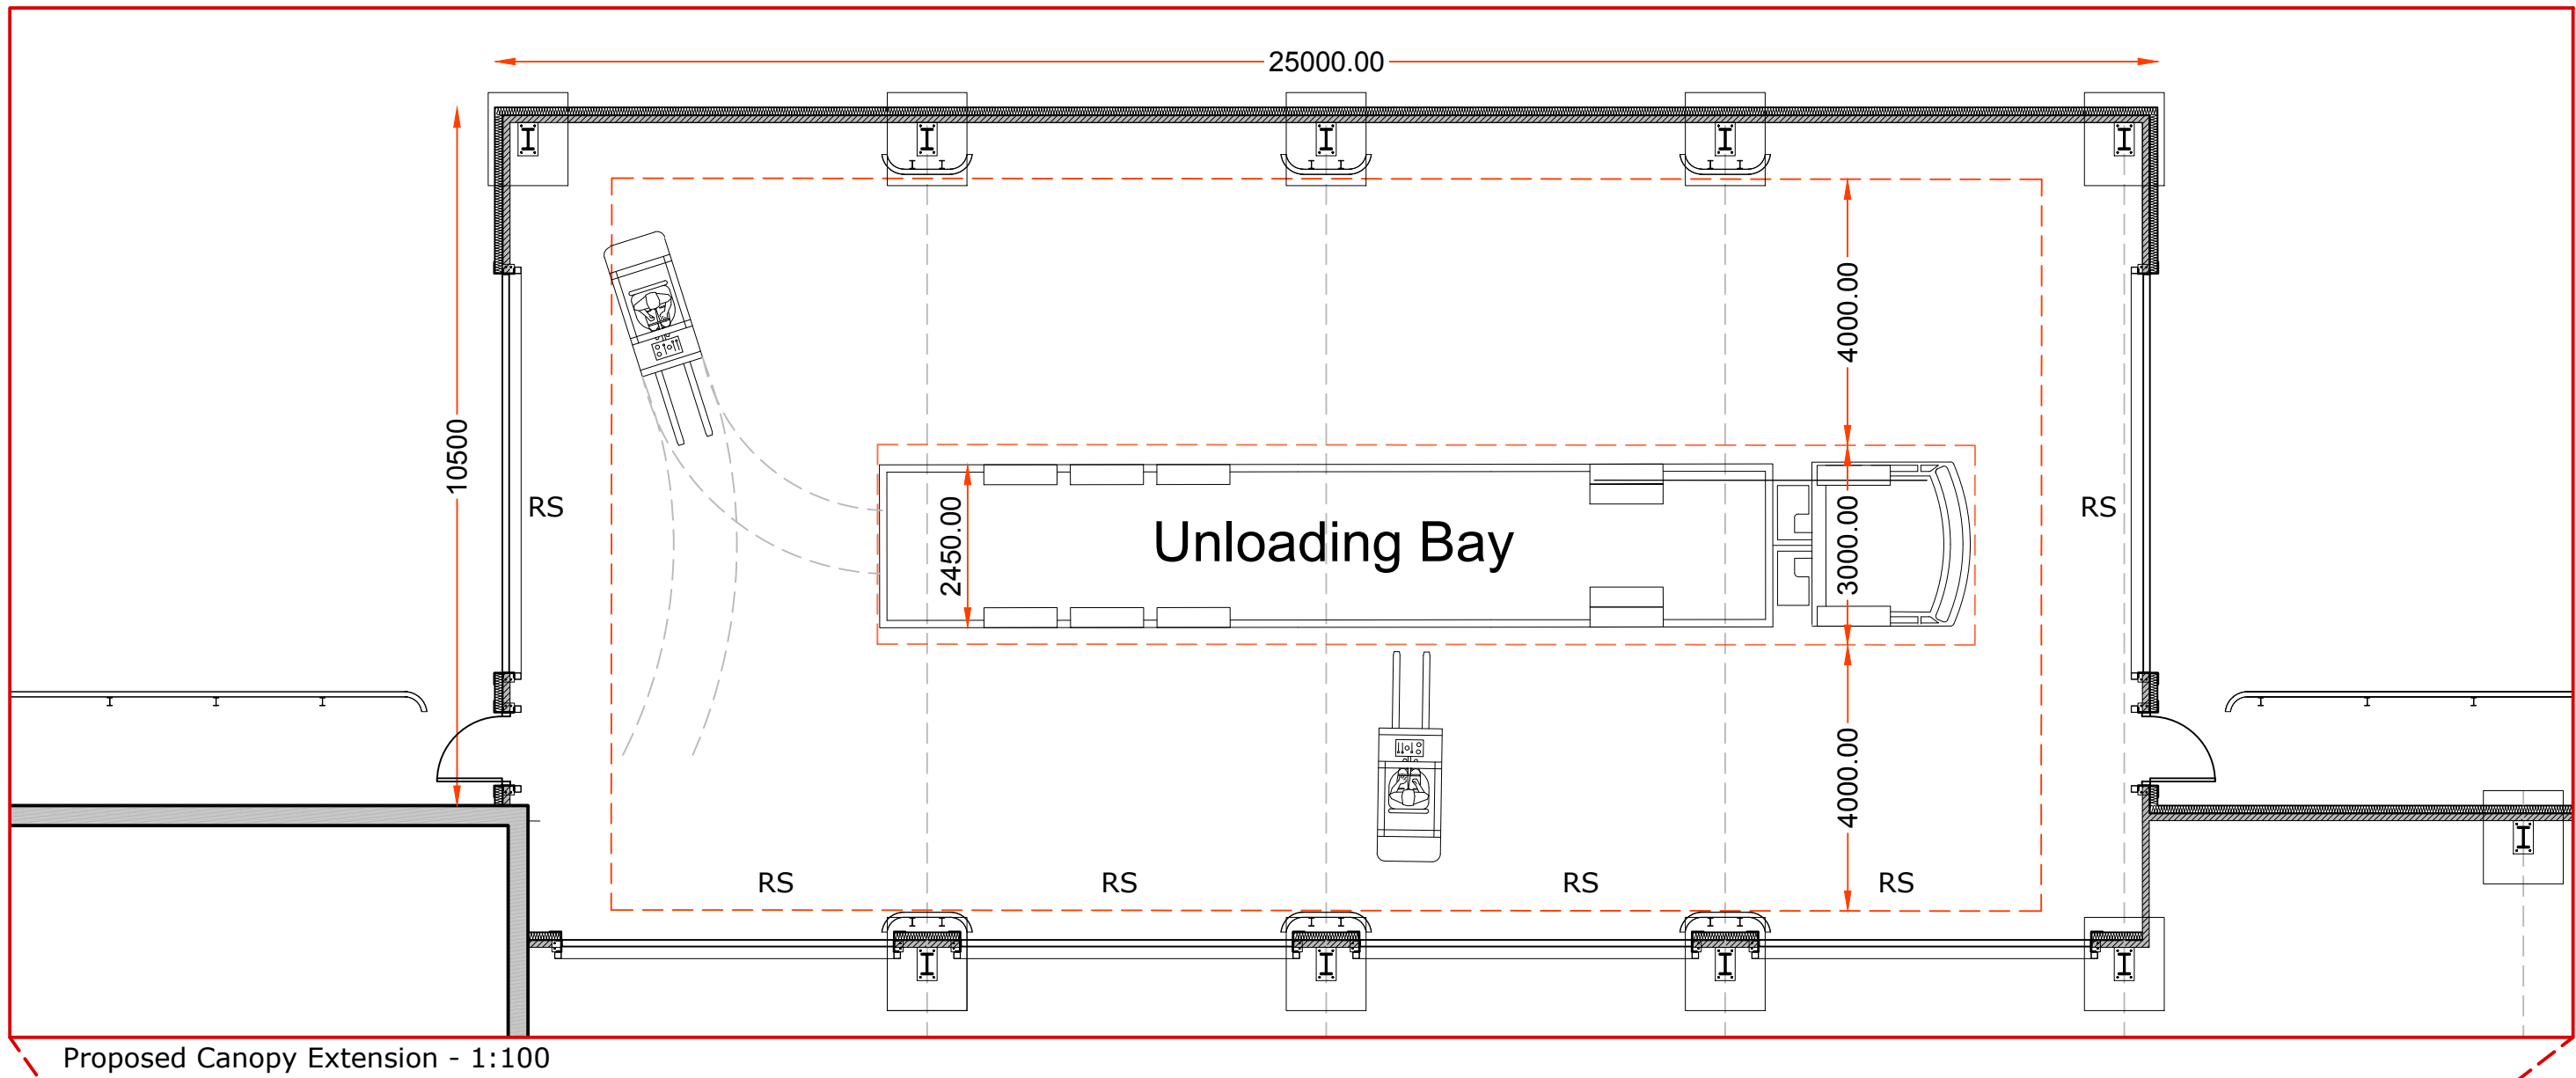

Proposed Canopy Extension - 1:100

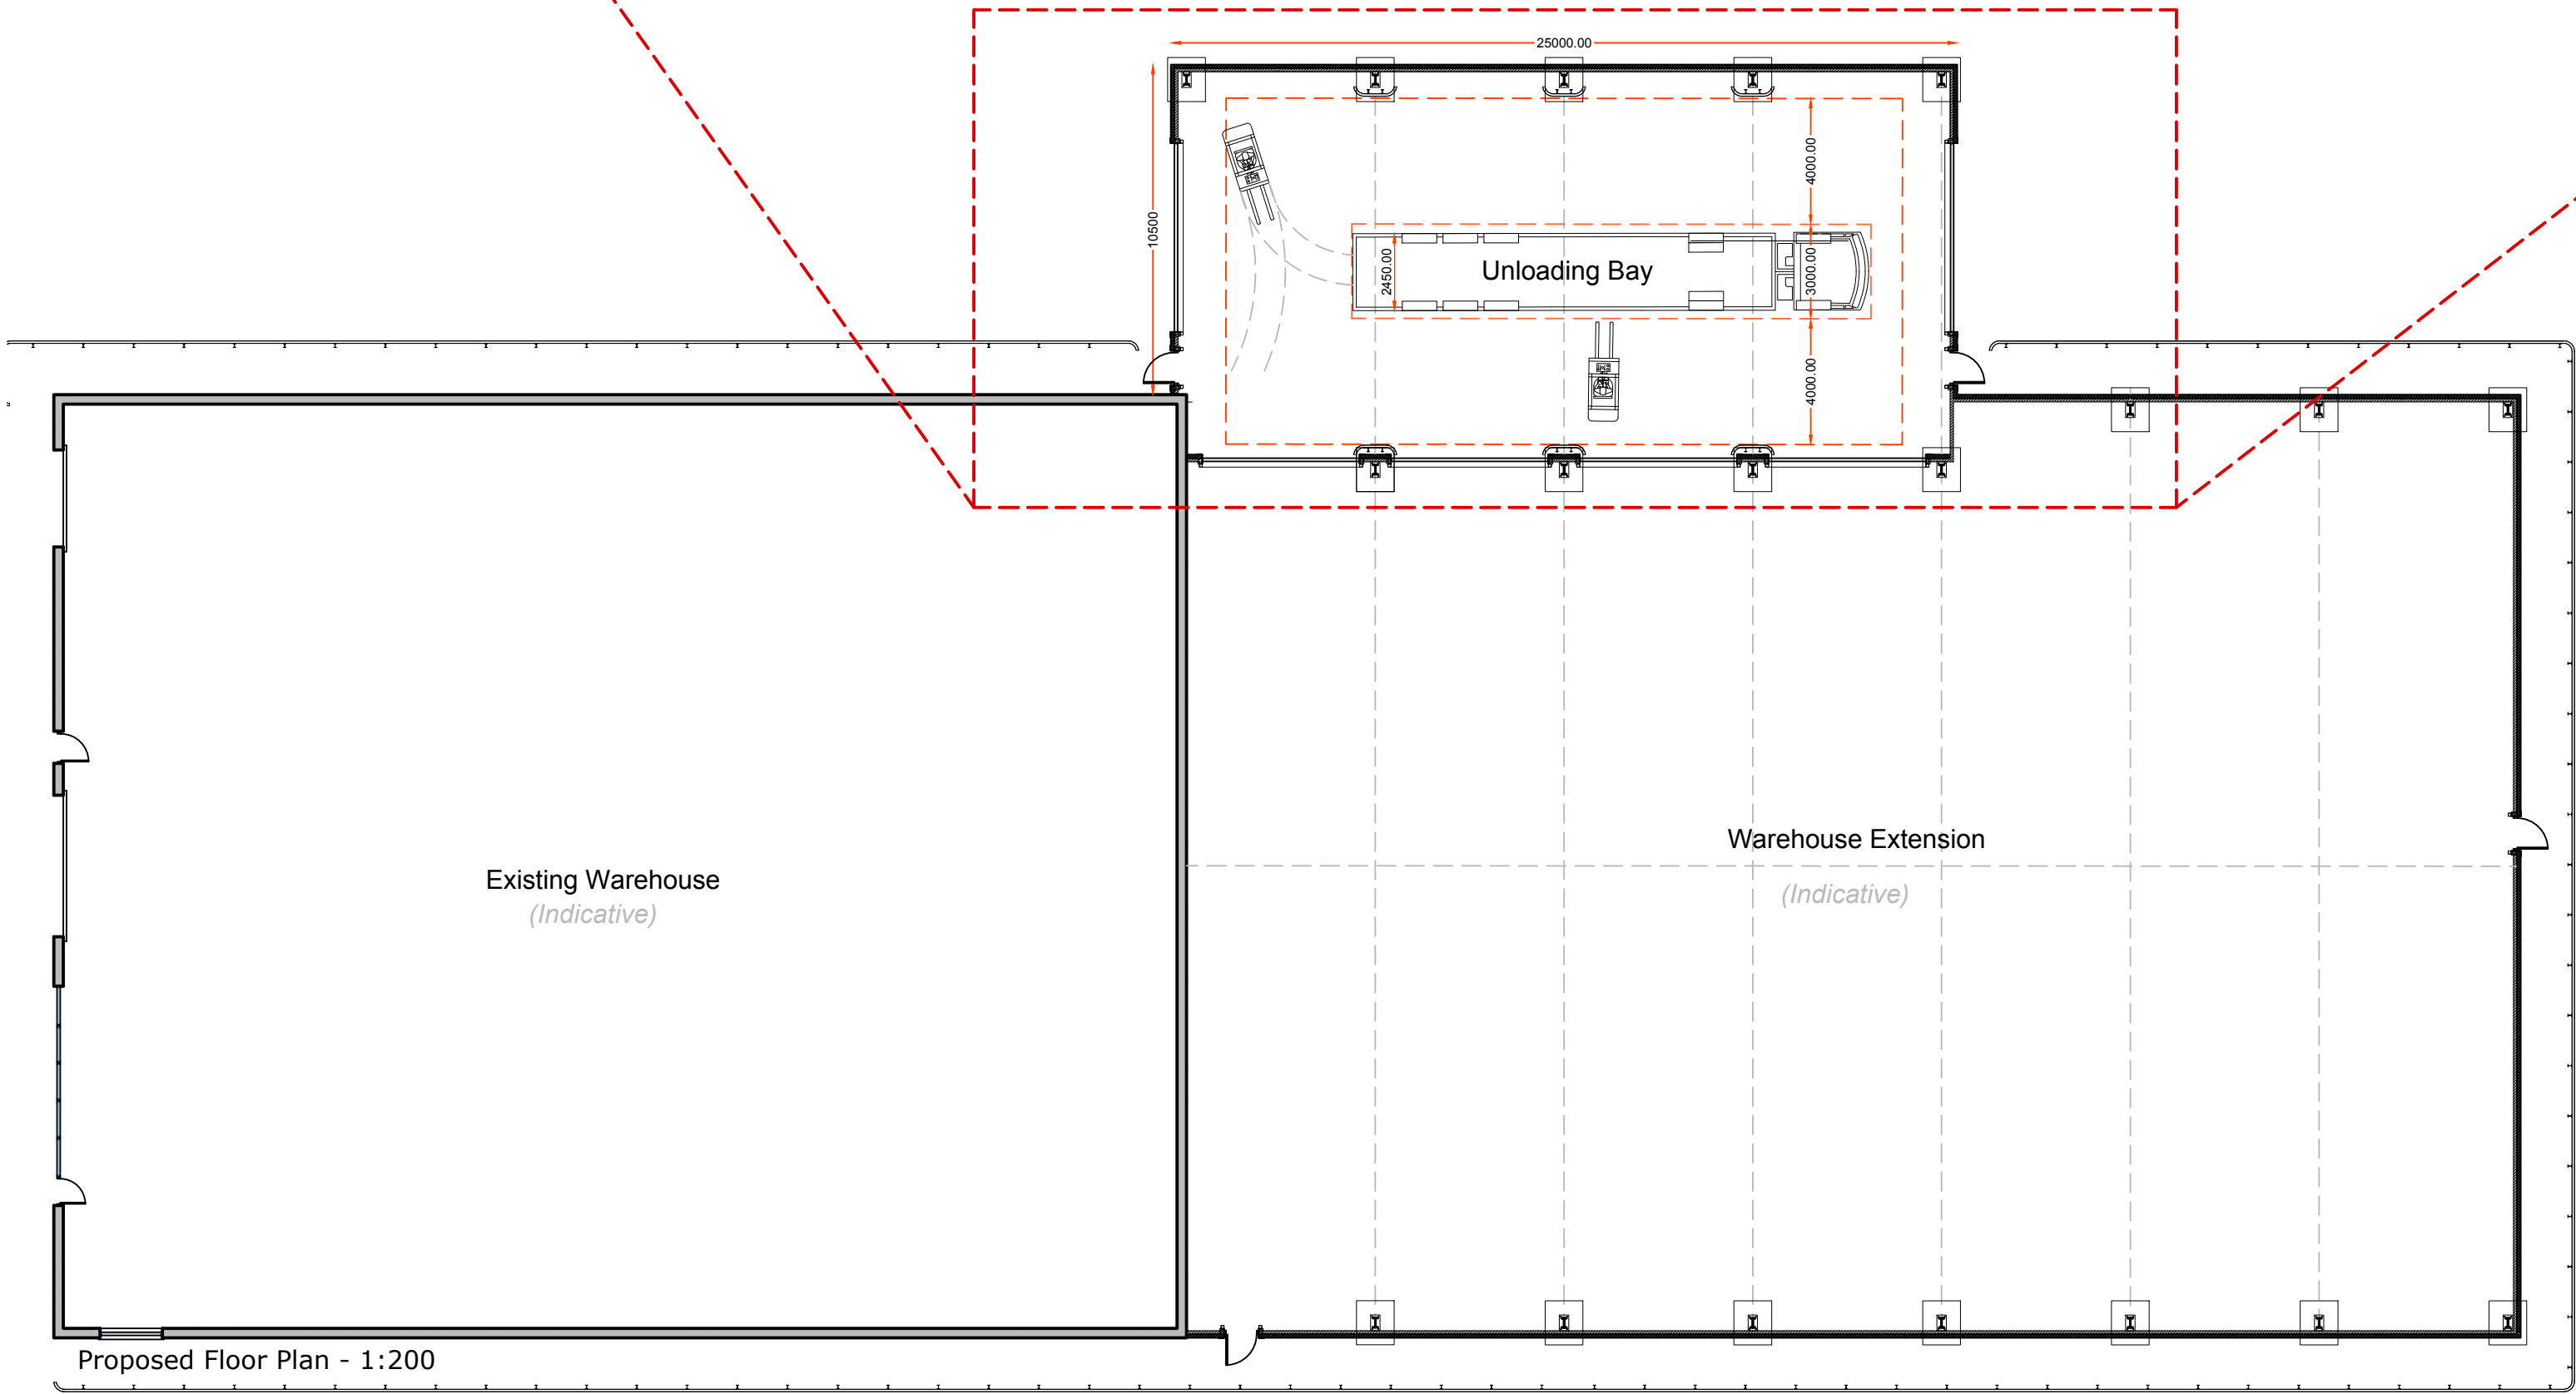

Proposed Floor Plan - 1:200

- Amendments
- a) 02.03.21 - Canopy relocated to North side of building
 - b) 05.03.21 - Canopy made wider to be 1.8m from boundary
 - c) 08.03.21 - Personnel doors added
 - d) 09.02.21 - Construction detail added
 - e) 16.03.21 - Doors amended, drive through bay width increased
 - f) 18.03.21 - Protected walkway added, unloading bay moved over by x1 bay

SDA
STEVEN DUNN ARCHITECTS

T: 01526 860757 E: steve@stevendunnarchitects.co.uk
HADLEIGH HOUSE, HIGH STREET, WALCOTT, LINCOLN, LN43SN

PROJECT DETAILS

Proposed Development at
Produce Packaging
Elsoms Way
Pinchbeck, Spalding

CLIENT

Produce Packaging

DRAWING TITLE

Proposed Floor Plan

DATE	DRAWN
November 2019	EB
SCALE	DRNG No.
1:100 @ A2	2349-A2-28f

Copyright: This drawing and its entire contents are protected under the Copyright (Designs and Patents) Act 1990, and no portion shall be copied, duplicated, or otherwise reproduced and/or transmitted by any means whatsoever, without the prior written consent of the Author. Do Not scale from this drawing. Work to figured dimensions only. All dimensions are to be checked on site prior to commencement of works. Any discrepancies must be brought to the attention of the Architect prior to commencement of works on site.