




NORTH ELEVATION SCALE 1:200 PHASE 1

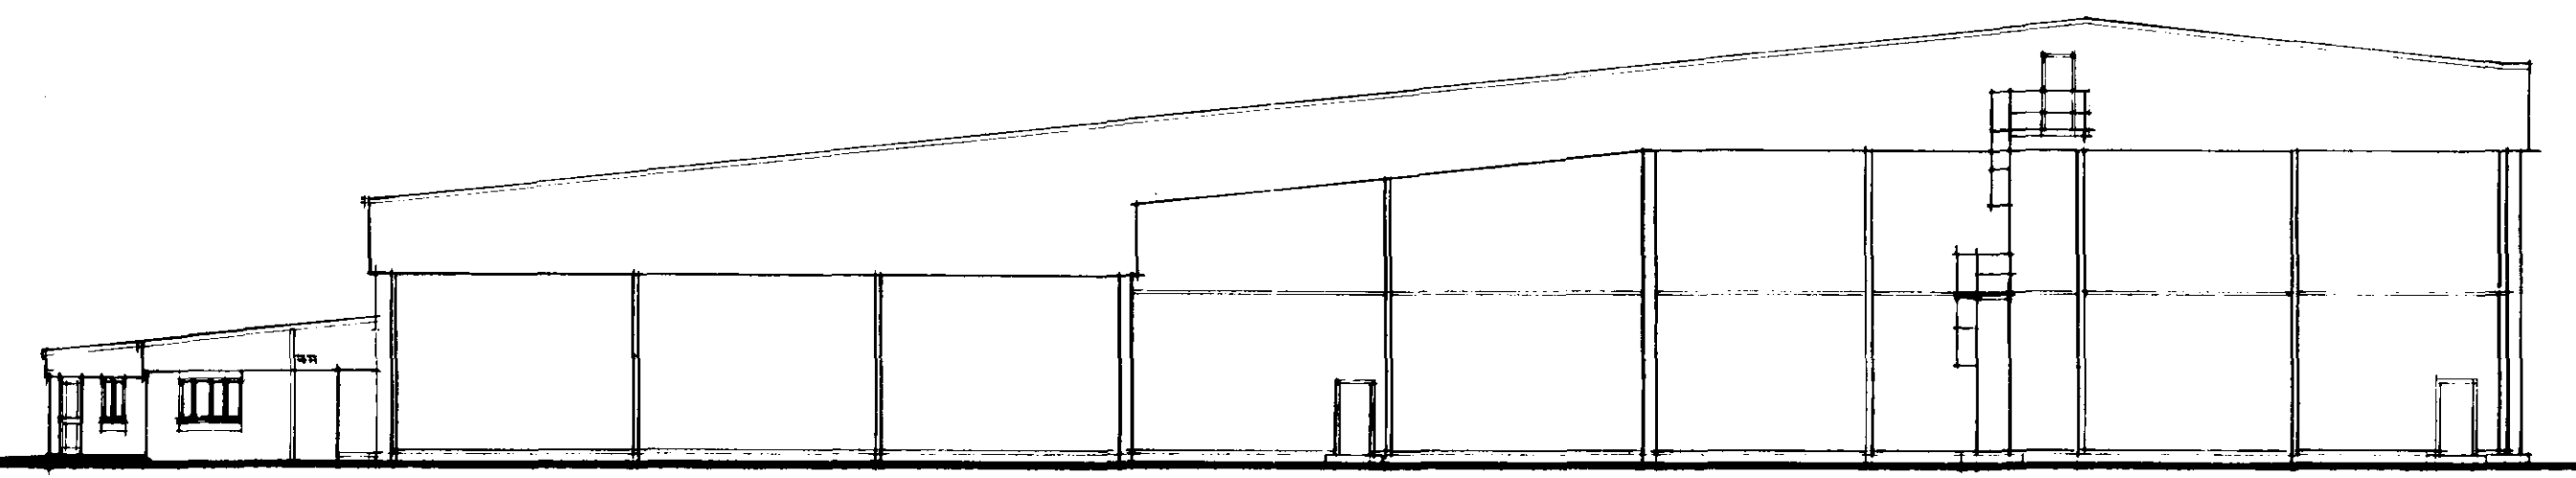


NORTH ELEVATION SCALE 1:200 PHASE 2

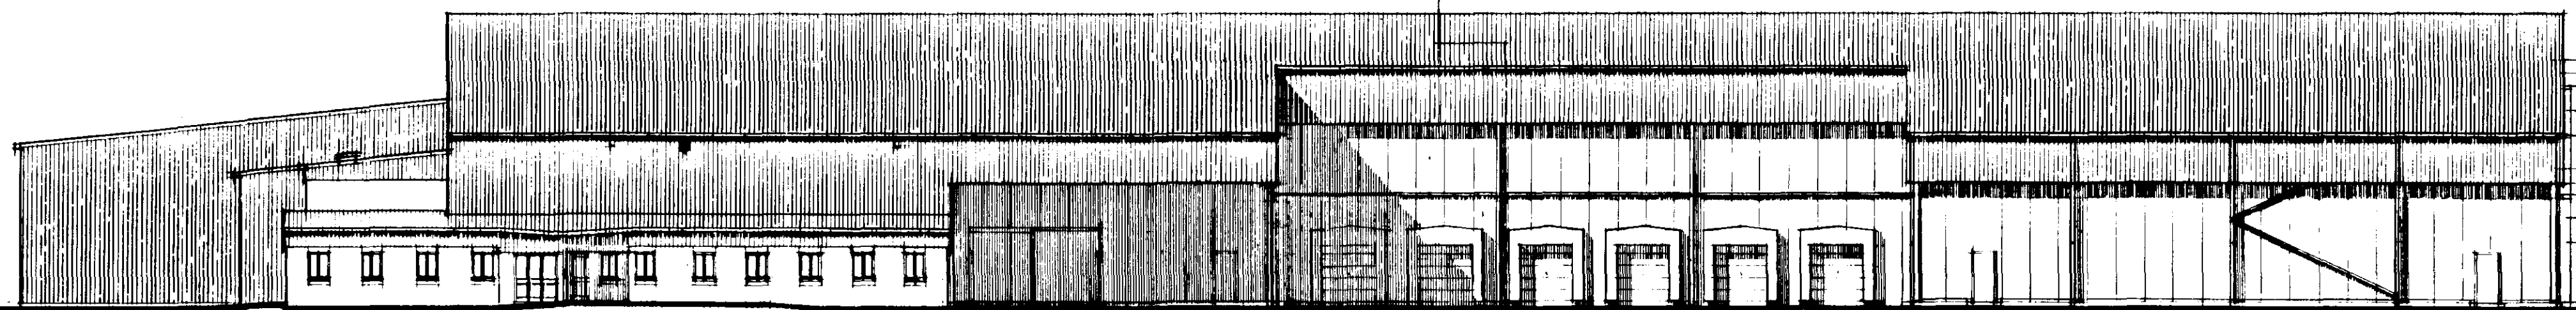

EAST ELEVATION SCALE 1:200

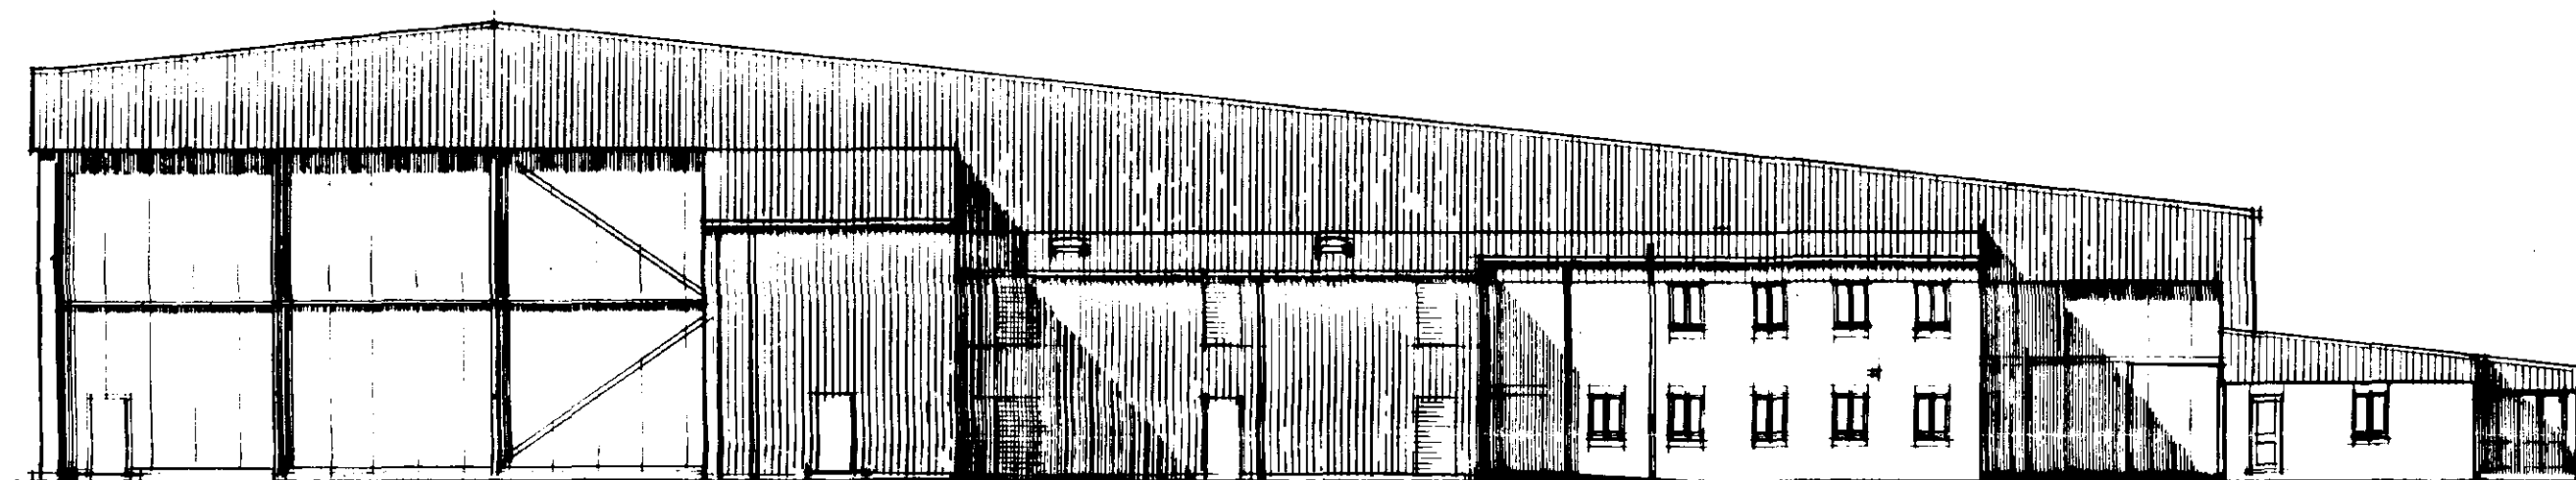

SOUTH ELEVATION SCALE 1:200

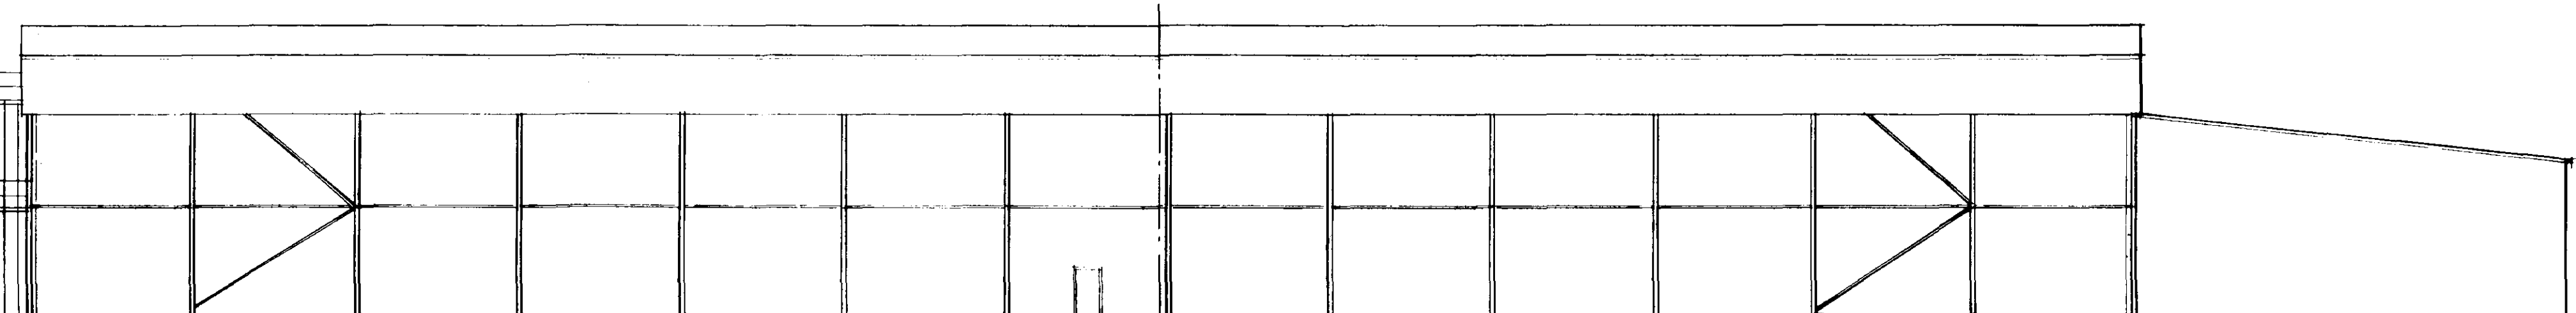

WEST ELEVATION SCALE 1:200

MATERIAL SPECIFICATION

- ALL ROOFS — GOODENING GREY HPS200
- VERTICAL CLADDING — MERLIN GREY HPS200
- EXPOSED GIRD — GOODENING GREY HPS200
- SPRUE PANELS —
- RAVES TRAY —
- VERGE TRAY —
- CILL TRAY —
- WINDUPE DOORS —
- WINDUPE (WINDUPE) —
- LOWEST —
- EXPOSED DOWNPIPE —
- EXPOSED STEELWORK (NOT SHEDDING PAINT) —
- FIRE EXIT DOORS — RED
- BRICKWORK — ENTIRELY KIRBY OLD ENGLISH B&B RED ENGINEERED BRICK S&C 1 SOLDIER COURSE WITH RED TROTTAR.

AMENDED PLAN

Ref. A2

SOUTH HOLLAND DC
HOUSING & PLANNING
- 3 NOV 1999
Ref: 0367/99

CONTRACTOR TO CHECK
ALL DIMENSIONS ON SITE
BEFORE WORK COMMENCES.

revision	date	int.	revision details
A	03/09/99	AS	NOTE W/4 DIMENSIONS FOR PHASE 1
B	03/09/99	AS	NOTE W/4 DIMENSIONS FOR PHASE 2
C	03/09/99	AS	NOTE W/4 DIMENSIONS FOR PHASE 3
D	03/09/99	AS	NOTE W/4 DIMENSIONS FOR PHASE 4
E	03/09/99	AS	NOTE W/4 DIMENSIONS FOR PHASE 5
F	03/09/99	AS	NOTE W/4 DIMENSIONS FOR PHASE 6
G	03/09/99	AS	NOTE W/4 DIMENSIONS FOR PHASE 7
H	03/09/99	AS	NOTE W/4 DIMENSIONS FOR PHASE 8
I	03/09/99	AS	NOTE W/4 DIMENSIONS FOR PHASE 9
J	03/09/99	AS	NOTE W/4 DIMENSIONS FOR PHASE 10
K	03/09/99	AS	NOTE W/4 DIMENSIONS FOR PHASE 11
L	03/09/99	AS	NOTE W/4 DIMENSIONS FOR PHASE 12
M	03/09/99	AS	NOTE W/4 DIMENSIONS FOR PHASE 13
N	03/09/99	AS	NOTE W/4 DIMENSIONS FOR PHASE 14
O	03/09/99	AS	NOTE W/4 DIMENSIONS FOR PHASE 15
P	03/09/99	AS	NOTE W/4 DIMENSIONS FOR PHASE 16
Q	03/09/99	AS	NOTE W/4 DIMENSIONS FOR PHASE 17
R	03/09/99	AS	NOTE W/4 DIMENSIONS FOR PHASE 18
S	03/09/99	AS	NOTE W/4 DIMENSIONS FOR PHASE 19
T	03/09/99	AS	NOTE W/4 DIMENSIONS FOR PHASE 20

PODDINGTONS

Architectural Design Consultants

44 Double Street, Spalding, Lincs PE11 2AB
Tel: 0775 761856 & 768296 Fax: 0775 710218

project
SPALDING DISTRIBUTION SERVICES LTD.
PROPOSED HAULAGE & DISTRIBUTION DEPOT
AT
STEPHENSONS AVENUE, S.H.E.P. SPALDING.


drawing
ELEVATIONS

scale
AS SHOWN

drawing no.
2889-22


date
MAY 1999

drawn
checked

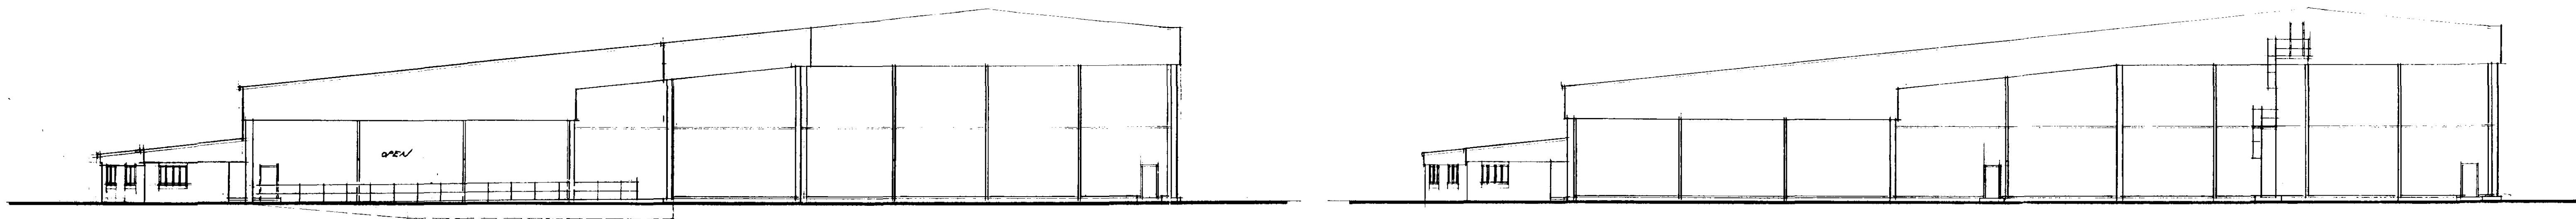


NORTH ELEVATION SCALE 1:200 PHASE 1


NORTH ELEVATION SCALE 1:200 PHASE 2

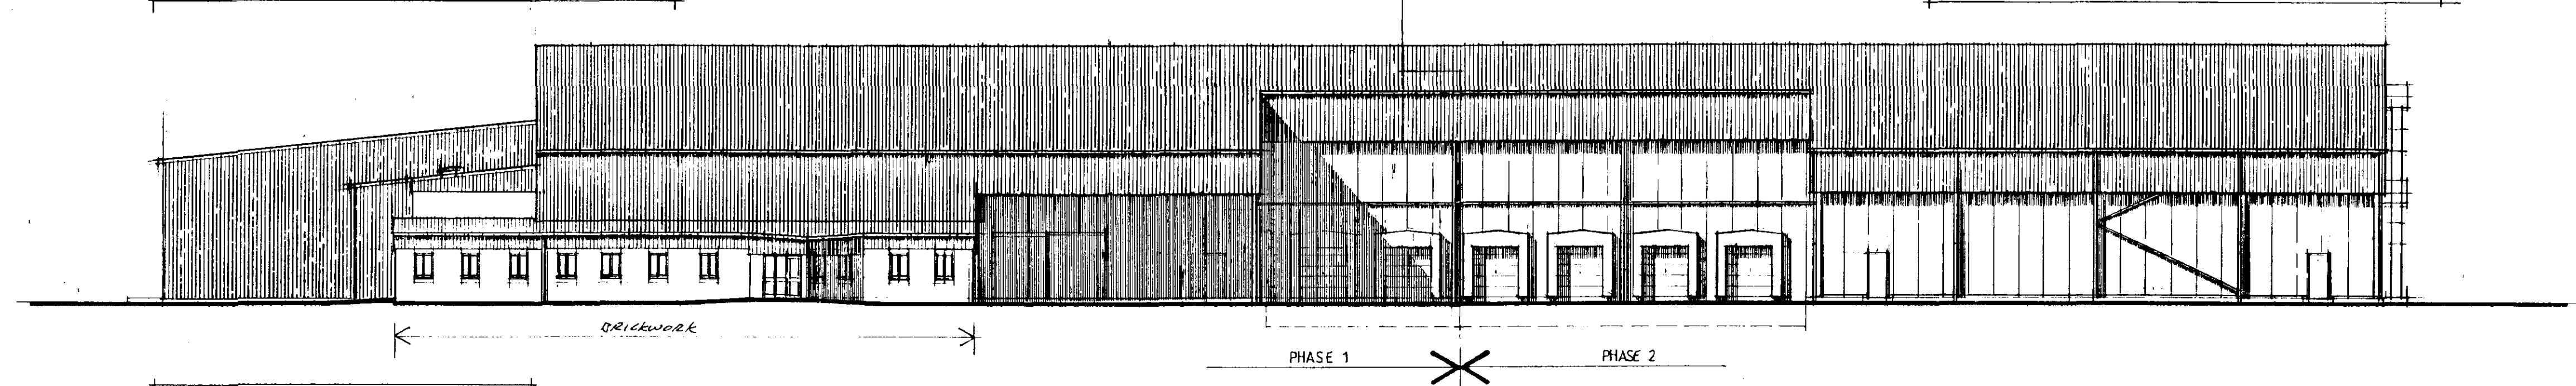

EAST ELEVATION SCALE 1:200

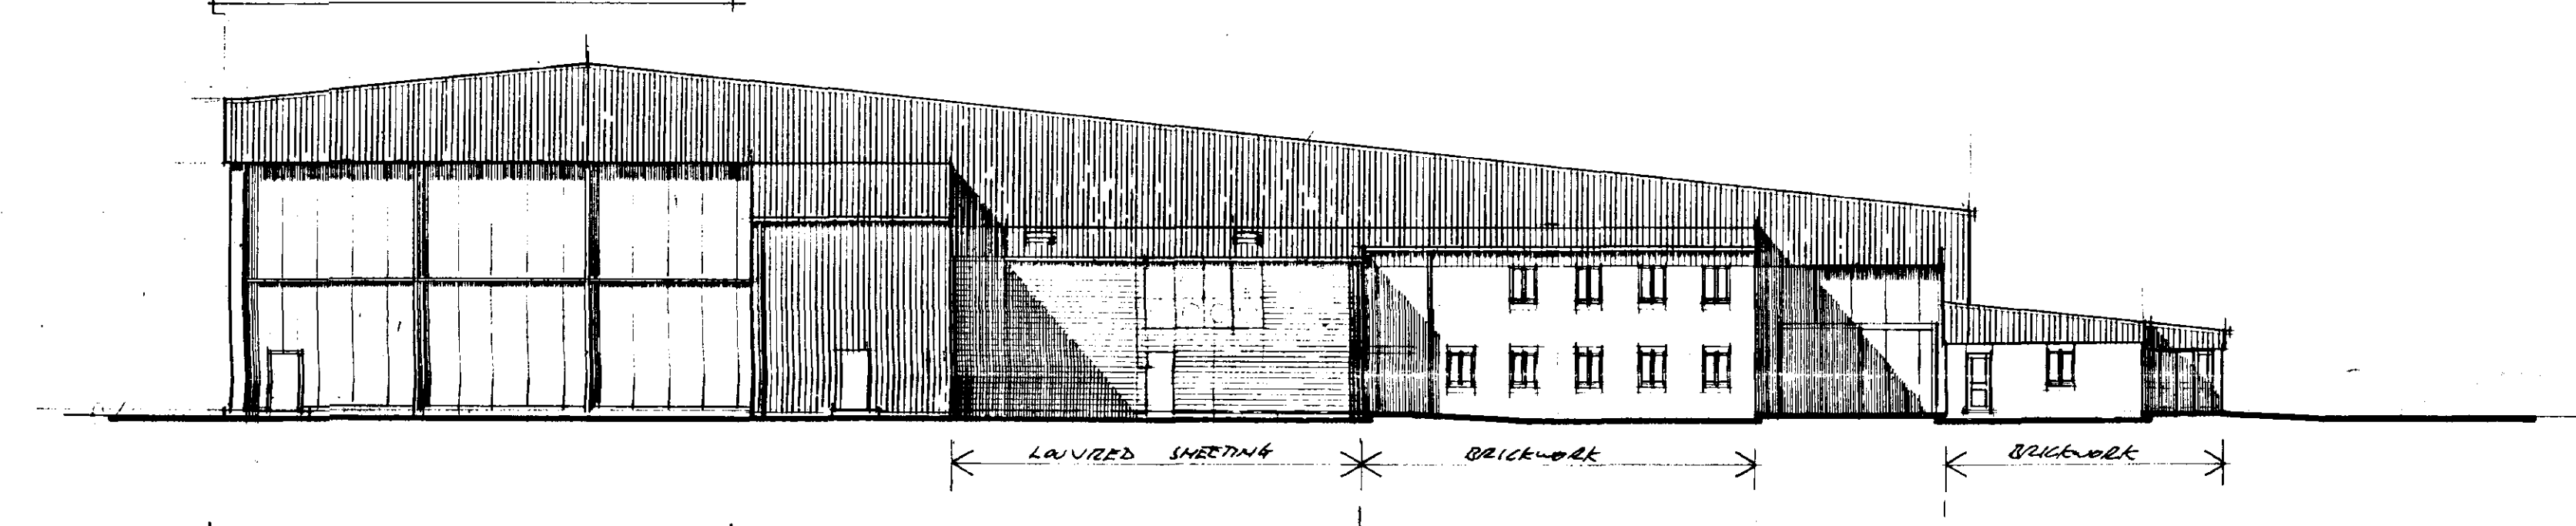

SOUTH ELEVATION SCALE 1:200

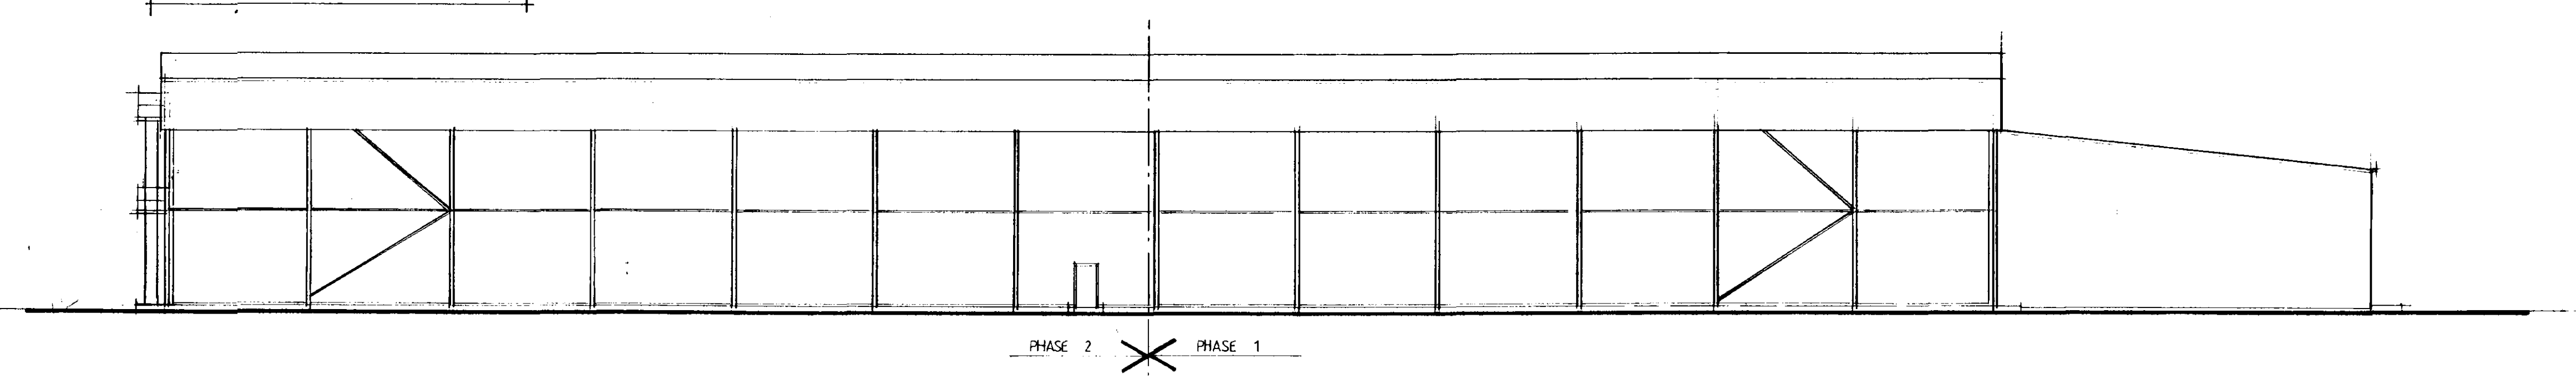

WEST ELEVATION SCALE 1:200



MATERIAL SPECIFICATION

- ALL ROOFS — GOOSEWING GREY HP1200
- VERTICAL CLADDING — TIEBLEN GREY HP1500
- EXPOSED GIRD — GOOSEWING GREY HP1200
- SPACE PANELS — COLENT BLUE HP1200
- RAVET TRIT — COLENT BLUE HP1200
- VERGE TRIT — COLENT BLUE HP1200
- CILL TRIT — COLENT BLUE HP1200
- WINDWARD DOORS — COLENT BLUE HP1200
- WINDWARD (TITILE) — COLENT BLUE HP1200
- LOUVER — COLENT BLUE HP1200
- EXPOSED DOWNCAST — COLENT BLUE HP1200
- OUTLET — COLENT BLUE HP1200
- EXPOSED STEELWORK (NOT SHEETING PANEL) — COLENT BLUE HP1200
- FIRE EXIT DOORS — RED
- BRICKWORK — BUTTERLY KIRBY OLD ENGLISH RATE RED ENGINEERED BRICK 2AC & SOLDIER COURSES WITH RED TROTTAR.

CONTRACTOR TO CHECK
ALL DIMENSIONS ON SITE
BEFORE WORK COMMENCES.

revision	date	init.	revision details
1	28 MAY 1999	AS	WALK UP ROOF TO PHASE 2

PODDINGTONS

Architectural Design Consultants

44 Double Street, Spalding, Lincs. PE11 2AS
Tel: 0175 761856 & 768296. Fax: 0175 710214

Project:
SPALDING DISTRIBUTION SERVICES LTD.
PROPOSED HAULAGE & DISTRIBUTION DEPOT
AT
STEPHENSON AVENUE, SHER, SPALDING.


Drawing:
ELEVATIONS

Scale:
AS SHOWN

MAY 1999

Drawing no:
2889 - 22

DATE

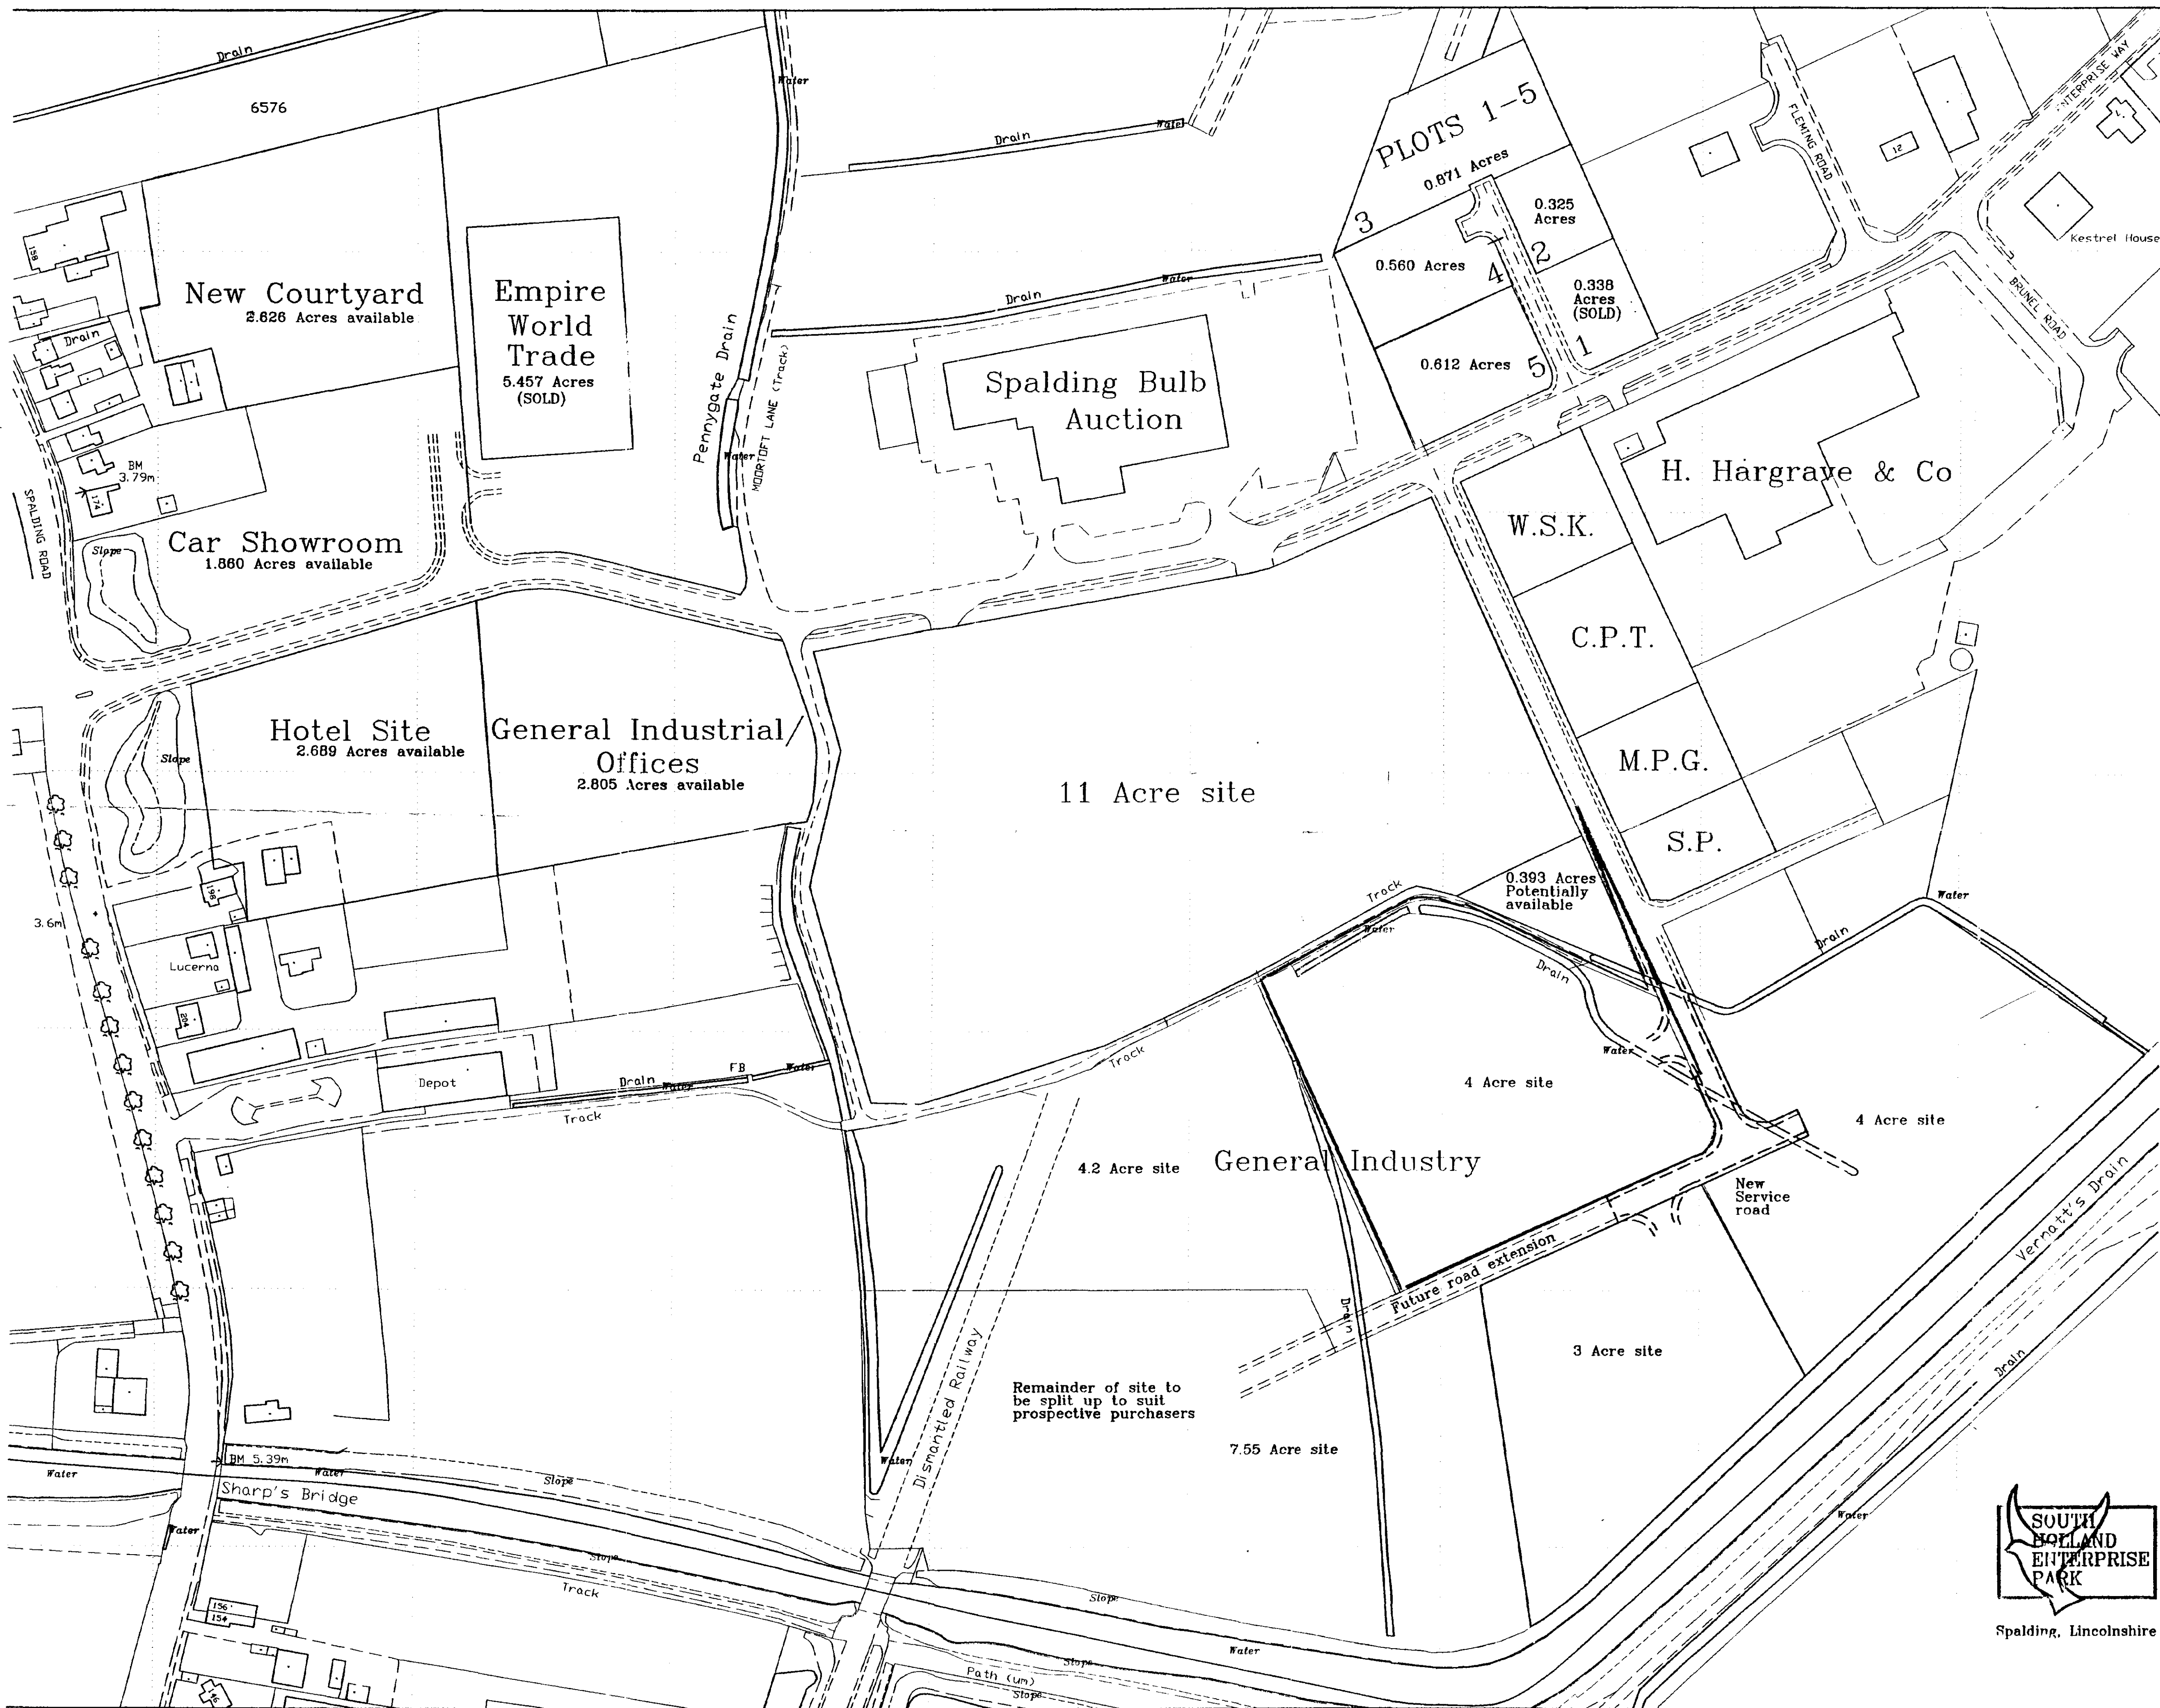

Broadgate Builders (Spalding) Ltd
 Broadgate House, Weston Hills,
 Spalding, Lincolnshire, PE12 6DB.
 Telephone: (01406) 380532 Fax: (01406) 380014

PROJECT TITLE

BROADGATE BUILDERS (SPALDING) LTD
 SOUTH HOLLAND ENTERPRISE PARK

DRAWING **DETERMINED** SOUTH HOLLAND ENTERPRISE PARK
PLAN HOUSING & PLANNING
 28 MAY 1998
 SITE LAYOUT PLAN 367/99


REV	DESCRIPTION	DATE	BY

SCALE 1 : 1250 DRAWN M.J.B.

DATE 07-10-98 DRAWING No. SHEP-002




Spalding, Lincolnshire

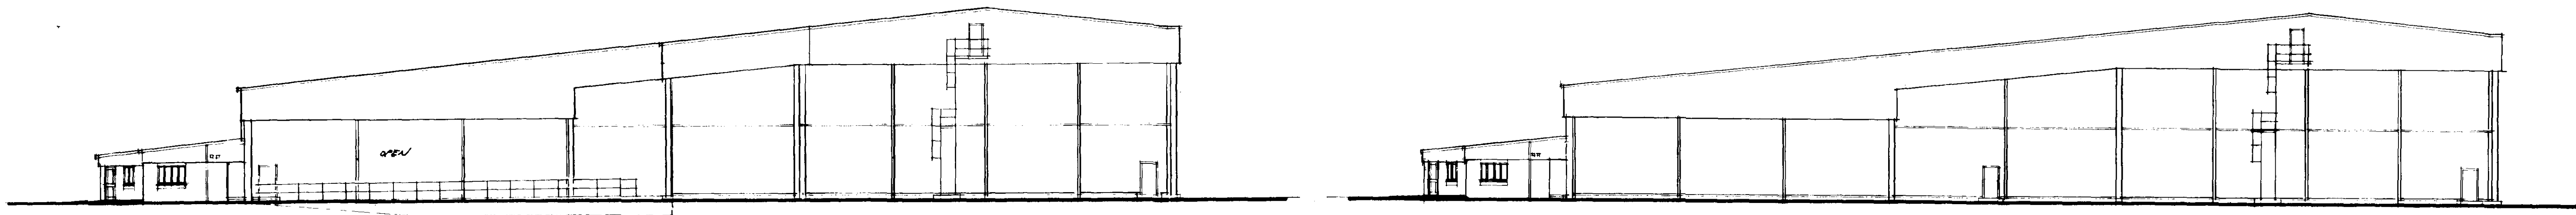


NORTH ELEVATION SCALE 1:200 PHASE 1


NORTH ELEVATION SCALE 1:200 PHASE 2

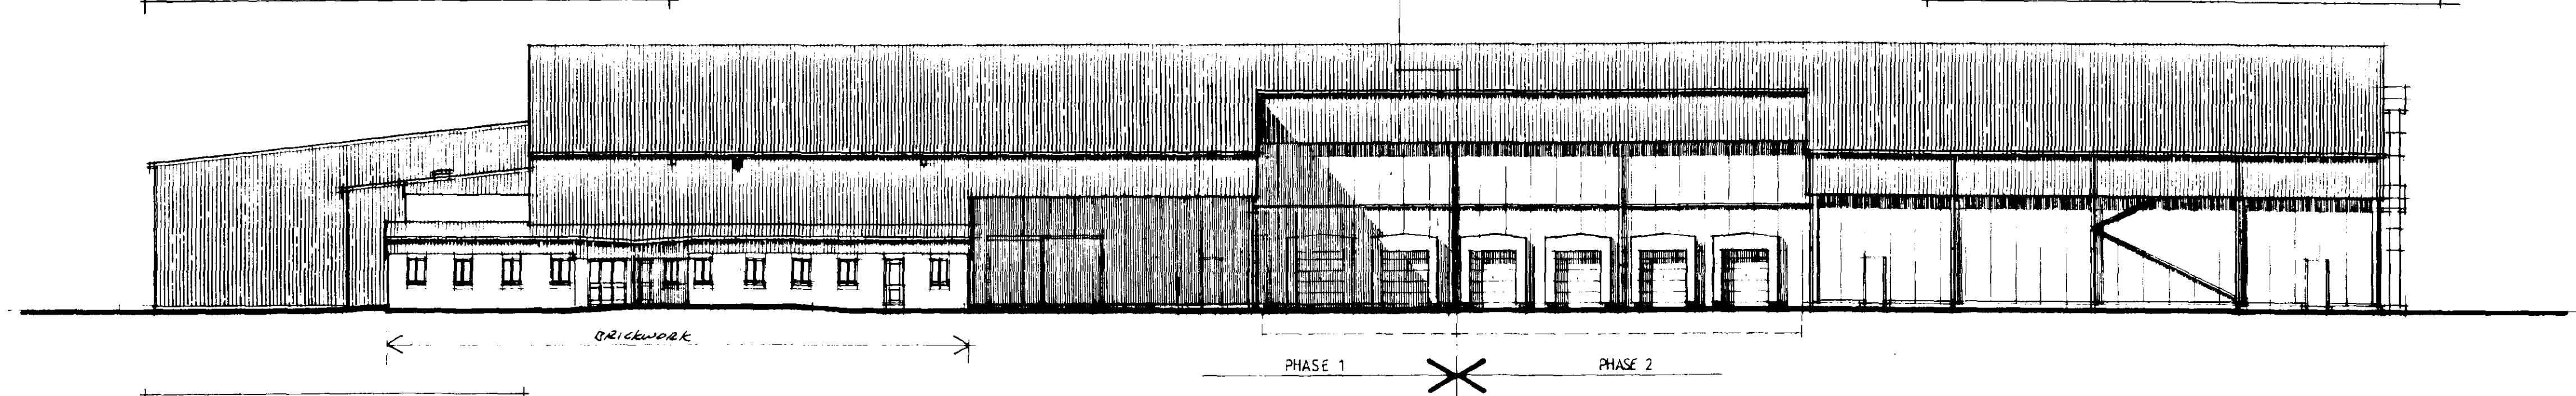

EAST ELEVATION SCALE 1:200

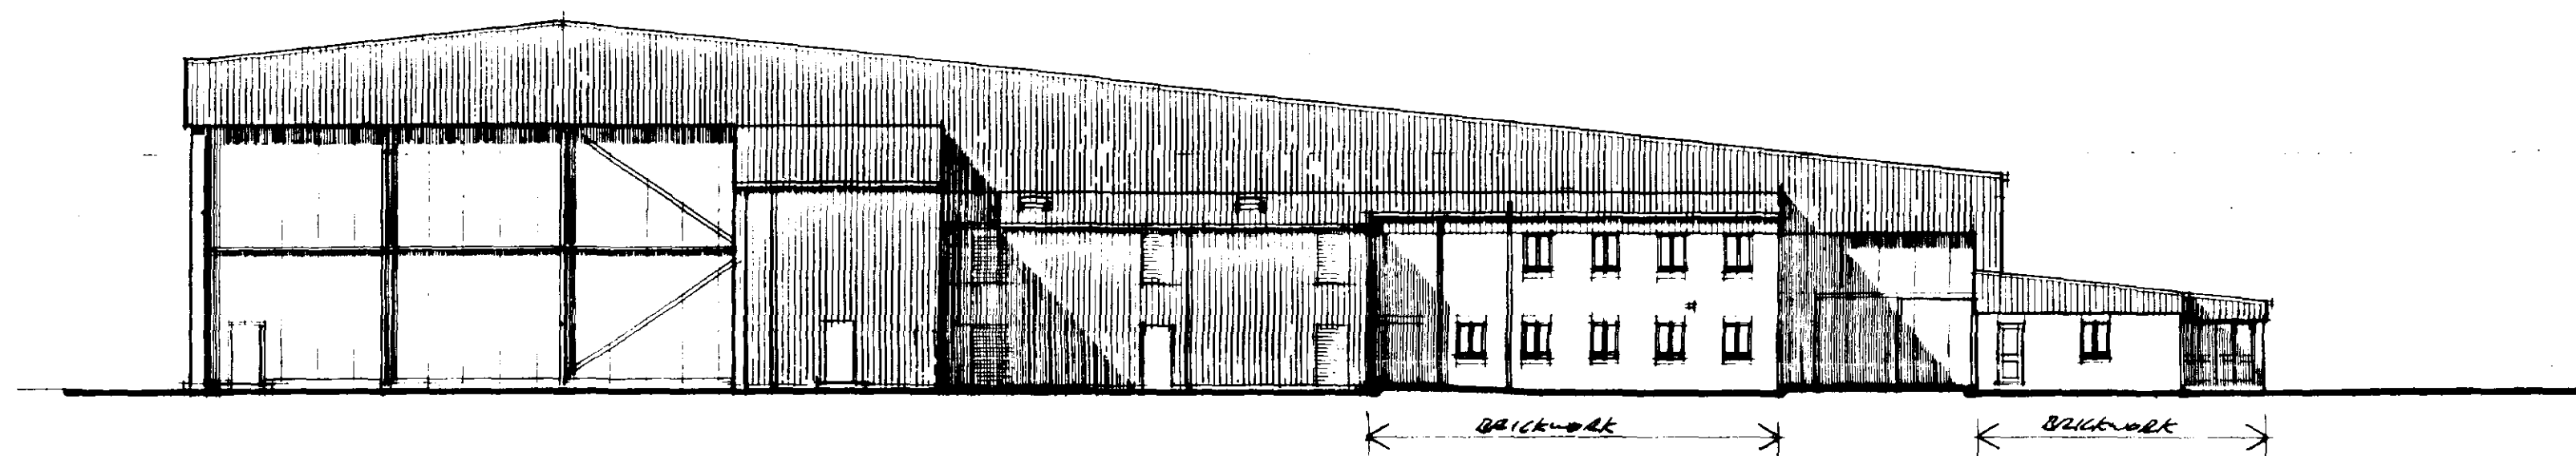

SOUTH ELEVATION SCALE 1:200

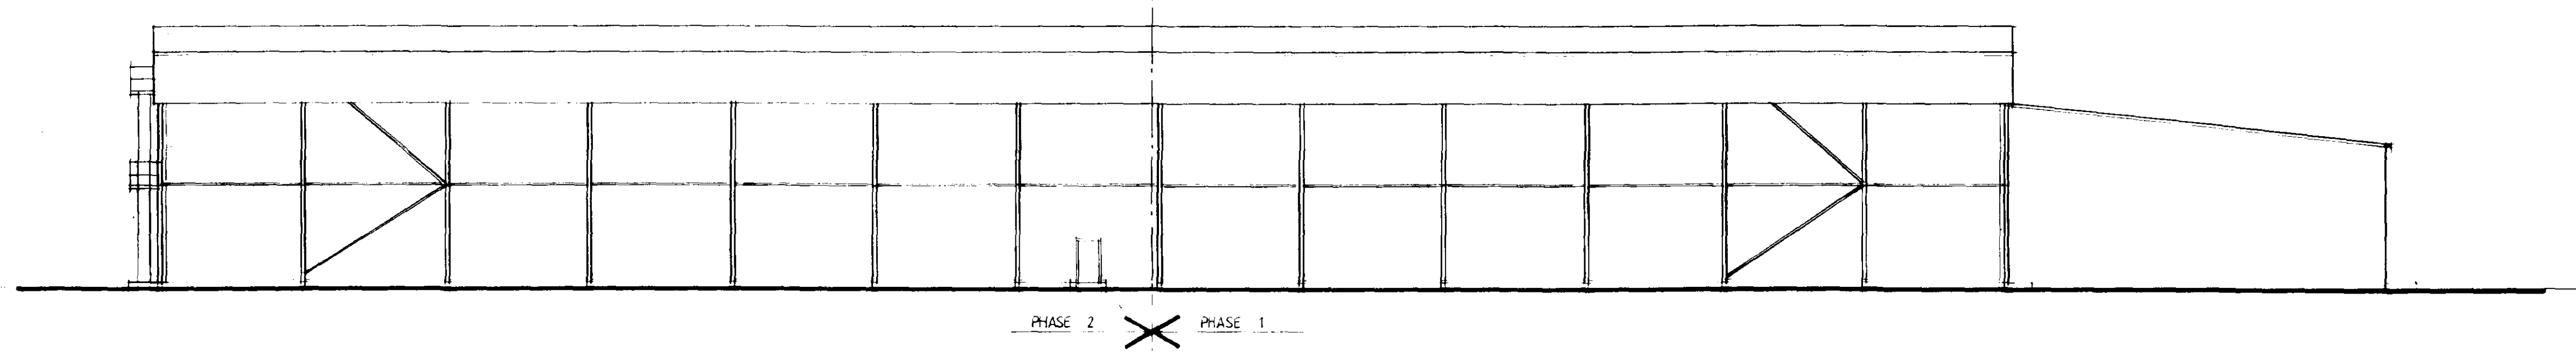

WEST ELEVATION SCALE 1:200

MATERIAL SPECIFICATION

- ALL ROOFS — GOODWING GRAY HPS100
- VERTICAL CLADDING — MERLIN GRAY HPS100
- EXPOSED WALL — GOODWING GRAY HPS100
- SOFFIT PANELS —
- ROOF TRUSS —
- VERGE TRUSS —
- CILL TRUSS —
- WINDOWS (RYB) —
- DOORS —
- EXPOSED BRICKWORK —
- EXPOSED STEELWORK (NOT SHADING PANELS) —
- FIRE EXIT DOORS — RED
- BRICKWORK — BUTTERLY KIRBY OLD ENGLISH BRICK

CONTRACTOR TO CHECK
ALL DIMENSIONS ON SITE
BEFORE WORK COMMENCES.

revision	date	init.	revision details
1	11.01.99	AS	WORK UP PHASE 1 AND PHASE 2
2	11.01.99	AS	ADD 10' WIDE, 10' HIGH, 10' DEEP
3	11.01.99	AS	PHASE 1
4	11.01.99	AS	PHASE 2
5	11.01.99	AS	PHASE 3
6	11.01.99	AS	PHASE 4
7	11.01.99	AS	PHASE 5
8	11.01.99	AS	PHASE 6
9	11.01.99	AS	PHASE 7
10	11.01.99	AS	PHASE 8
11	11.01.99	AS	PHASE 9
12	11.01.99	AS	PHASE 10
13	11.01.99	AS	PHASE 11
14	11.01.99	AS	PHASE 12
15	11.01.99	AS	PHASE 13
16	11.01.99	AS	PHASE 14
17	11.01.99	AS	PHASE 15
18	11.01.99	AS	PHASE 16
19	11.01.99	AS	PHASE 17
20	11.01.99	AS	PHASE 18
21	11.01.99	AS	PHASE 19
22	11.01.99	AS	PHASE 20

PODDINGTON

Architectural Design Consultants

44 Double Street, Spalding, Lincs PE11 2AB
Tel: 0775 761856 & 768296 Fax: 0775 710218

PROJECT
SPALDING DISTRIBUTION SERVICES LTD.
PROPOSED HAULAGE & DISTRIBUTION DEPOT
AT
STEPHENSONS AVENUE, S.H.E.P. SPALDING.

DRAWING
ELEVATIONS

SCALE AS SHOWN	DRAWING NO. 2889-22
DATE MAY 1999	DRAWN CHECKED

SOUTH ELEVATION
HOUSING & PLANNING
11 OCT 1999
Ref: 0367/99

Ref: A1

SAINT-JULIEN
HOSPITAL
- 3 NOV 2008
Ref. 036719A

CONTRACTOR TO CHECK
ALL DIMENSIONS ON SITE
BEFORE WORK COMMENCES.

REVISION	DATE	BY	REVISION
1	2008-11-03	SA	REVISION 0001
2	2008-11-03	SA	REVISION 0002
3	2008-11-03	SA	REVISION 0003
4	2008-11-03	SA	REVISION 0004
5	2008-11-03	SA	REVISION 0005
6	2008-11-03	SA	REVISION 0006
7	2008-11-03	SA	REVISION 0007
8	2008-11-03	SA	REVISION 0008
9	2008-11-03	SA	REVISION 0009
10	2008-11-03	SA	REVISION 0010
11	2008-11-03	SA	REVISION 0011
12	2008-11-03	SA	REVISION 0012
13	2008-11-03	SA	REVISION 0013
14	2008-11-03	SA	REVISION 0014
15	2008-11-03	SA	REVISION 0015
16	2008-11-03	SA	REVISION 0016
17	2008-11-03	SA	REVISION 0017
18	2008-11-03	SA	REVISION 0018
19	2008-11-03	SA	REVISION 0019
20	2008-11-03	SA	REVISION 0020

PODINGTONS
Architectural Design Consultants


44, Double Street, Spalding, Lincs, PE11 2AB
Tel: 0773 515555 & 0773 515556 Fax: 0773 515557


SPALDING DISTRIBUTION SERVICES LTD
PROPOSED WHARF & DISTRIBUTION DEPOT
AT
STEPHENSON AVENUE SHEP SPALDING.

FLOOR PLAN

Scale	Drawing No.
1-100	2809-27
JUNE 99	2809-27

FOR 1:50 SCALE GRAND & FIRST
FLOOR PLAN SEE 2809-25

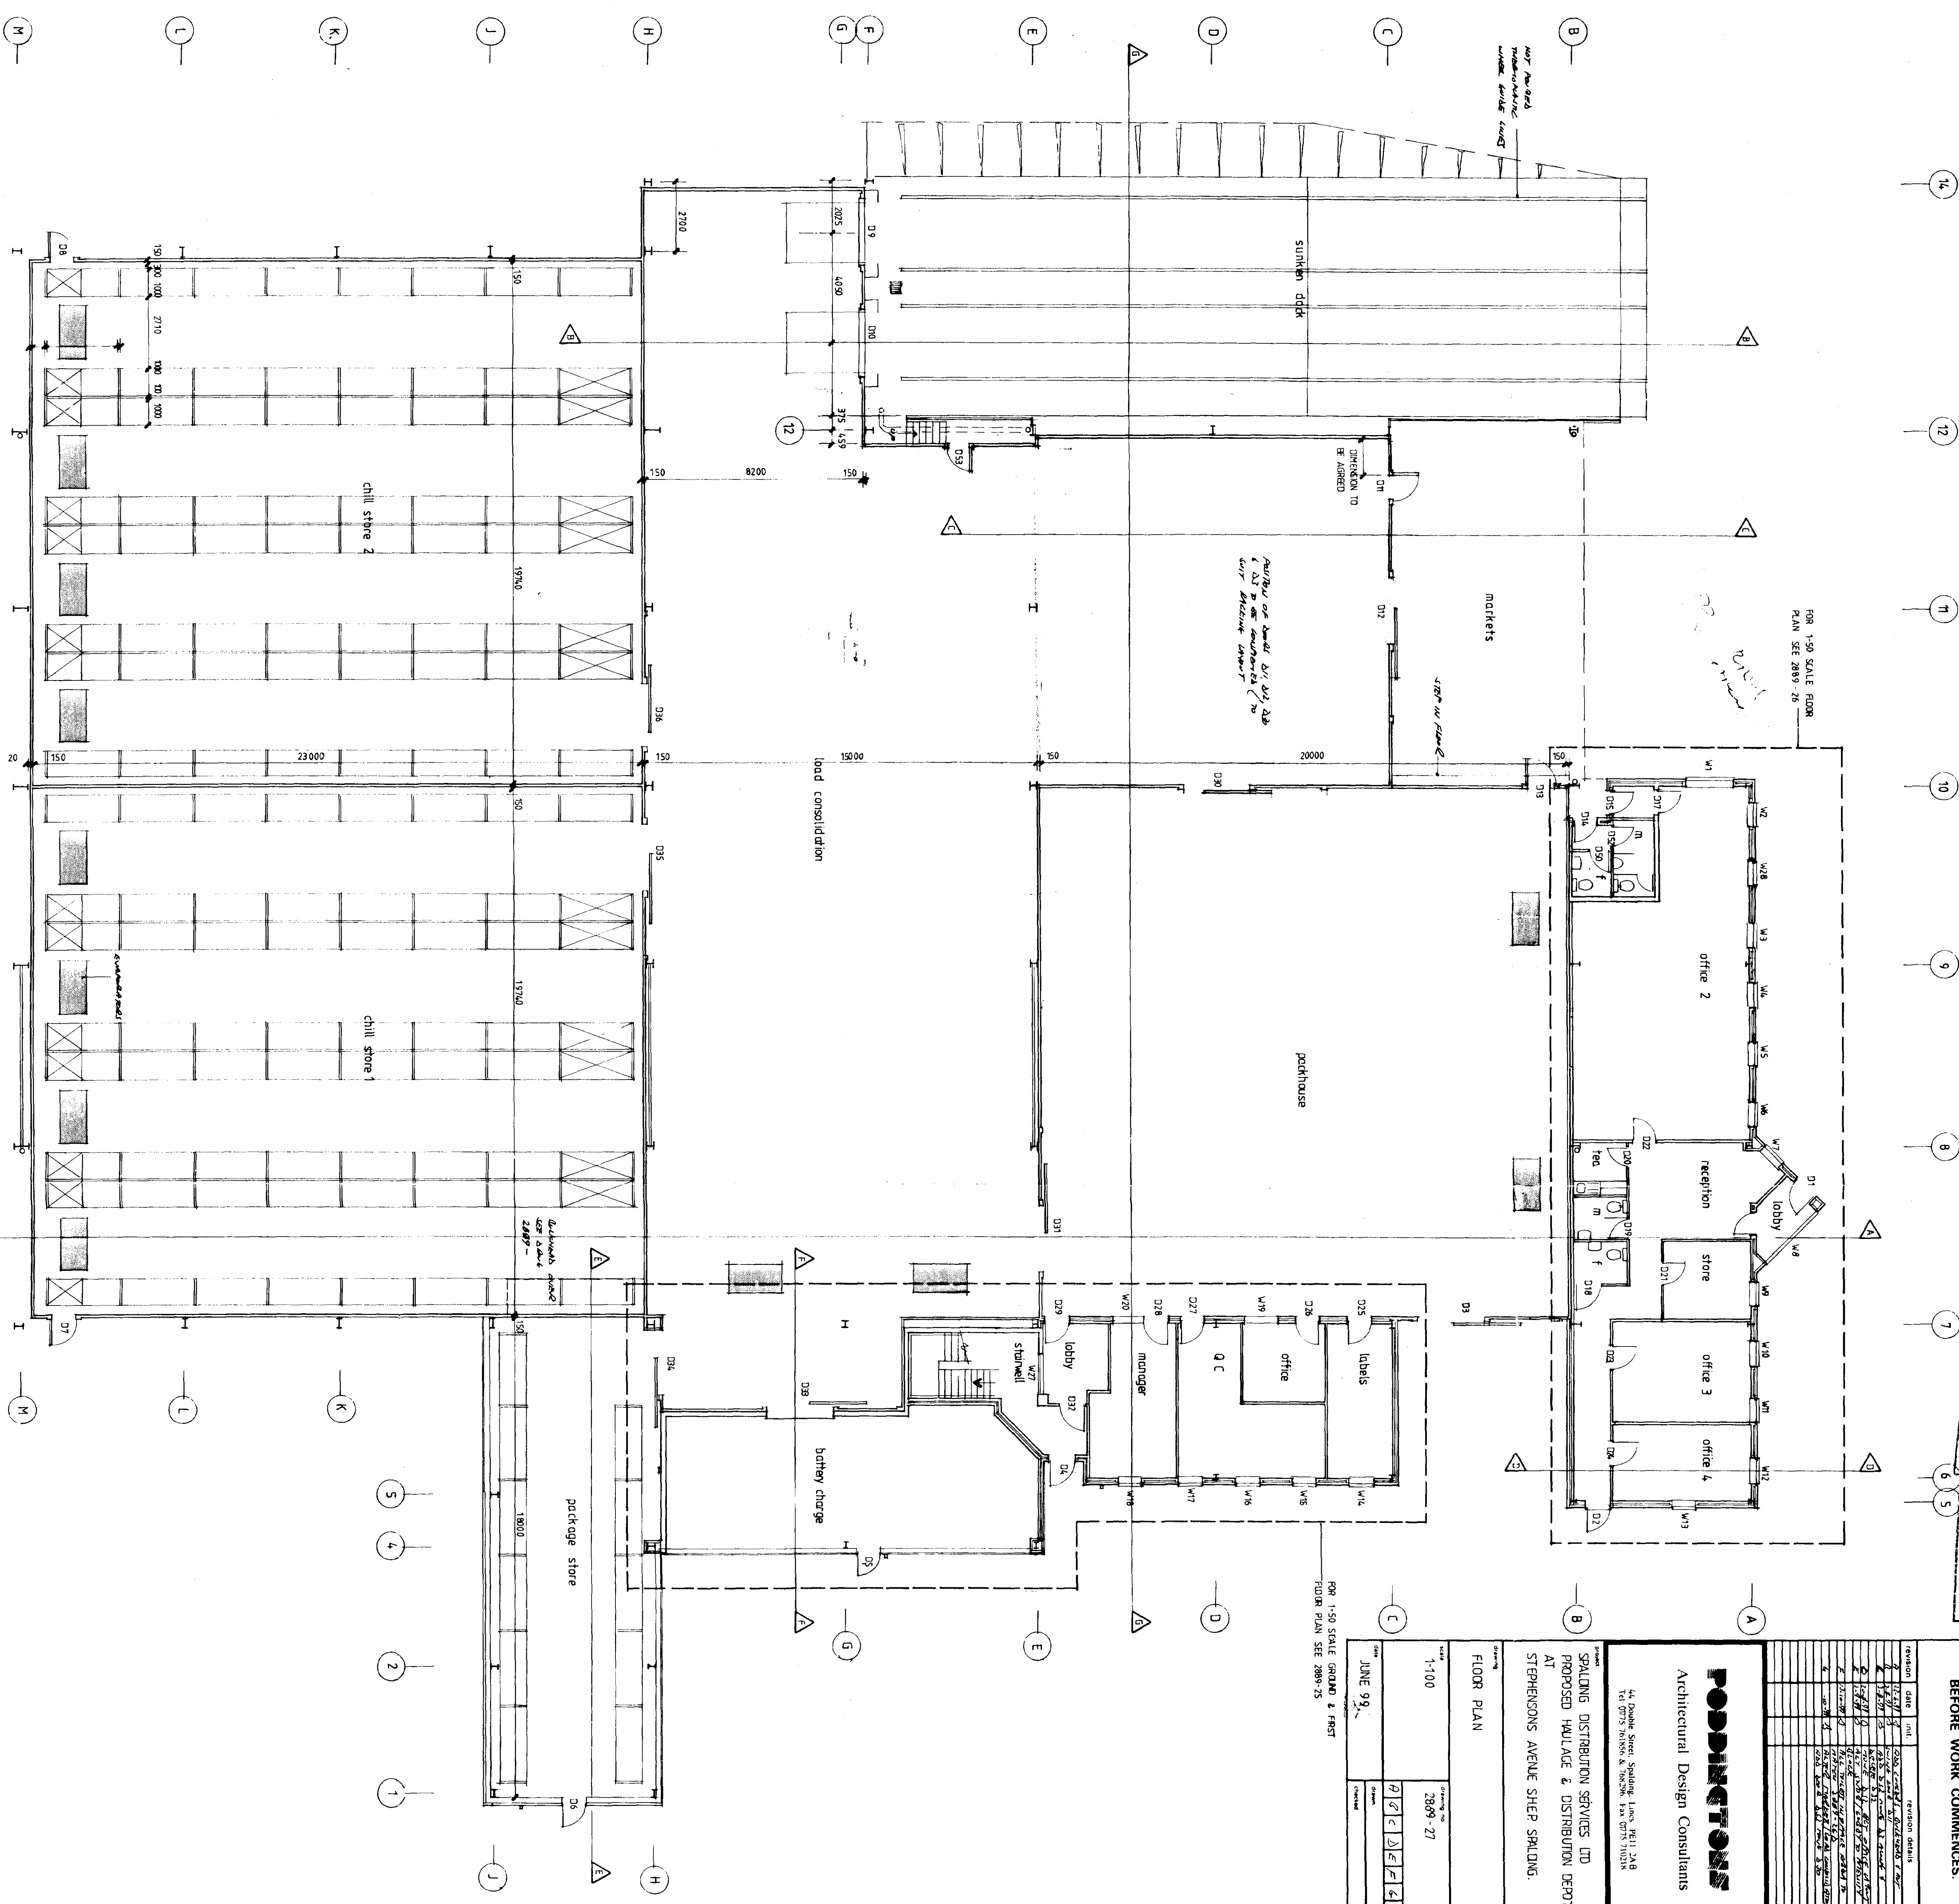

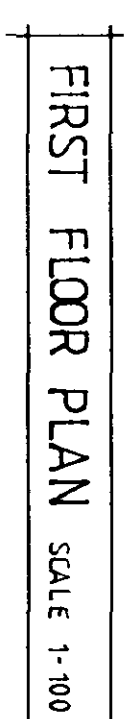

REVISION

DATE

BY

CHK

REVISION

DATE

BY

CHK

1

2007-07-20

W.D.

W.D.

2

2007-07-20

W.D.

W.D.

3

2007-07-20

W.D.

W.D.

4

2007-07-20

W.D.

W.D.

5

2007-07-20

W.D.

W.D.

POSDINGTONS

Architectural Design Consultants

44 Danks Street, Spalding, Lincs. PE11 2AB
TEL: 01535 500000 & 01535 500001 FAX: 01535 500002

PROJECT

SPALDING DISTRIBUTION SERVICES LTD
PROPOSED HAULAGE & DISTRIBUTION DEPT
AT
STEPHENSONS AVENUE, SHEEP SPALDING.

DRAWING NO.

2889-20

SCALE

1:100


DATE

MAY 99

CONTRACTOR TO CHECK
ALL DIMENSIONS ON SITE
BEFORE WORK COMMENCES.

AMENDED PLAN
REV A

SOUTH LINDSEY
HOUSING
110071238
Ref: 030719

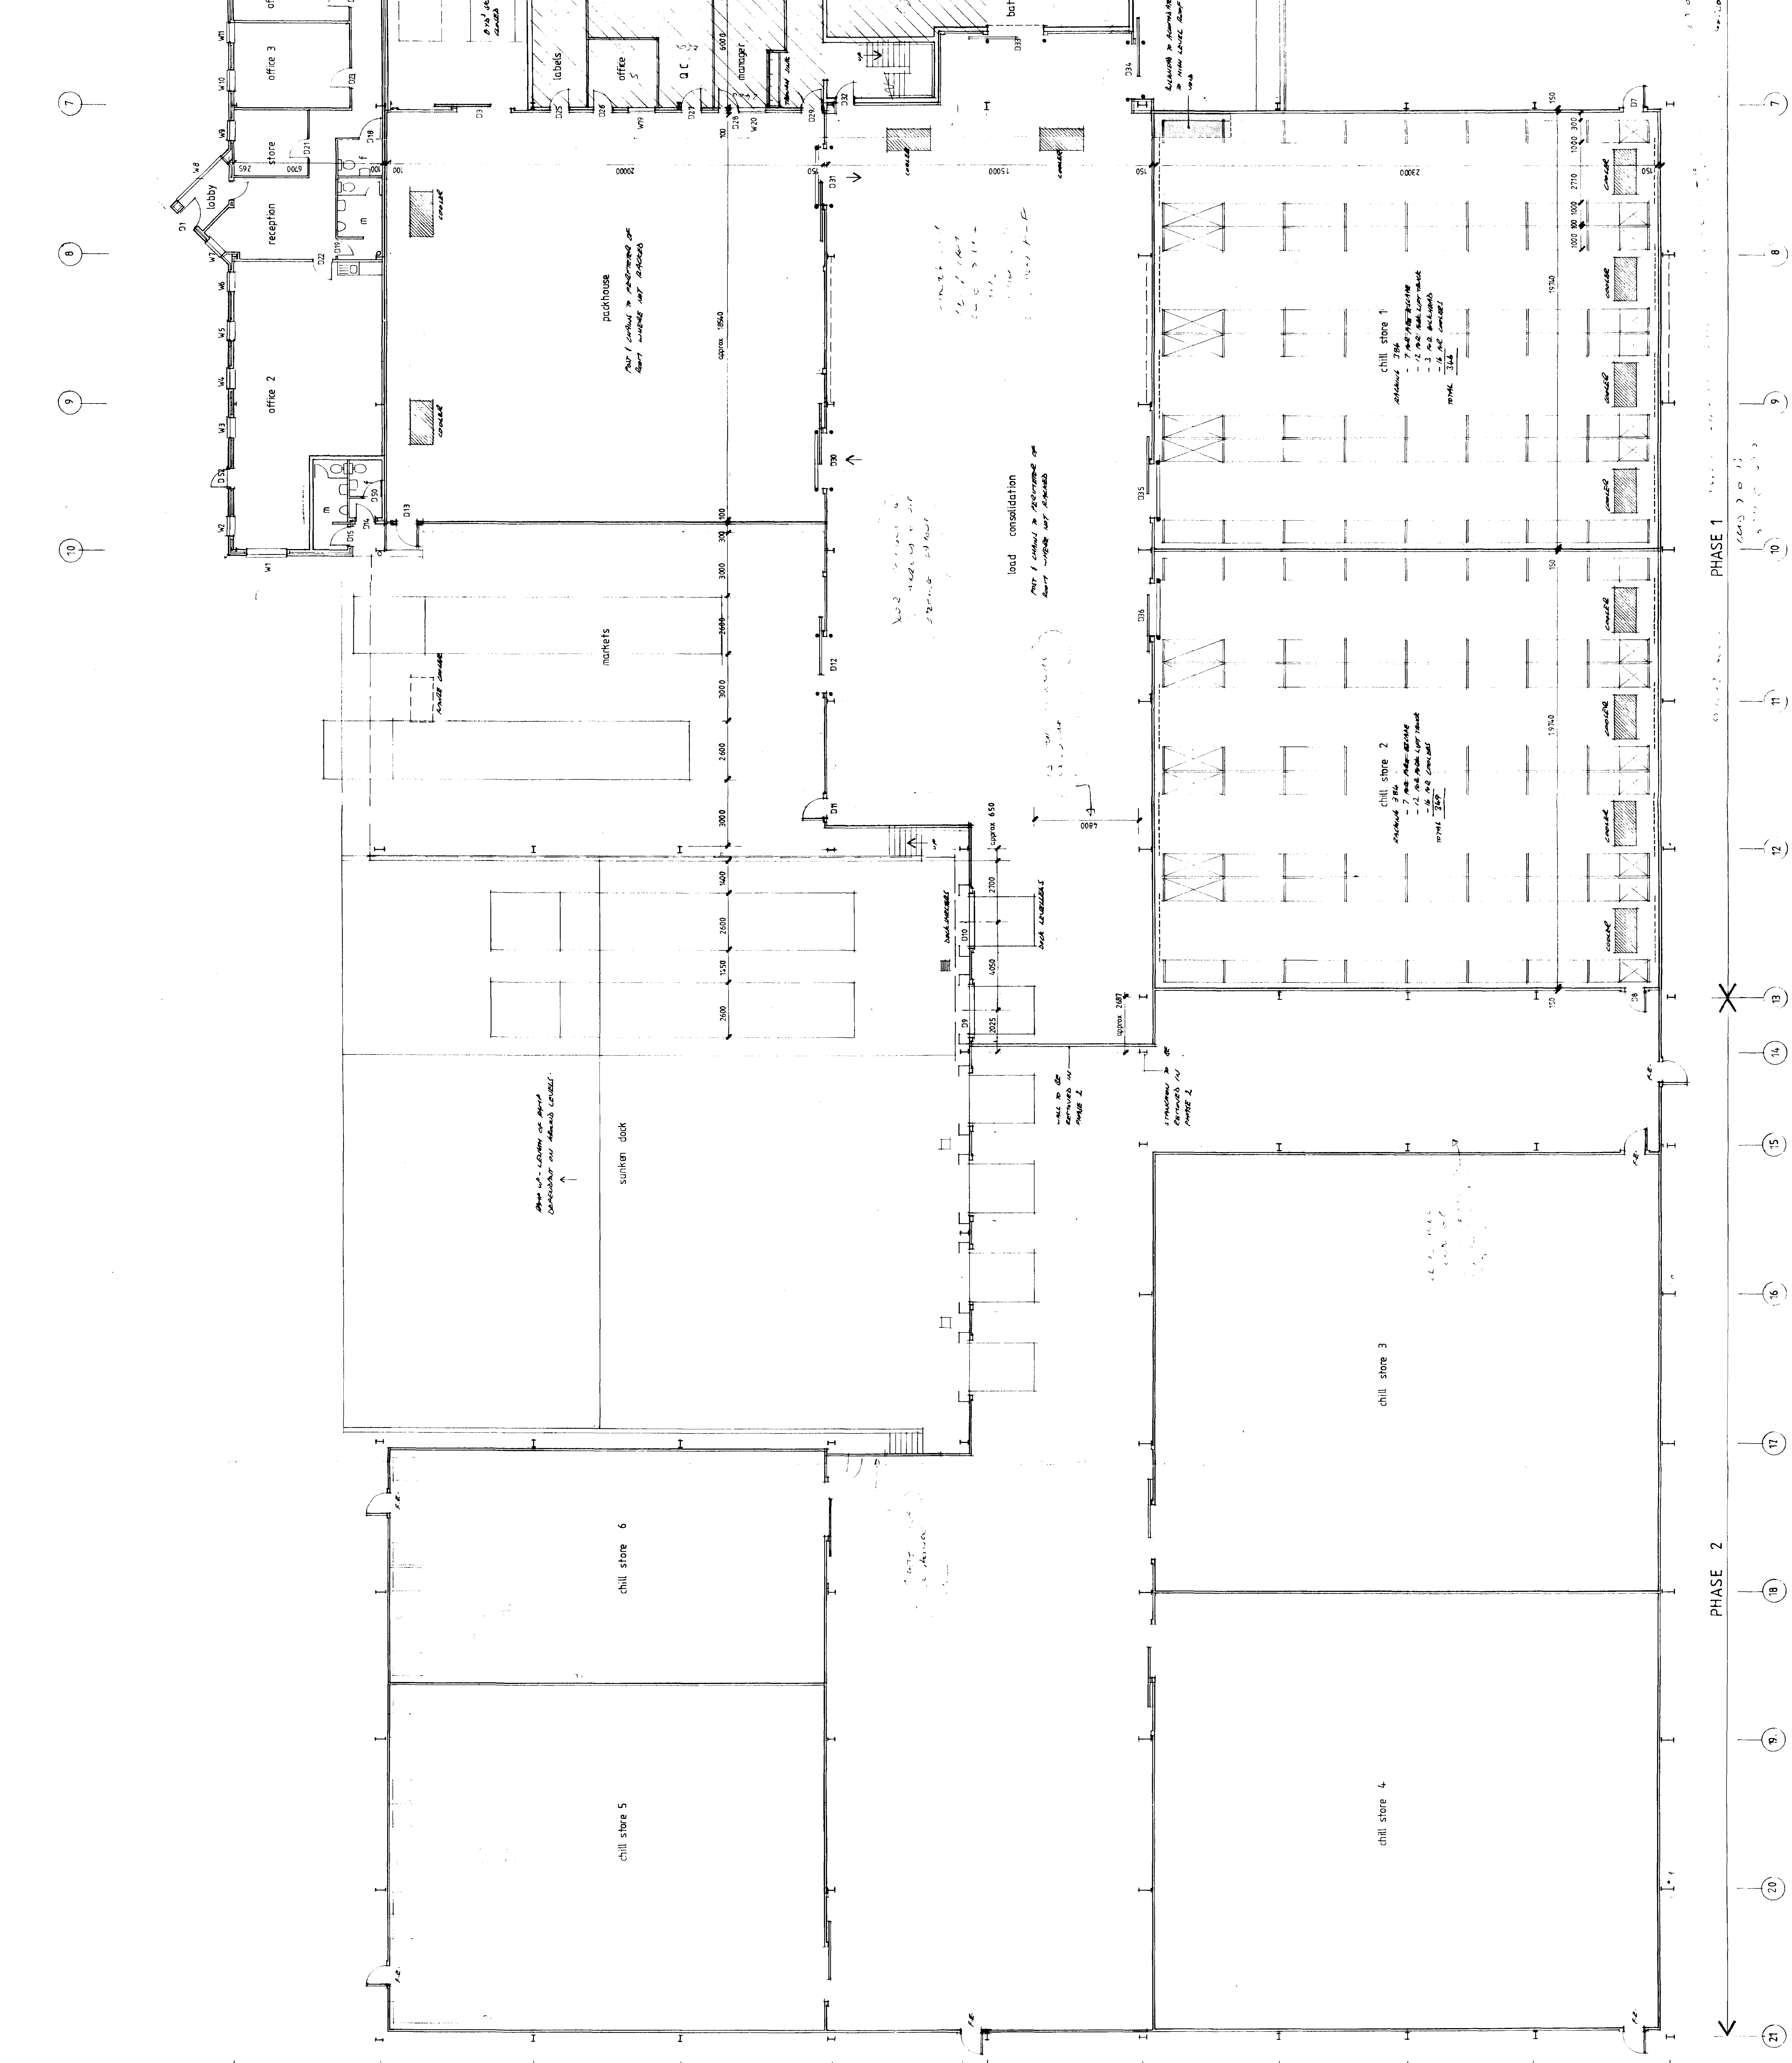

PHASE 1

PHASE 2