




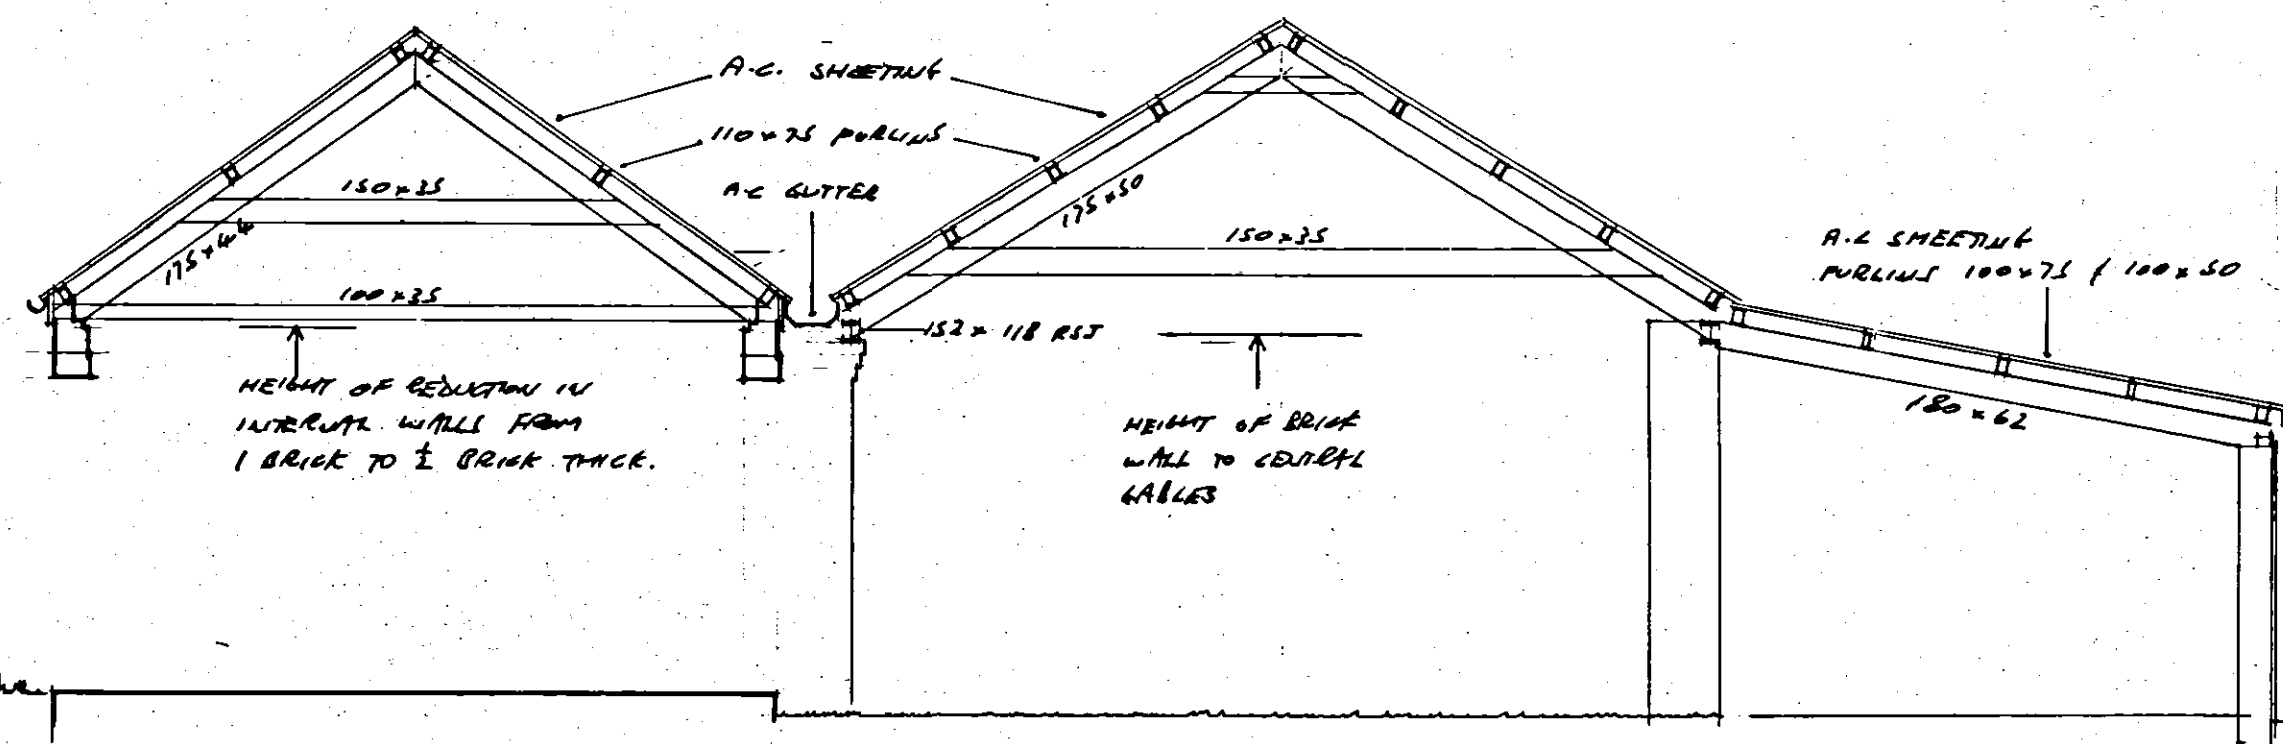


SECTION 1-50

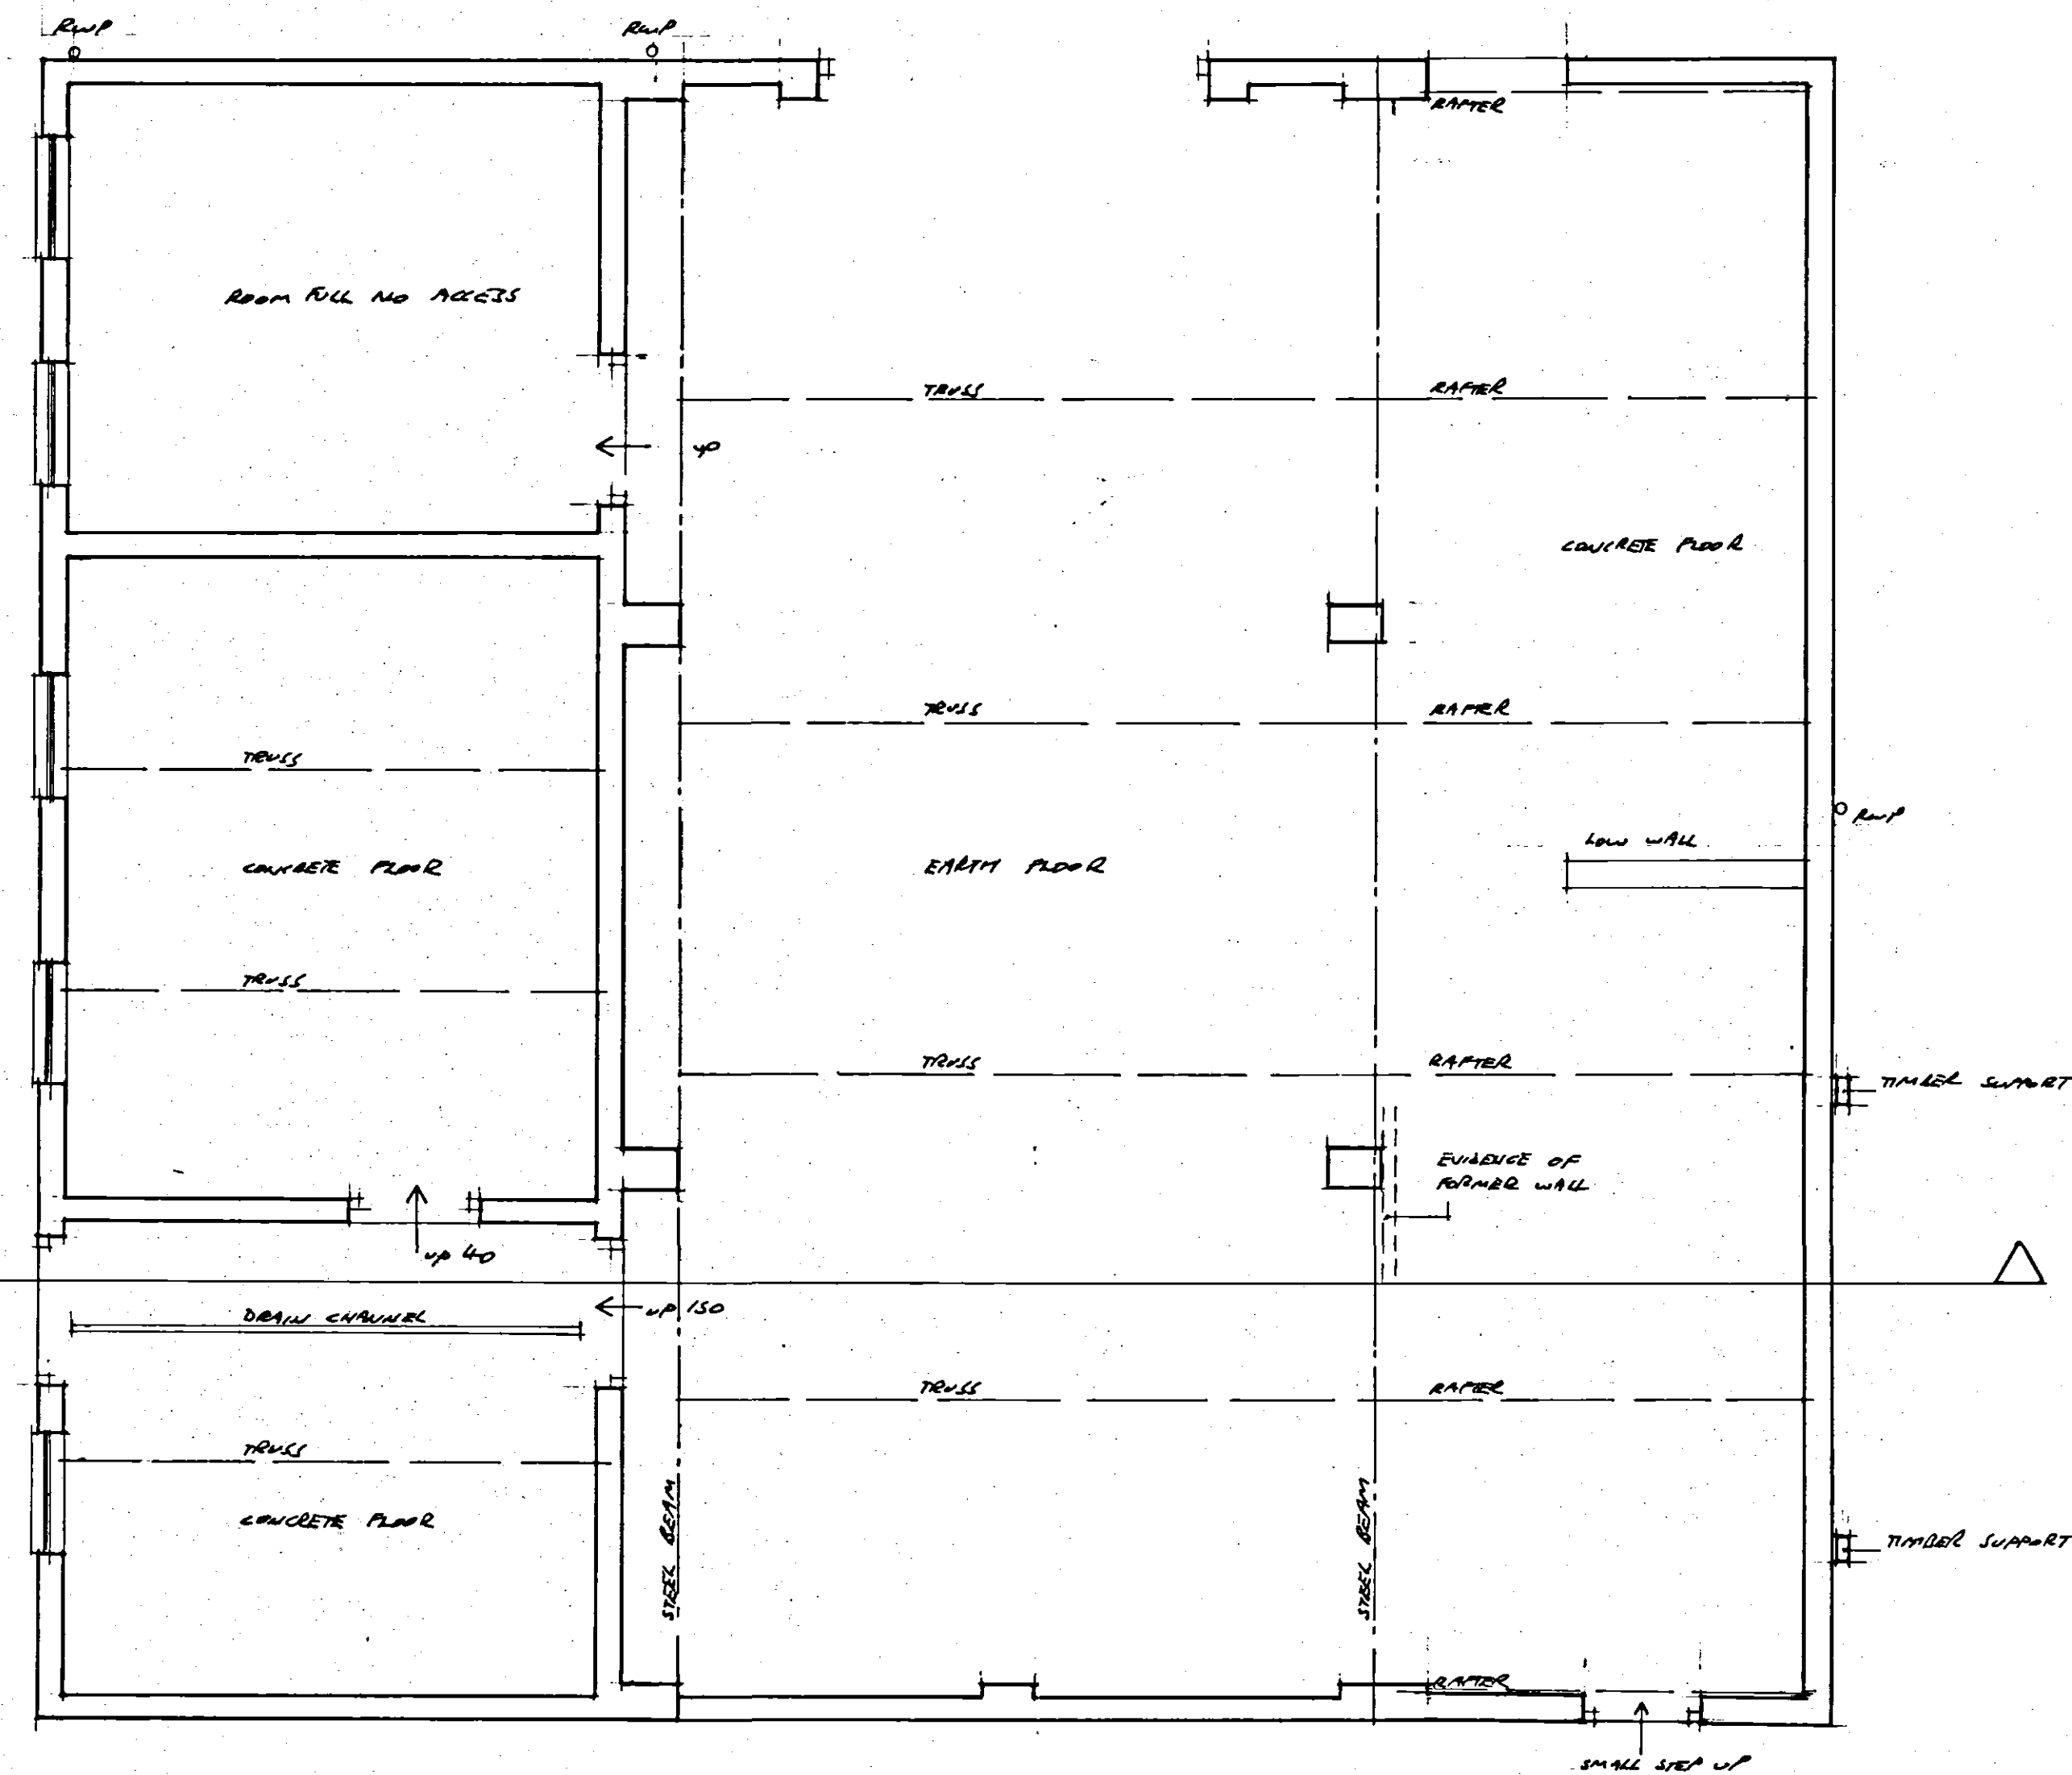


PLAN 1-50

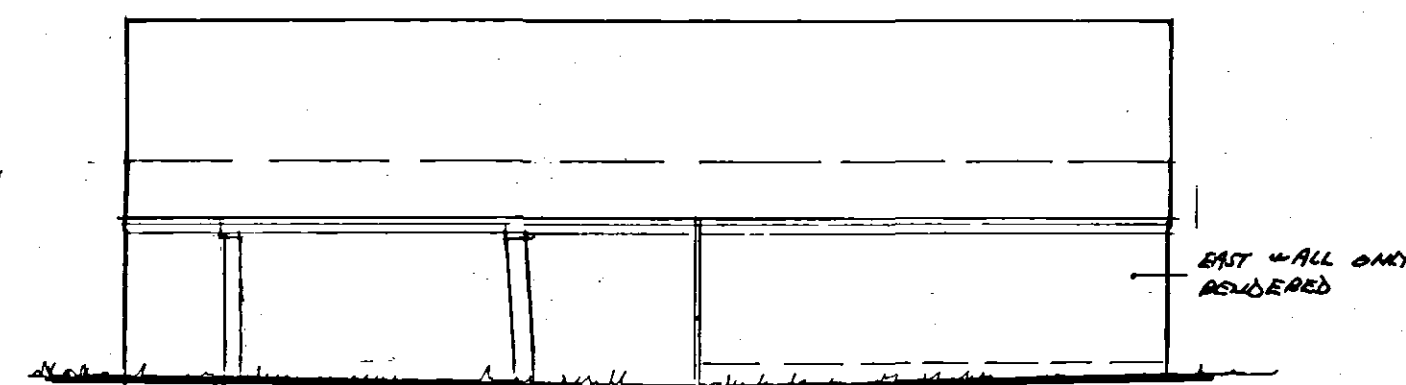


EAST 1-100

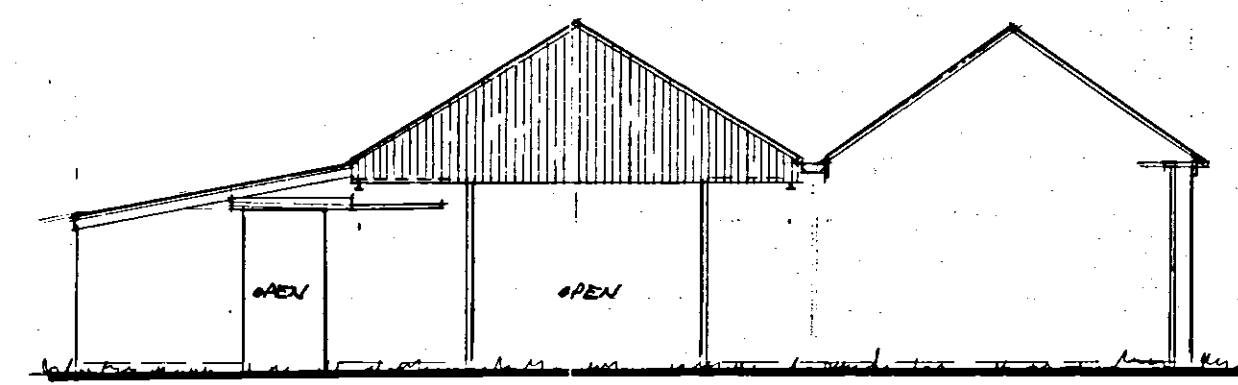

NORTH 1-100

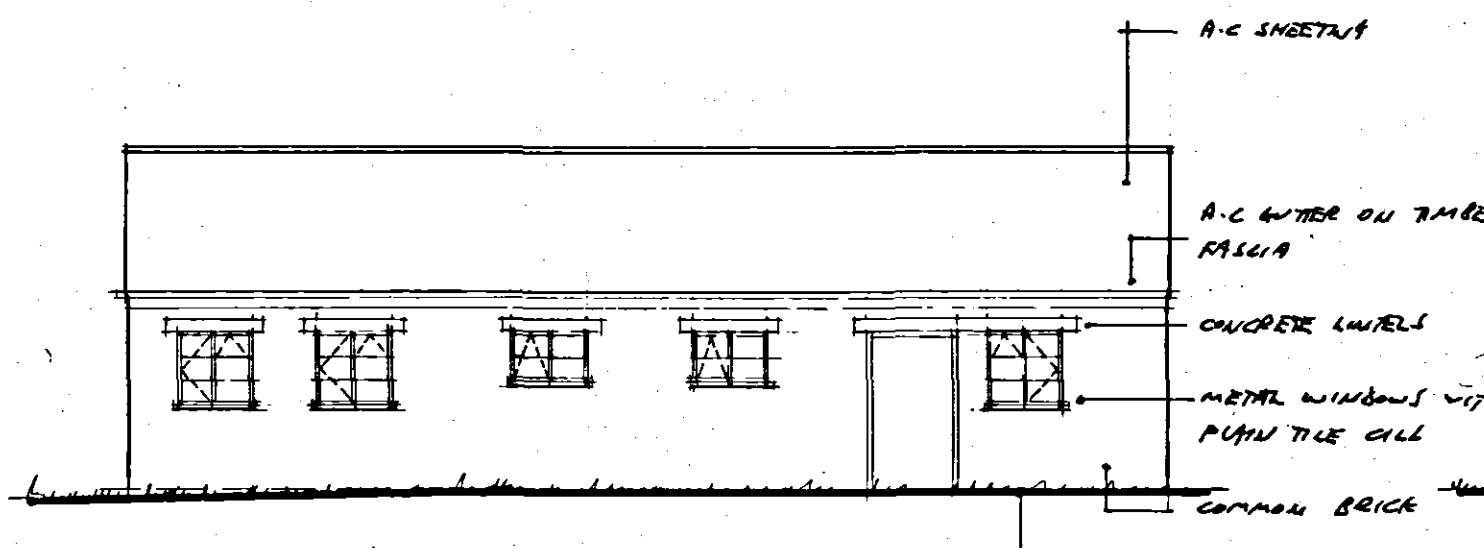


WEST 1-100

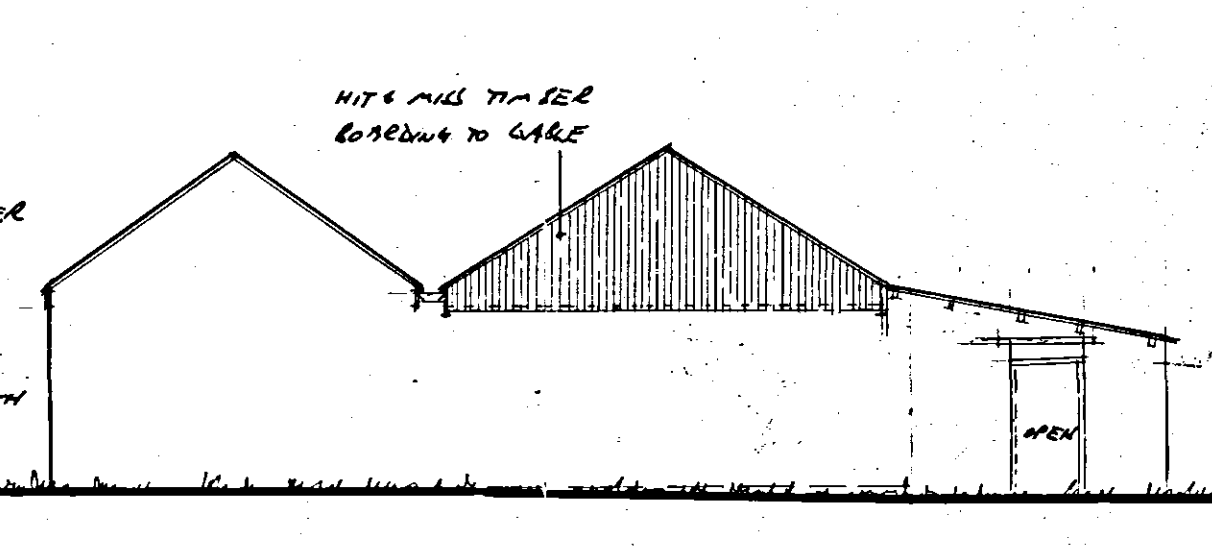

SOUTH 1-100



LOCATION PLAN 1-2500

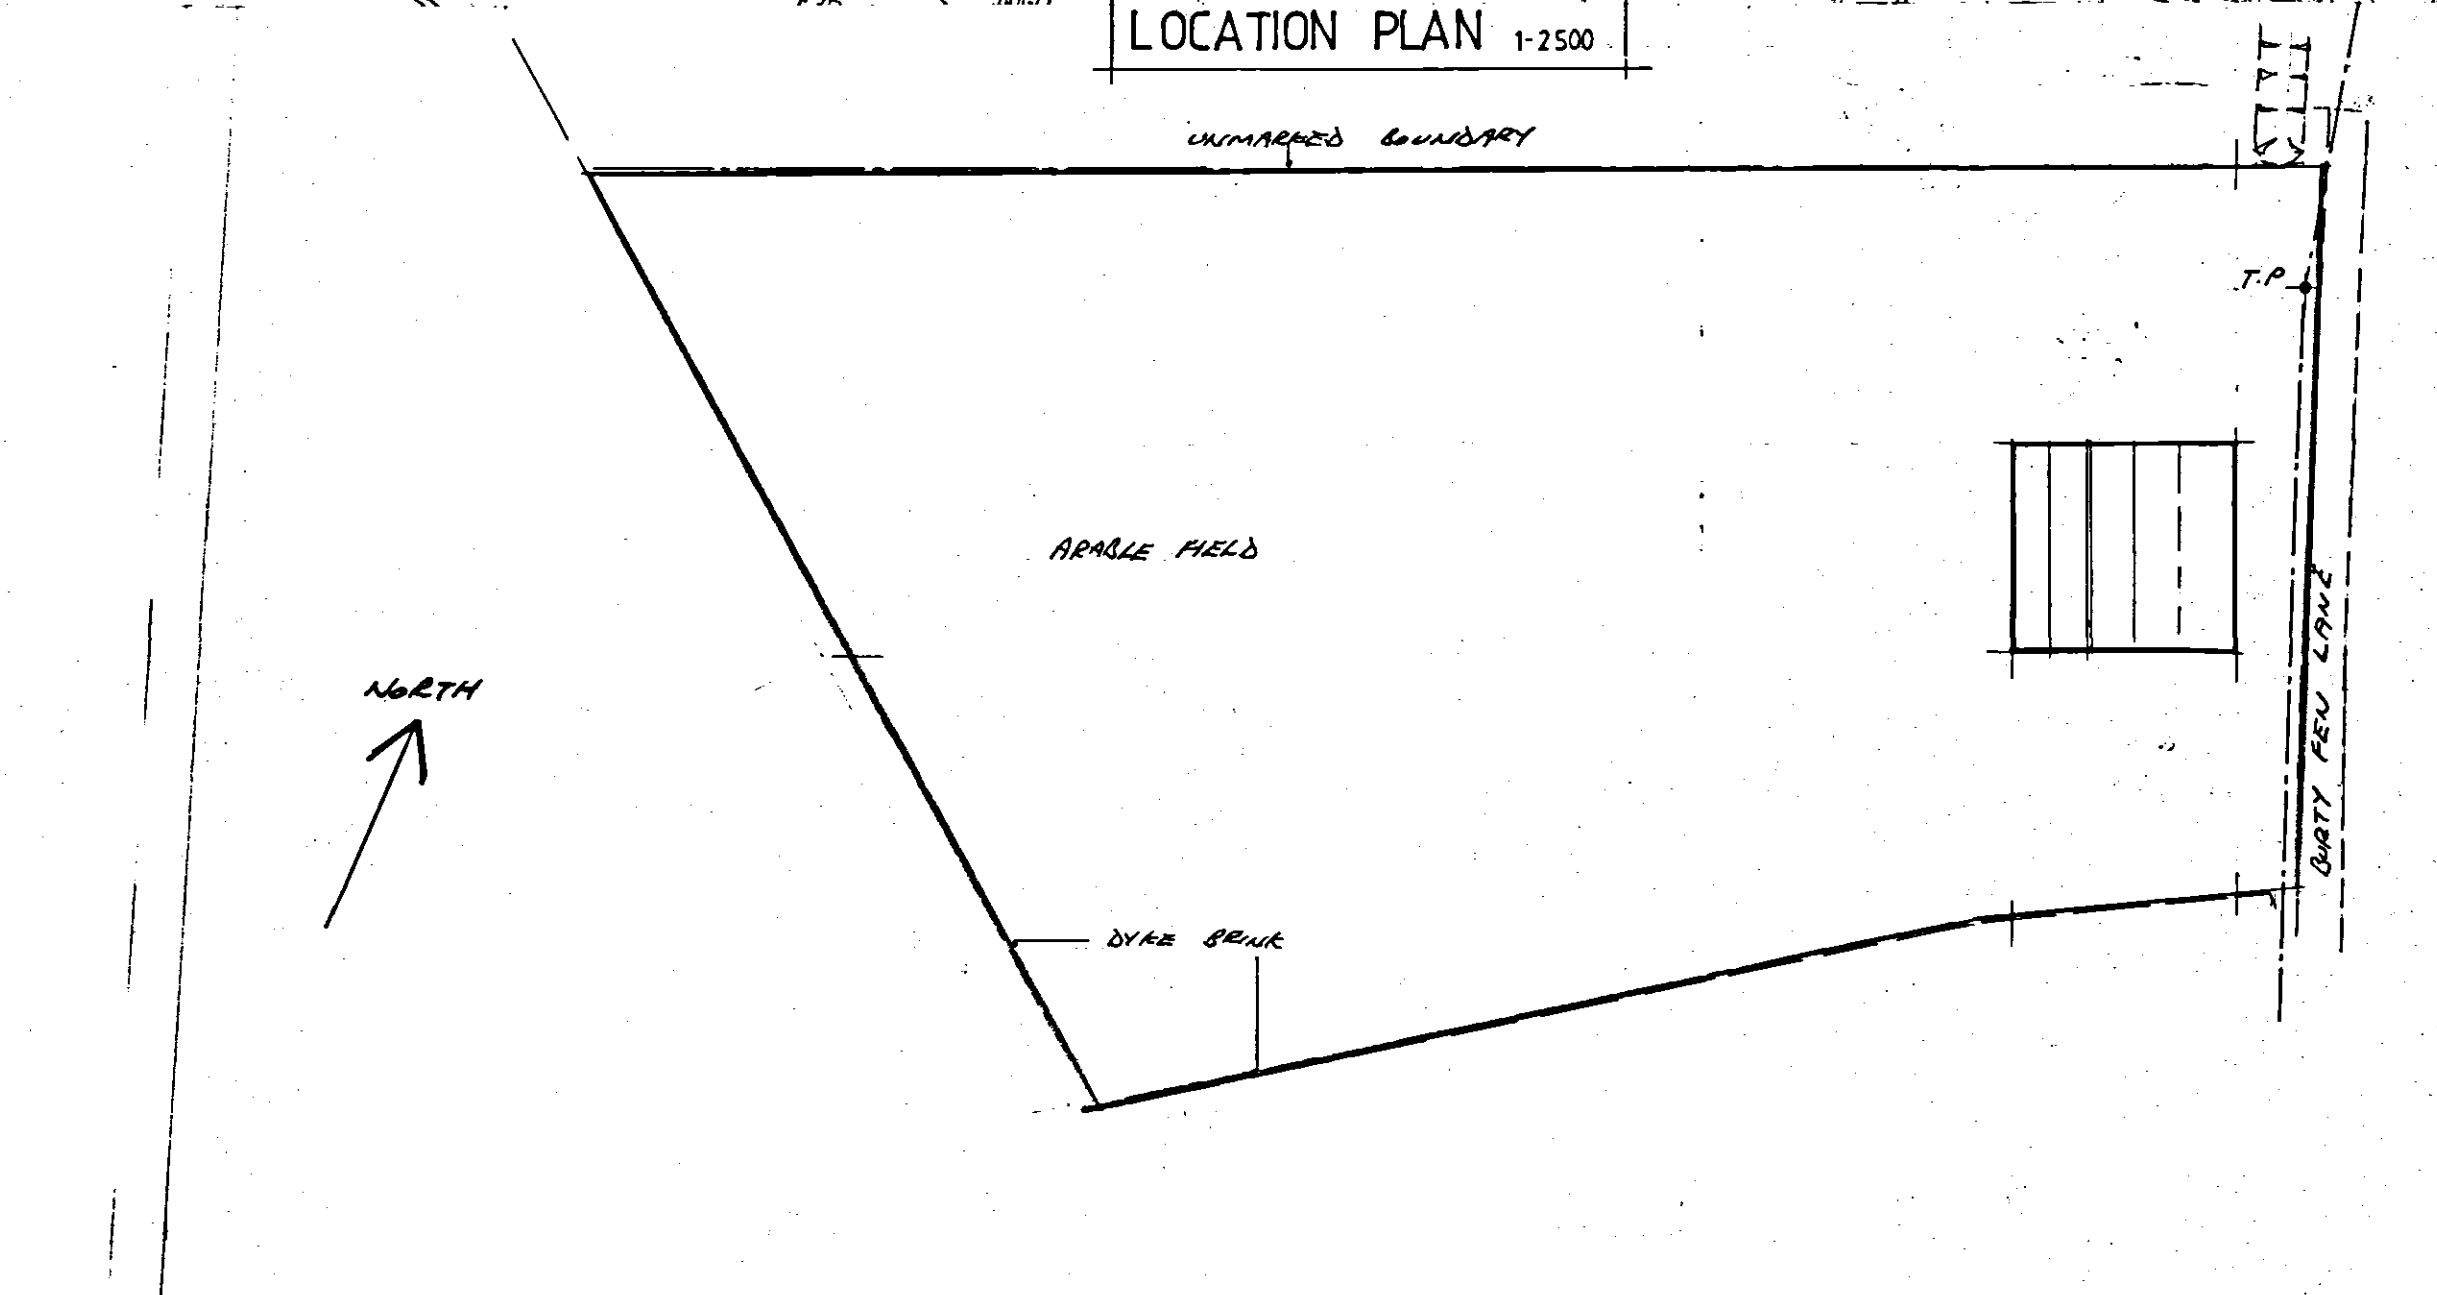

SITE PLAN 1-500

SHDC
Planning & Development
21 MAR 2005
Ref: 0373/05

Contractor To Check All Dimensions
On Site Before Work Commences.

Rev.	Date	Init.	Revision Details
A	21-3	AD	ADD OF 1/2 BRICK REDUCTIONS

PODDINGTONS
Architectural Design Consultants

Unit 7, The Flaxmill, Flaxmill Lane, Pinchbeck,
Spalding, Lincs. PE11 3XQ.
Tel: 01775 720866 Fax: 01775 720877

Project:
MR & MRS J BOOR.
BURTEY FEN LANE,
PINCHBECK, SPALDING, Lincs.

PROPOSED BARN CONVERSION

Drawing:
PLAN AS EXISTING

Scale:
AS SHOWN

Drawn:
Date: JUNE 2004

Drawing No.
3192-1

Rev. A

DETERMINED
PLAN