



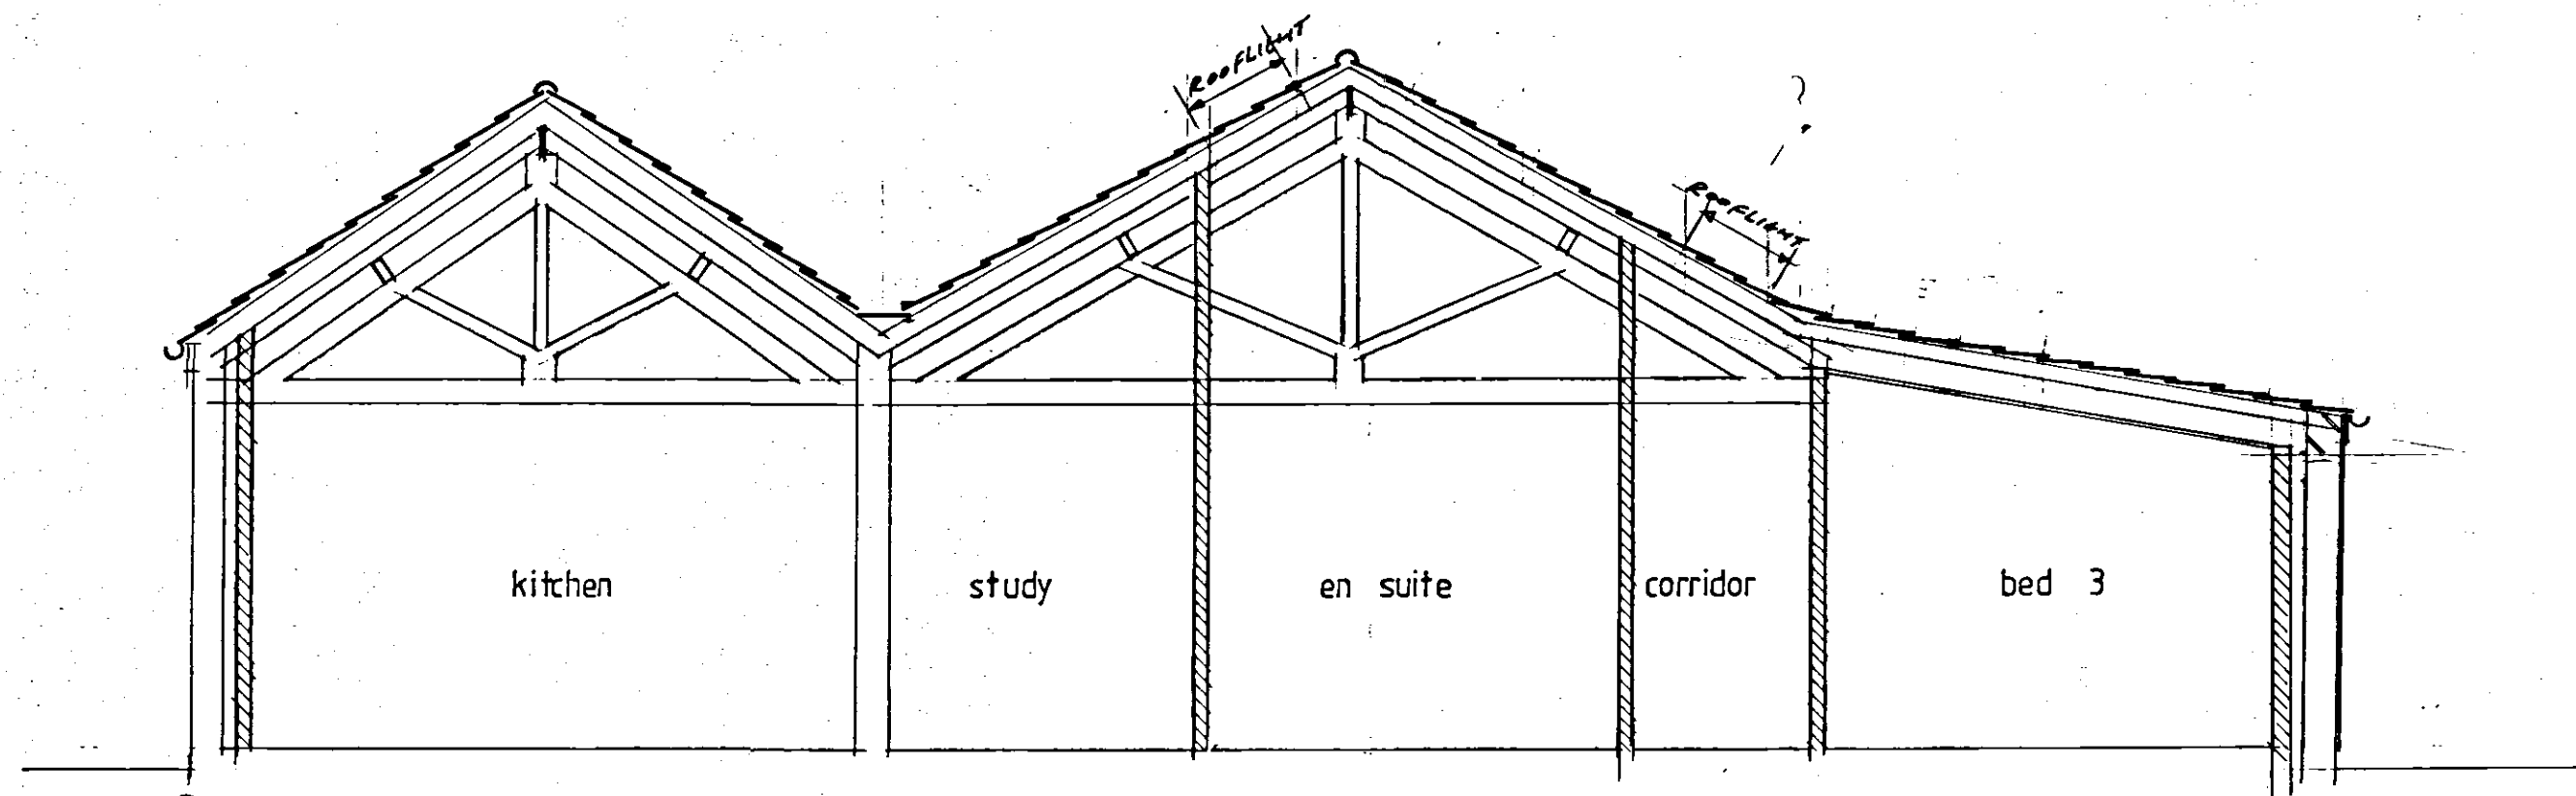


section 1-50

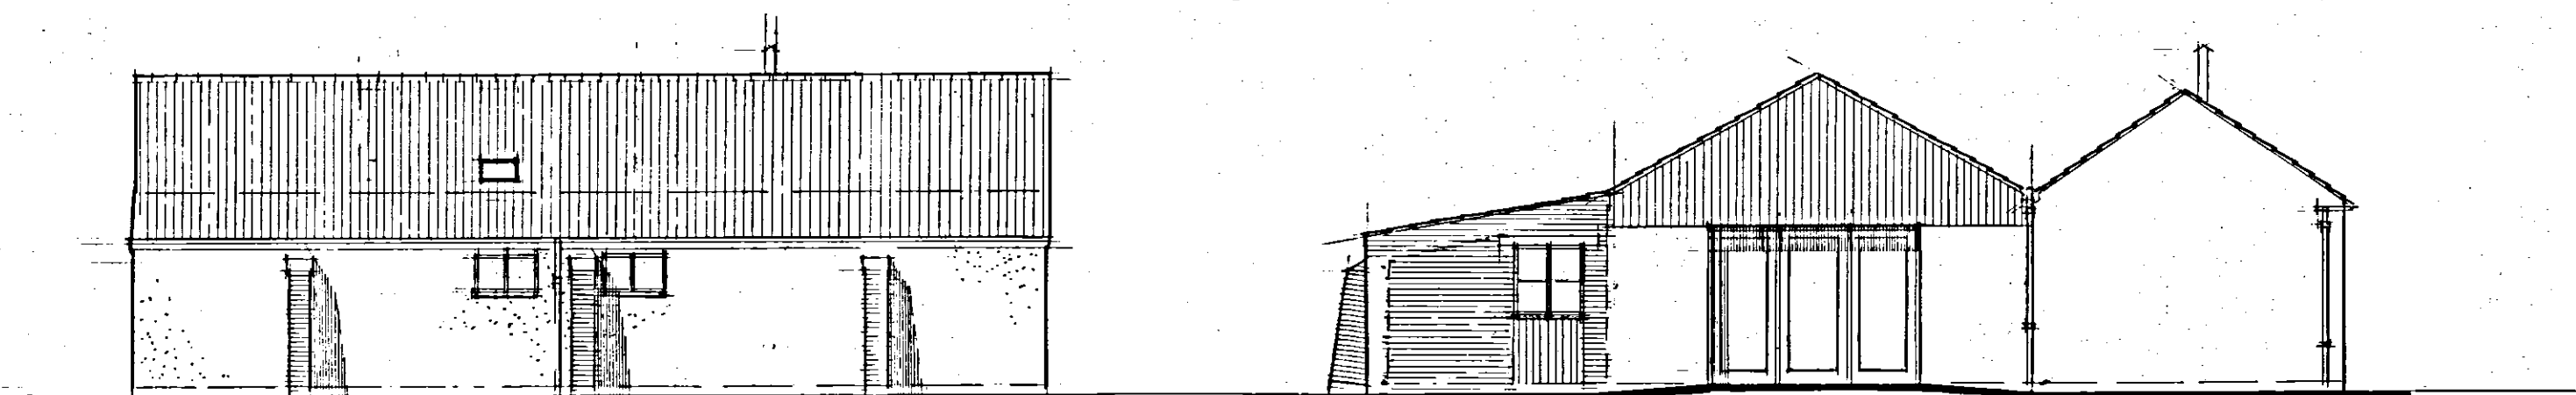

east 1-100

north 1-100

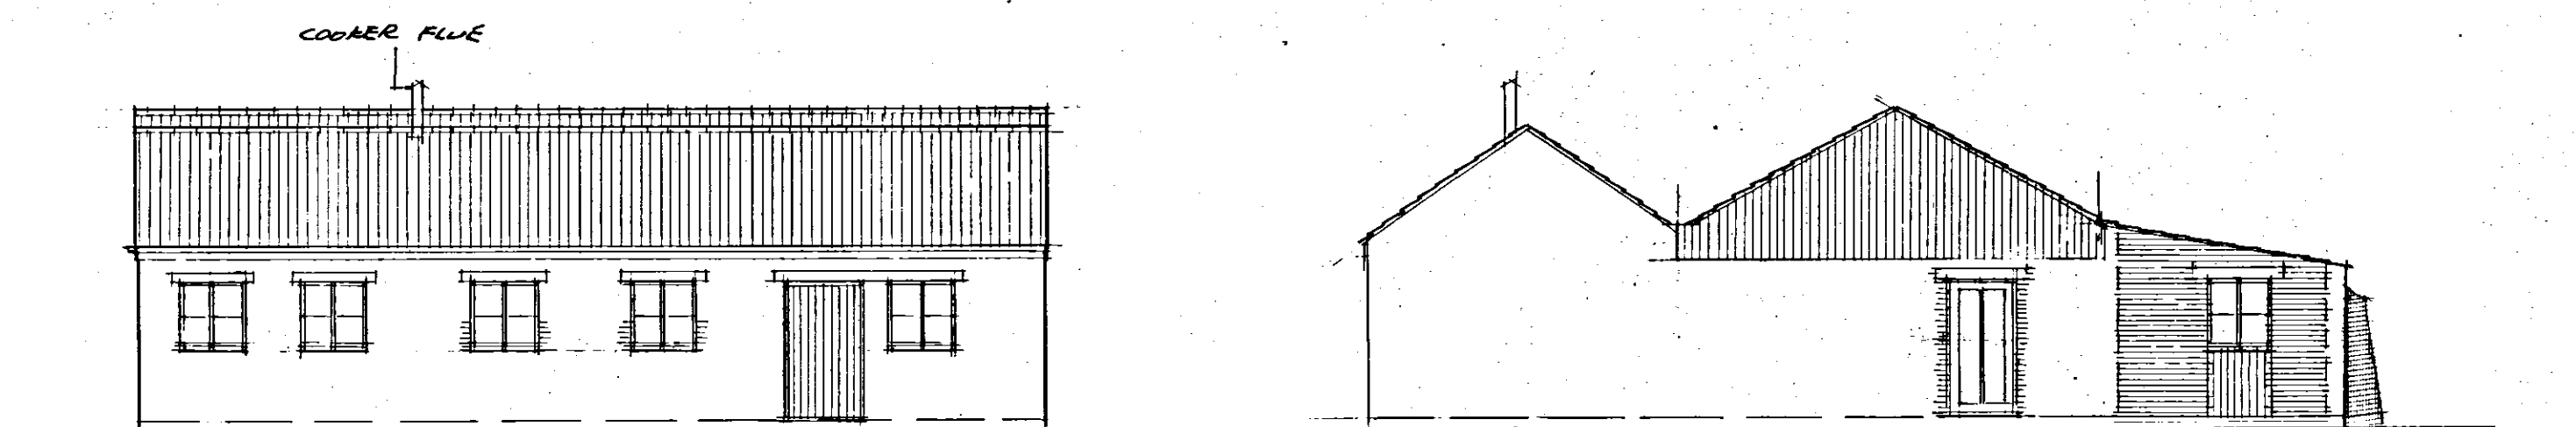

west 1-100

south 1-100

MATERIAL SPECIFICATION - BARN


STRIP OFF EXISTING A/C SHEETING & LINING/STAIN. REMOVE NEW ROOF STRUCTURE & COVER WITH SLAY PLASTIC.
R.W. ROADS IMITATION CUT IRON & PAINT BLACK.
RE BRICKER ENT WALL & ADD BRICK BUTTERFLY TO GARAGE VERTICAL T&G TIMBER PARQUET & STAIN BLACK.
SANDER W&A & STAIN BUCKLE EXTERIORLY.

MATERIAL SPECIFICATION - GARAGE


TILES & R.W. BORDS AT GARDY.
TIMBER CLADDING TO BE HARDWOOD FATHER EDGE BOARDING & STAIN BUCKLE.

NOTES


- REBUILD MASONRY BETWEEN EXISTING DOOR OPENING & PILLAR & FULLY BUILD INTO PIER.
- REMOVE DOOR FRAME LEND UP BOTTOM PART OF OPENING & BUILD IN WINDOW.
- FORM OPENING & BUILD IN WINDOW.
- REBUILD BRICK GARAGE TO SOUTHERN END OF LEAN TO & FULLY BUILD INTO PIER & EAST WALL.
- LOWER CILIC HEIGHT TO 2ND EXISTING WINDOWS.
- FORM OPENING & BUILD IN DOOR.

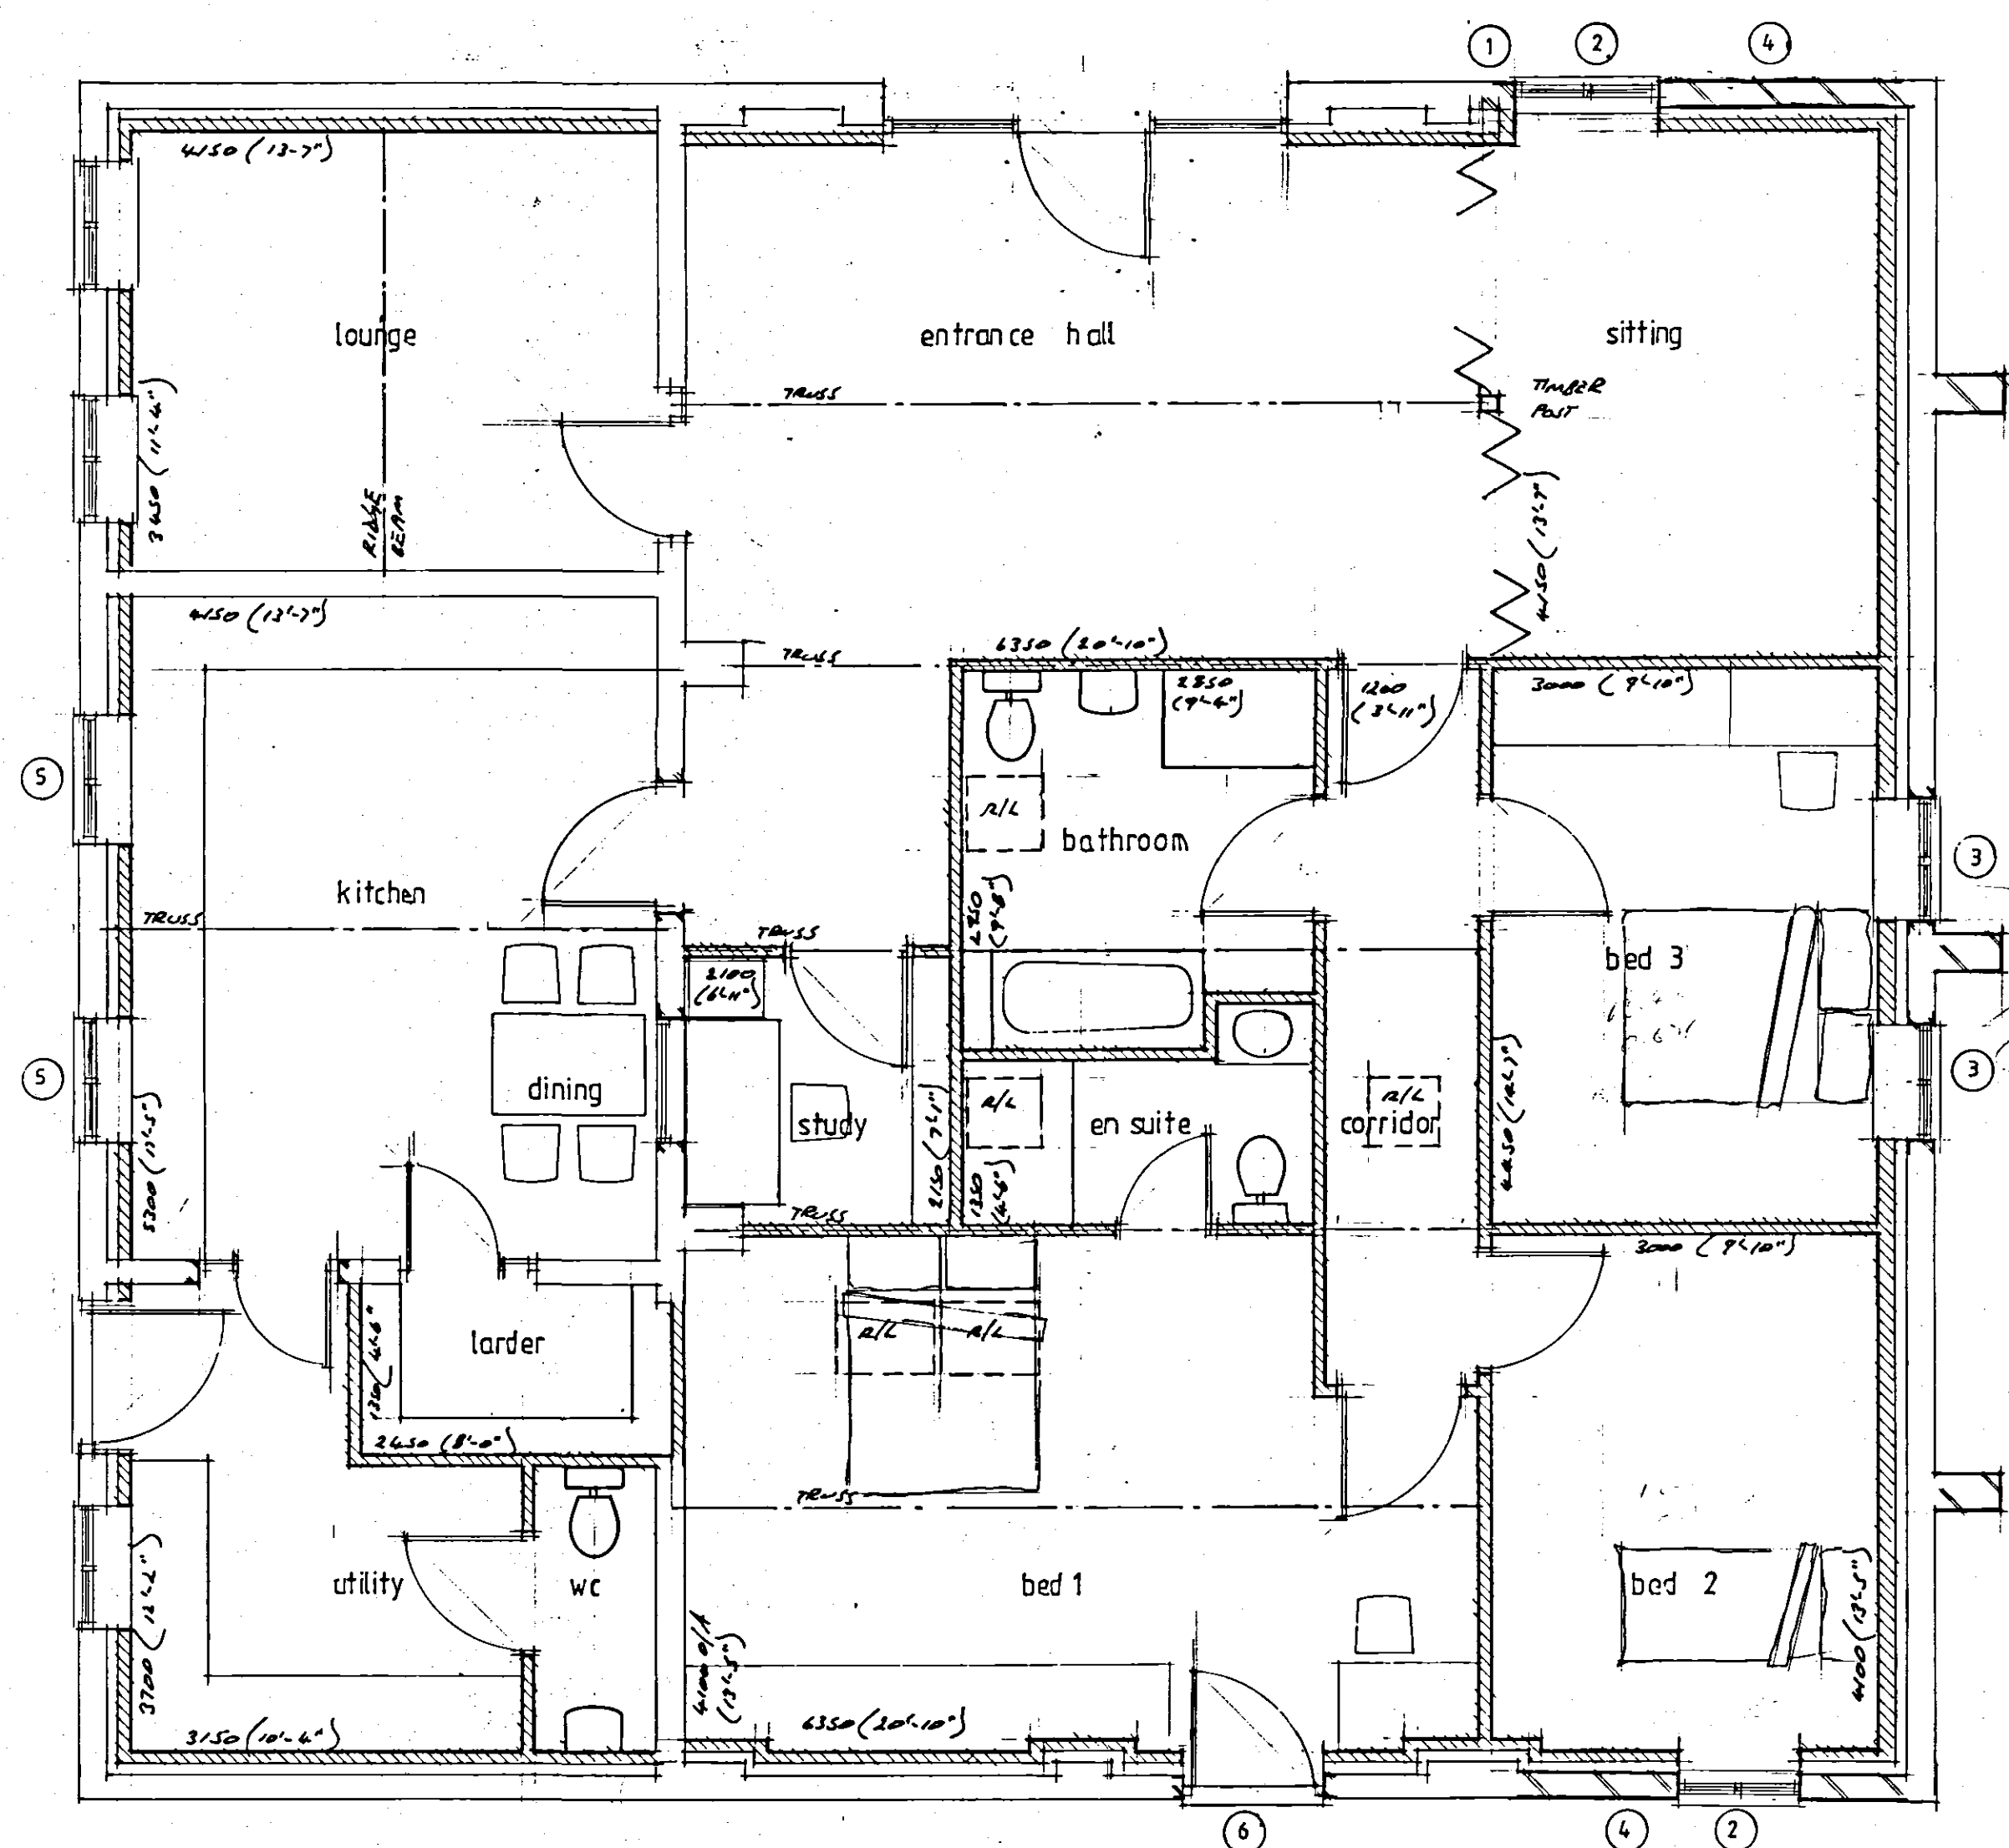


plan as proposed 1-50

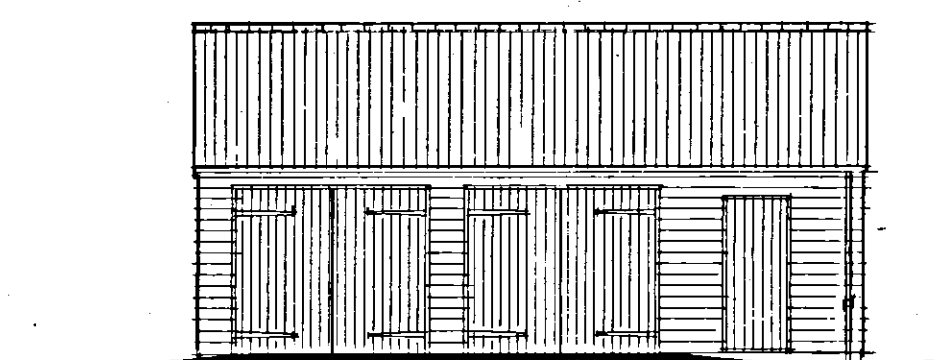


west 1-100

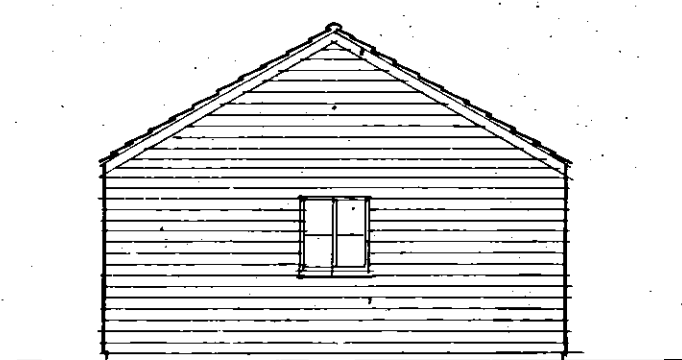


north & south 1-100

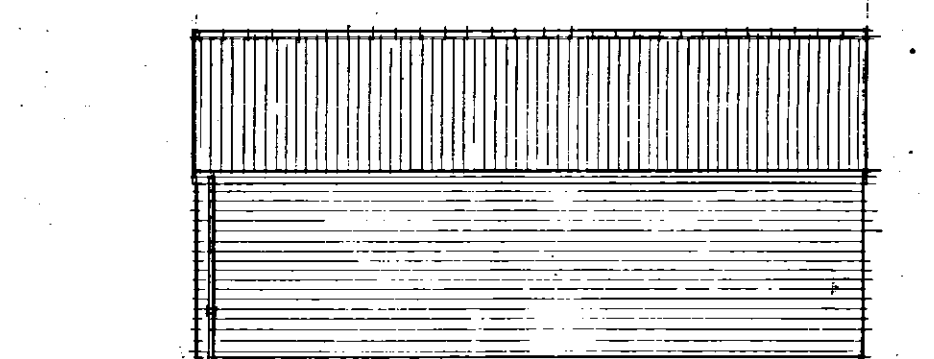


east 1-100

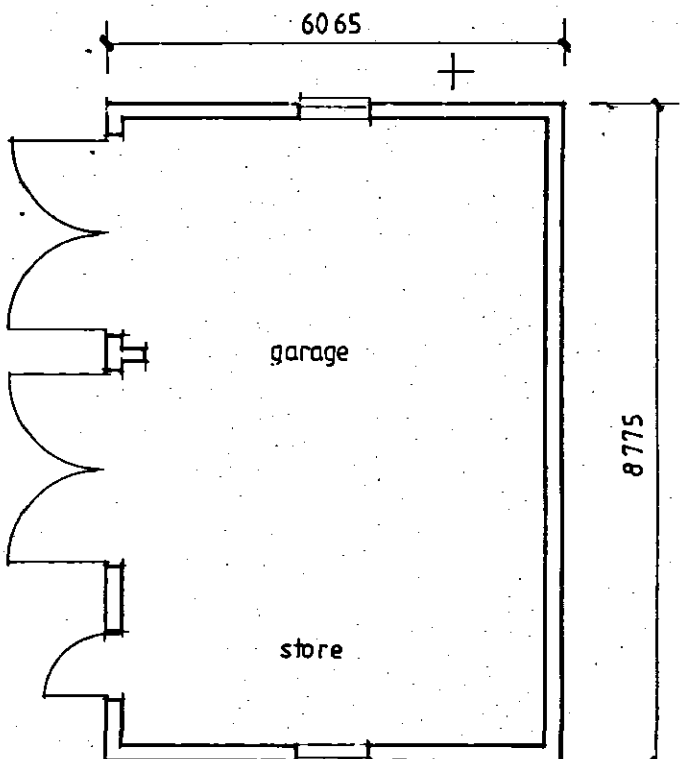

plan 1-100

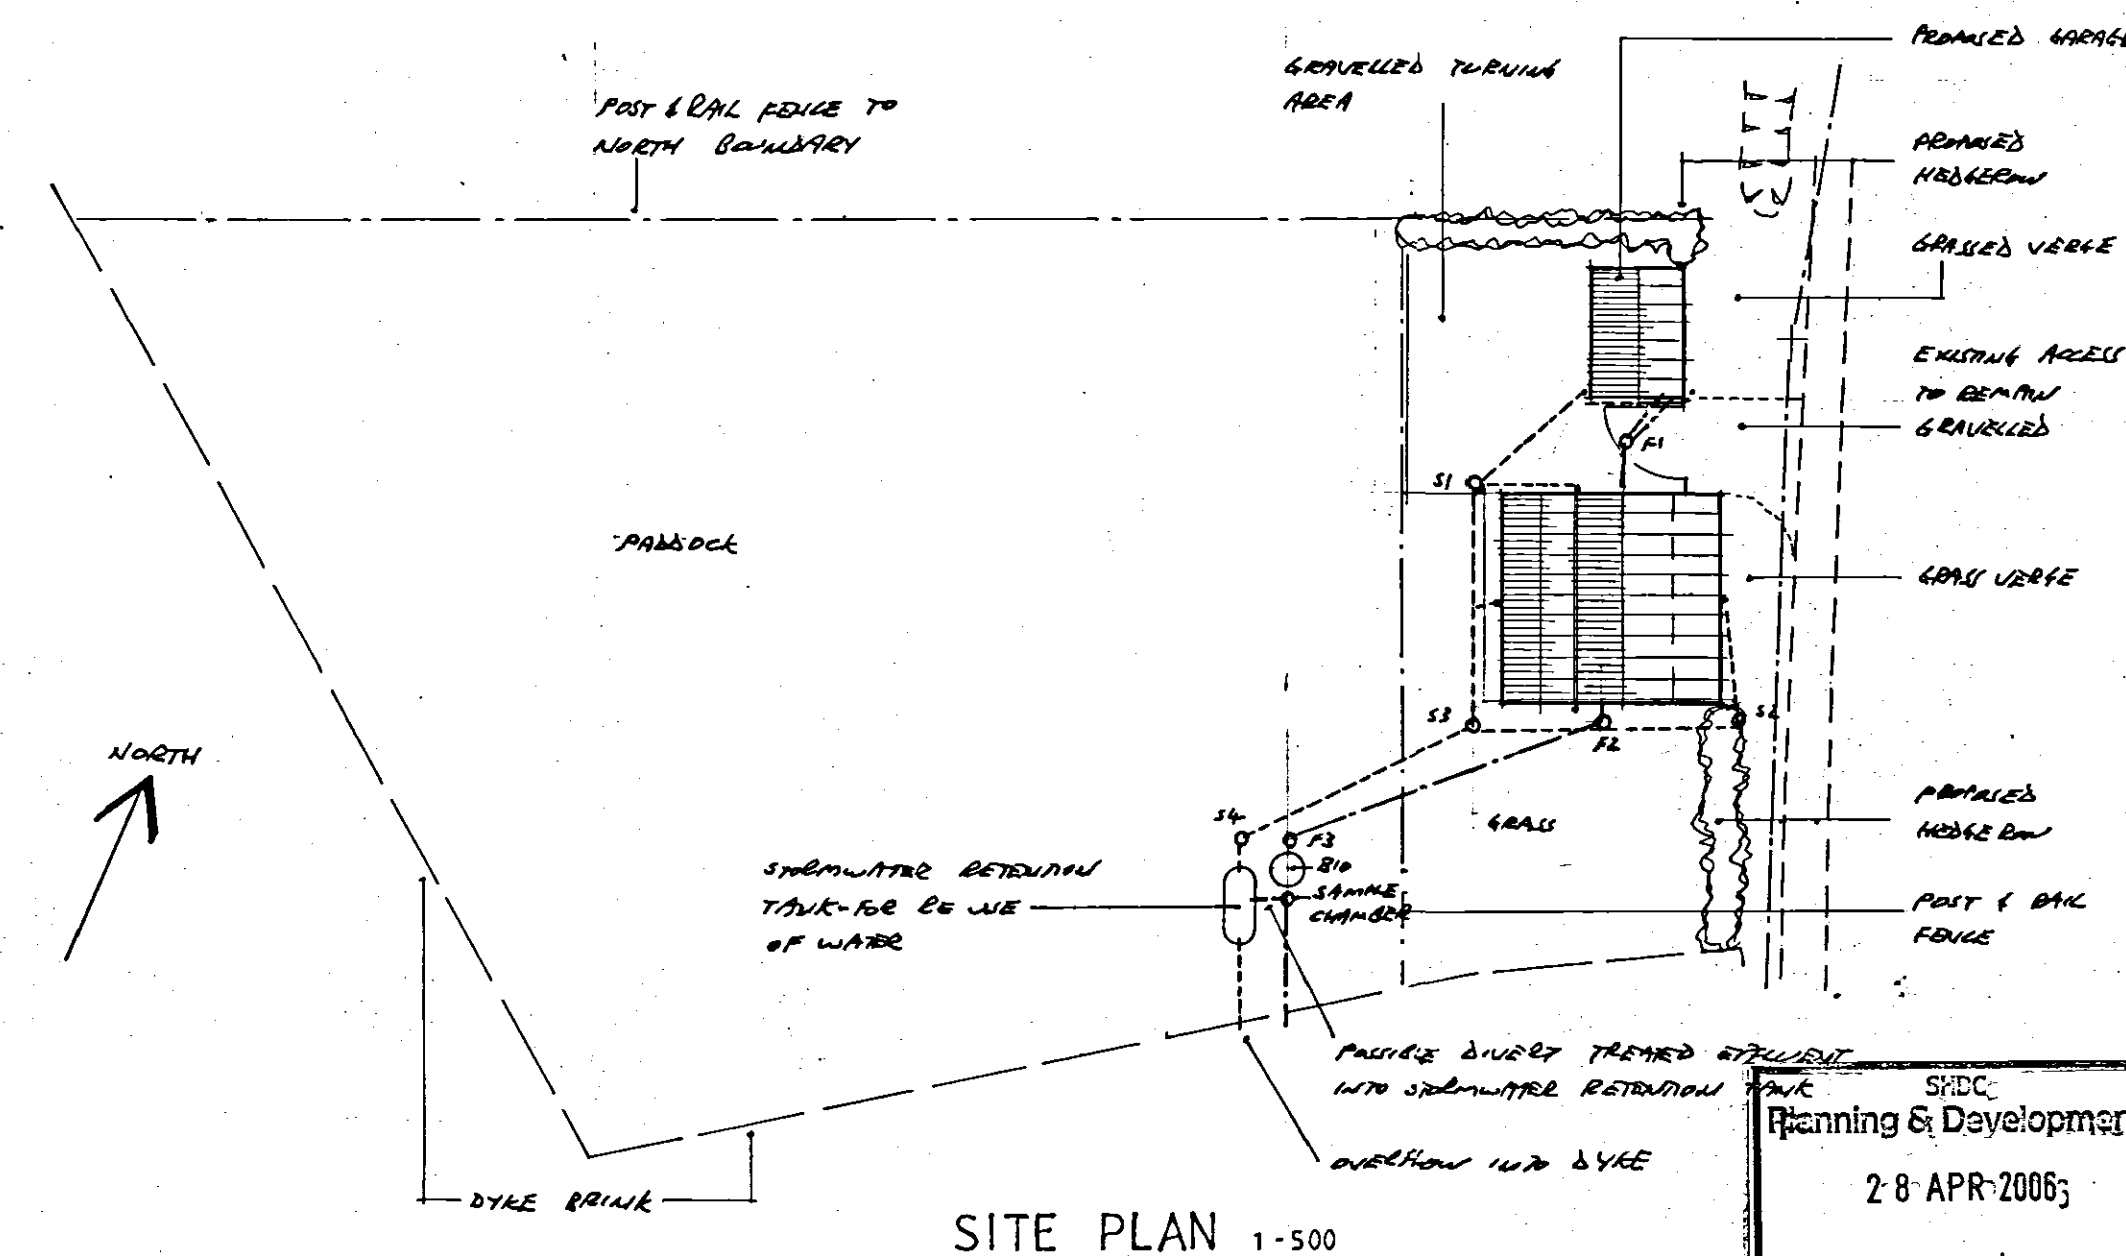

SITE PLAN 1-500

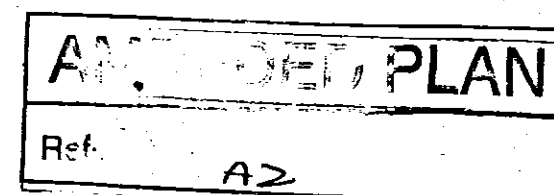

Contractor To Check All Dimensions
On Site Before Work Commences.

Rev.	Date	Int.	Revision Details
1	28.06.05	AS	REBUILD NORTH GARAGE BEST CHANGE WINDOW TO 2ND AND FULL STAIN BATH
2	28.06.05	AS	
3	28.06.05	AS	
4	28.06.05	AS	
5	28.06.05	AS	
6	28.06.05	AS	
7	28.06.05	AS	
8	28.06.05	AS	
9	28.06.05	AS	
10	28.06.05	AS	

PODDINGTONS
Architectural Design Consultants

Unit 7, The Flaxmill, Flaxmill Lane, Pinchbeck,
Spalding, Lincs. PE11 3XQ.
Tel: 01775 720866 Fax: 01775 720877

Project:
MR & MRS J. BOOR.
BURTEY FEN LANE,
PINCHBECK, SPALDING, Lincs.

PROPOSED BARN CONVERSION

Drawing:
PLAN AS PROPOSED

Scale:
AS SHOWN

Drawn:
Date: FEB 2005

Rev. 1 2 3 4 5 6 7 8 9 10

SHDC
Planning & Development
28 APR 2005
Ref: 0373/05