


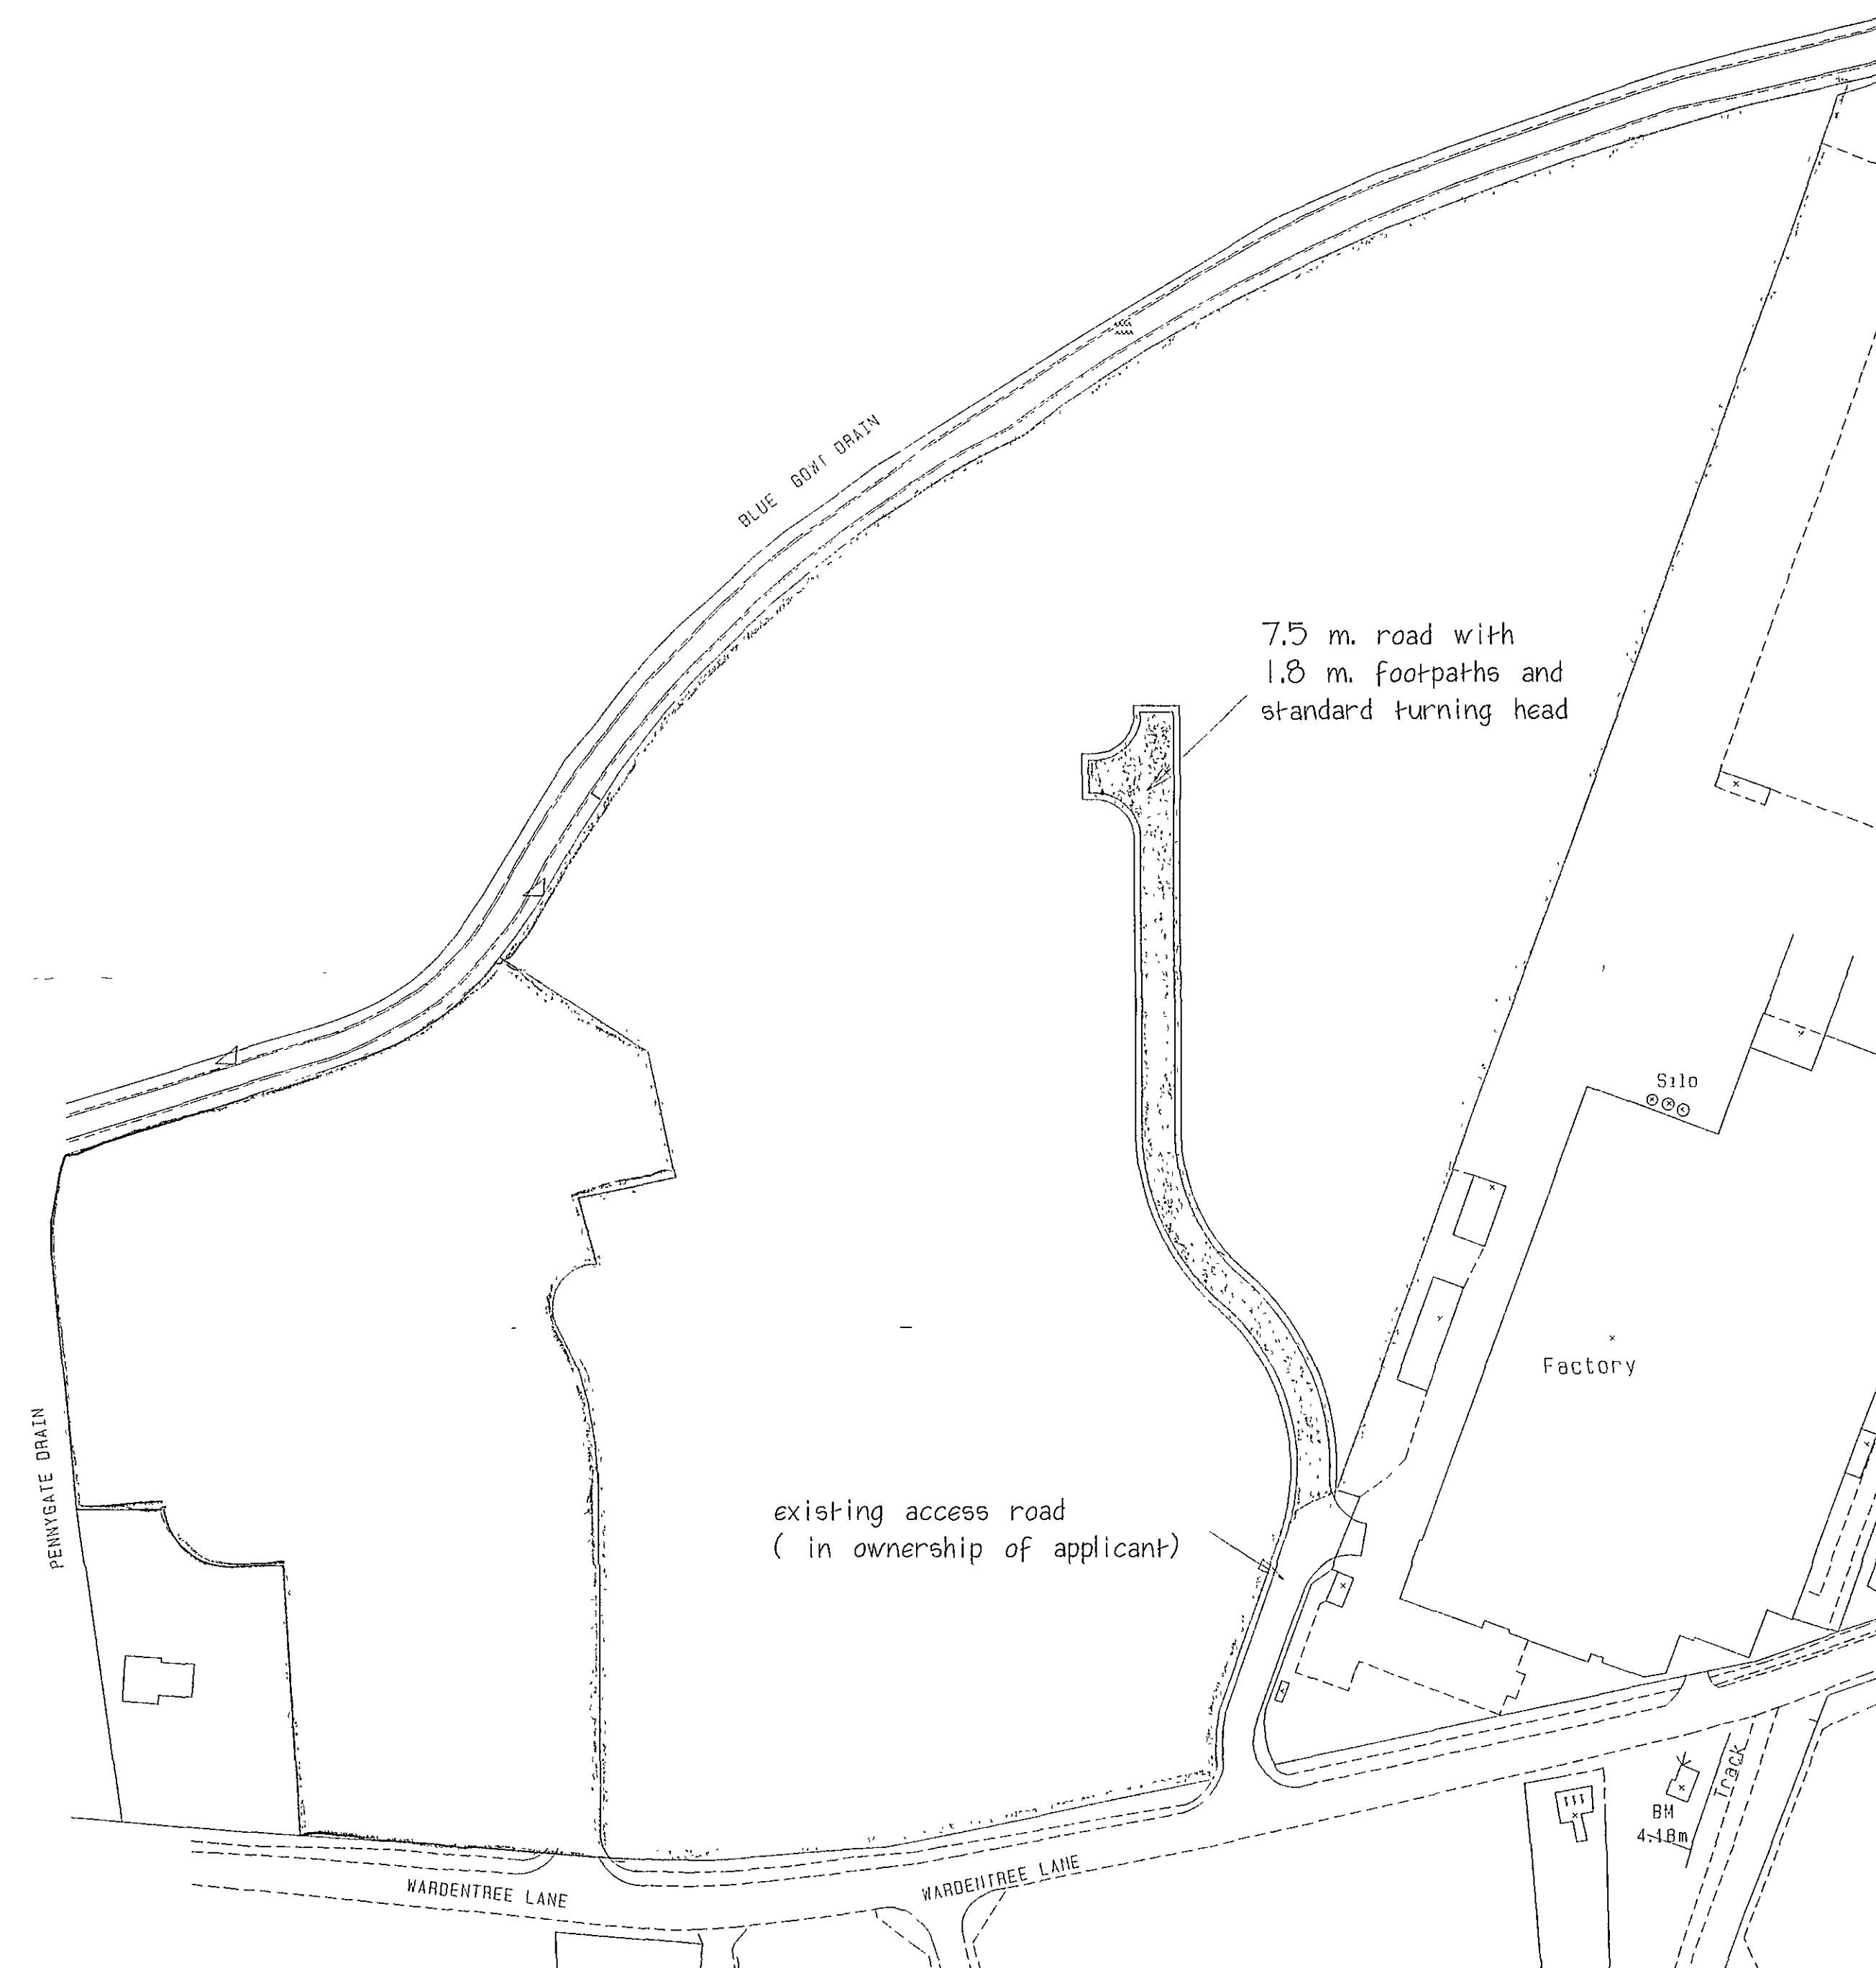

REVISIONS:-

Roads/boundaries revised 08/05


SHDC
Planning & Development
23 MAR 2007
Ref: 037407

DETERMINED
PLAN

**M. PARKER
& SONS LIMITED**

BUILDERS & CONTRACTORS

ST. JOHNS RD SPALDING
FAX. 01775 762171

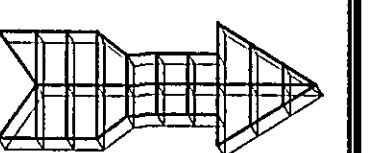

LINCS PE11 1JX
TEL. 01775 724777

PROPOSED DEVELOPMENT ON LAND AT
WARDENTREE LANE, SPALDING.

SITE PLAN

PROPOSED ROAD

SCALES 1:1250

DRG. NO. WLS 4

DATE 03/07