


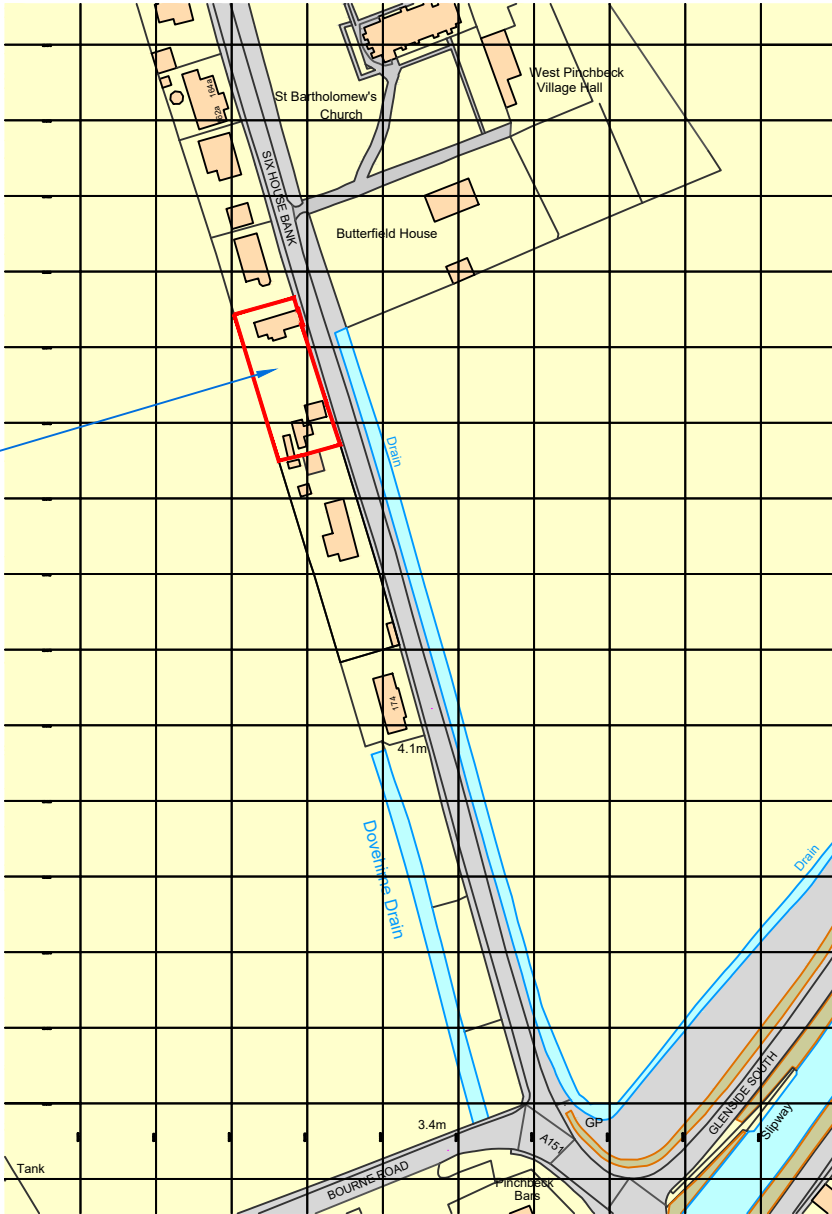


Site of proposed works:
The Cottage
168 Six House Bank
West Pinchbeck
Spalding
PE11 3QG



 = Site Boundary Line

SITE LOCATION PLAN

Scale: 1 : 2500

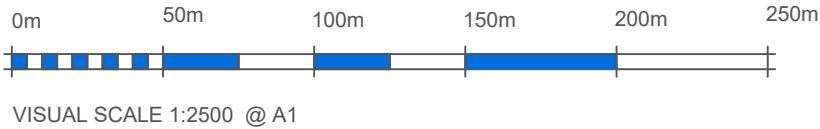

P1	Drawing issued for planning.	17.04.2023
REV:	DESCRIPTION	DATE:
DATE STARTED:	SCALE:	DRAWN BY:
OCT 2022	1:2500	RDL



ARCHITECTURAL DESIGN
COMMERCIAL / RESIDENTIAL / INDUSTRIAL

E: admin@voorarchitecture.co.uk
T: 01775 668835

Voor Architectural Design Ltd
4 Pinchbeck Rd
Spalding
PE11 1QD
VAT NO: 382758555
Company number 13450630

CLIENT & LOCATION:

Talus Solutions

168 Six House Bank,
West Pinchbeck,
Spalding,
PE11 3QG

TITLE:
SITE LOCATION PLAN
USE:
PLANNING APPLICATION ISSUE
STATUS:
AS EXISTING
DRAWING NUMBER:
019.22 - 001 - P1

- GENERAL NOTES:
- This drawing is copyright (C).
 - This drawing is to be read in conjunction with all relevant drawings and specifications.
 - This drawing shall not be scaled: use only figured dimensions. All dimensions are shown in millimetres and levels in metres above OS Datum.
 - Dimensions and conditions shall be verified on site. Any discrepancies between this drawing and site conditions shall be brought to the attention of the designer for resolution prior to placing orders or construction.
 - All work shall comply with the Building Regulations and the requirements of the Local Authority, current Codes of practice and British Standards.
 - Dimensions indicated thus:- *are to be confirmed on site.
 - For remainder of notes see drg no.H****/**.
 - Site plan based upon OS mapping data, known discrepancies have been rectified. However accuracy cannot be determined, therefore this drawing is for planning purposes only and should not be used for setting out on site.