





- GENERAL NOTES:
1. This drawing is copyright (C).
 2. This drawing is to be read in conjunction with all relevant drawings and specifications.
 3. ~~This drawing shall not be scaled: use only figured dimensions.~~ All dimensions are shown in millimetres and levels in metres above OS Datum.
 4. Dimensions and conditions shall be verified on site. Any discrepancies between this drawing and site conditions shall be brought to the attention of the designer for resolution prior to placing orders or construction.
 5. All work shall comply with the Building Regulations and the requirements of the Local Authority, current Codes of practice and British Standards.
 6. Dimensions indicated thus:- *are to be confirmed on site.
 7. For remainder of notes see drg no.H****/**.
 8. Site plan based upon OS mapping data, known discrepancies have been rectified. However accuracy cannot be determined, therefore this drawing is for planning purposes only and should not be used for setting out on site.

— = Site Boundary Line

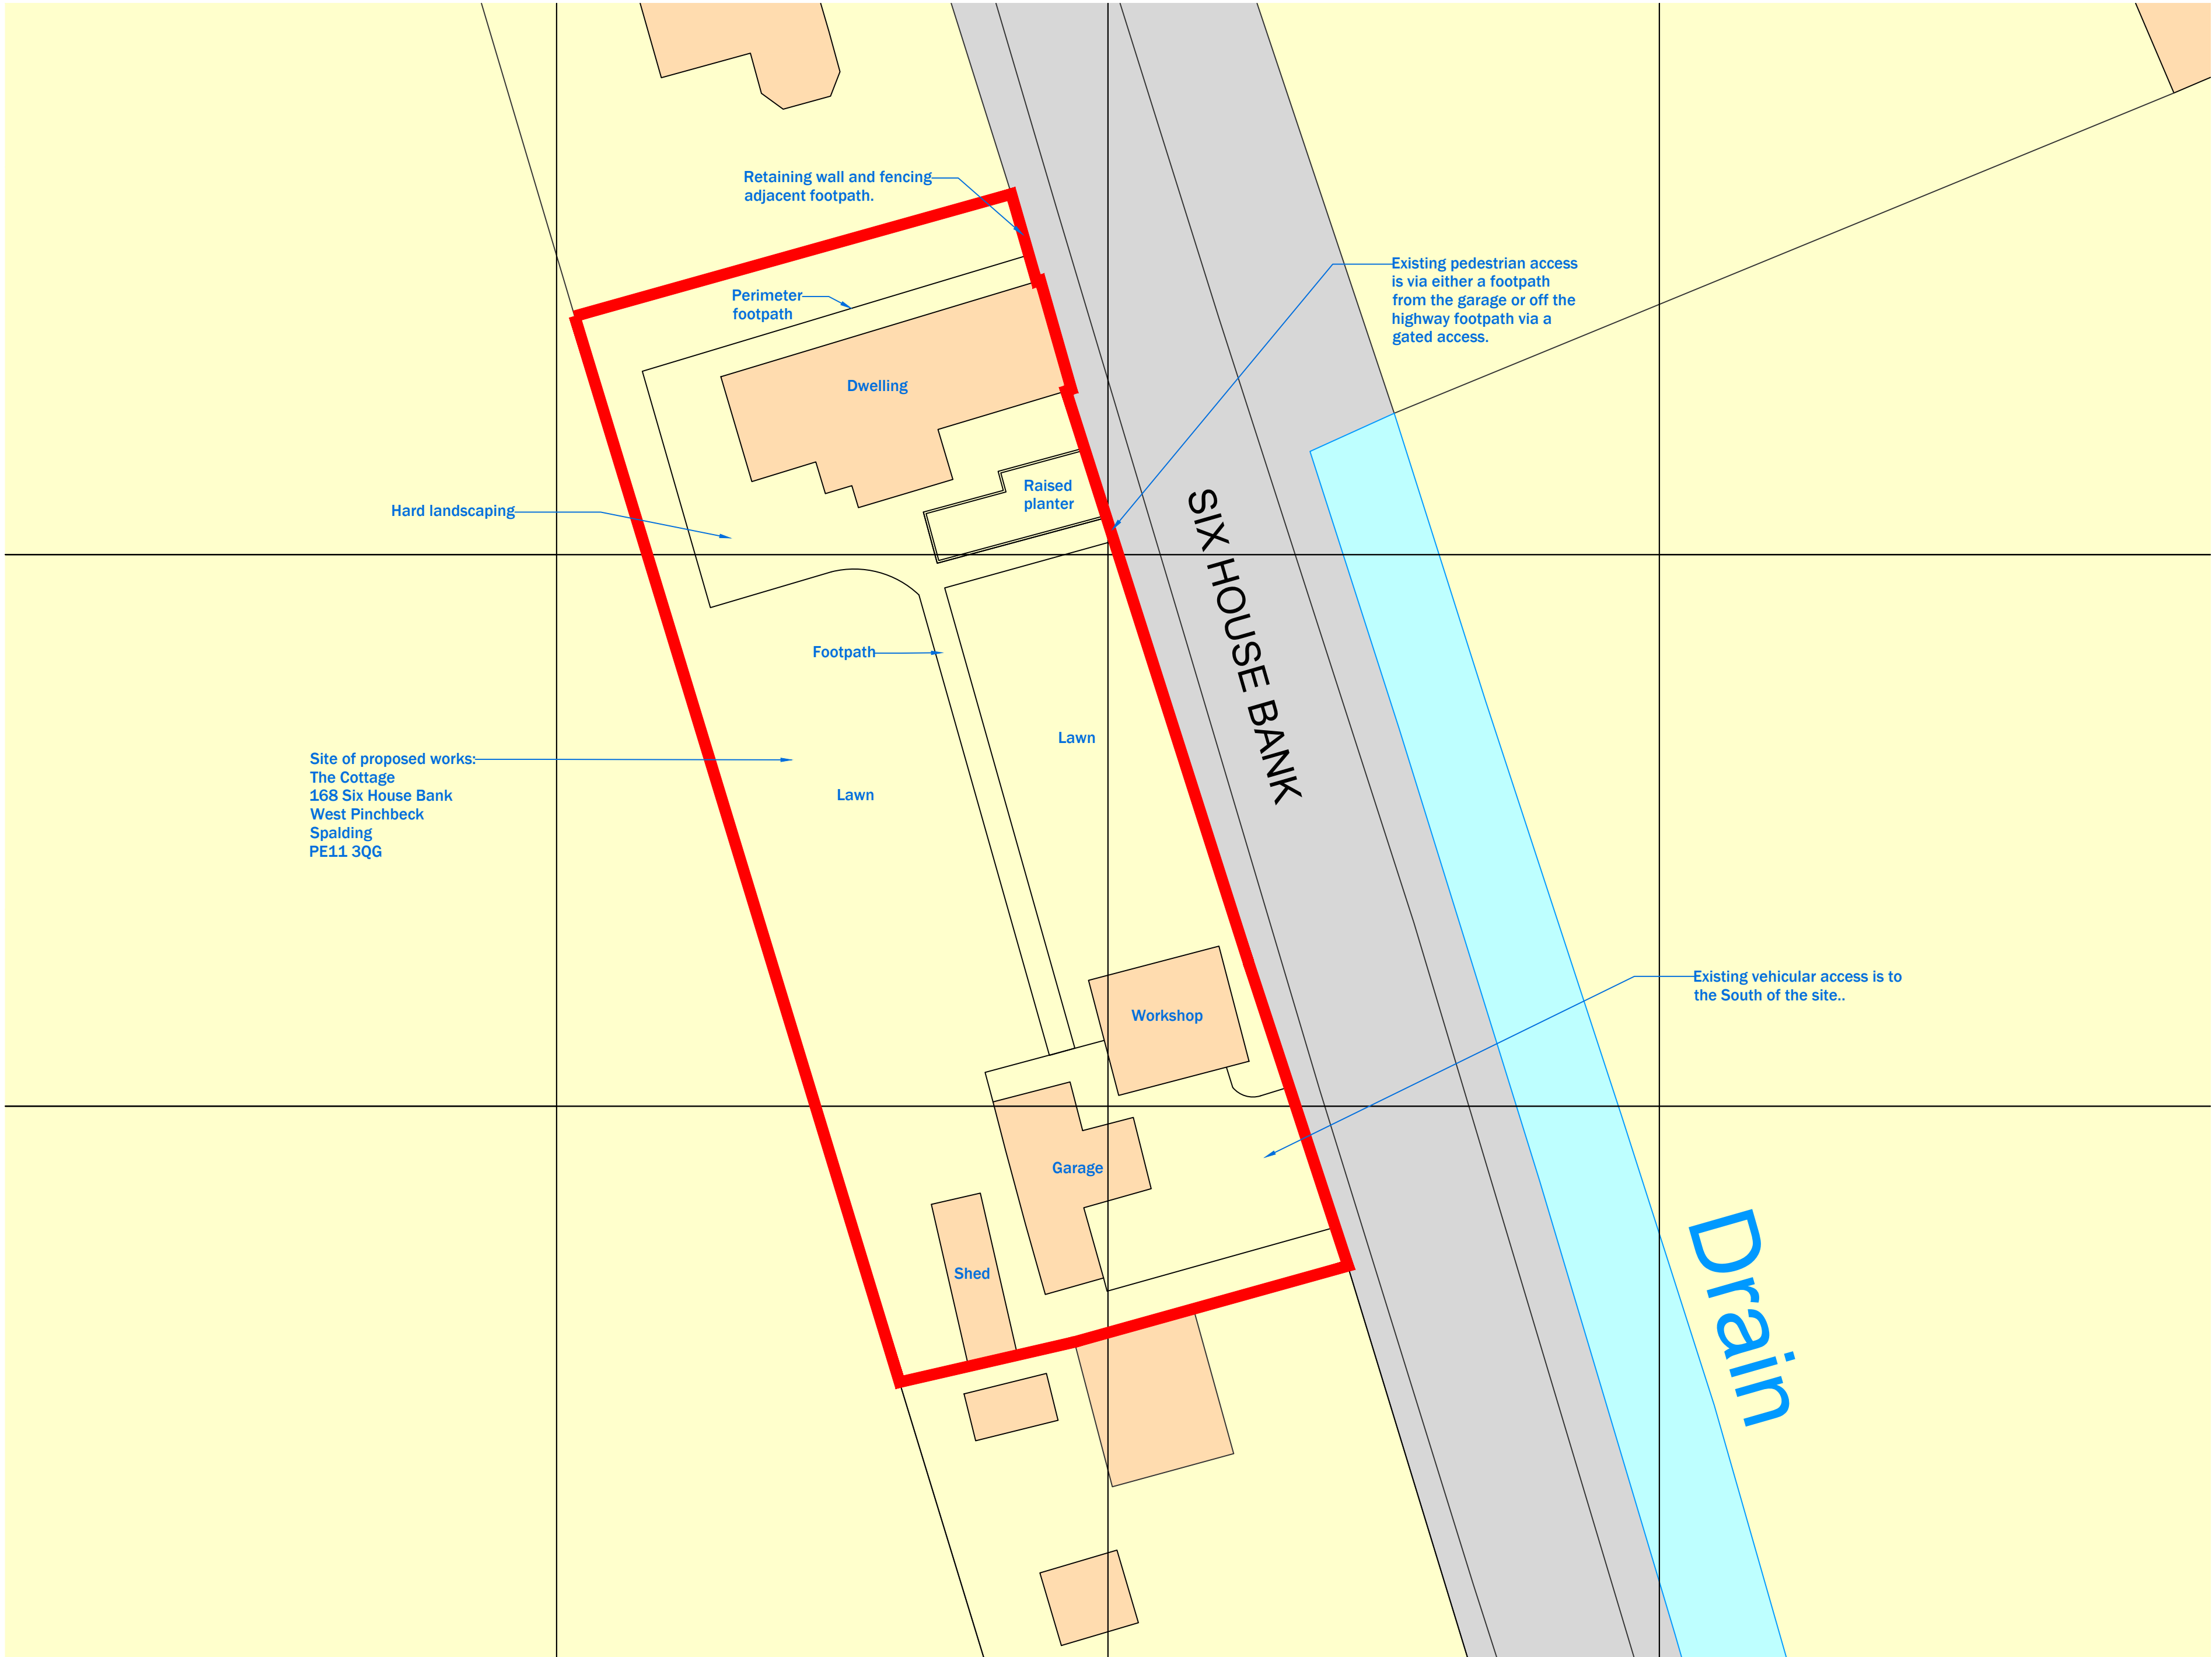

SITE BLOCK PLAN
Scale: 1 : 200

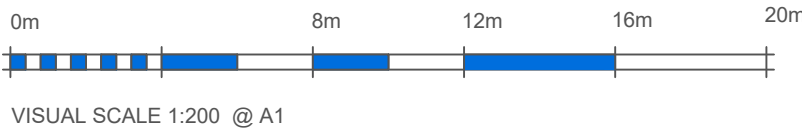

P1	Drawing issued for planning.	17.04.2023
REV:	DESCRIPTION	DATE:
DATE STARTED:	SCALE:	DRAWN BY:
JAN 2022	1:200 @A1	RDL
VOOR ARCHITECTURAL DESIGN ARCHITECTURAL DESIGN COMMERCIAL / RESIDENTIAL / INDUSTRIAL E: admin@voorarchitecture.co.uk T: 01775 666835 Voor Architectural Design Ltd 4 Pinchbeck Rd Spalding PE11 1QD VIT NO. 38275855 Company number 1562930		
CLIENT & LOCATION:		
Talus Solutions 168 Six House Bank, West Pinchbeck, Spalding, PE11 3QG		
TITLE:		
SITE BLOCK PLAN		
USE:		
PLANNING APPLICATION ISSUE		
STATUS:		
AS EXISTING		
DRAWING NUMBER:		
019.22 - 010 - P1		