


Not part of this application

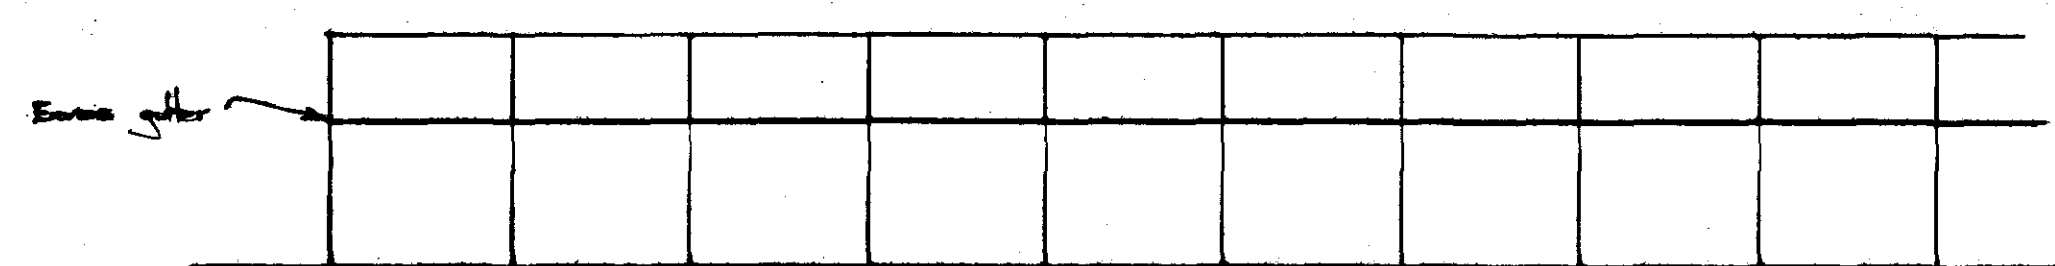

TEN ACRE LANE

SURFLET ROAD A16

New gate

Reservoir

Edg row of Poplars

Plant 2nd rows of heathorn hedge

Row of mature poplars to be removed (dotted)

unadopted road

Edg car parking

Proposed Warehouse and offices

Proposed car parking

49m

60m

N

SOUTH HOLLAND DO
HOUSING DEPT. FILE
67 APR 1967
Ref: 031697

SITE PLAN Scale 1/1000

BRICKS = 18 STOCK MELLOW ASH RIDGE
AND BAKERIDGE LAMBERT
CREAM STOCKS. = TO MATCH
EXISTING OFFICE BLOCK.

CLADDING = MEADOWLAND : TO MATCH
EXISTING BOILER HOUSE.

DETERMINED
PLAN



EKINS


VALUERS: PROPERTY COMPANY

STATUS OF THE TRADITIONAL FORMS OF VOLUNTARY SUBSCRIPTIONS BETWEEN

Proposed Warehouse & Offices at Sandpit Nurseries Pinchbeck Spalding Lincs

DATE: July 1994 SCALE: as shown


- Amended: Oct '94: Entry greenhouse correctly repositioned.
- Amended: Sept '95: Road section & hedge planting added.
- Amended: Jan '97: General update: Access road, translocated. Planting to existing planning conditions.

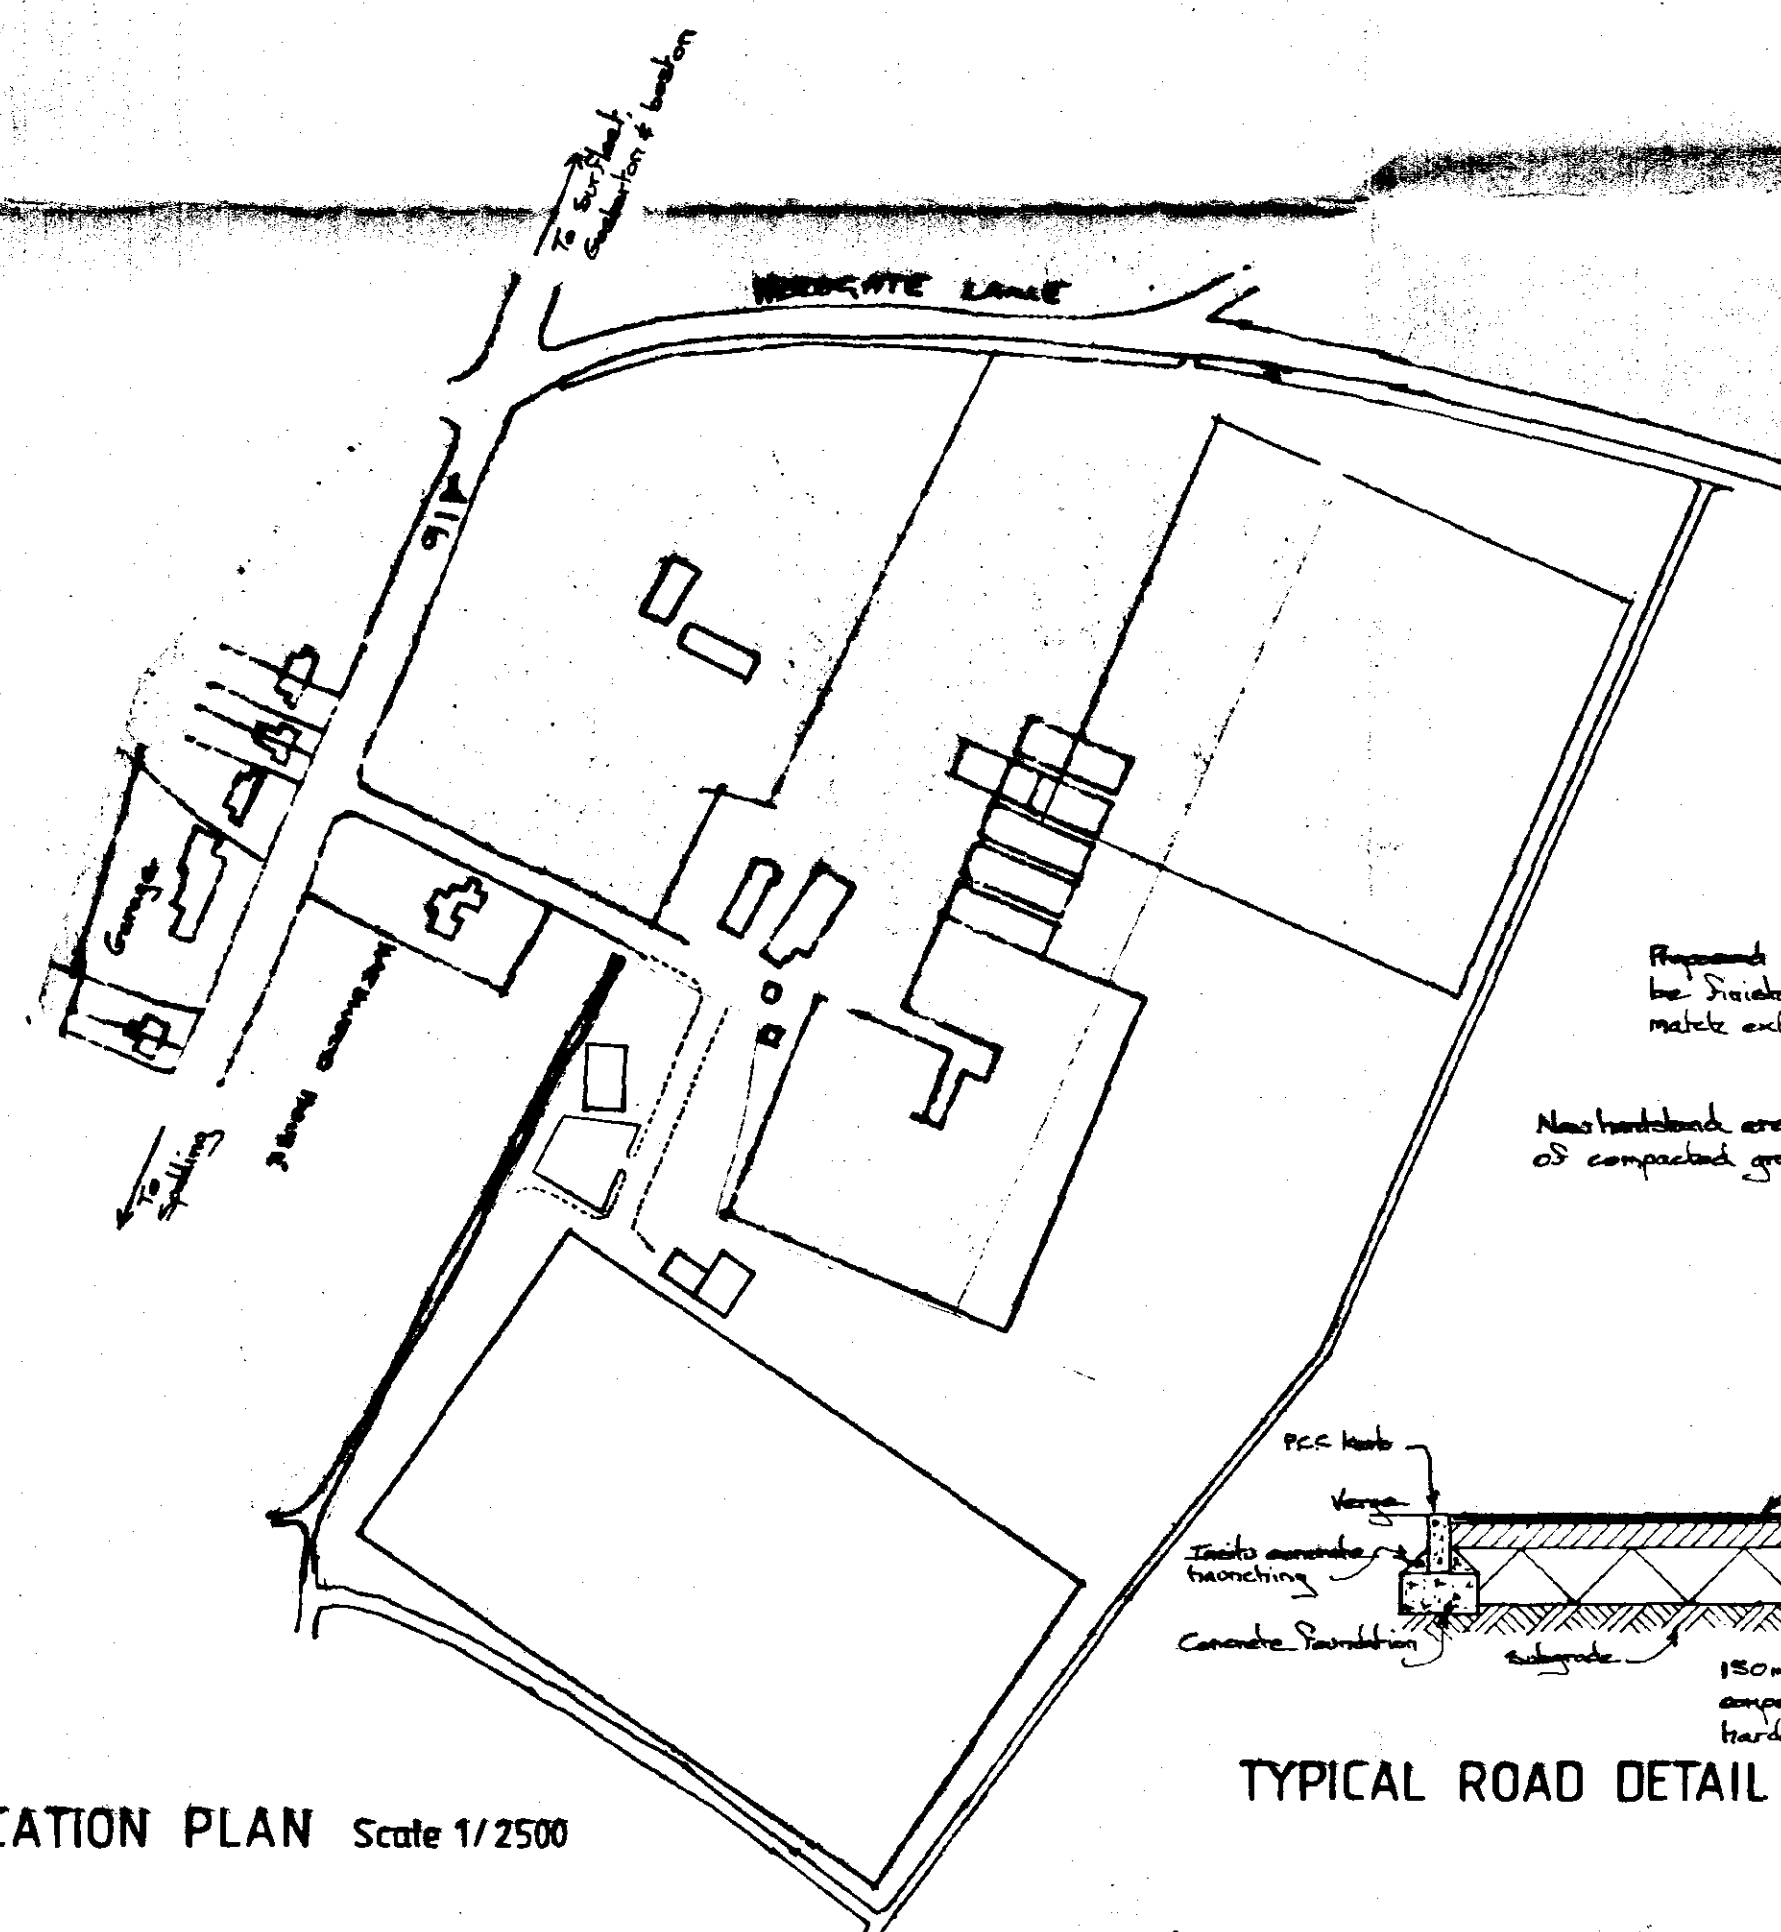


LOCATION PLAN Scale 1/2500

Proposed Warehouse & Office to
be finished in Meadow Green to
match extg premises.

New hardland area to be constructed
of compacted graded hardcore

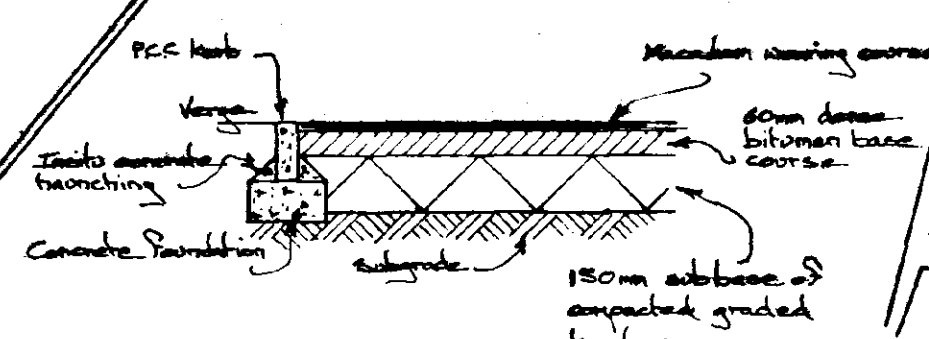

TYPICAL ROAD DETAIL

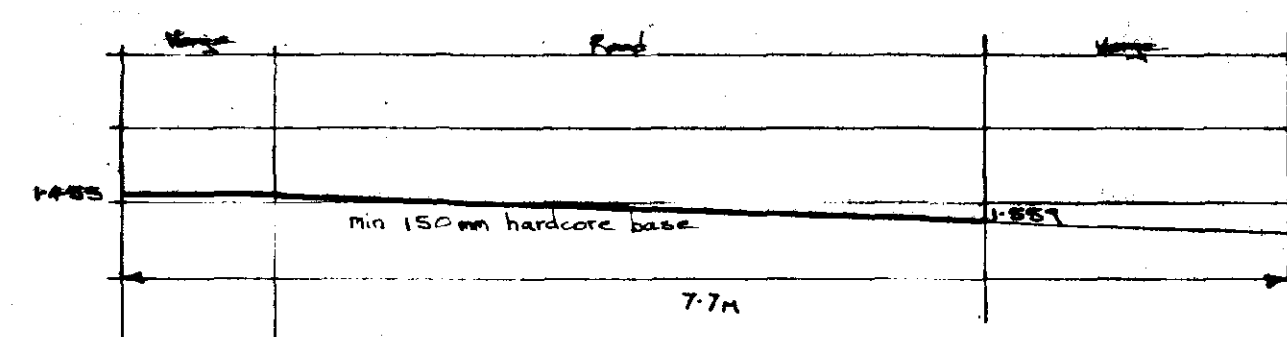

SECTION A-A

SCALE 1/50