


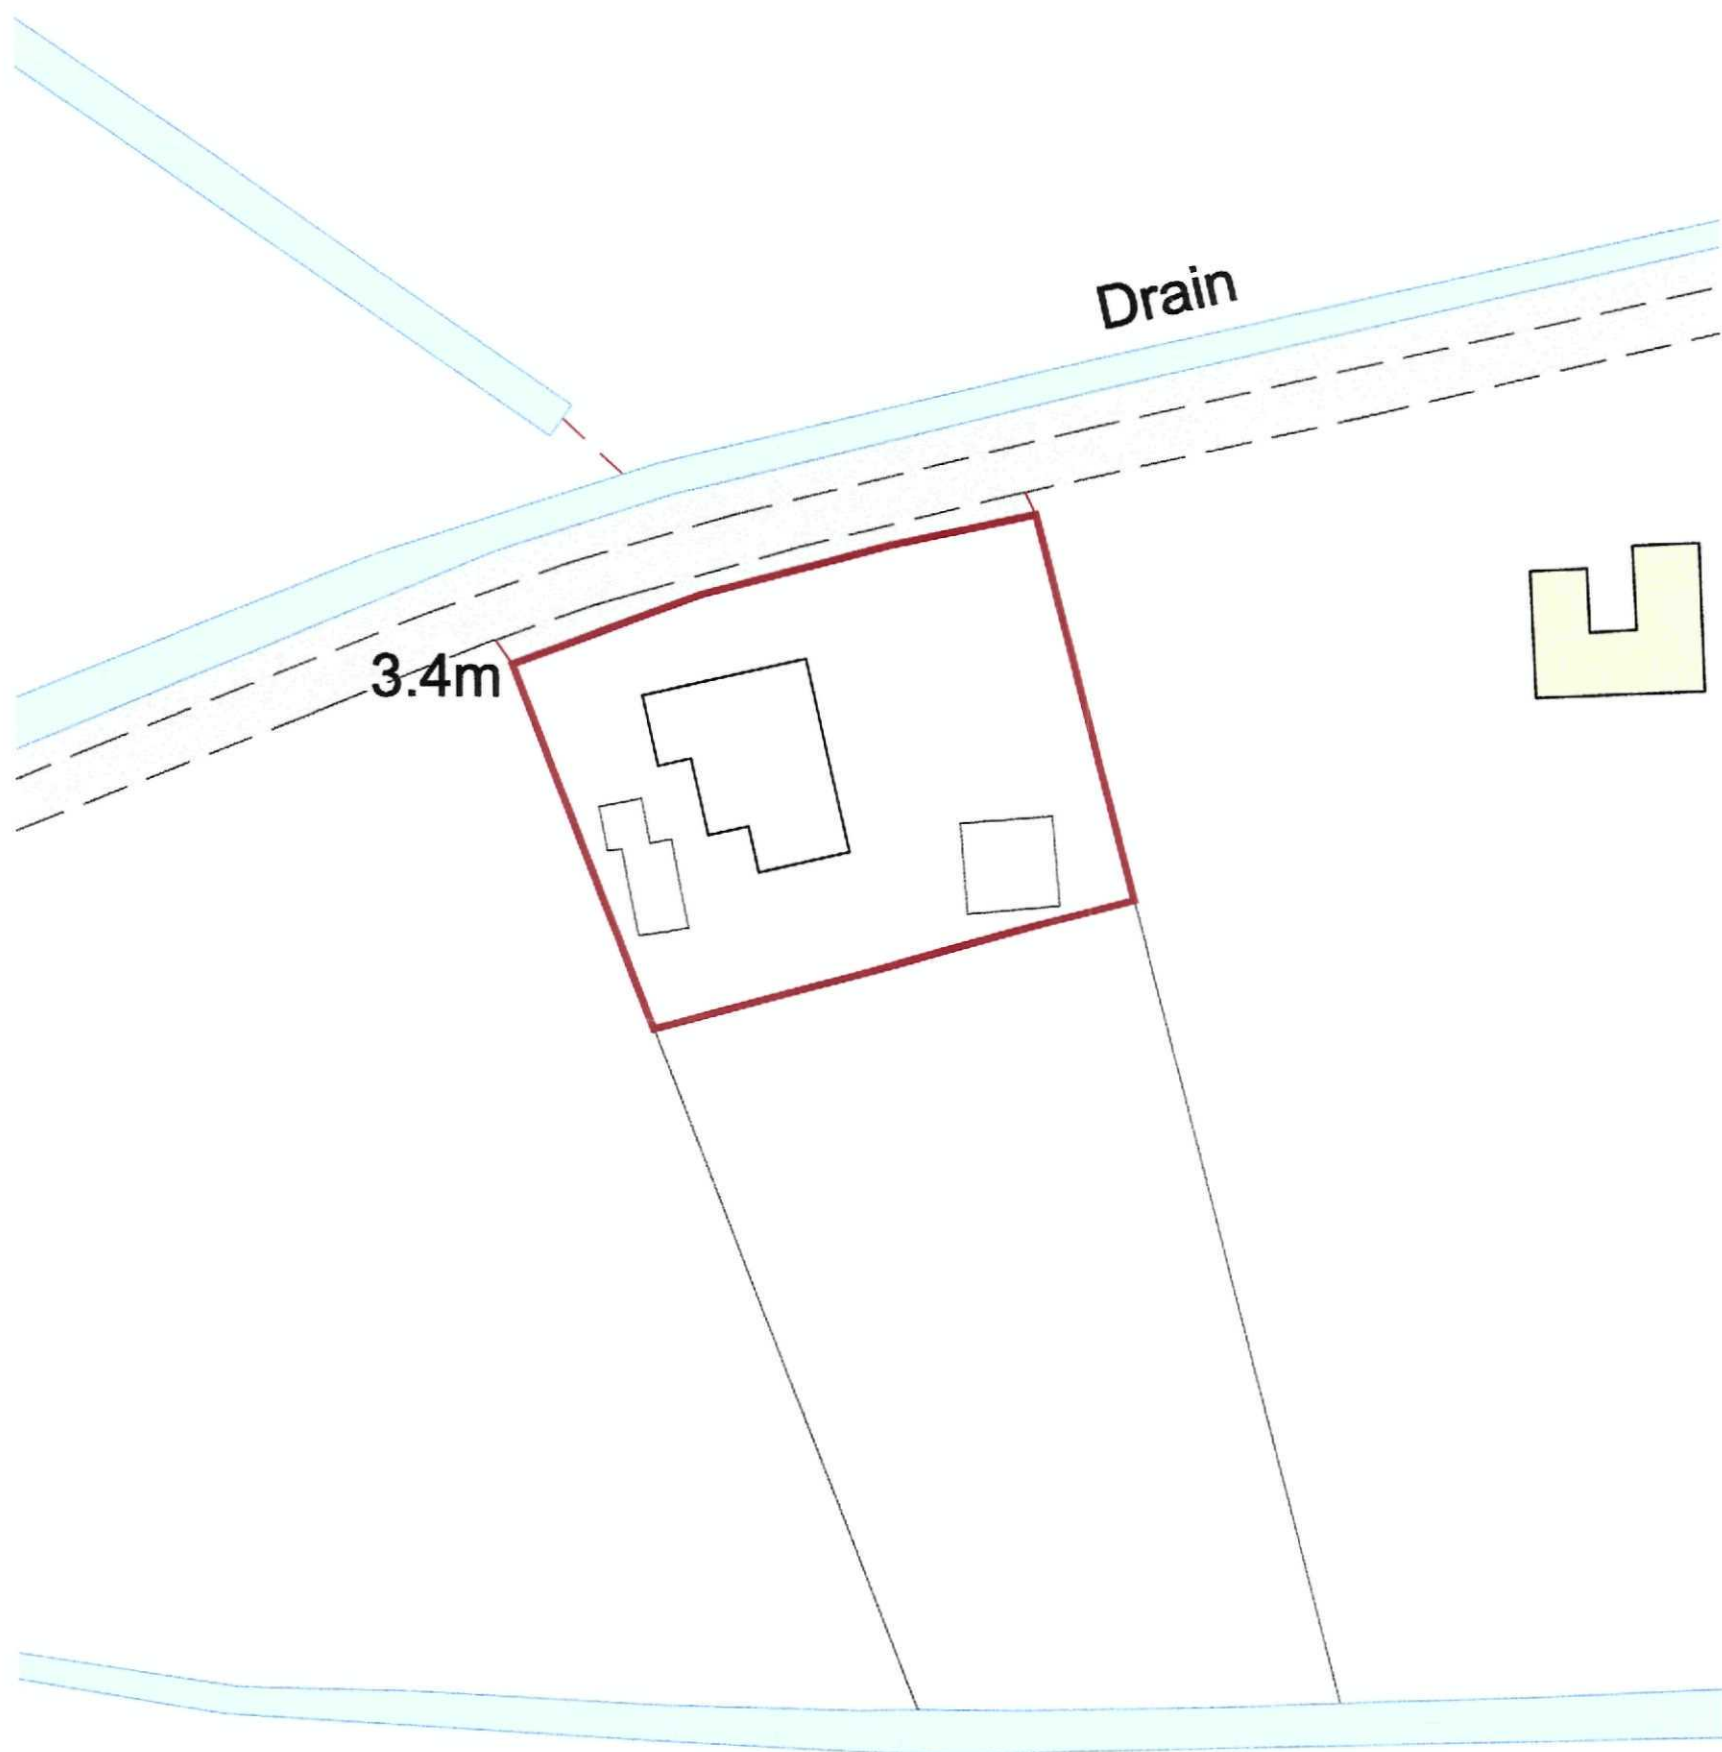

Site Block Plan
Scale 1:500

SHDC
Planning & Development
- 7 MAY 2010
Ref: 0378-10




2nd Floor - 5B Sheepmarket
Spalding
PE11 1BH
Tel: 01775 768 921
e-mail: enquiries@remwaydesign.co.uk

Site :
The Wales
Old Fen Lane
Pinchbeck
PE11 3SL

Client :
Mr P Scase

Date : ***** Scale : as noted

Drawing No:
1885 - 02

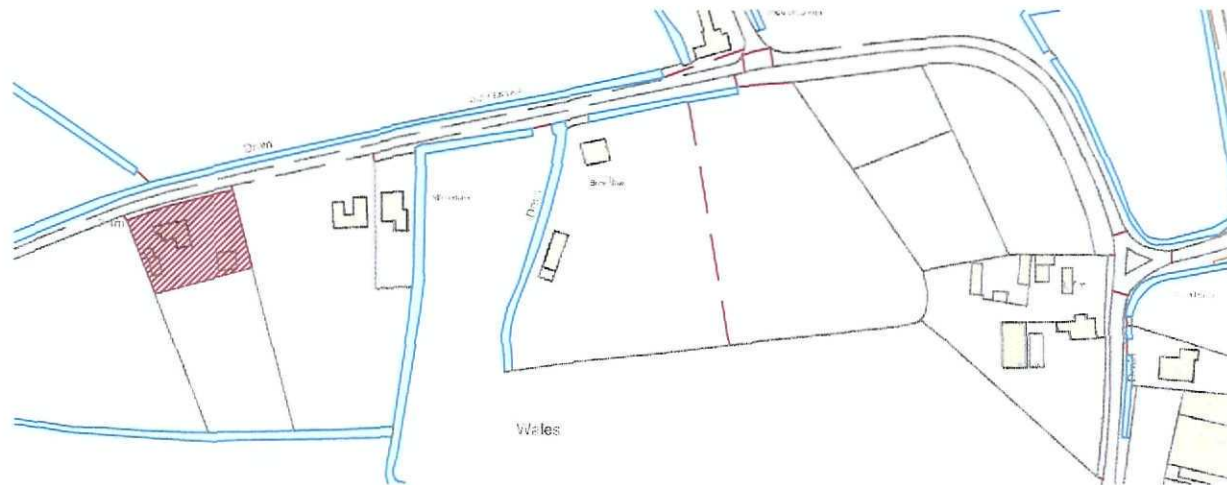

Site Location Plan

Scale 1:2500



2nd Floor - 58 Sheepmarket
Spalding
PE11 1BH
Tel: 01775 768 921
e-mail: enquiries@remwaydesign.co.uk

Site:

The Wales
Old Fen Lane
Pinchbeck
PE11 3SL

Client:

Mr P Scase


Date: ***/**/**

Scale: as noted

Drawing No:

1885-01


Contractor to check all Dimensions on site prior to ordering materials / commencing work.Do Not Scale from this Drawing - If in doubt then please ask

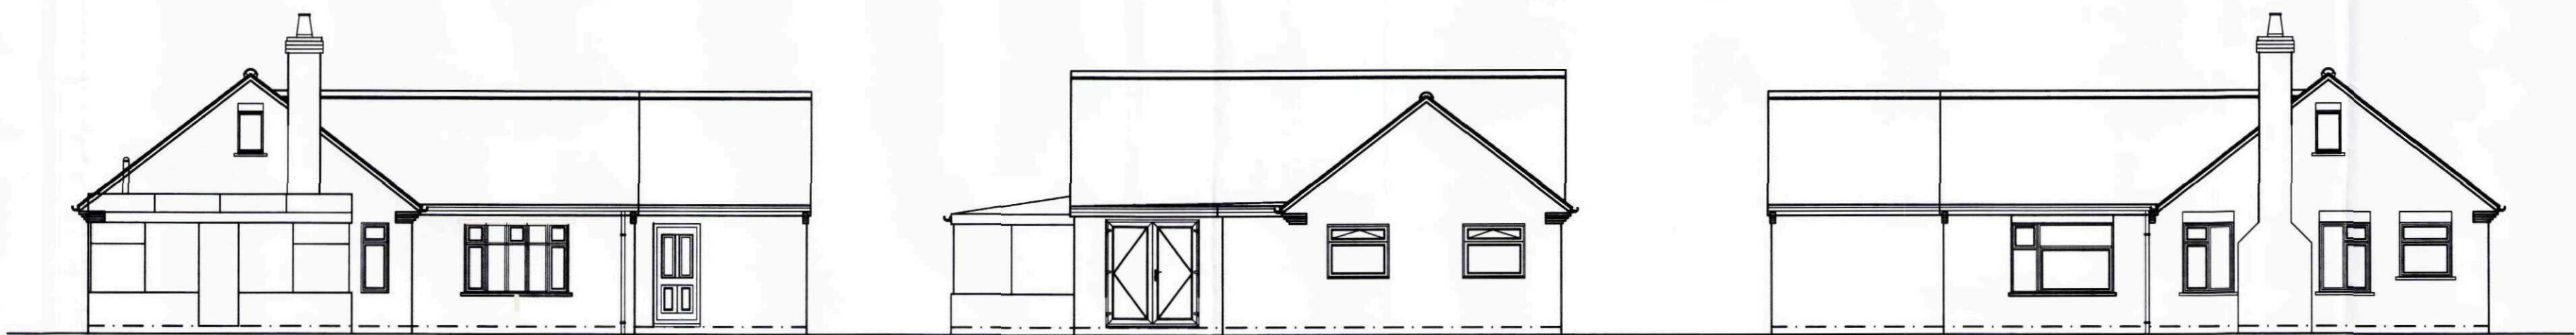

Proposed Side Elevation
Scale 1:100

Proposed Rear Elevation
Scale 1:100

Proposed Side Elevation
Scale 1:100

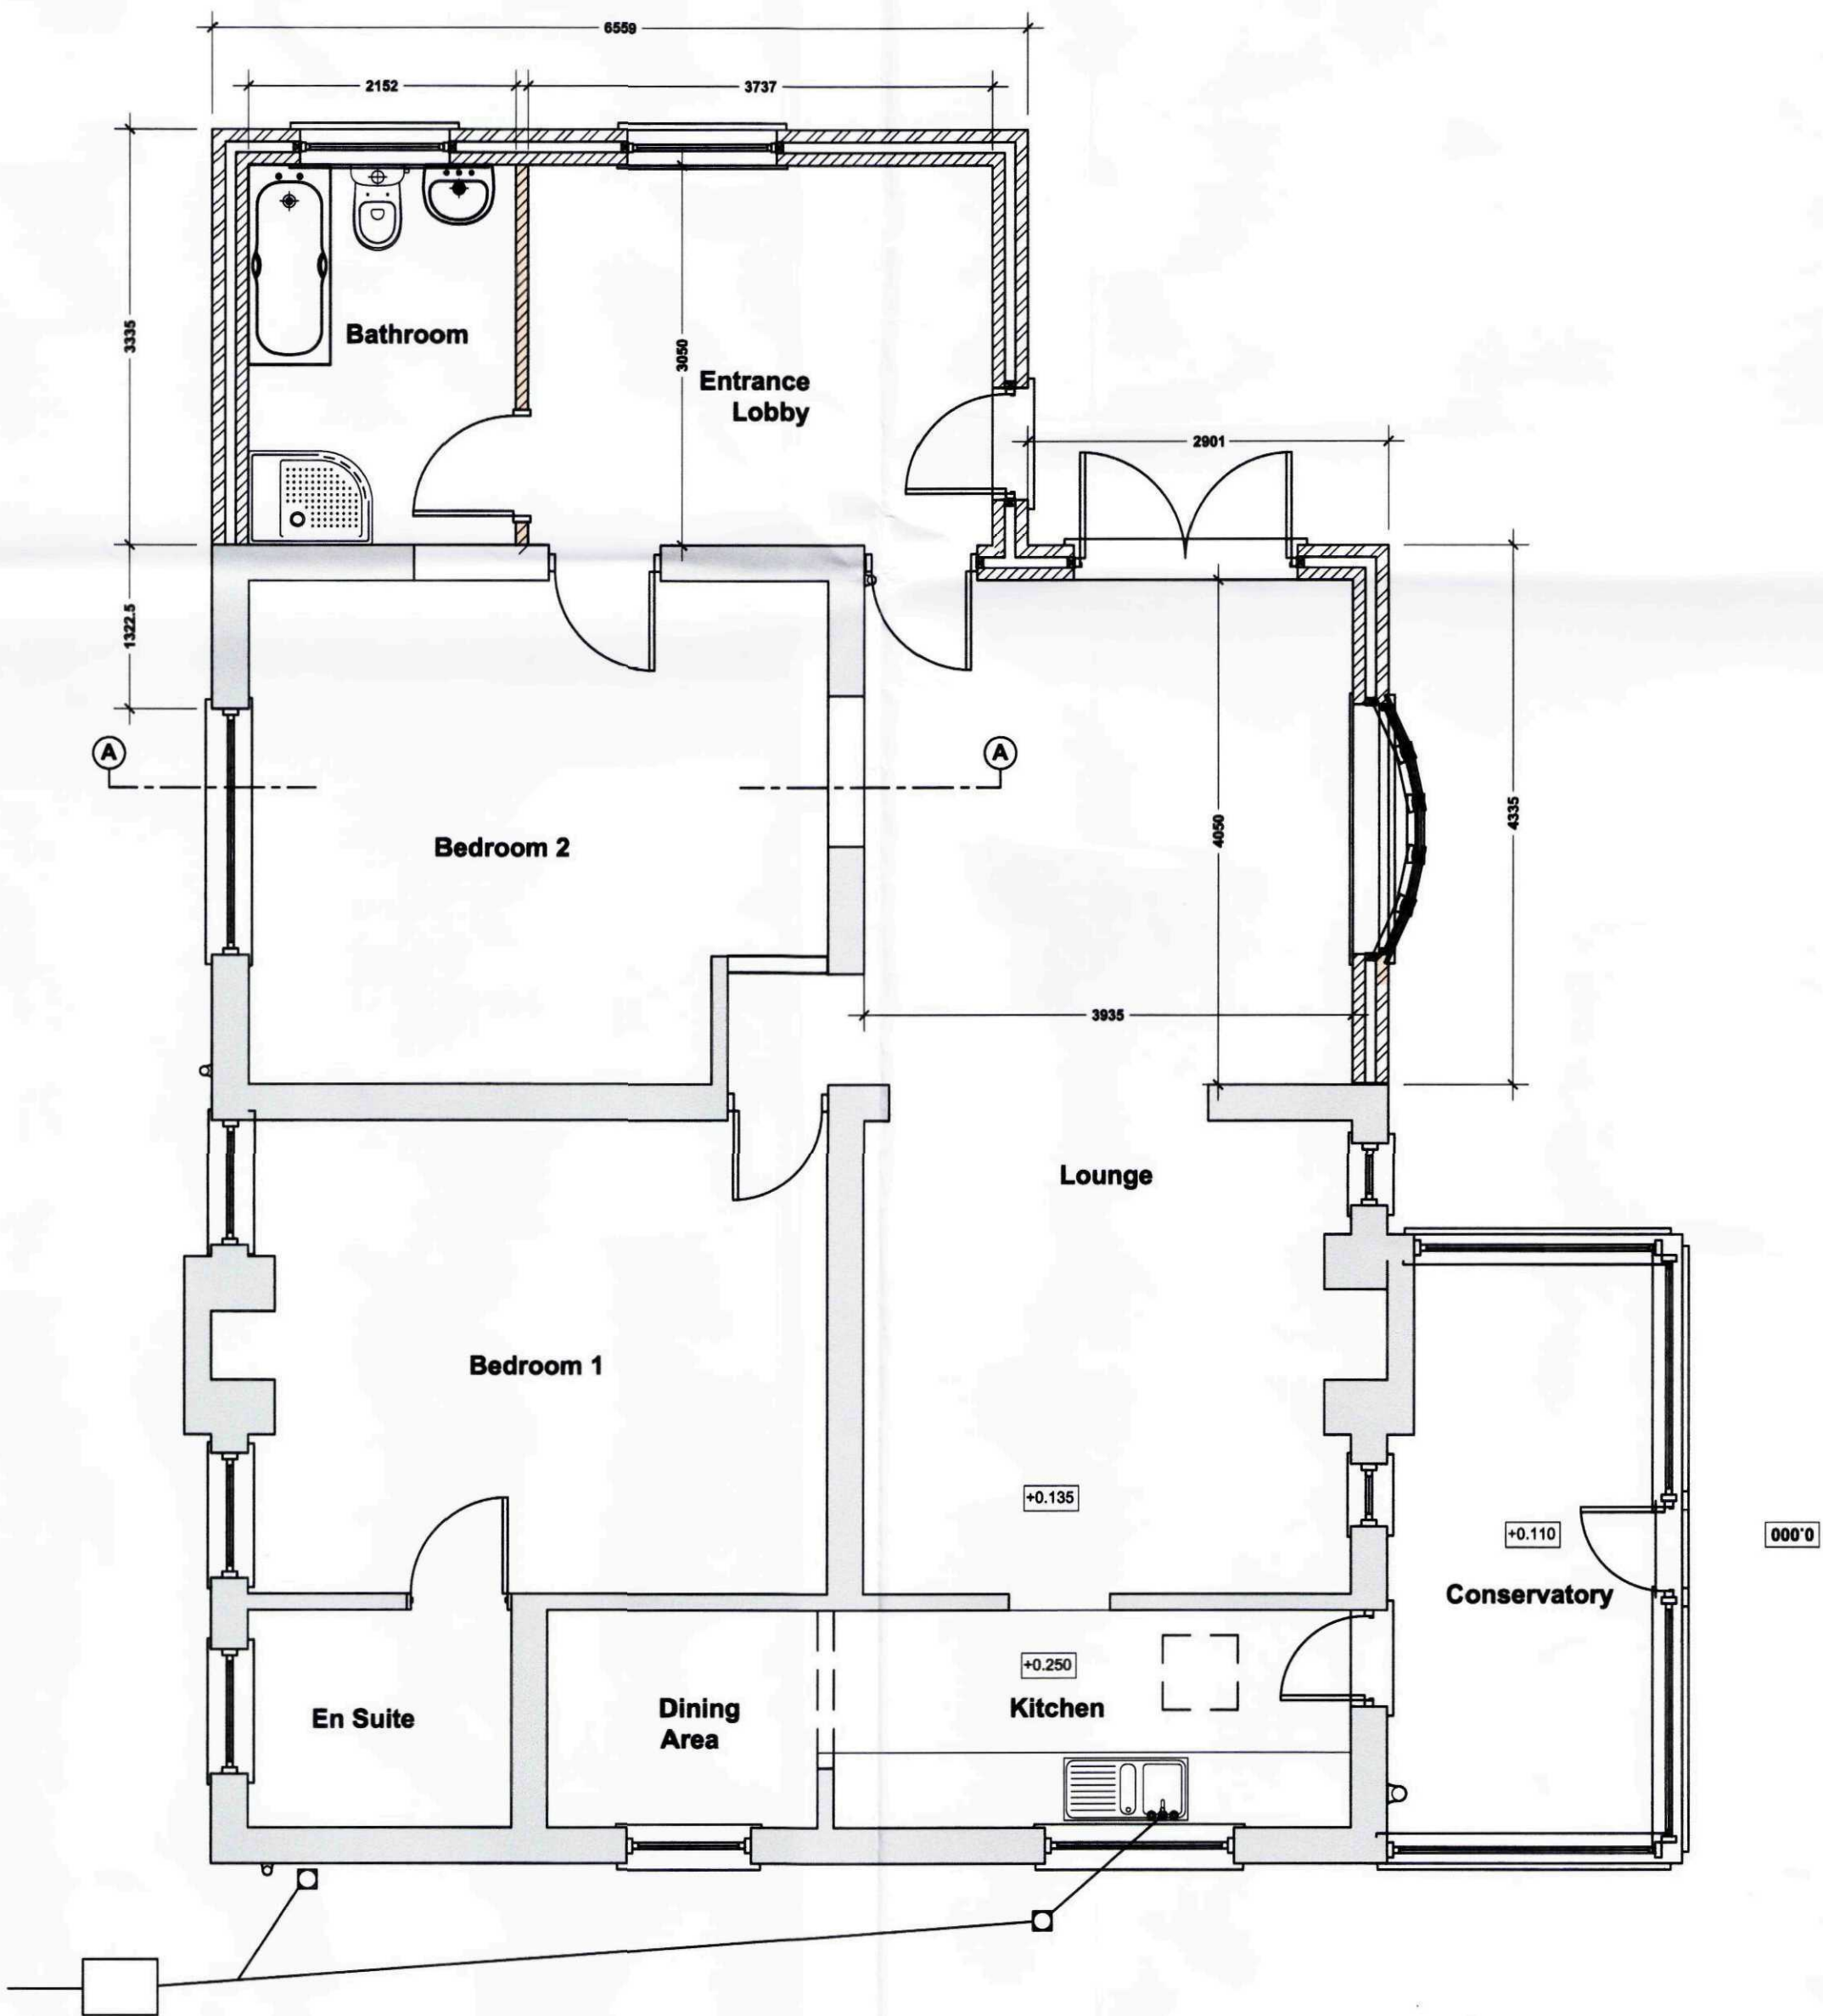

Proposed Ground Floor Plan
Scale 1:50

GENERAL CONDITIONS
Contractors are responsible for checking all dimensions on site when work commences and before ordering any materials. Any discrepancies should be brought to the attention of the Client for remedial action before commencing further.

All materials not specified to be of a standard suitable for the work proposed and be fit for purpose. All work to be in accordance with good building practise and all necessary BS codes for Workmanship on Building Sites.

Revisions

A - 29.04.10 - Amended to suit Clients comments

Client:

Mr P Scase

Site:

The Wales
Old Fen Lane
Pinchbeck
PE11 3SL

Dwg Title:

Proposed Plans and Elevations

SHDC
Planning & Development
- 7 MAY 2010
Ref: 0378-10




2nd Floor - 5B Sheepmarket
Spalding
PE11 1BH
Tel : 01775 768 921
e-mail: enquiries@remwaydesign.co.uk

Dwg Size	Drawing Number	Revision:
A1	1885-04	"A"

PLEASE NOTE:
Due to areas of the structure being covered, unexposed or otherwise inaccessible the notes / specifications of existing materials are subject to confirmation of site when it is feasible to expose the relevant areas of construction.

Contractor to check all Dimensions on site prior to ordering materials / commencing work.Do Not Scale from this Drawing - If In doubt then please ask

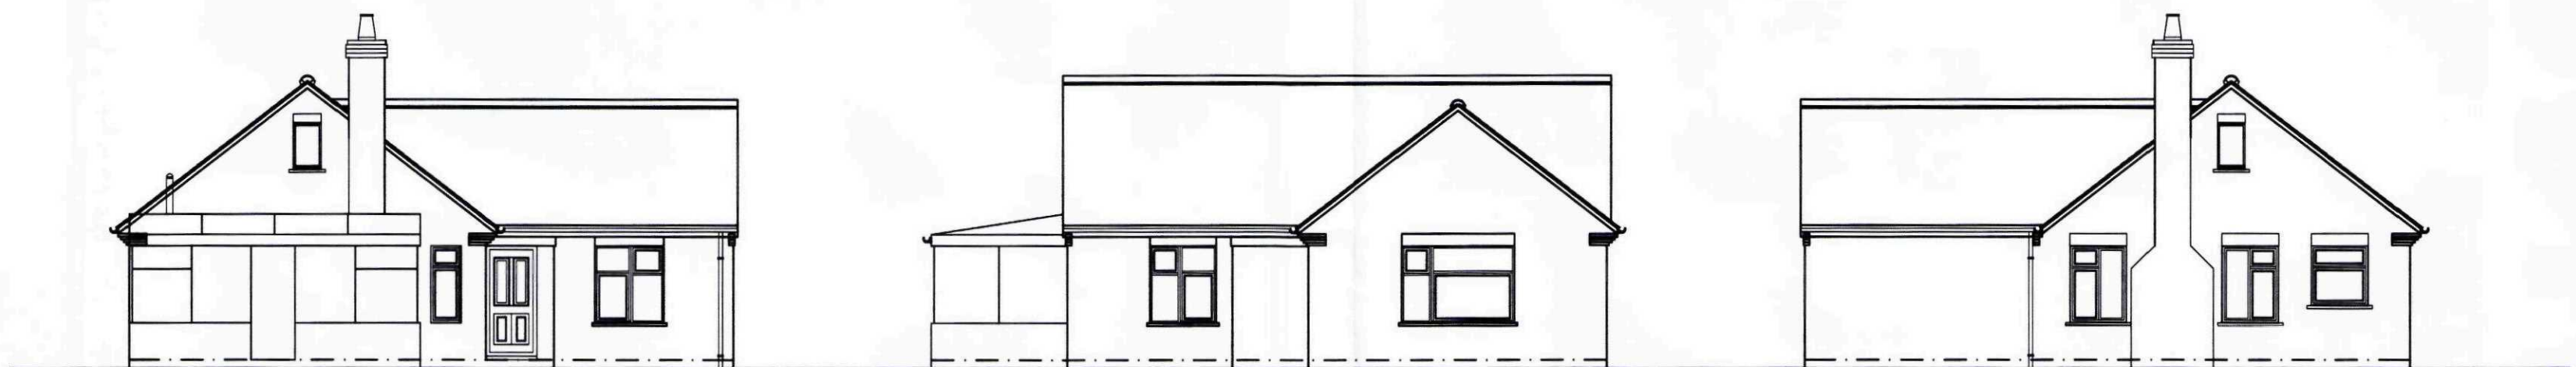

Existing Side Elevation


Scale 1:100

Existing Rear Elevation

Scale 1:100


Existing Side Elevation

Scale 1:100

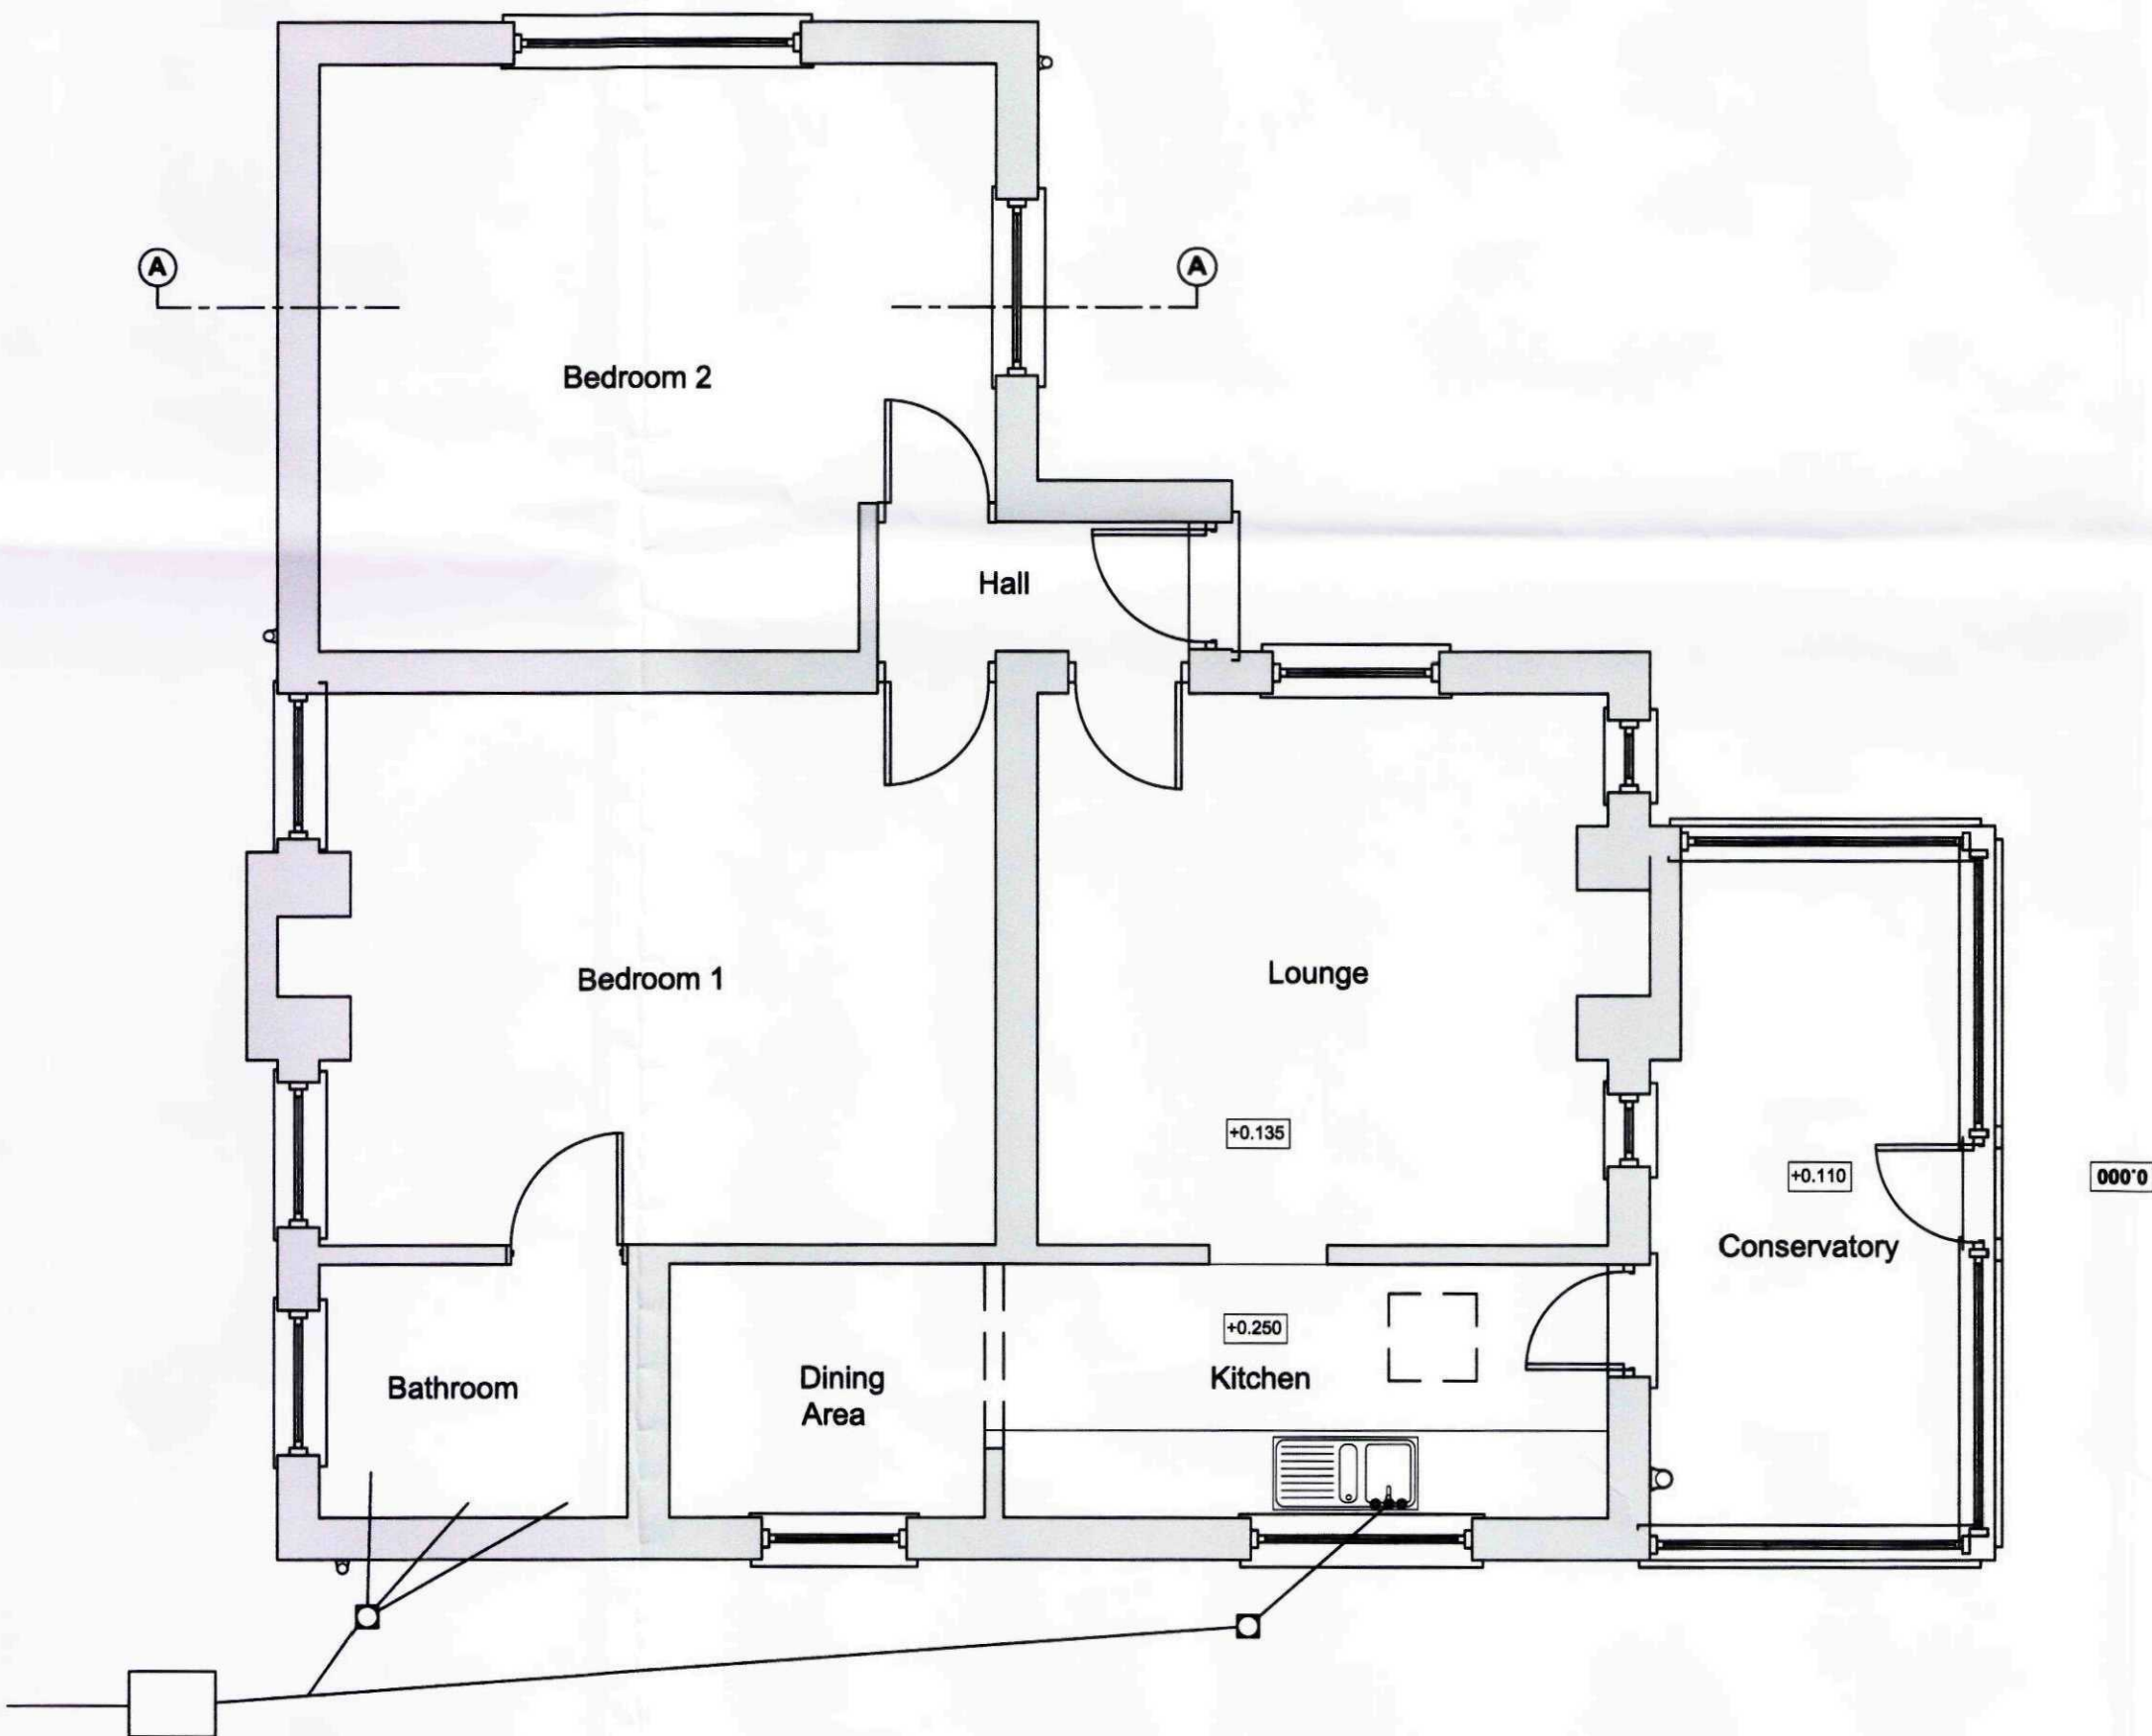

Existing Ground Floor Plan

Scale 1:50

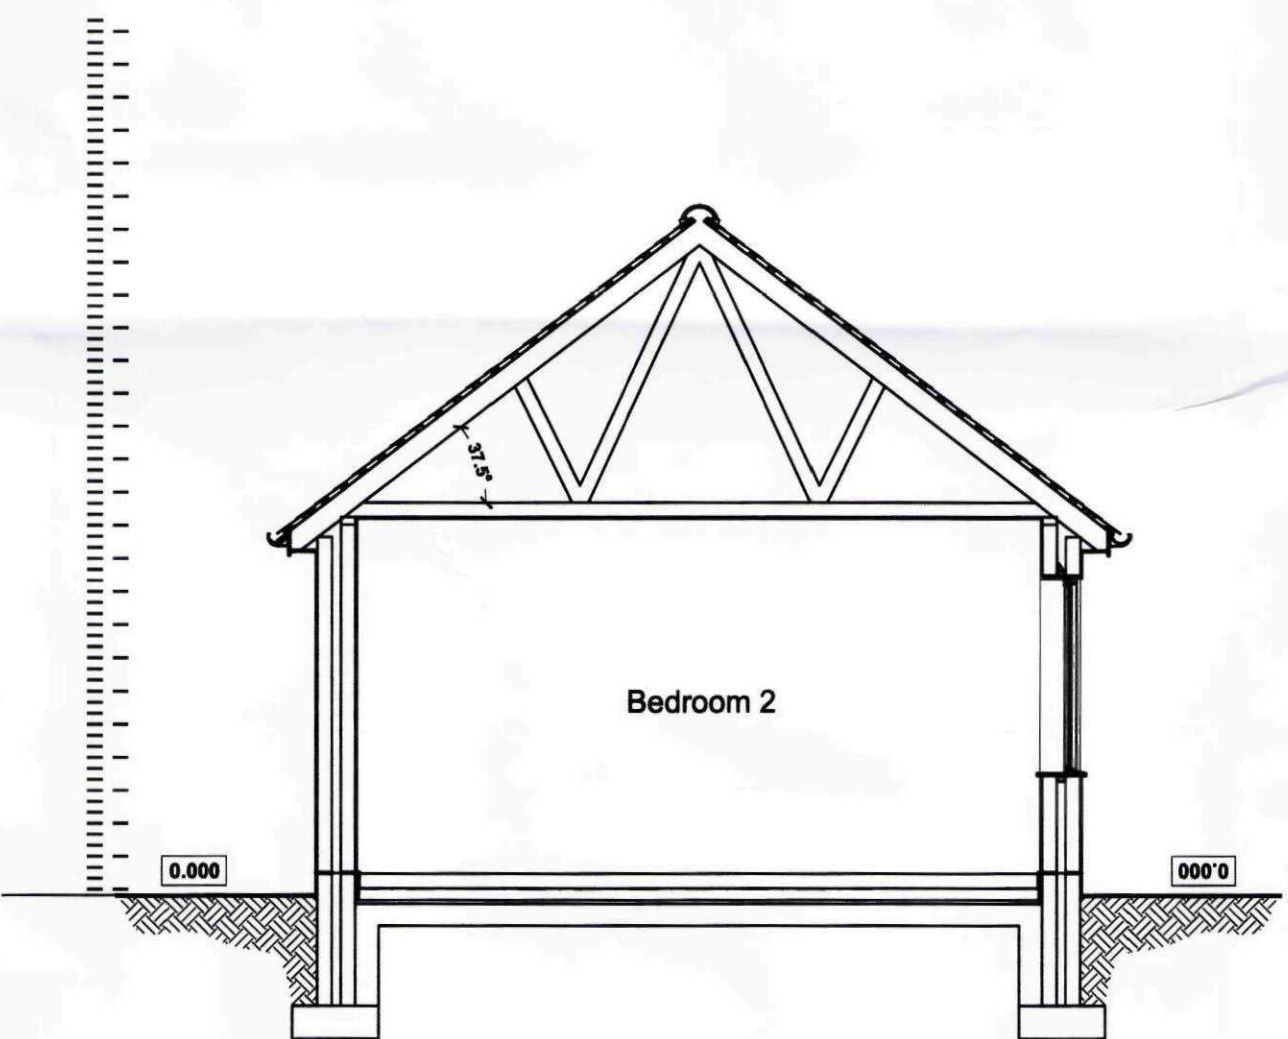

Existing Section A-A

Scale 1:50

GENERAL CONDITIONS
Contractors are responsible for checking all dimensions on site when work commences and before ordering any materials. Any discrepancies should be brought to the attention of the Client for remedial action before commencing further.
All materials not specified to be of a standard suitable for the work proposed and be fit for purpose. All work to be in accordance with good building practice and all necessary BS codes for Workmanship on Building Sites.

Revisions

Client:

Mr P Scase

Site:

The Wales
Old Fen Lane
Pinchbeck
PE11 3SL

Dwg Title:

Existing Plans and Elevations



2nd Floor - 5B Sheepmarket
Spalding
PE 11 1 B H
Tel : 01775 768 921
e-mail: enquiries@remwaydesign.co.uk

Dwg Size

A1

Drawing Number

1885-03

Revision:

PLEASE NOTE:
Due to areas of the structure being covered, unexposed or otherwise inaccessible the notes / specifications of existing materials are subject to confirmation of site when it is feasible to expose the relevant areas of construction.