





PROPOSED WEST ELEVATION
Scale 1:100

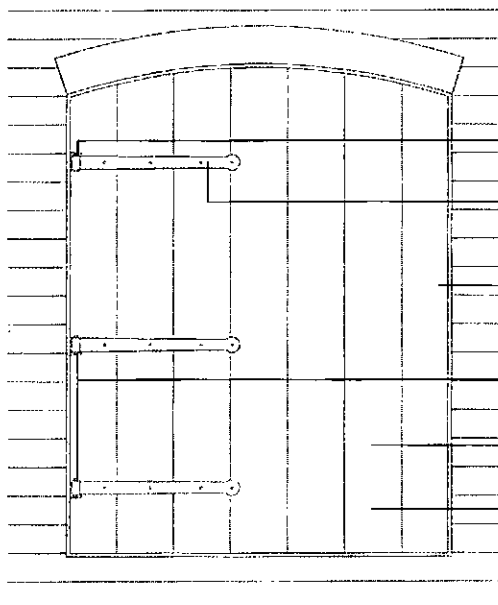


- 1 No new pintle to exactly replicate existing.
- Traditional round end strap hinges.
- Traditional pattern cabin hook and eye to secure shutter in closed and open position.
- 2 No existing pintles retained.
- New shutters to be painted cream.
- 150mm x 20mm oak boards.

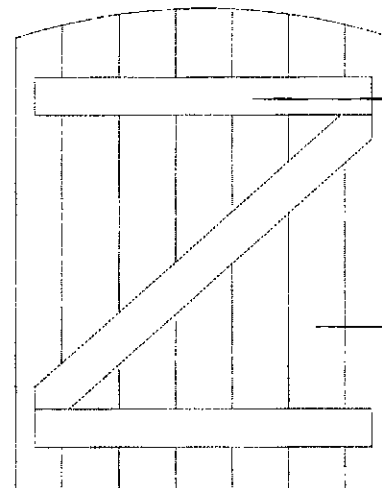


- Ledged and braced internally.
- 150mm x 20mm oak boards.

PROPOSED EXTERNAL SHUTTER
Scale 1:20

PROPOSED SHUTTER REAR INTERNALLY
Scale 1:20

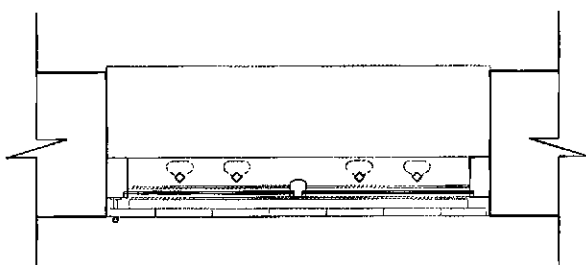

PROPOSED SECTION THROUGH SHUTTER
Scale 1:20

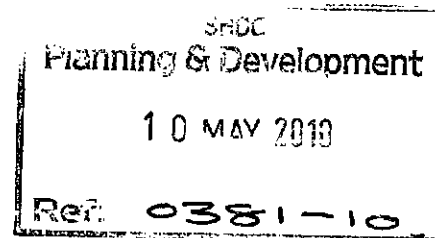



Proposed repairs to the former
kitchen building
The old vicarage pinchbeck

**PROPOSED
SHUTTERS**

Date: April 10

DWG No:
300/2186-04

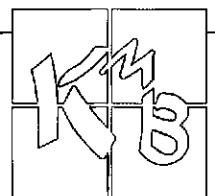

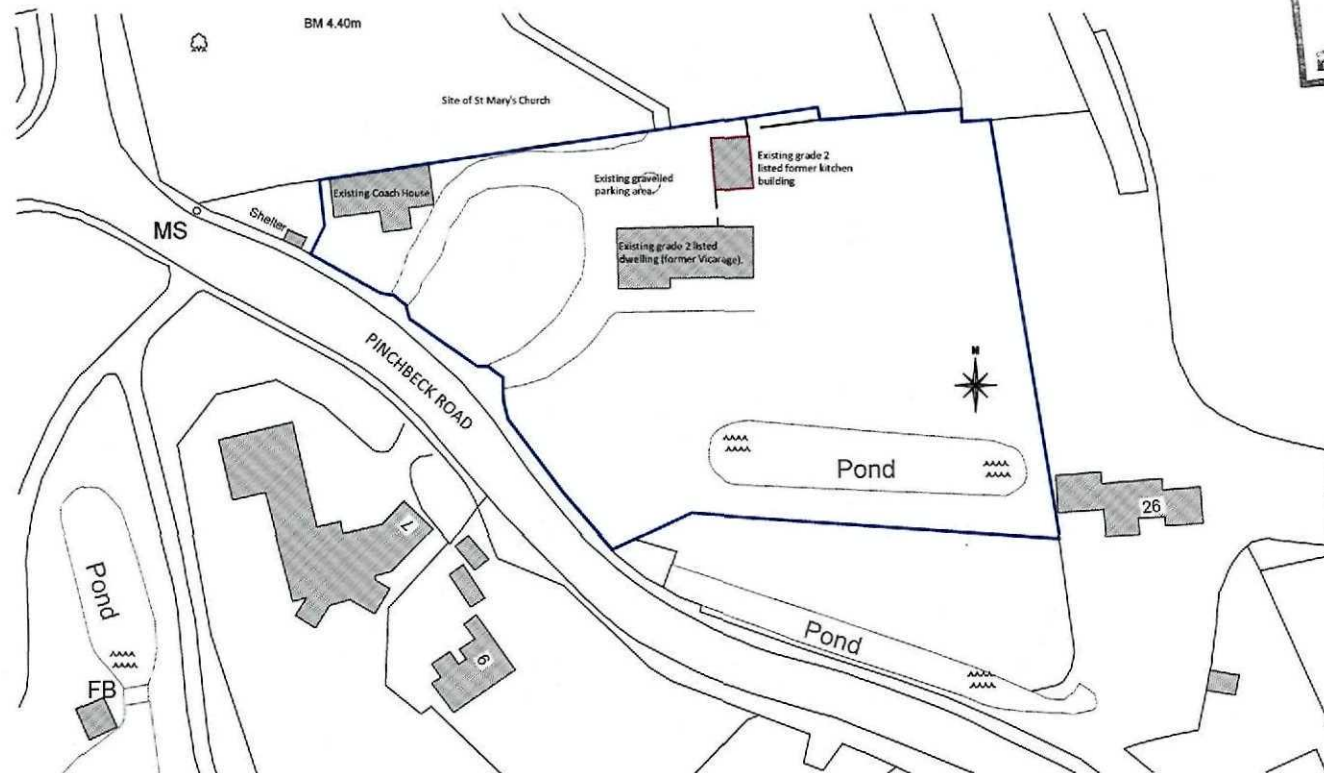


Location Plan

SHDC
Planning & Development
17 MAY 2010
Ref: 0381-10

Copyright KMB Ltd.

Do Not Scale This Drawing

Rev	Date	Description	Drawn/Chk
Amendments			
Drawing Status			
Feasibility			☐
Preliminary			☐
Comments			☐
Planning Drawing			☒
Building Regulation Drawing			☐
Tender Drawing			☐
Construction Drawing			☐

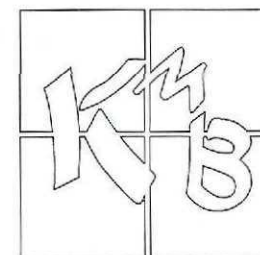

☐ Quantity Surveying ☐ Architecture
☐ Project Management ☐ Planning Supervision

PROJECT TITLE
Repairs to former kitchen building
The Old Vicarage
Pinchbeck

CLIENT
Mr & Mrs Lawton

DRAWING TITLE
Location Plan

SCALE
1:1250 @ A4

DATE
MAY 2009


DRAWN BY
LPC

DESIGNED BY
BJ


DRAWING NO.
300/2186- 03

REV


The Old Bake House, Kilton, Lincolnshire, PE20 1EH

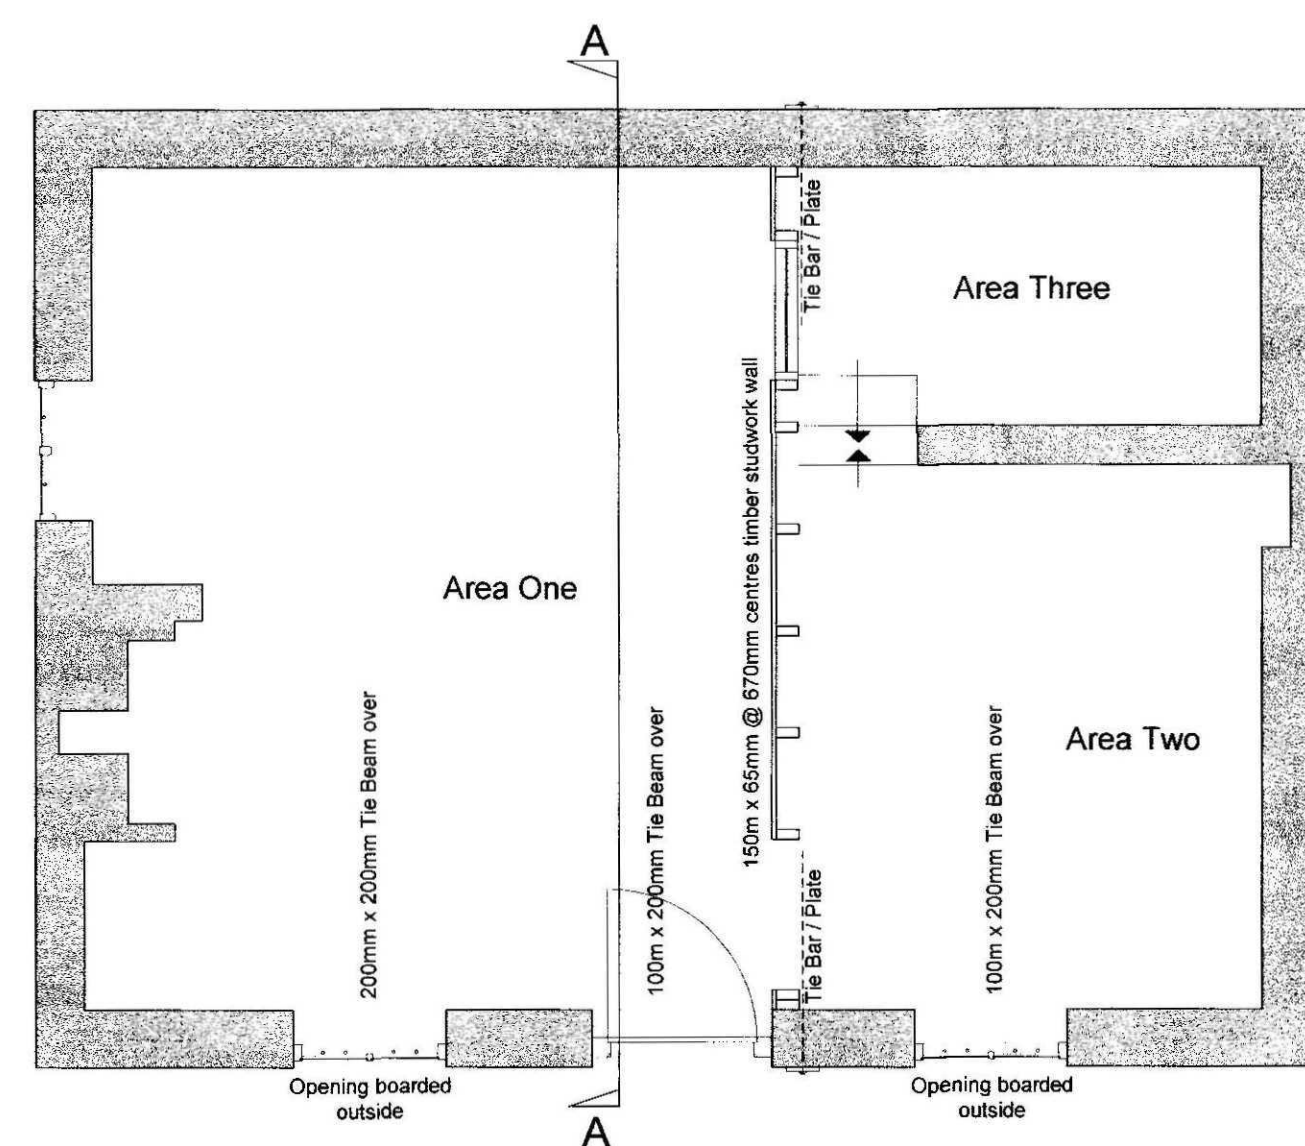


Floor Plan

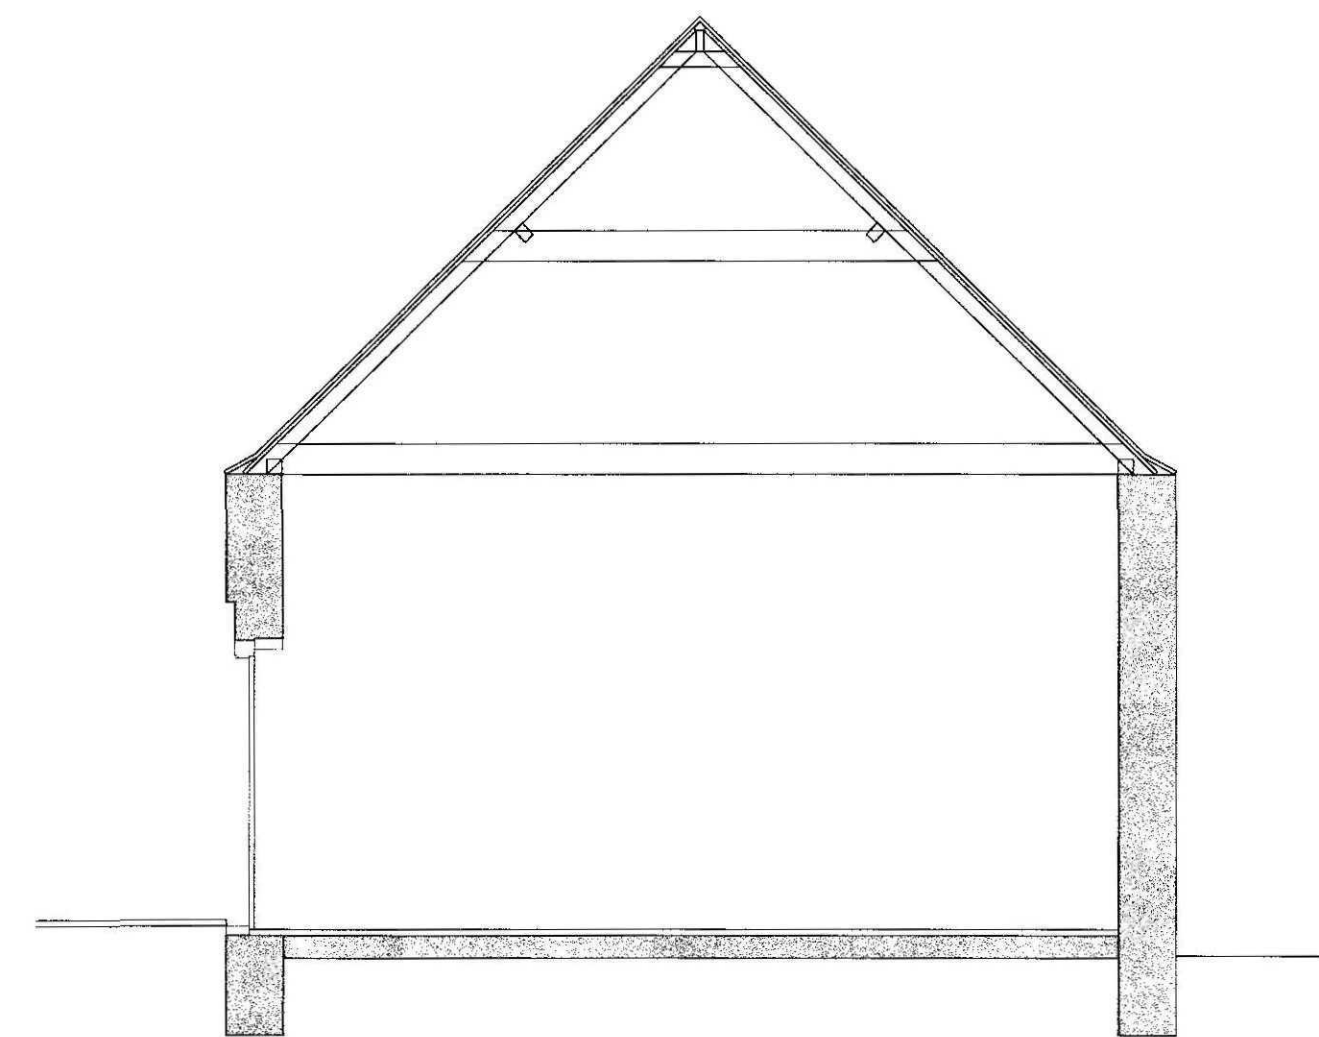


Cross Section A-A

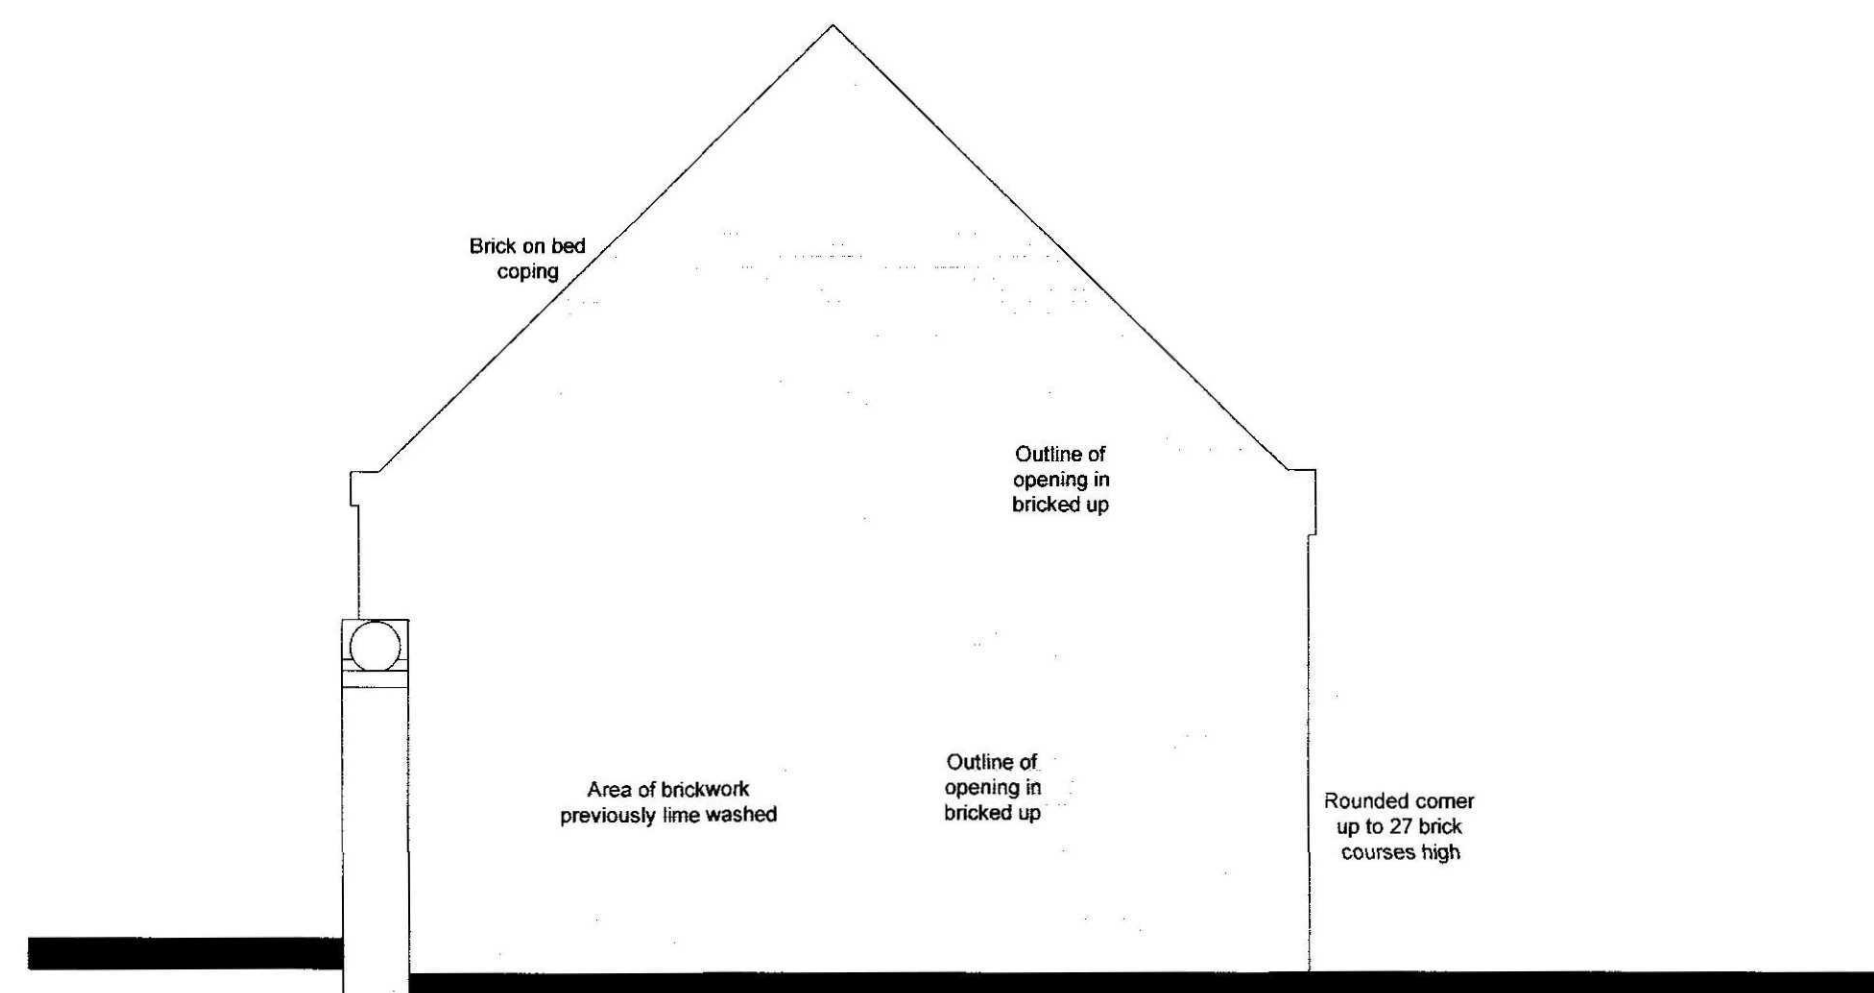


South Elevation

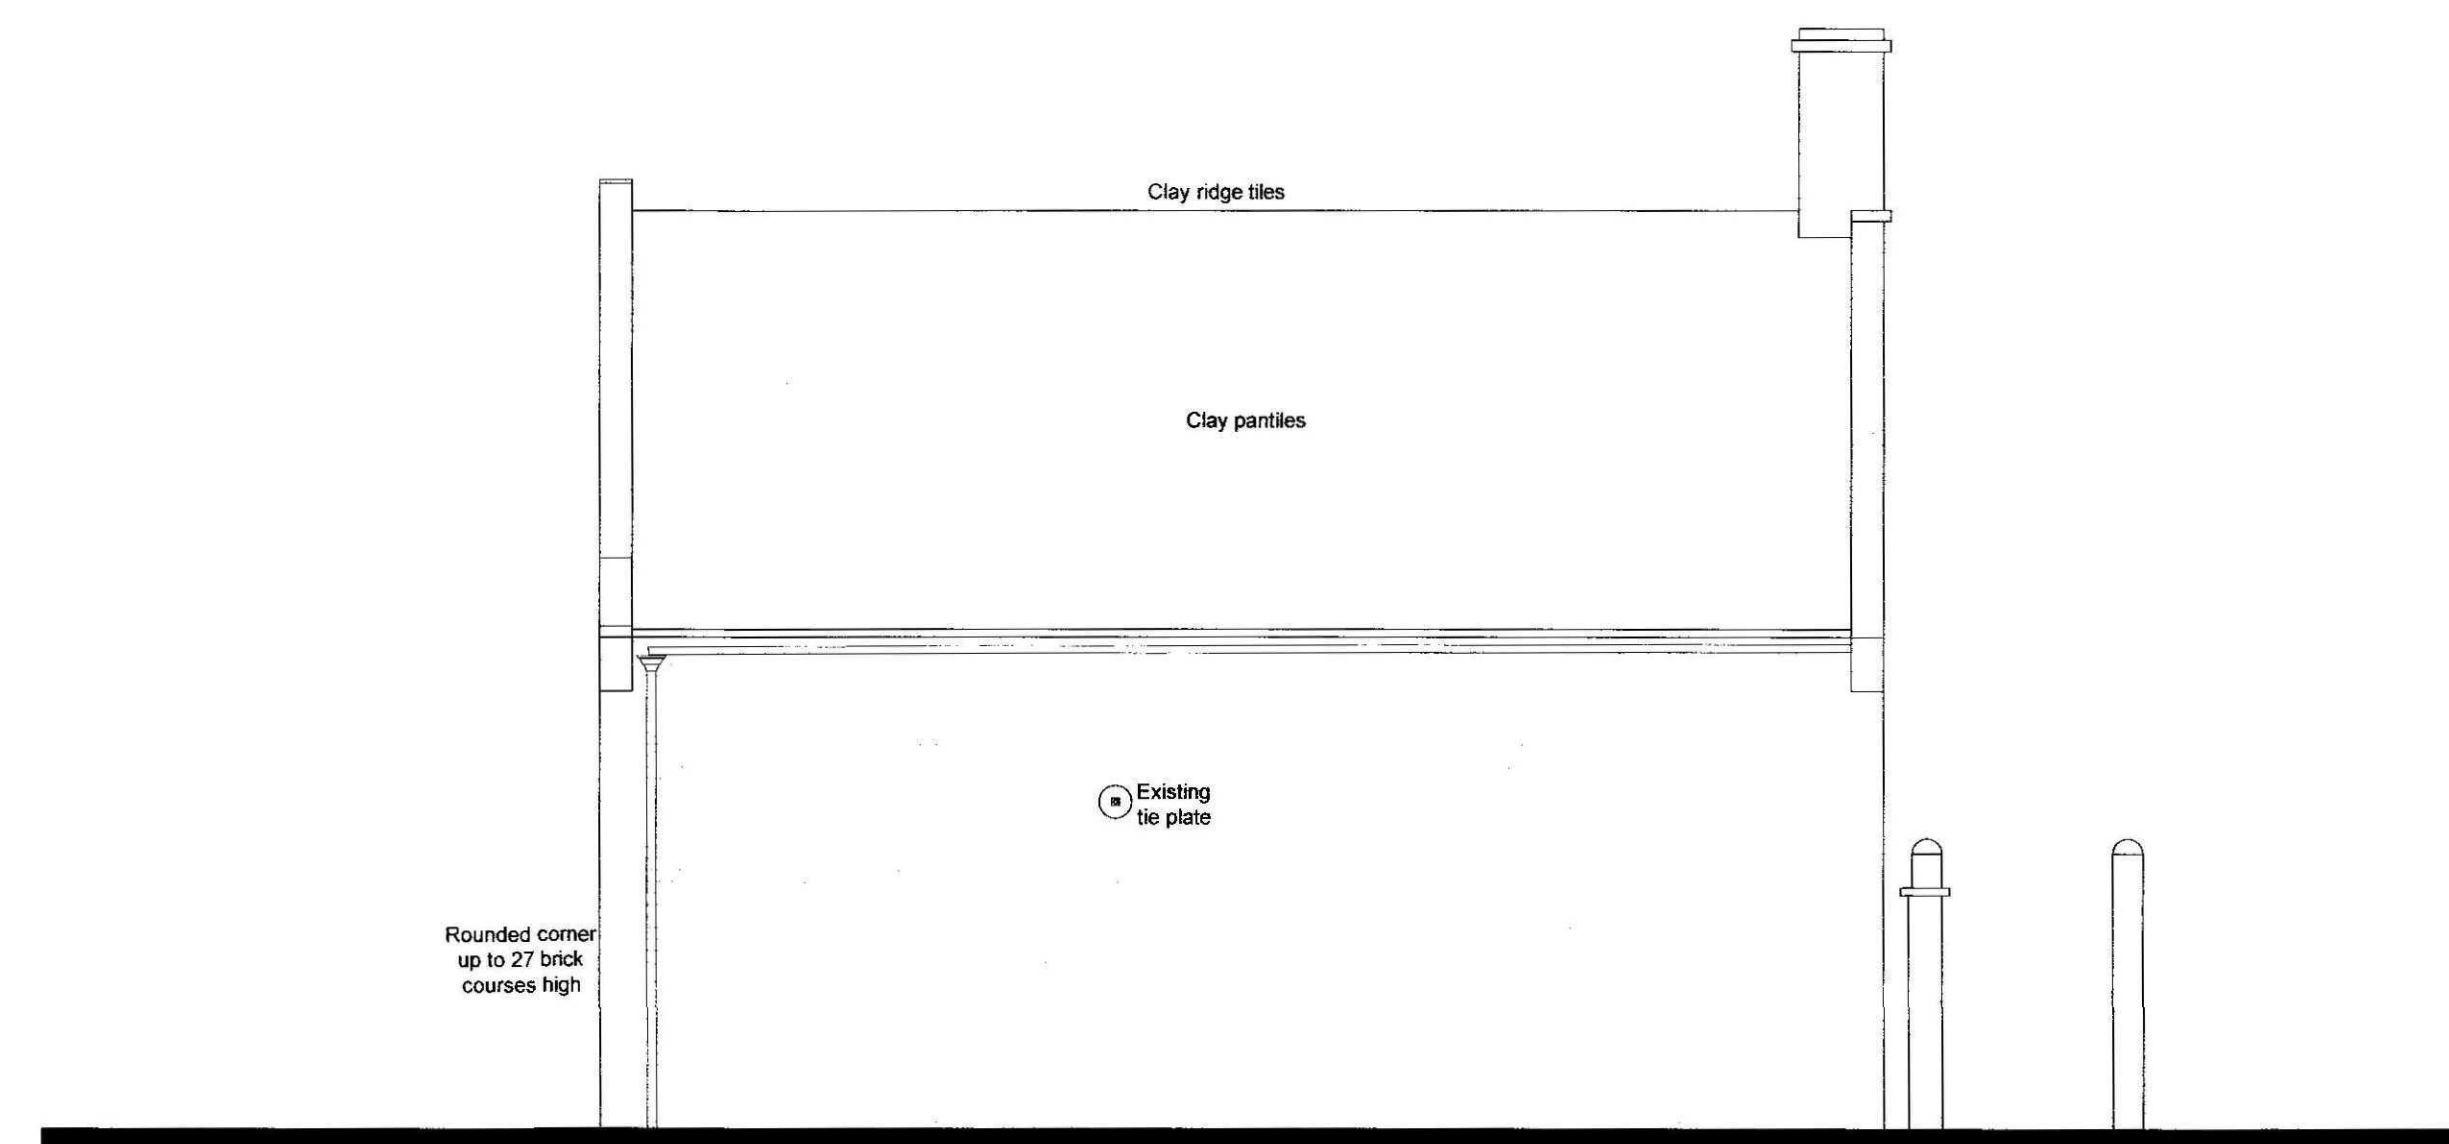

East Elevation

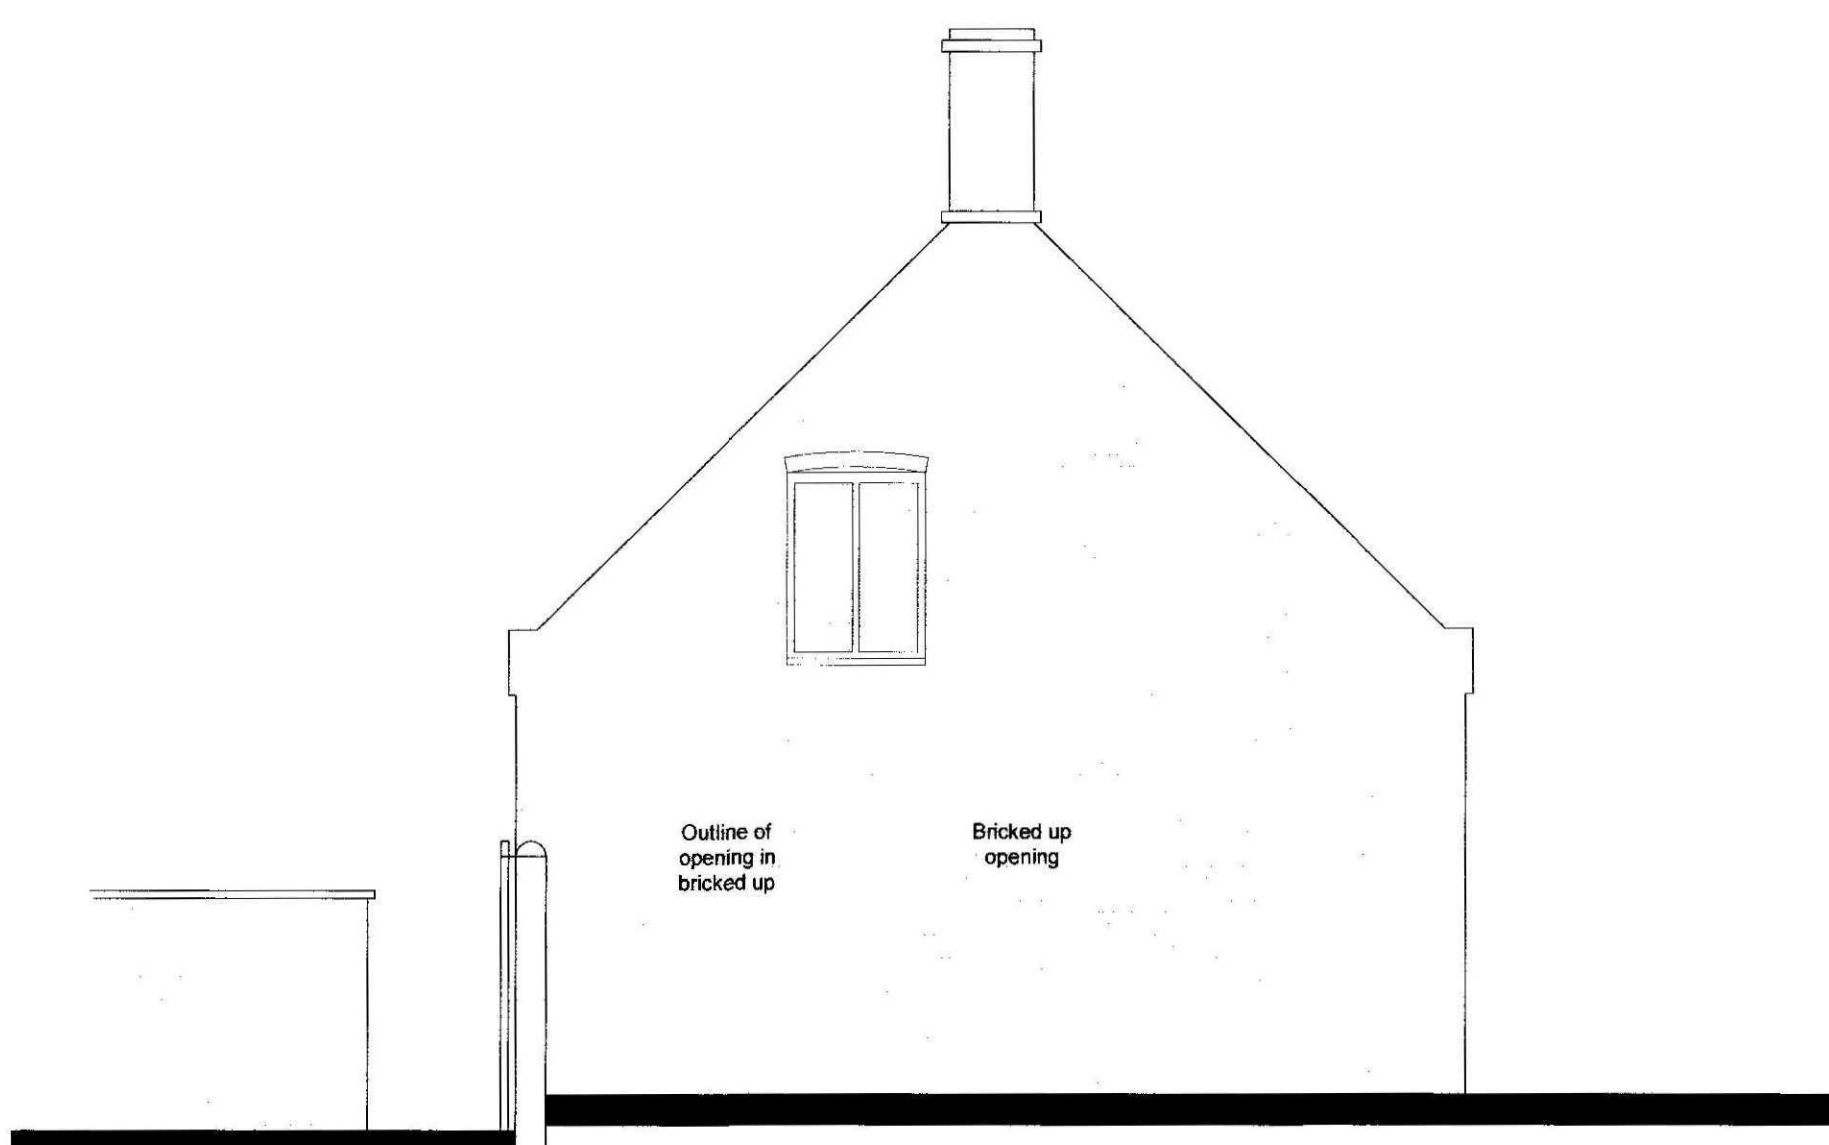

North Elevation

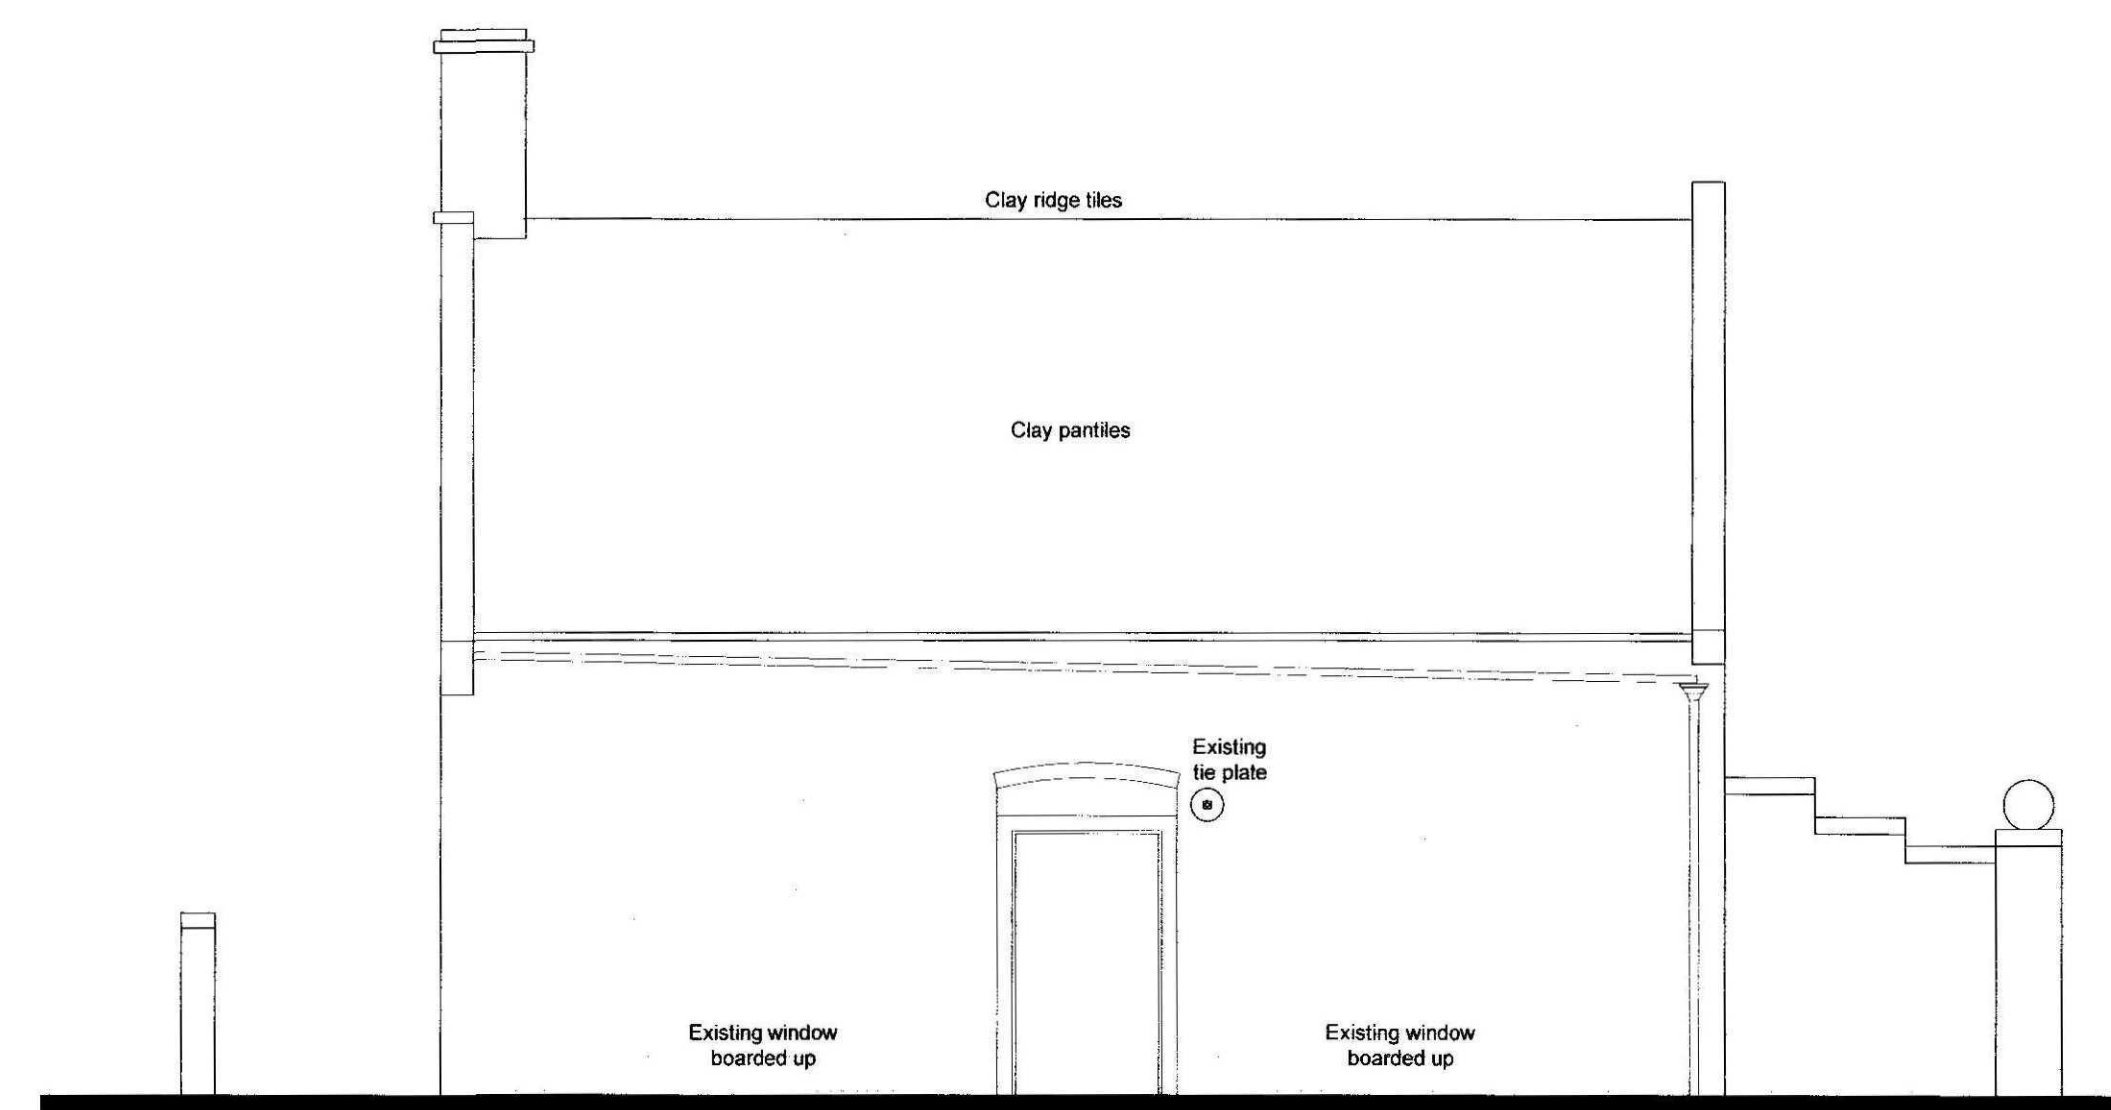

West Elevation

Rev	Date	Description	Drawn	Check'd
B	04/02/10	Notes revised.	DCQ	MTA
B	04/02/10	Drawing revised in accordance with Grover Lewis details	MTA	DCQ
A	27/01/10	Drawing revised in accordance with Grover Lewis details	MTA	DCQ

Amendments

Drawing Status

Feasibility ☐

Preliminary ☐


Comments ☐

Planning Drawing ☒

Building Regulation Drawing ☐

Tender Drawing ☐

Construction Drawing ☐

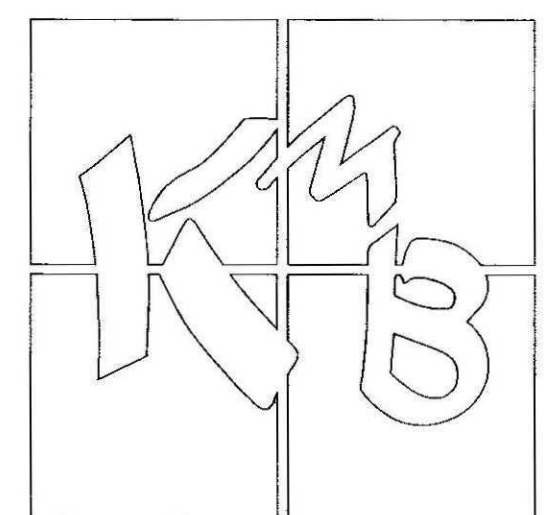

☒ Quantity Surveying	☒ Architecture
☒ Project Management	☒ Planning Supervision

PROJECT TITLE
Proposed Repairs to the Former Kitchen Building
The Old Vicarage
Pinchbeck

CLIENT
Mr & Mrs Lawton

DRAWING TITLE
Existing Survey Drawing.

SCALE
1:50 @ A1

DATE
MAY 2009

DRAWN BY
LPC

CHECKED BY
BJ

DRAWING NO.
300/2186-01

REV
C

The Old Bake House, Kirton, Lincolnshire, PE20 1EH
t: 01205 724016 f: 01205 723631 e: kmb@kmb-td.co.uk

Scale Bar

